


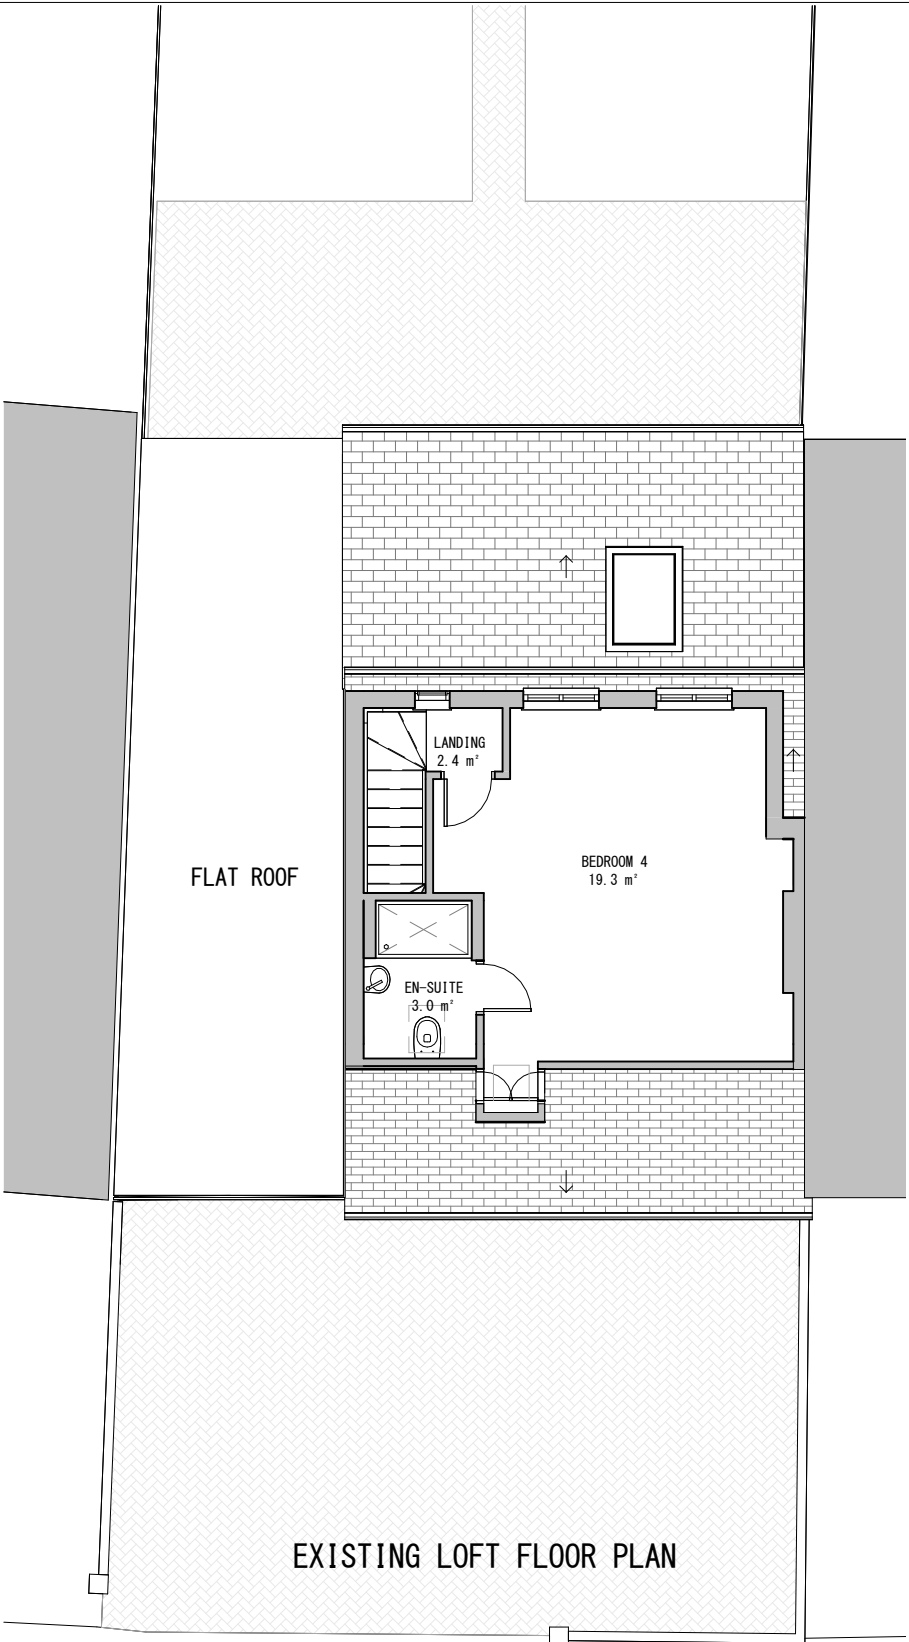
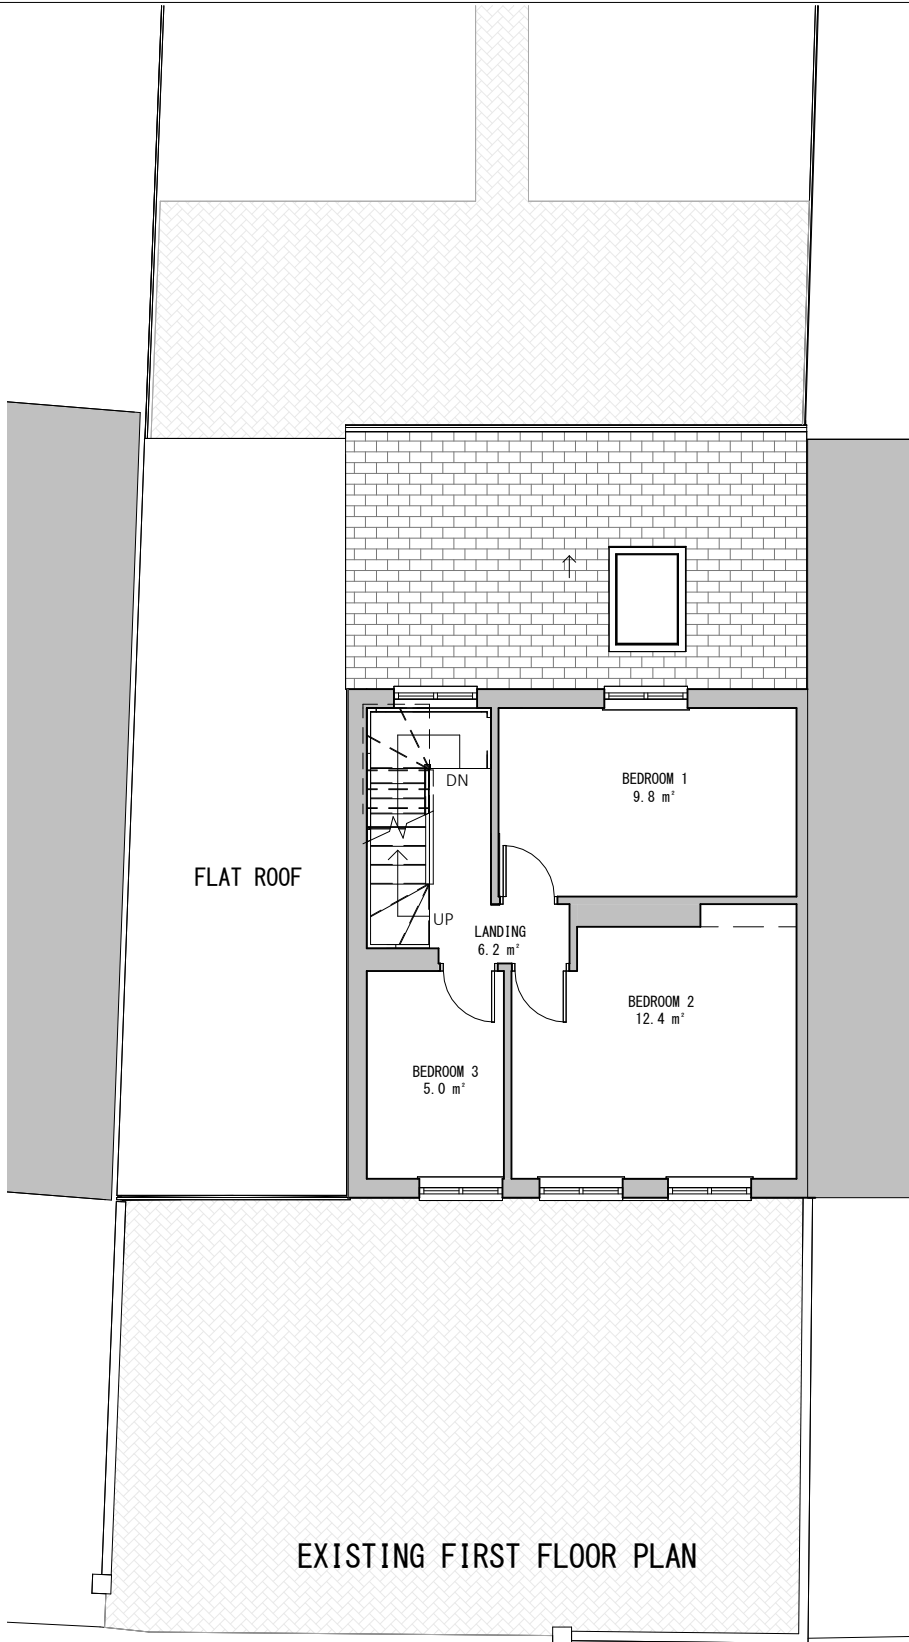
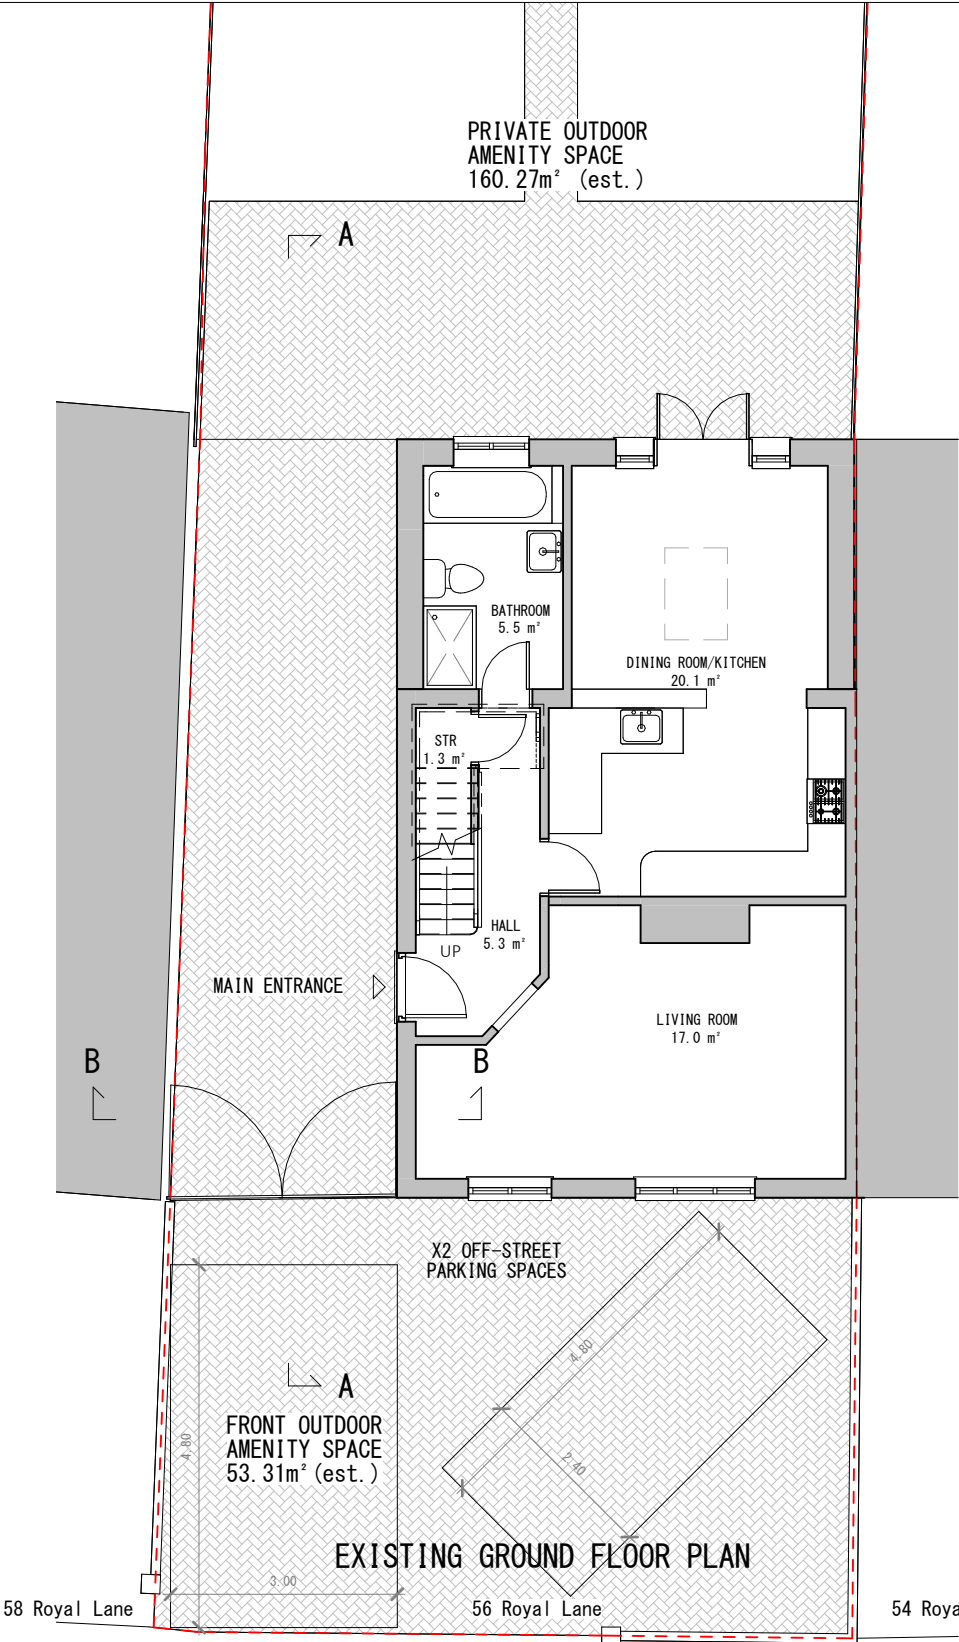


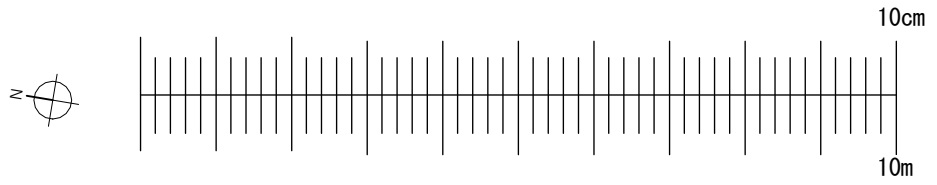



Application for Householder Planning Permission.
Town and Country Planning Act 1990.
This drawing is for planning application only.
This drawing is © EnGage Reliance Ltd 2018-2026 Copyright.
Plans, drawings and material submitted to the council are protected by the Copyright Acts (Section 47, 1988 Act).
You may only use material which is downloaded or printed for consultation purposes.
Further copies must not be made without prior permission of the copyright owner.

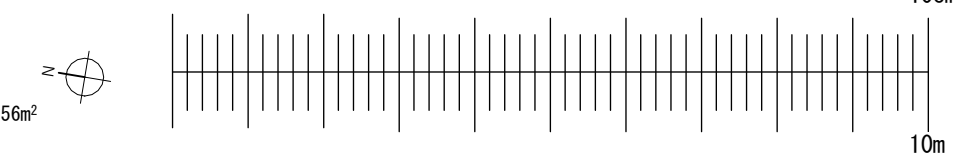

	Stage: Planning	Descr.: Single Storey Side Extension	Job Number: 56RL	Drawing Number: 02			
		Client: Mitesh Patel	Scale: 1 : 100 @ A3	Revision Suffix:			
	Drawing Title: Existing Floor Plans	Site Address: 56 Royal Lane, West Drayton, UB7 8DN	Date: 28/04/2026	Drawn By: MT	Checked By: AA		

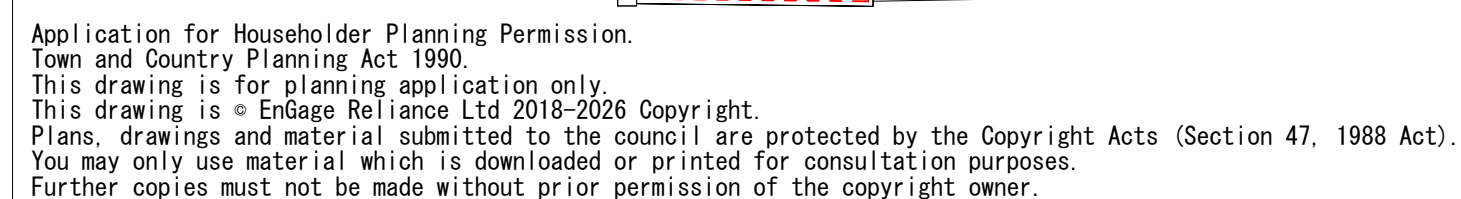


  ENGAGE RELIANCE LIMITED	Stage: Planning	Descr.: Single Storey Side Extension	Job Number: 56RL	Drawing Number: 03					
	Drawing Title: Proposed Floor Plans	Client: Mitesh Patel	Scale: 1 : 100 @ A3	Revision Suffix:					
		Site Address: 56 Royal Lane, West Drayton, UB7 8DN	Date: 18/07/2026	Drawn By: MT					Checked By: AA

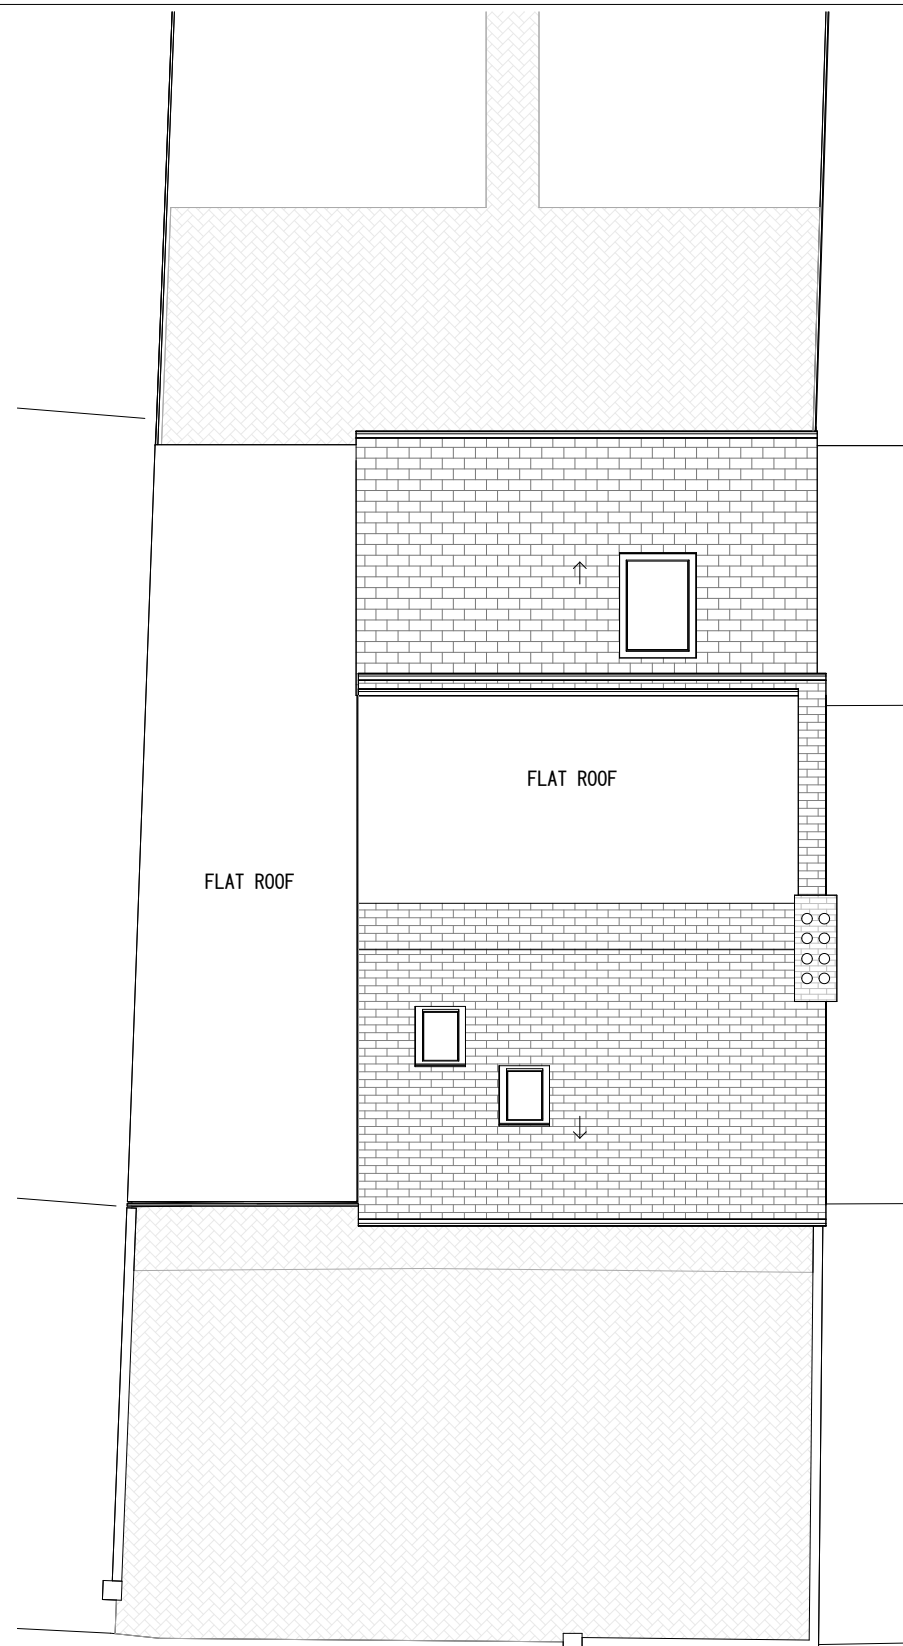


EXISTING ROOF PLAN

Application for Householder Planning Permission.
Town and Country Planning Act 1990.
This drawing is for planning application only.
This drawing is © EnGage Reliance Ltd 2018-2026 Copyright.
Plans, drawings and material submitted to the council are protected by the Copyright Acts (Section 47, 1988 Act).
You may only use material which is downloaded or printed for consultation purposes.
Further copies must not be made without prior permission of the copyright owner.

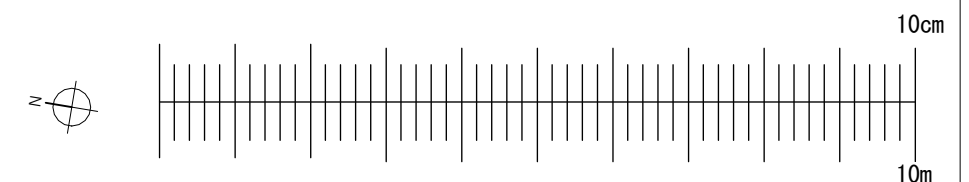


	Stage: Planning	Descr.: Single Storey Side Extension	Job Number: 56RL	Drawing Number: 04					
		Client: Mitesh Patel	Scale: 1 : 100 @ A3	Revision Suffix:					
	Drawing Title: Existing Roof Plan	Site Address: 56 Royal Lane, West Drayton, UB7 8DN	Date: 28/04/2026	Drawn By: MT			Checked By: AA		

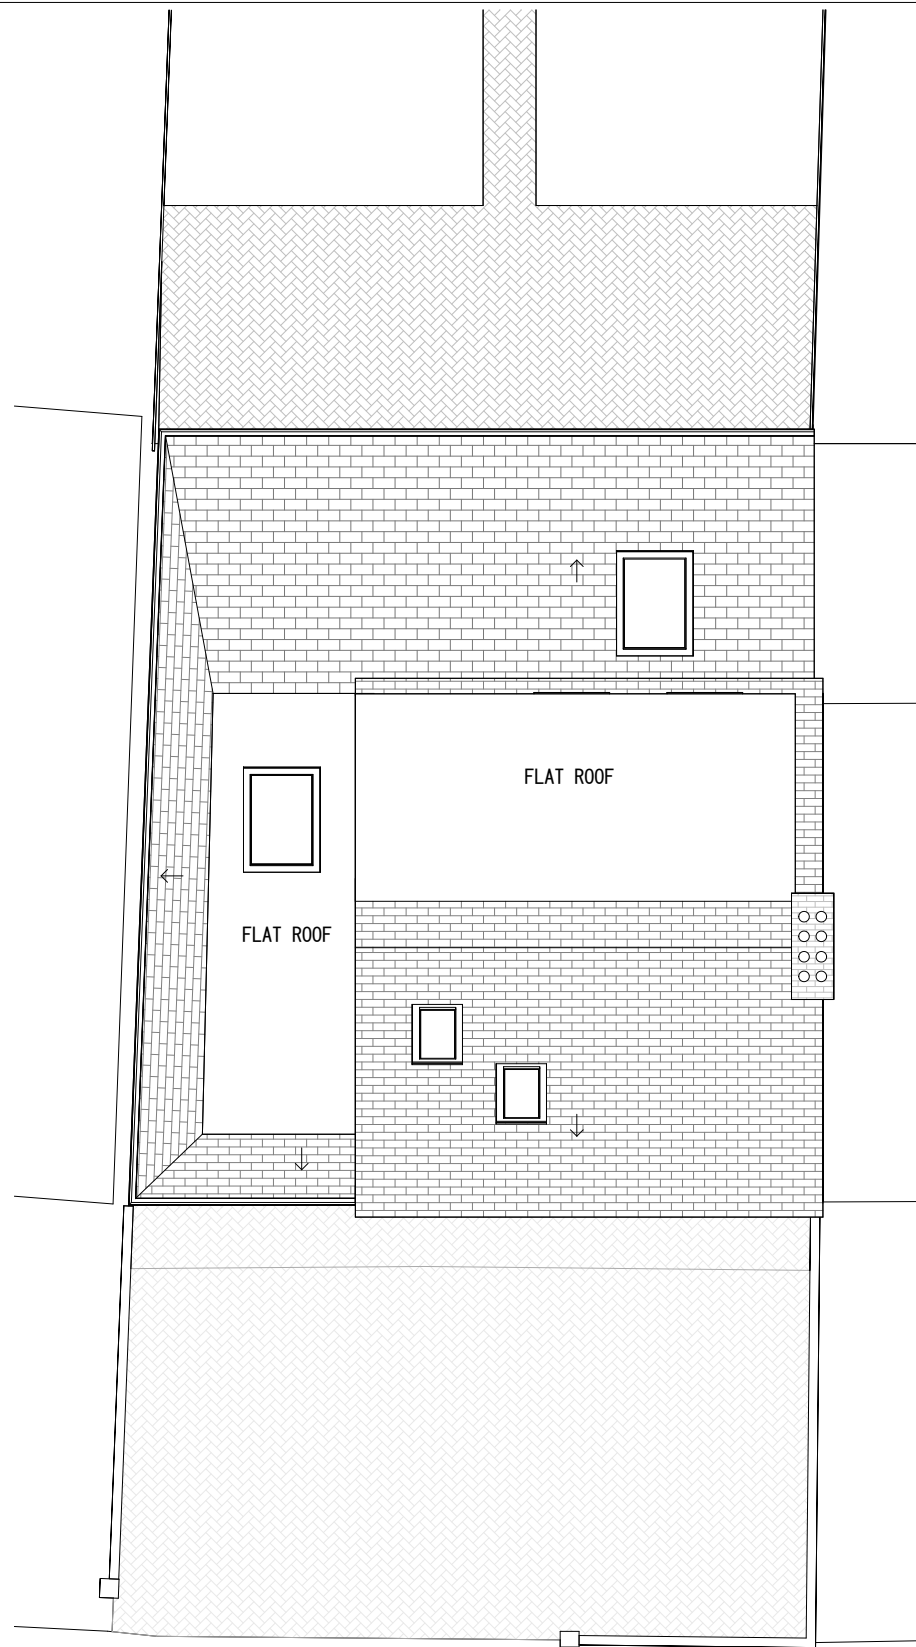


PROPOSED ROOF PLAN

Application for Householder Planning Permission.
Town and Country Planning Act 1990.
This drawing is for planning application only.
This drawing is © EnGage Reliance Ltd 2018-2026 Copyright.
Plans, drawings and material submitted to the council are protected by the Copyright Acts (Section 47, 1988 Act).
You may only use material which is downloaded or printed for consultation purposes.
Further copies must not be made without prior permission of the copyright owner.

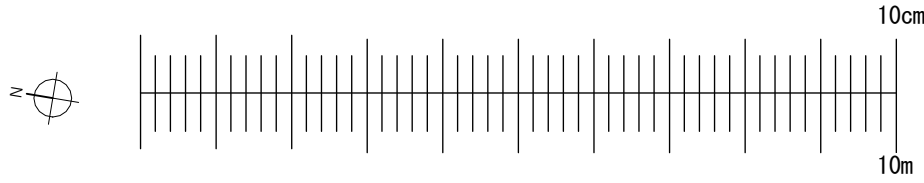


	Stage: Planning	Descr.: Single Storey Side Extension	Job Number: 56RL	Drawing Number: 05				
		Client: Mitesh Patel	Scale: 1 : 100 @ A3	Revision Suffix:				
	Drawing Title: Proposed Roof Plan	Site Address: 56 Royal Lane, West Drayton, UB7 8DN	Date: 18/07/2026	Drawn By: MT	Checked By: AA			

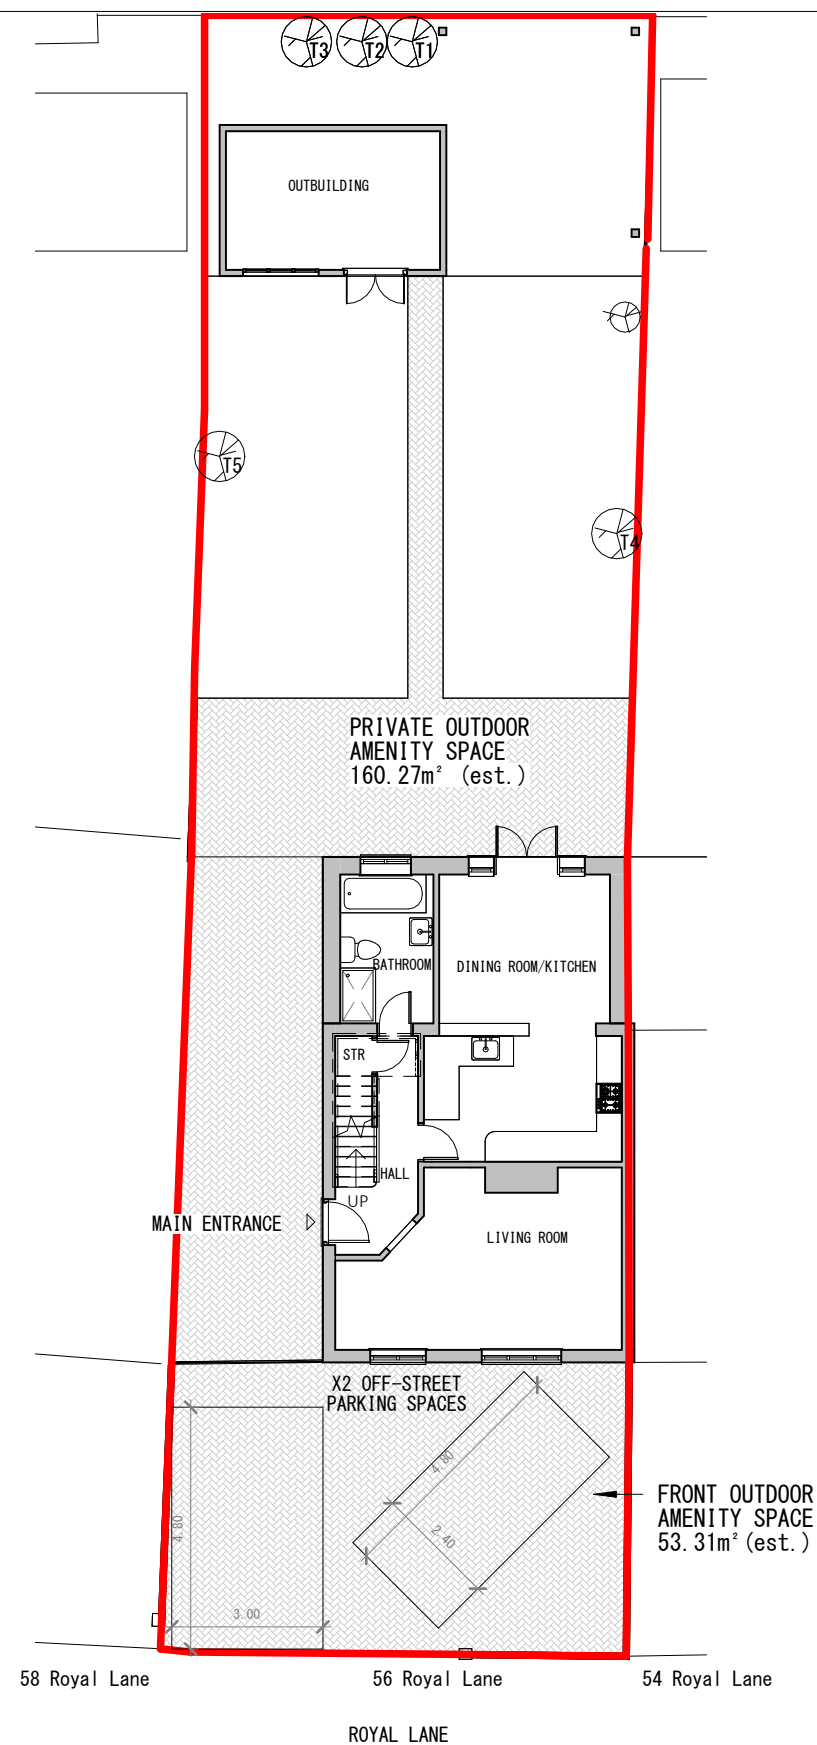

EXISTING SITE PLAN


SCALE 1:150

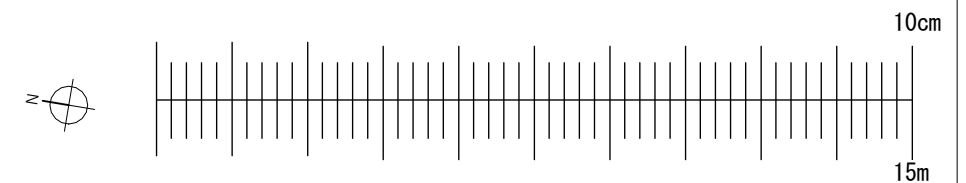

Application for Householder Planning Permission. 58 Royal Lane
Town and Country Planning Act 1990.
This drawing is for planning application only.
This drawing is © EnGage Reliance Ltd 2018-2026 Copyright.
Plans, drawings and material submitted to the council are protected by the Copyright Acts (Section 47, 1988 Act).
You may only use material which is downloaded or printed for consultation purposes.
Further copies must not be made without prior permission of the copyright owner.




Stage: Planning	Descr.: Single Storey Side Extension	Job Number: 56RL	Drawing Number: 06					
	Client: Mitesh Patel	Scale: 1 : 150 @ A3	Revision Suffix:					
Drawing Title: Existing Site Plan			Site Address: 56 Royal Lane, West Drayton, UB7 8DN	Date: 28/04/2026	Drawn By: MT			Checked By: AA

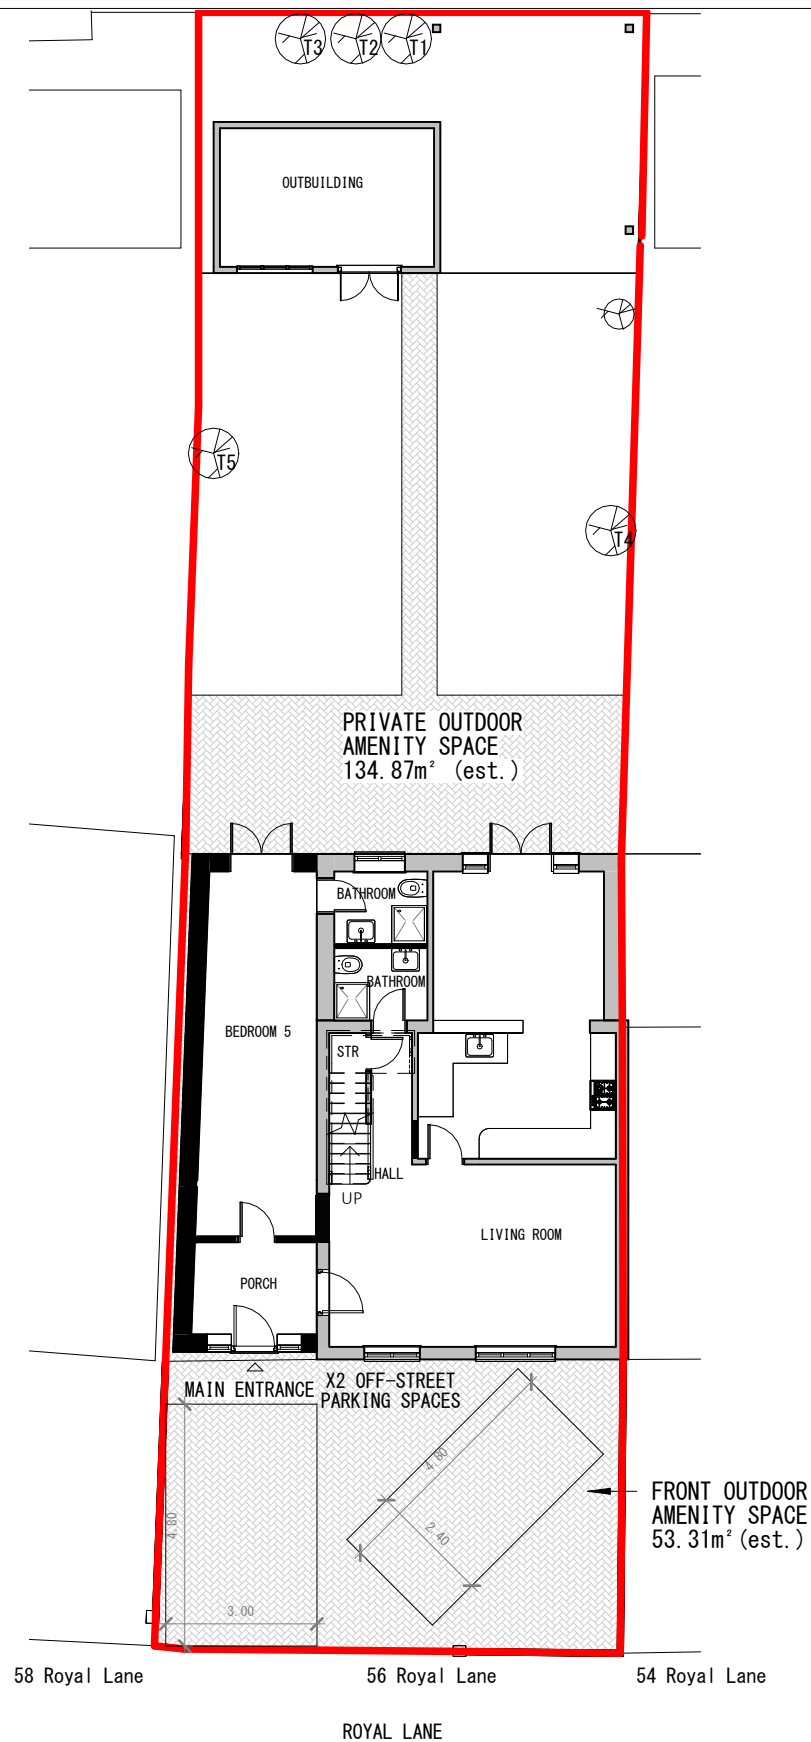


PROPOSED SITE PLAN

SCALE 1:150

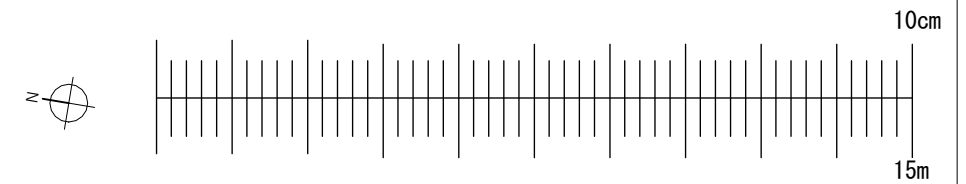


Application for Householder Planning Permission.
Town and Country Planning Act 1990.
This drawing is for planning application only.
This drawing is © EnGage Reliance Ltd 2018-2026 Copyright.
Plans, drawings and material submitted to the council are protected by the Copyright Acts (Section 47, 1988 Act).
You may only use material which is downloaded or printed for consultation purposes.
Further copies must not be made without prior permission of the copyright owner.

	Stage: Planning	Descr.: Single Storey Side Extension	Job Number: 56RL	Drawing Number: 07			
	Drawing Title: Proposed Site Plan	Client: Mitesh Patel	Scale: 1 : 150 @ A3	Revision Suffix:			
		Site Address: 56 Royal Lane, West Drayton, UB7 8DN	Date: 18/07/2026	Drawn By: MT	Checked By: AA		

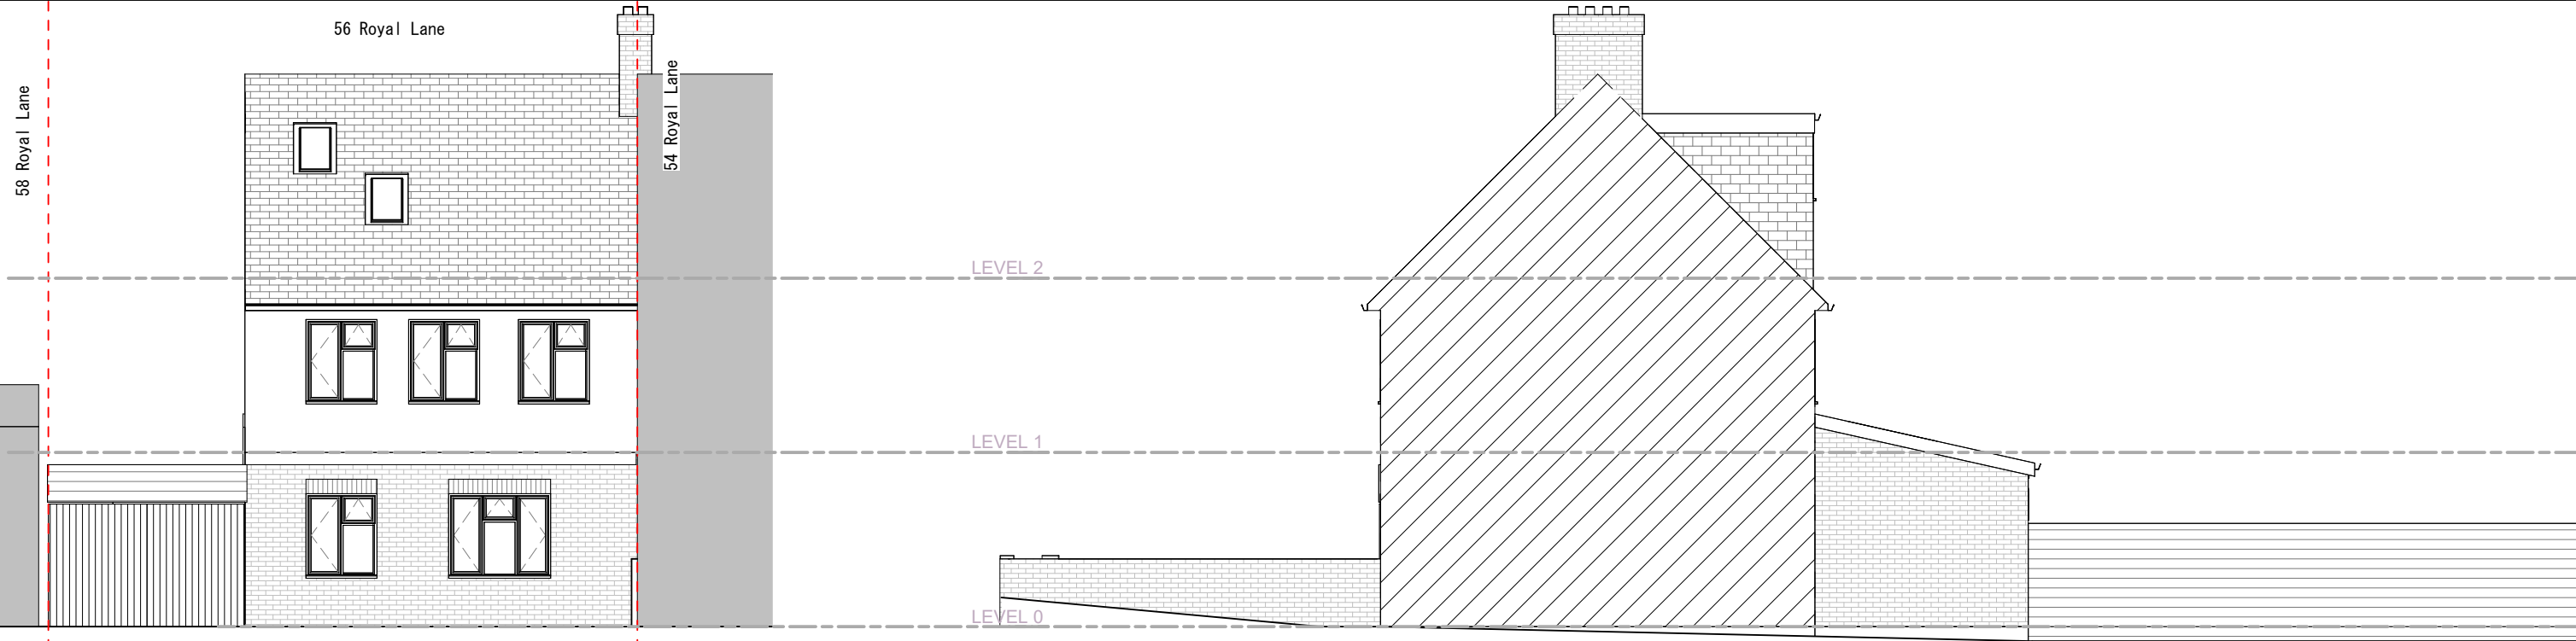

EXISTING FRONT ELEVATION


EXISTING SOUTH ELEVATION

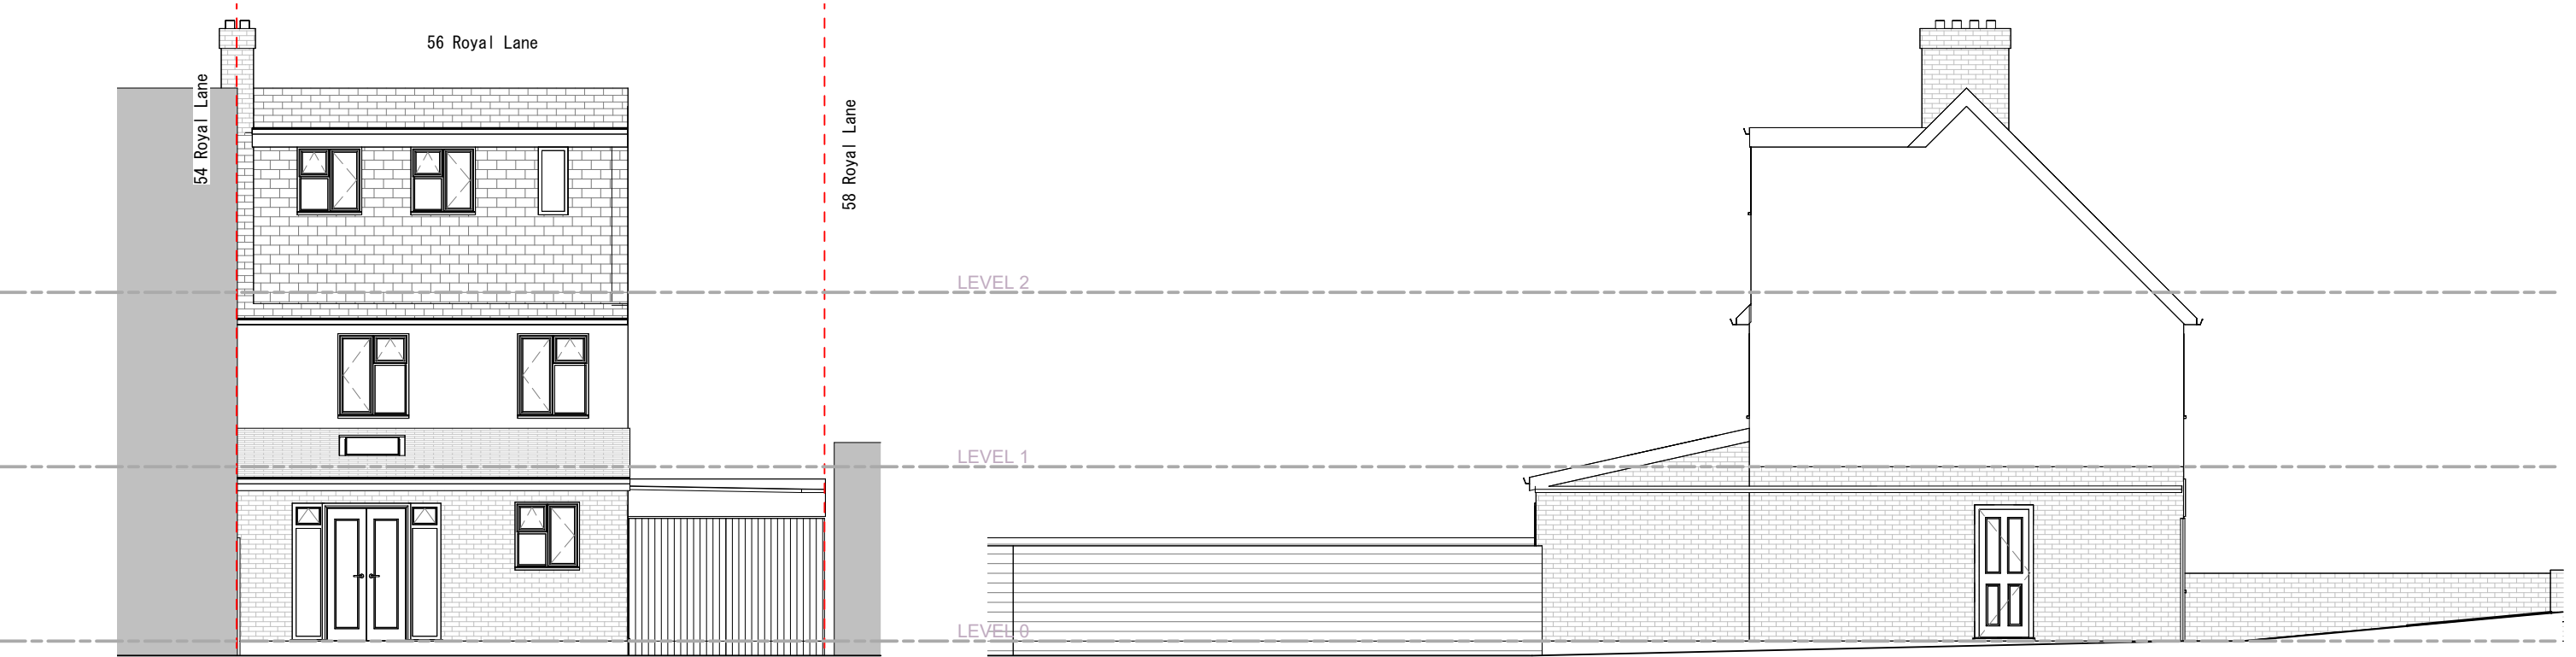


EXISTING REAR ELEVATION

EXISTING NORTH ELEVATION

Application for Householder Planning Permission.
Town and Country Planning Act 1990.
This drawing is for planning application only.
This drawing is © EnGage Reliance Ltd 2018-2026 Copyright.
Plans, drawings and material submitted to the council are protected by the Copyright Acts (Section 47, 1988 Act).
You may only use material which is downloaded or printed for consultation purposes.
Further copies must not be made without prior permission of the copyright owner.

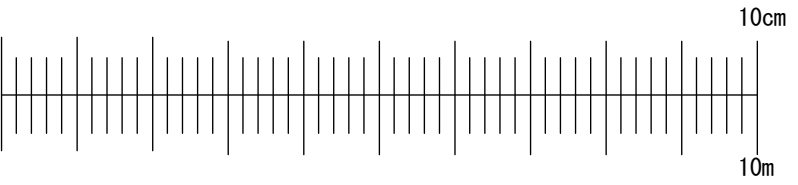


	Stage: Planning	Descr.: Single Storey Side Extension	Job Number: 56RL	Drawing Number: 08					
		Client: Mitesh Patel	Scale: 1 : 100 @ A3	Revision Suffix:					
	Drawing Title: Existing Elevations	Site Address: 56 Royal Lane, West Drayton, UB7 8DN	Date: 28/04/2026	Drawn By: MT			Checked By: AA		

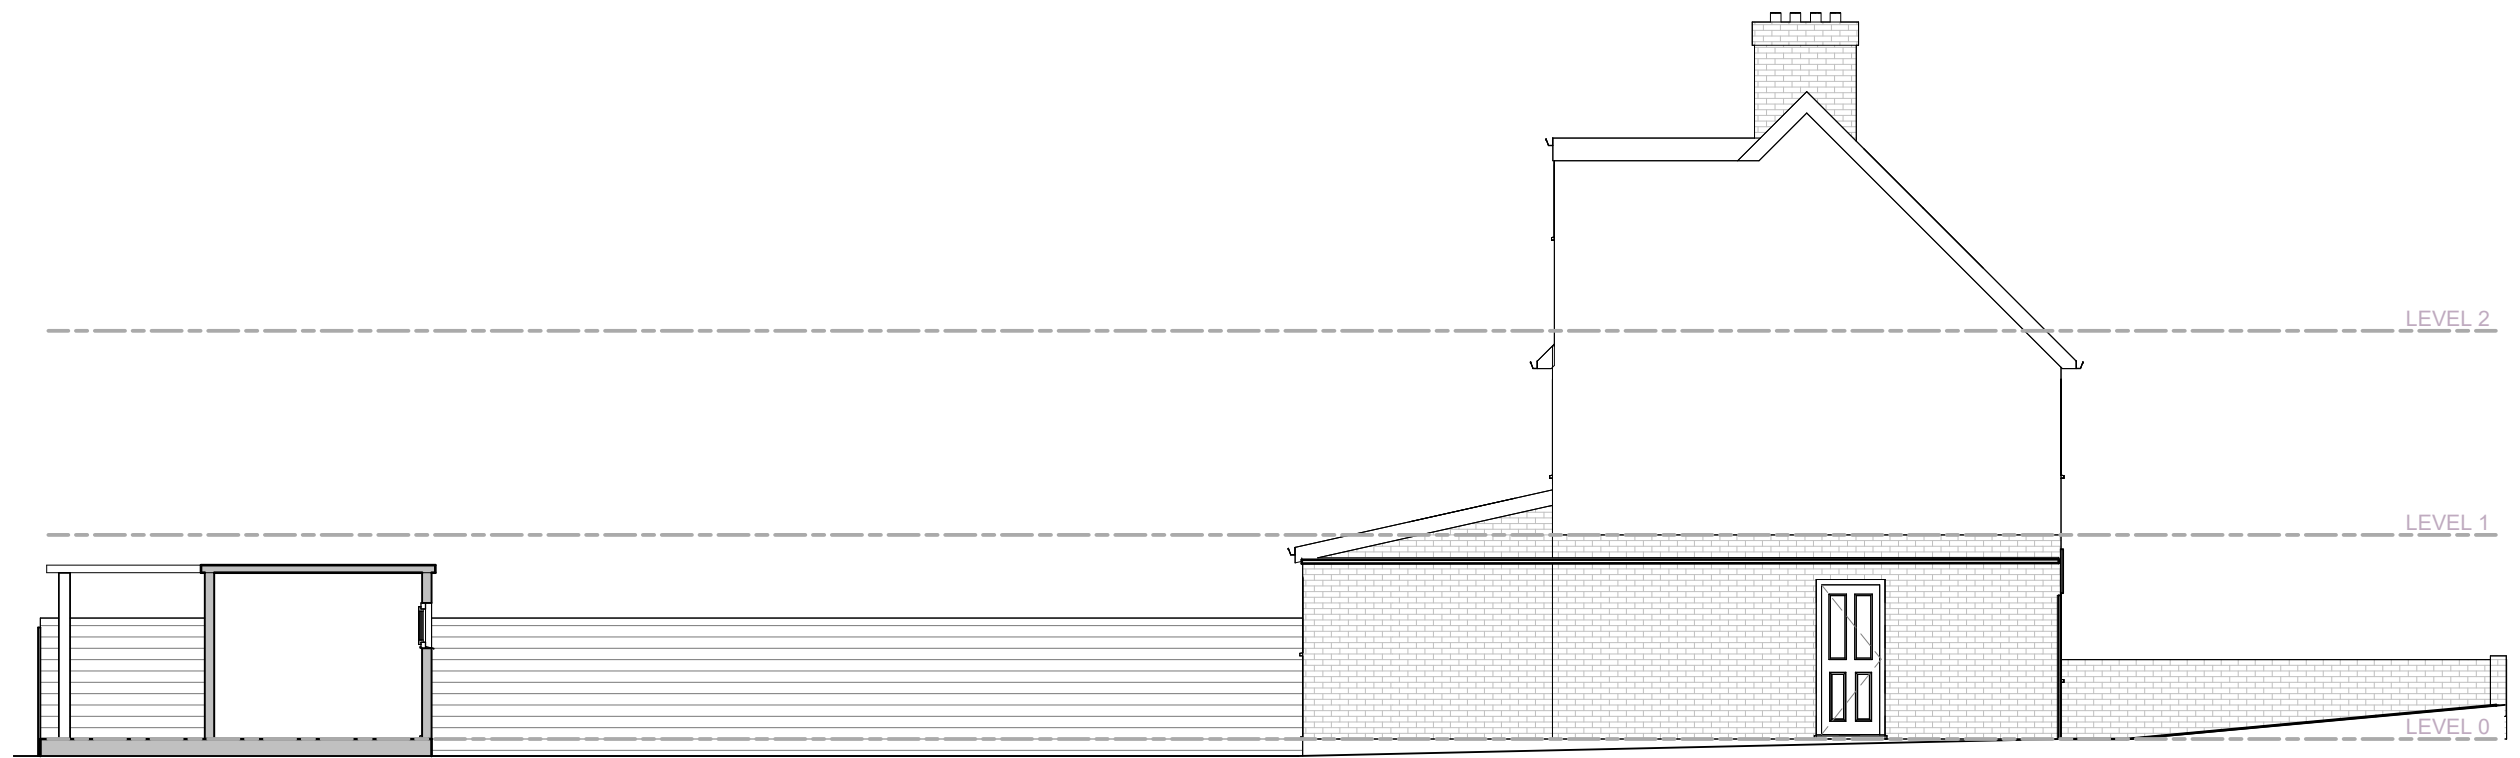


EXISTING SECTION A-A

Application for Householder Planning Permission.
Town and Country Planning Act 1990.
This drawing is for planning application only.
This drawing is © EnGage Reliance Ltd 2018-2026 Copyright.
Plans, drawings and material submitted to the council are protected by the Copyright Acts (Section 47, 1988 Act).
You may only use material which is downloaded or printed for consultation purposes.
Further copies must not be made without prior permission of the copyright owner.

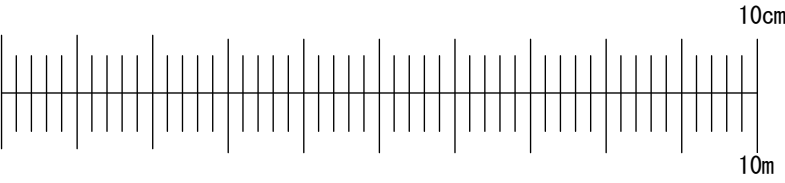


	Stage: Planning	Descr.: Single Storey Side Extension	Job Number: 56RL	Drawing Number: 10					
		Client: Mitesh Patel	Scale: 1 : 100 @ A3	Revision Suffix:					
	Drawing Title: Existing Section	Site Address: 56 Royal Lane, West Drayton, UB7 8DN	Date: 28/04/2026	Drawn By:		Checked By:			
				MT		AA			

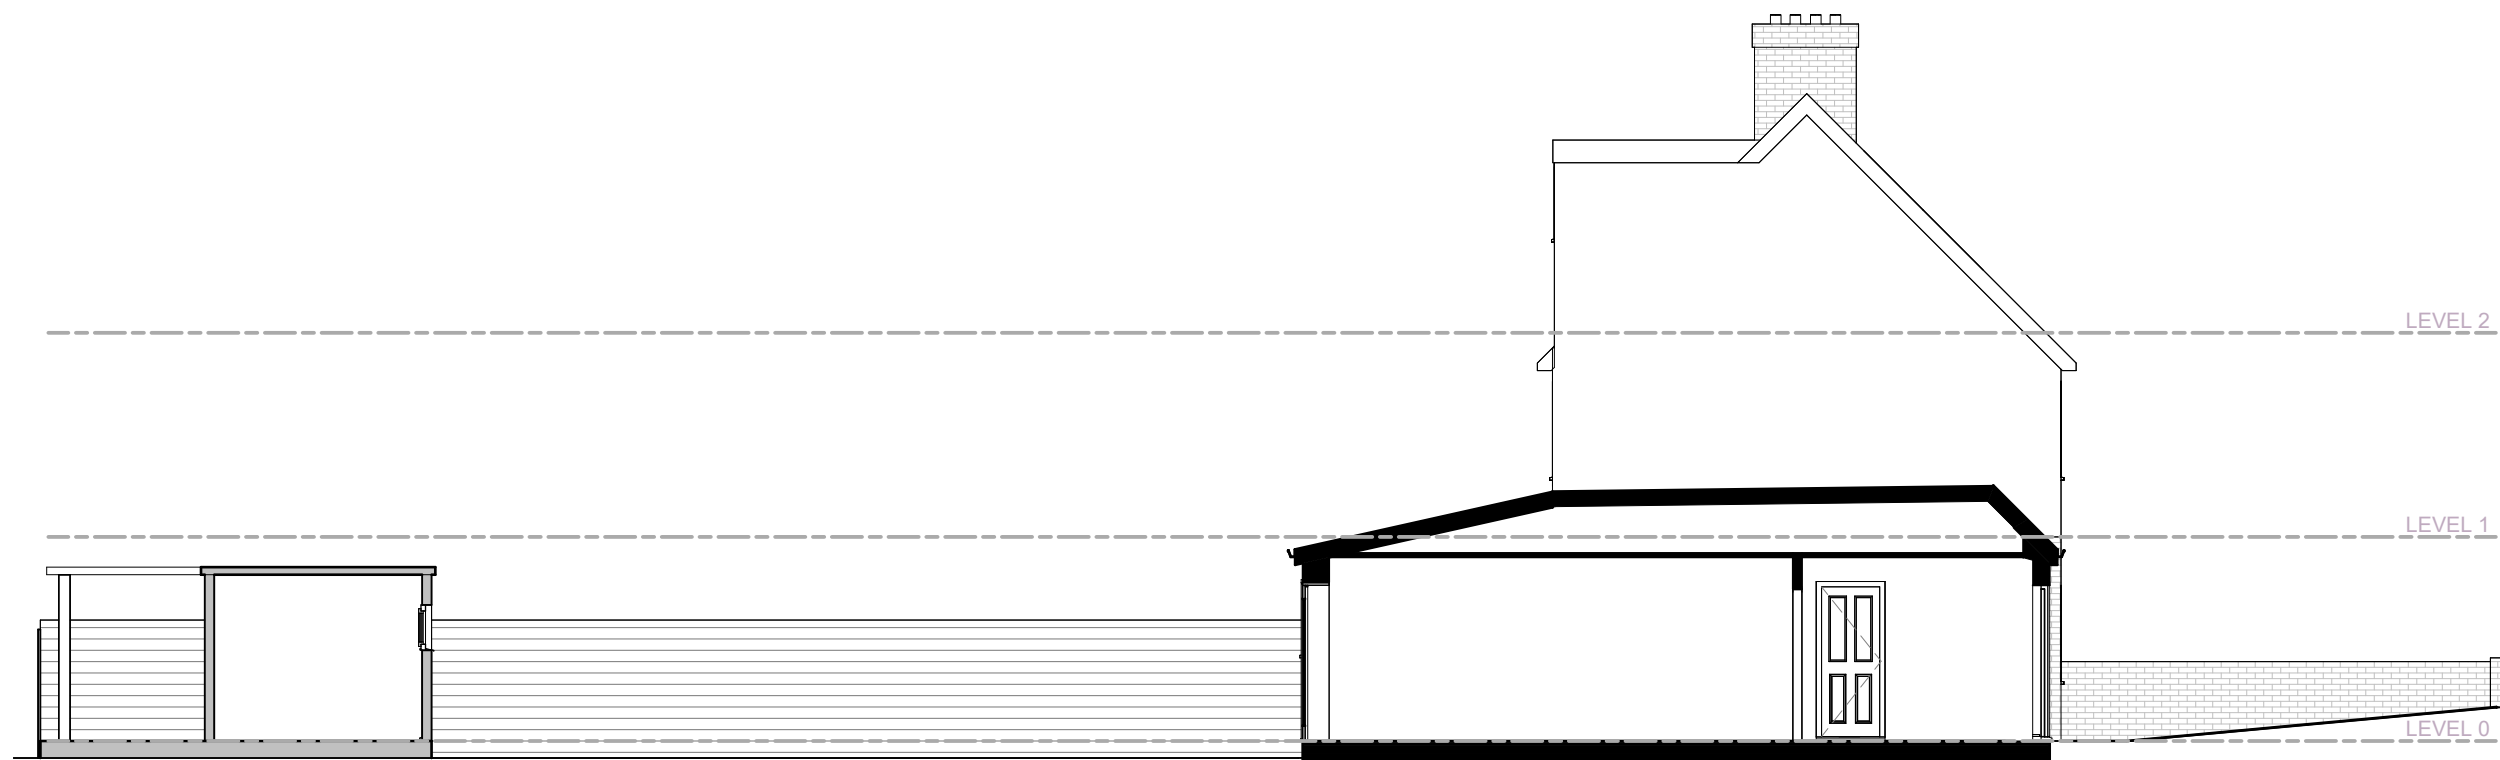

PROPOSED SECTION A-A

Application for Householder Planning Permission.
Town and Country Planning Act 1990.
This drawing is for planning application only.
This drawing is © EnGage Reliance Ltd 2018-2026 Copyright.
Plans, drawings and material submitted to the council are protected by the Copyright Acts (Section 47, 1988 Act).
You may only use material which is downloaded or printed for consultation purposes.
Further copies must not be made without prior permission of the copyright owner.

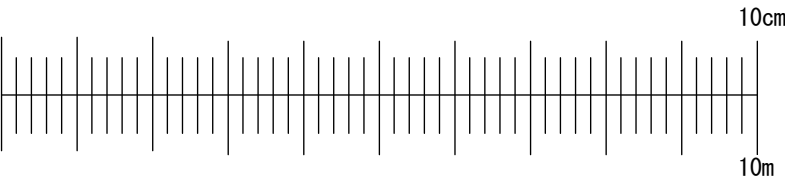

	Stage: Planning	Descr.: Single Storey Side Extension	Job Number: 56RL	Drawing Number: 11					
		Client: Mitesh Patel	Scale: 1 : 100 @ A3	Revision Suffix:					
	Drawing Title: Proposed Section	Site Address: 56 Royal Lane, West Drayton, UB7 8DN	Date: 28/04/2026	Drawn By: MT			Checked By: AA		