




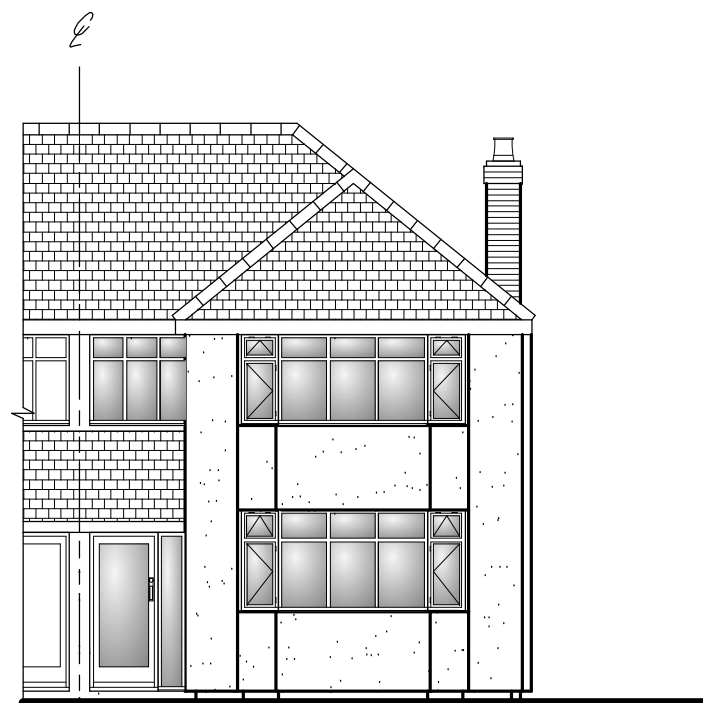


Existing Front Elevation

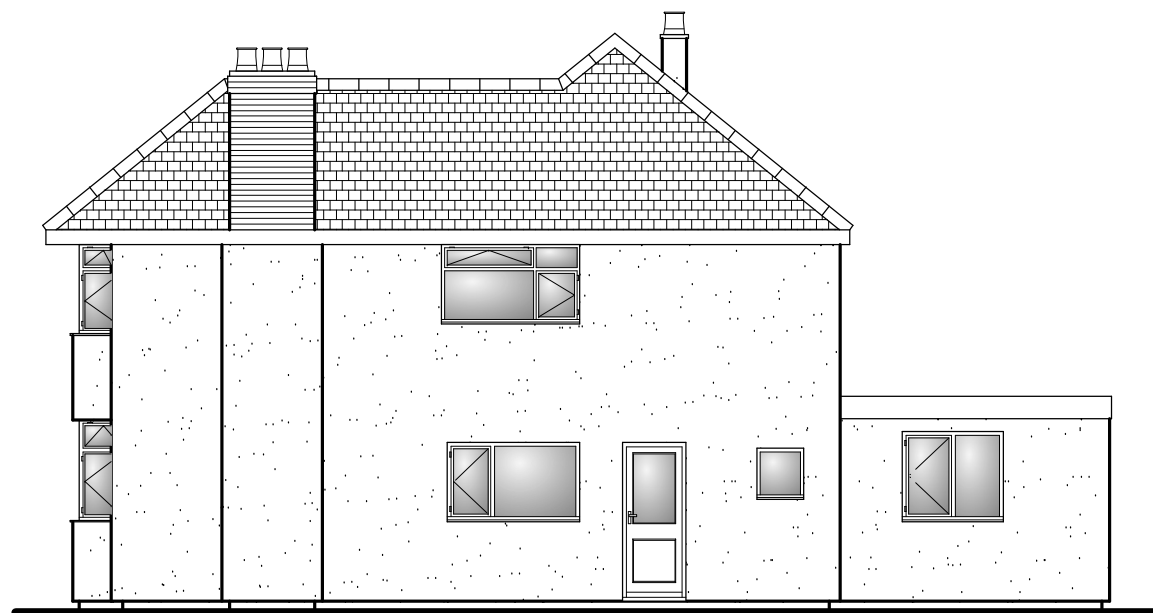


Existing Side Elevation

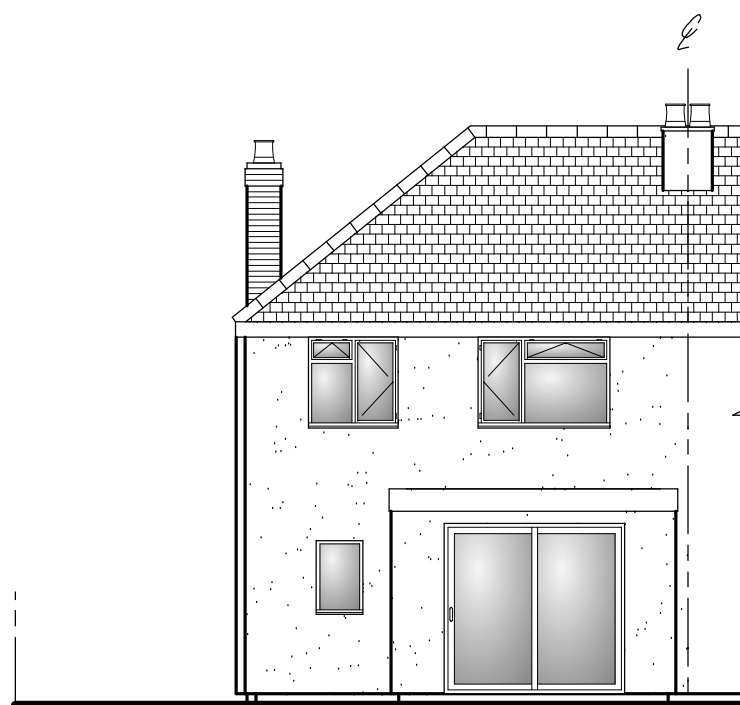

Existing Rear Elevation

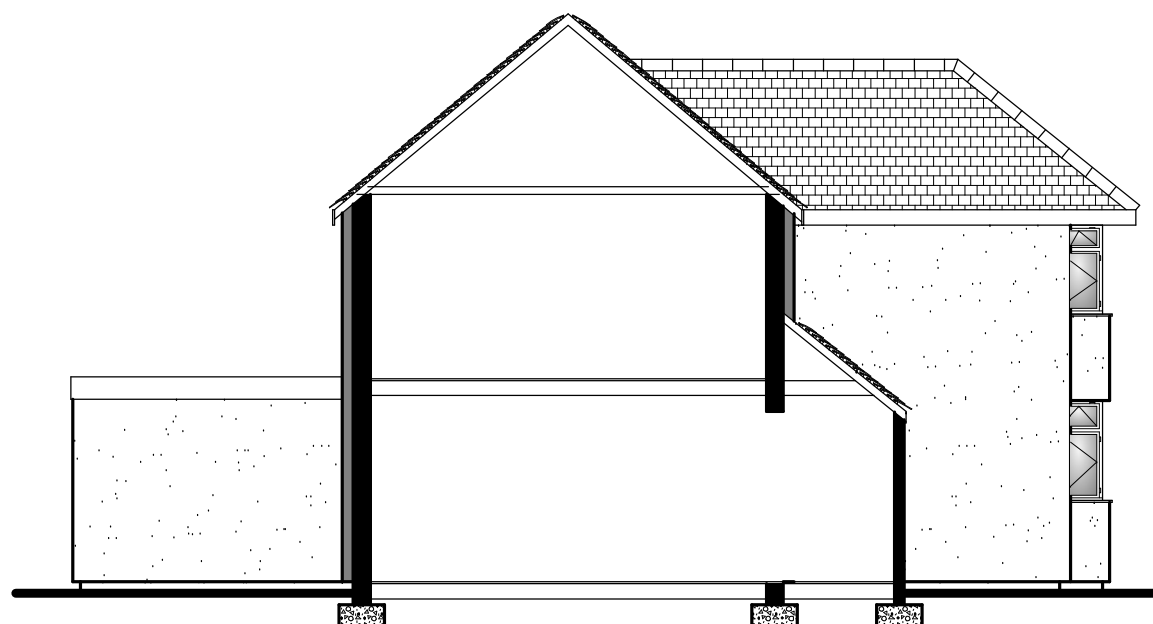

Existing Side Elevation
/ Section

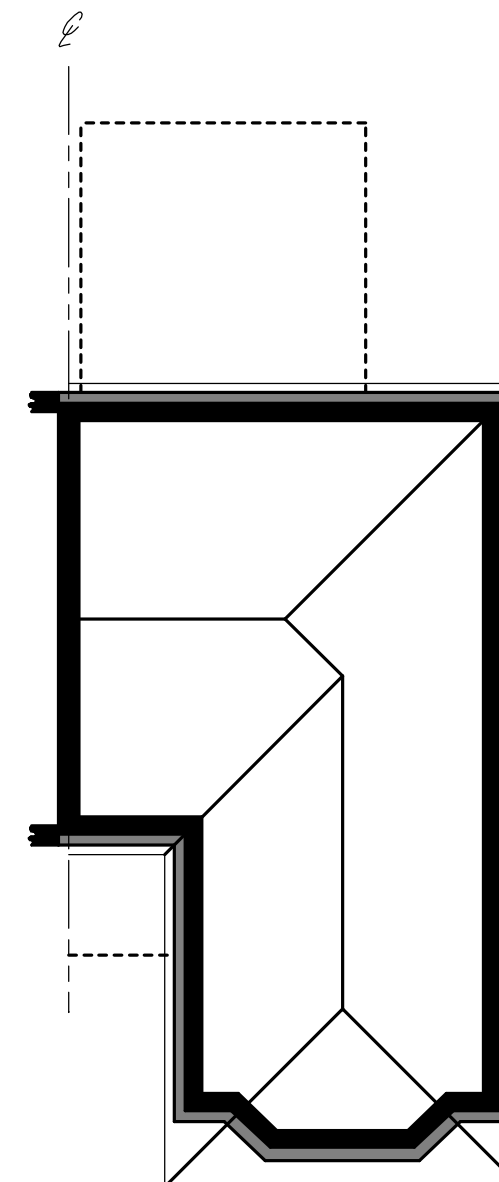

Existing Roof Plan



THIS DRAWING SHOULD BE READ IN
CONJUNCTION WITH THE SPECIFICATION.
IT REMAINS THE COPYRIGHT OF THE DESIGNER AND MUST NOT
BE USED, ALTERED OR COPIED WITHOUT PERMISSION

Proposed Double Storey
Side & Rear Extension.

SITE: 15 Elmbridge Close,
Ruislip.
HA4 7XA



PROPERTY SERVICES
Architectural Designers
& Surveyors
Newbury (01635) 864956

DRAWN: DAF	SCALE: 1 : 100 @ A3	DATE: November '20
DRAWING NO: 20/389/03		REV: