




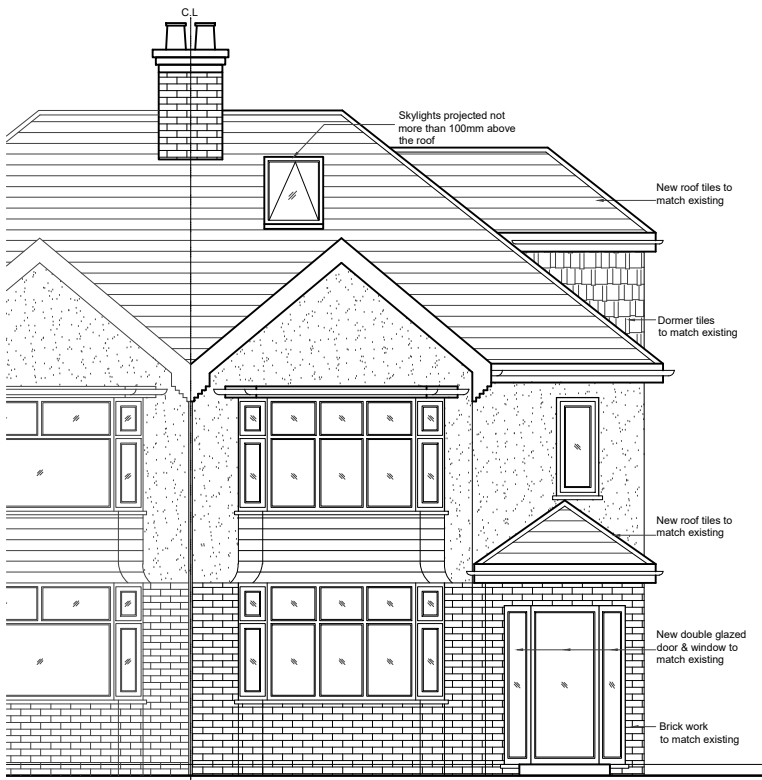


01 - FRONT ELEVATION

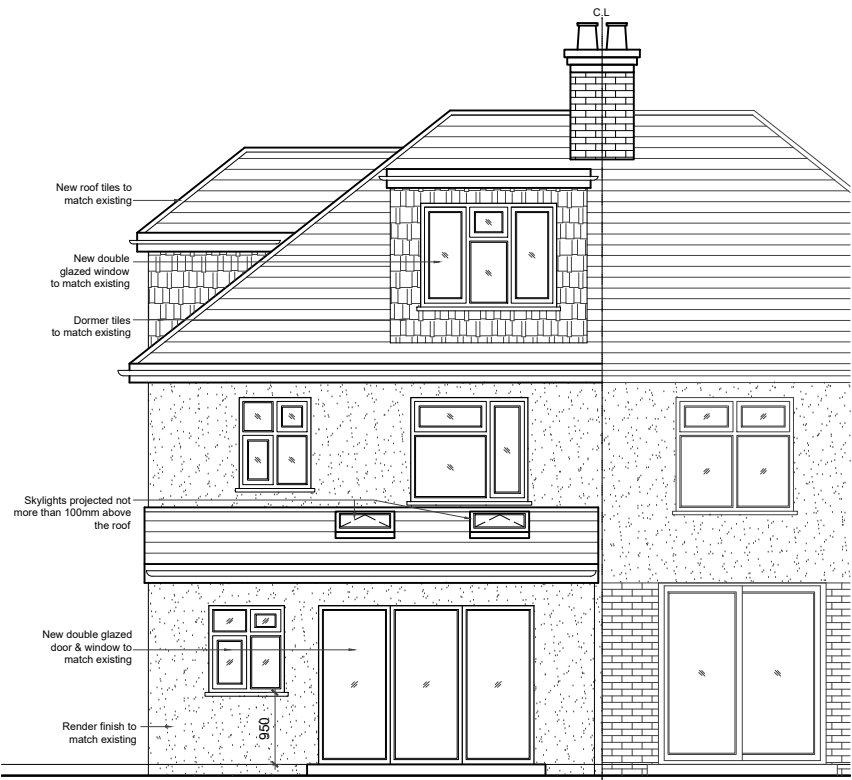


02 - REAR ELEVATION

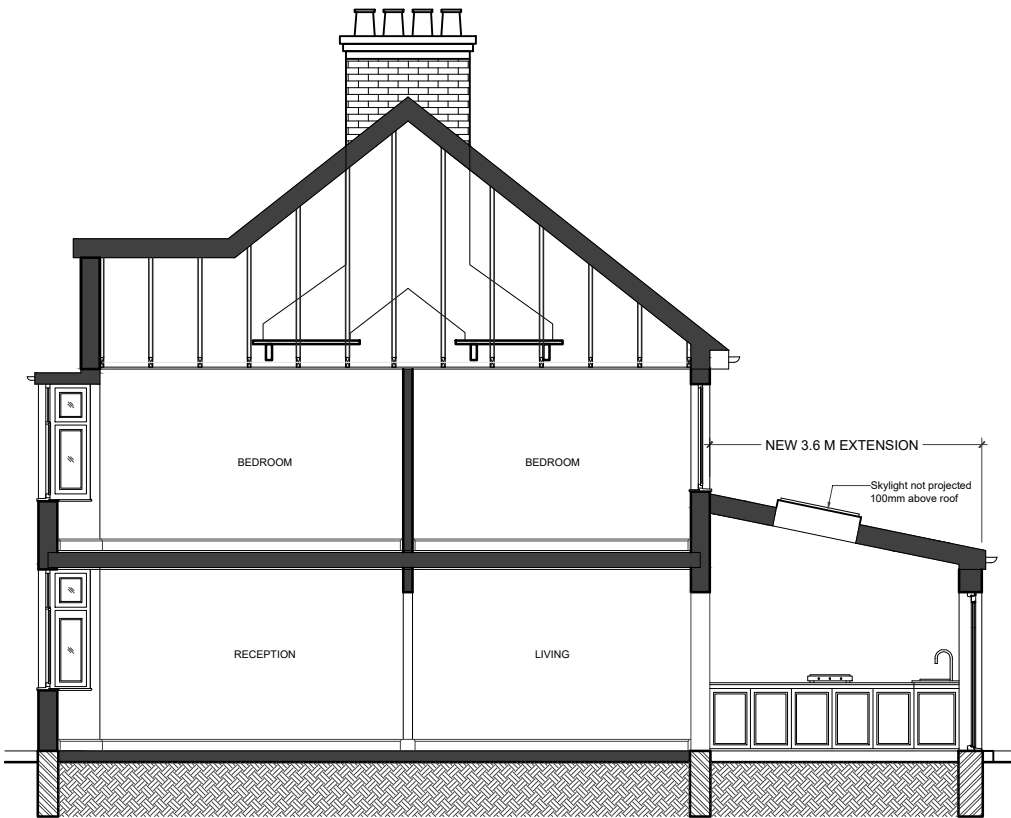

03 - SECTION

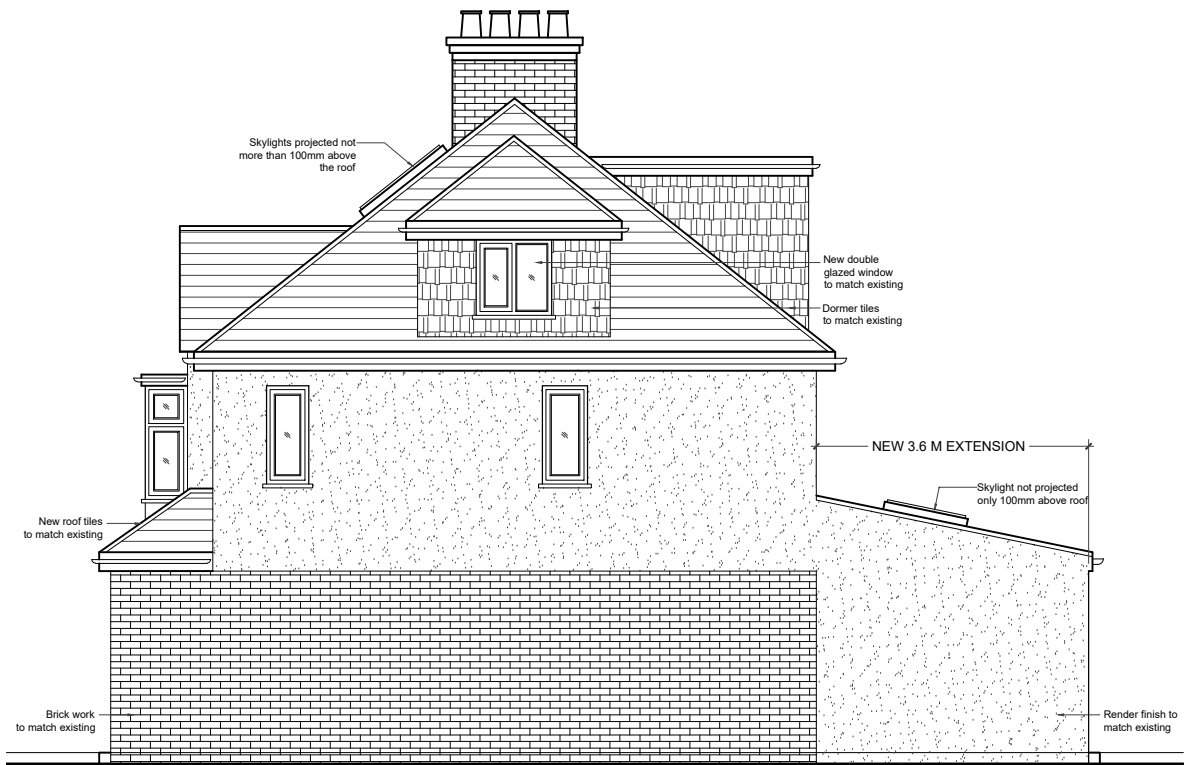

04 - RIGHT SIDE ELEVATION

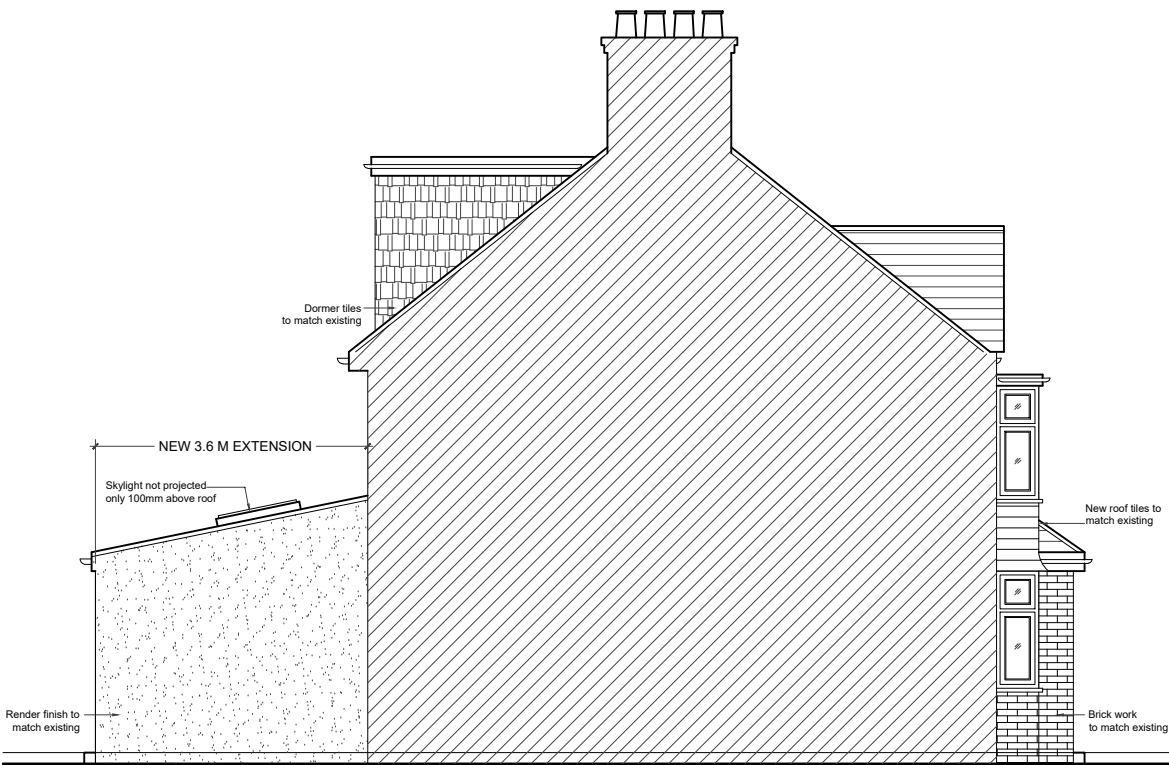

05 - LEFT SIDE ELEVATION

0 1 2m 3 4 5m
Scale

REVISIONS			
NO	DESCRIPTION	DATE	BY

**HOUSE-HOLDER
APPLICATION**

DE ARCHITECTURAL CONSULT.LTD
M: 07869580774, 07883602259
E: design.endeavour@gmail.com

Project 02 ACACIA AVENUE HAYES LONDON, UB3 2NB			
Title PROPOSED ELEVATIONS & SECTION			
Scale 1:100@A3	Drawn MZ	Approved	Date MAR-22
Job No. DAC-68	Drawing No. PH-02AA-04	Rev. -	