





EXISTING BLOCK PLAN SCALE 1:200



PROPOSED BLOCK PLAN - SCALE 1:200

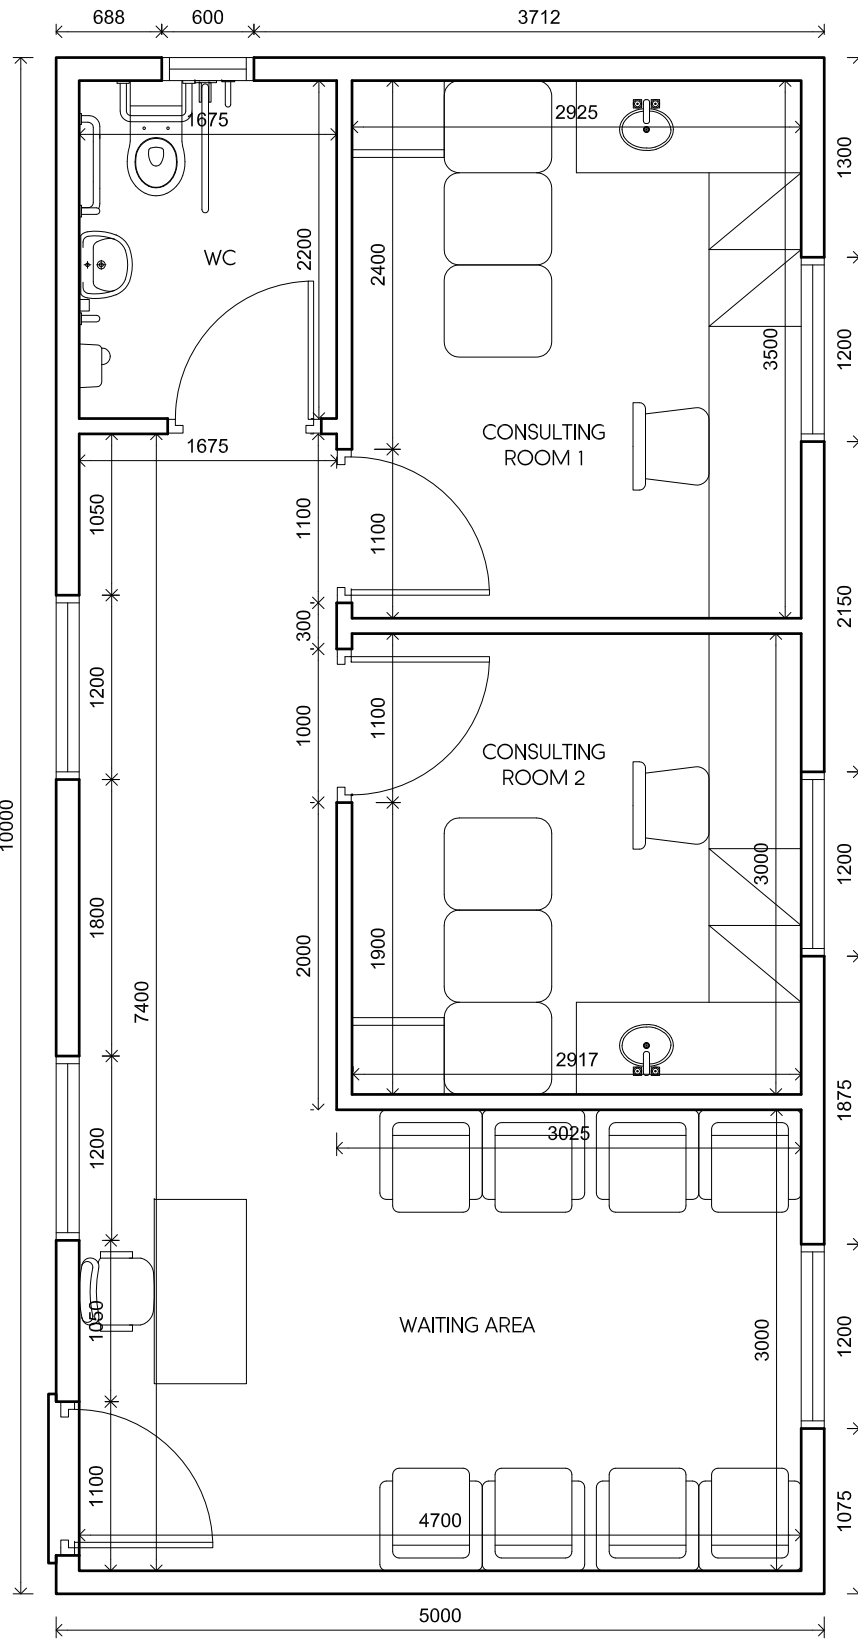

PROPOSED GROUND FLOOR
SCALE 1:50

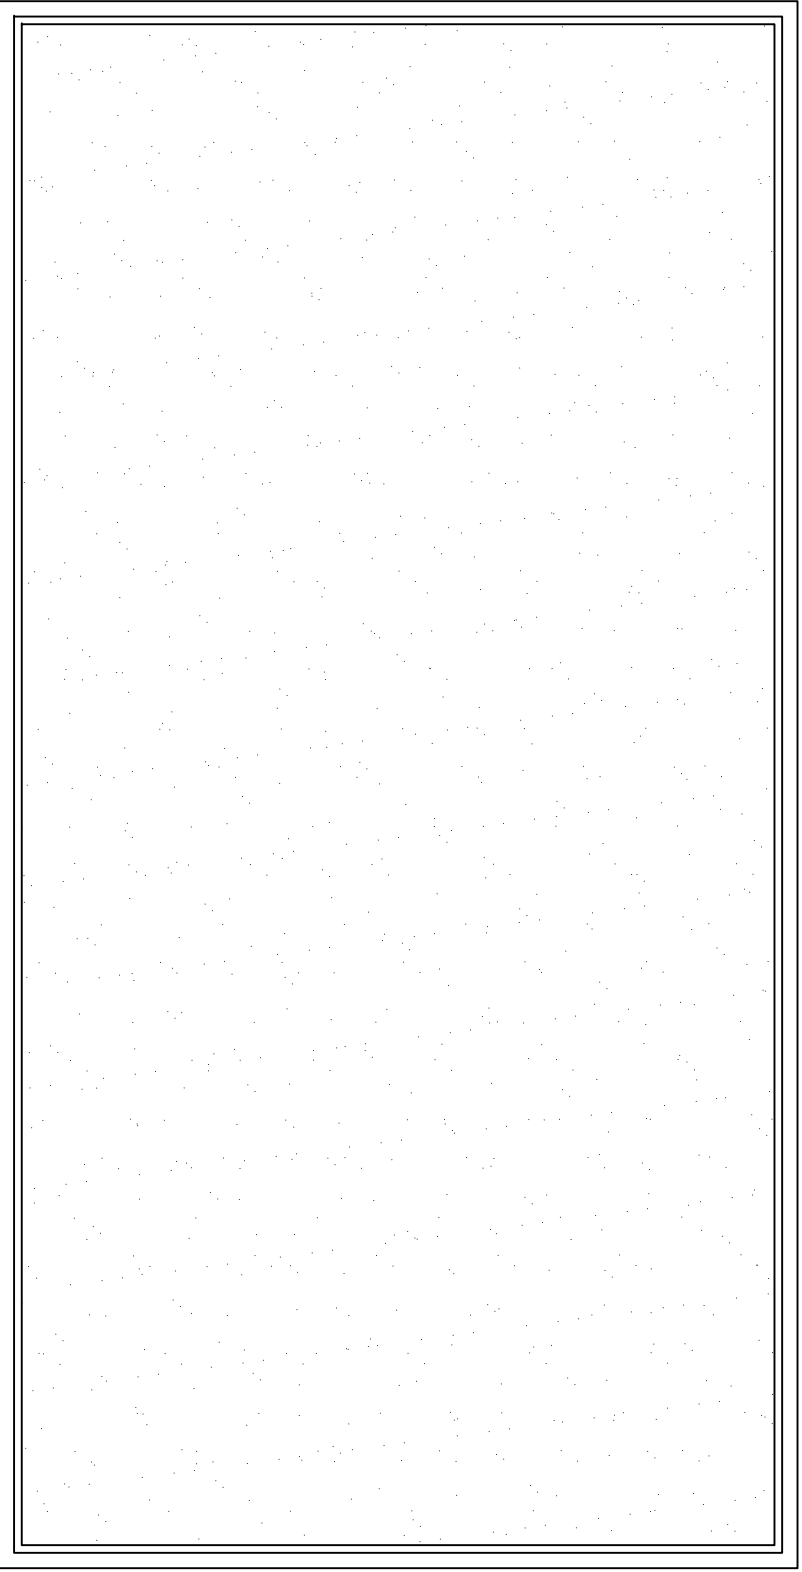


PROPOSED ROOF PLAN
SCALE 1:50




LOCATION PLAN
SCALE 1:1250


- EXISTING SURGERY
- APPROVED BASEMENT FLOOR OUTLINE REF: 363/APP/2016/3965
- APPROVED GROUND FLOOR OUTLINE REF: 363/APP/2016/3965

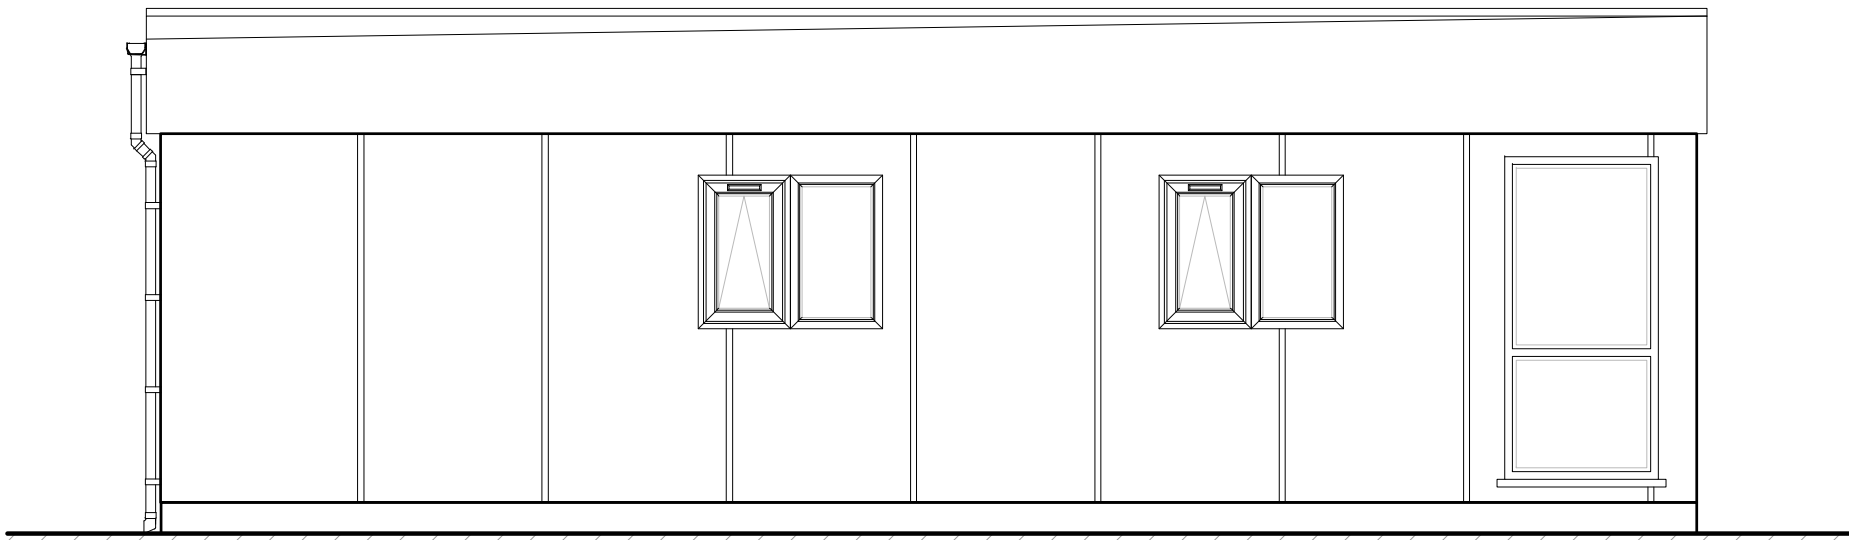


FRONT ELEVATION
SCALE 1:50

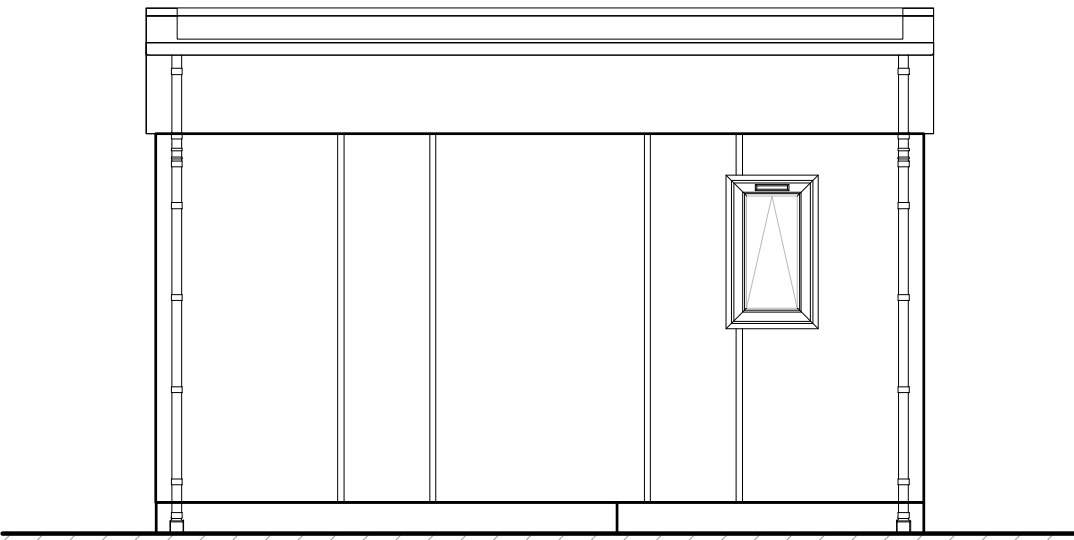

SIDE ELEVATION
SCALE 1:50

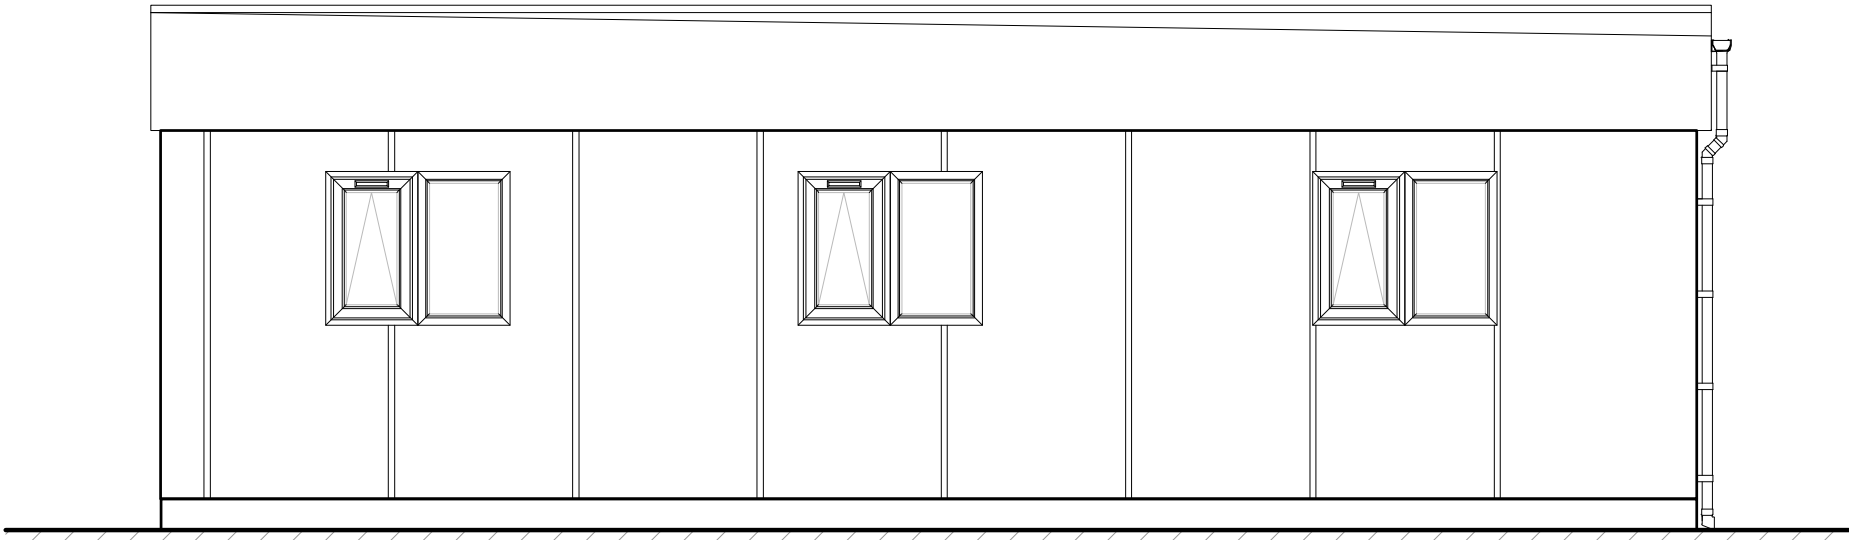

REAR ELEVATION
SCALE 1:50

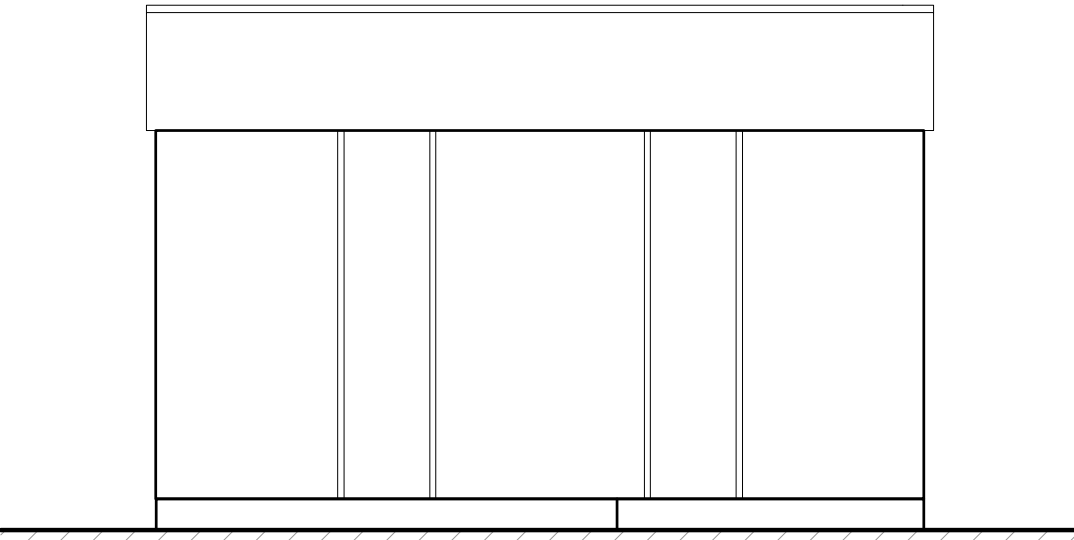

SIDE ELEVATION
SCALE 1:50

Rev	Date	Description	Init.
-----	------	-------------	-------

Client

HUSSAIN SHAH

Project Title
PROPOSED TEMPORARY PORTA CABIN
TO BE USED AS TEMPORARY SURGERY
81 FIELD END ROAD, PINNER, HA6 1TD
Drawing Title

Cad File	Sheet Size	Scale
P_L00	A1	AS SHOWN
Drawn by	Drawing Date	Approved by
KP	JUL 2019	NJ
Project No.	Drawing No.	Revision
1674	P201	A

Juttla Architects

Argyle House, Joel Street,
Northwood Hills, Middlesex, HA6 1NW
T 01923 840077 F 01923 840078
info@juttla-architects.com
juttla-architects.com

This drawing is property of Juttla Architects Ltd © and must not be copied or otherwise reproduced. All dimensions must be checked on site before commencing work. No dimensions to be scaled from this drawing. This drawing was produced using AutoCad 2016.

PLANNING ISSUE