



AERIAL VIEW

showing application property (No. 33) in red

Description of proposed works

- Ground floor - Rear and part side extension
- Internal alterations
 - Rooflights


Drawing nos.	scale	Description
01	1:1250	Title Sheet & Location Plan

Existing

02		Aerial Photos
03	1:100	Ground Floor Plan
04	1:100	First Floor Plan
05	1:100	Roof Plan
06	1:100	Elevations Front and Rear
07	1:100	Elevations Side
08		Site Location Photos
09		Site Photos
10		Site Photos

Proposed

11	1:100	Ground floor Plan
12	1:100	Roof Plan
13	1:100	Elevations - front and rear
14	1:100	Elevations - sides

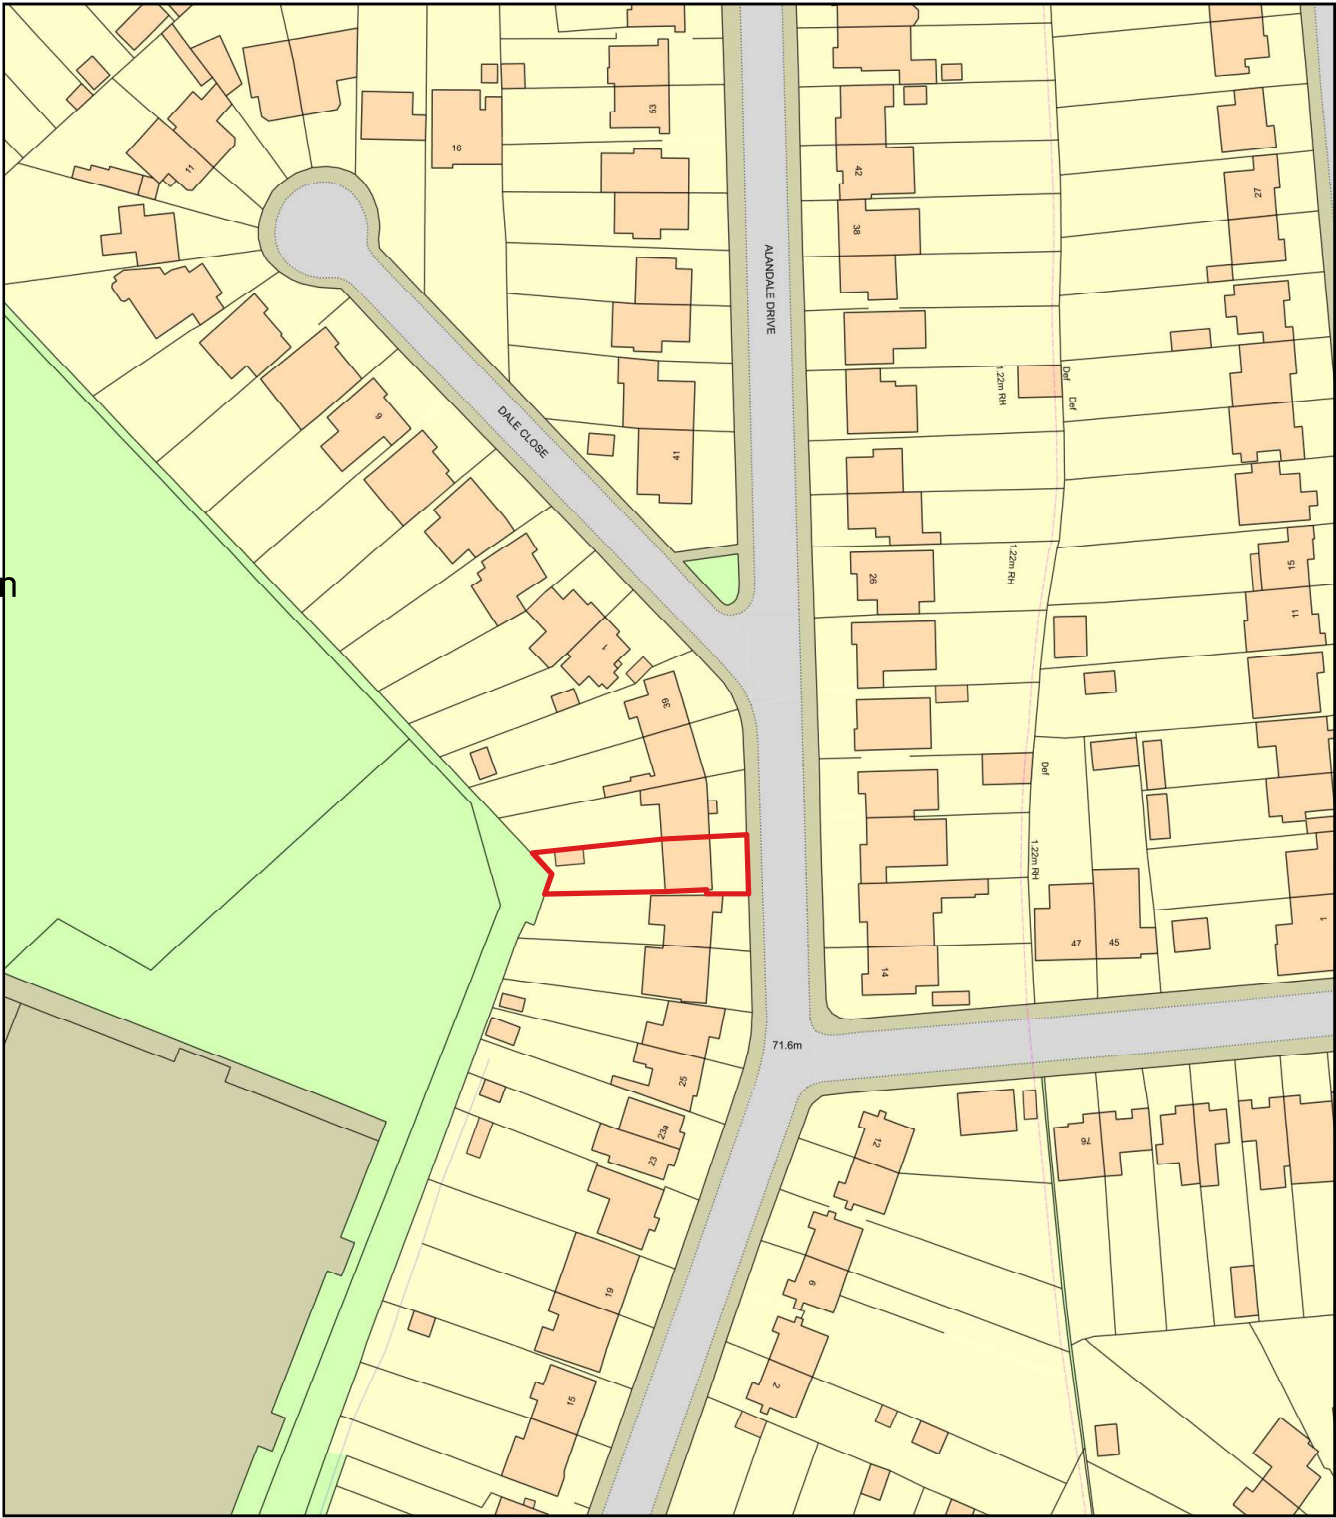

LOCATION PLAN


showing application property (No. 33) site boundary in red

Approx. areas

Existing		
Site area	-	280 sq. meters.
Ground Floor	-	70 sq. meters.

Proposed:

Ground floor	-	29 sq. meters.
--------------	---	----------------

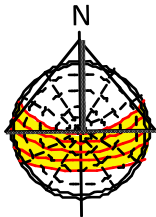


Purpose - Householder planning application



tel : 0796 222 3141

email : sandeep@sskarchitects.co.uk

scale - 1 : 1250 @ A3

 

All dimensions to be checked on site. All omissions & discrepancies to be reported to the designer.	PROJECT: 33 Alandale Drive Pinner, HA5 3UP	DATE: 25/04/2022
SSK architects owns the copyright of this drawing which must not be reproduced in whole or part without the written permission. ©	DWG NO: 01 TITLE SHEET	REVISION: