



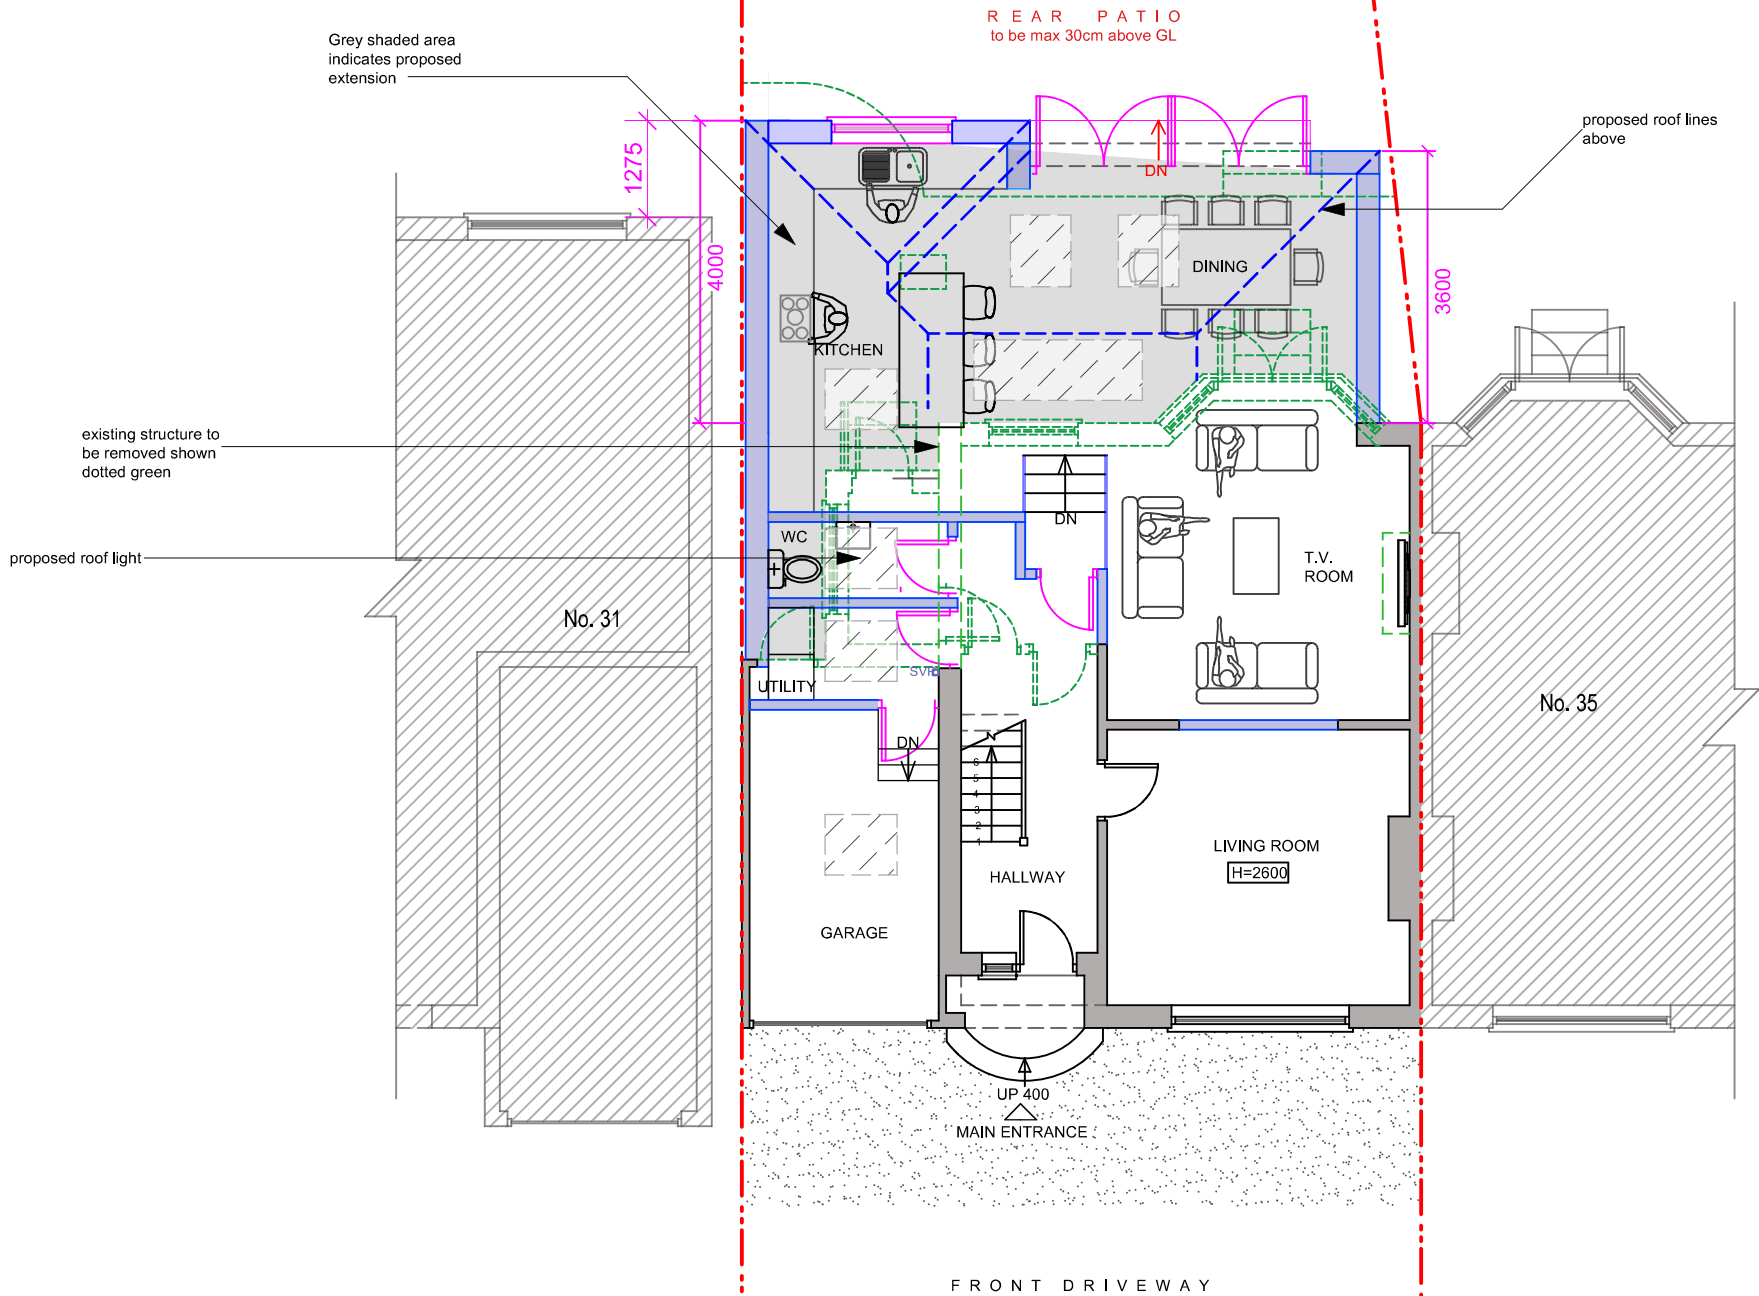

Rev A - 13/07/2022
Level access removed.
Patio to be max 30cm from GL

PROPOSED GROUND FLOOR PLAN

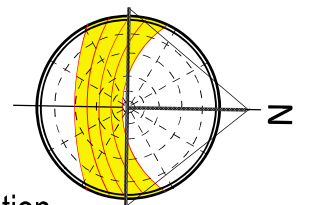


PROPOSED

Purpose - Householder planning application

© SSK architects owns the copyright of this drawing which must not be reproduced in whole or part without the written permission.	PROJECT: 33 Alandale Drive Pinner, HA5 3UP	DATE: 25/04/2022
	DWG NO: 11 PROP GF	REVISION: A



tel : 0796 222 3141
email : sandeep@sskarchitects.co.uk

 

scale - 1 : 100 @ A3