




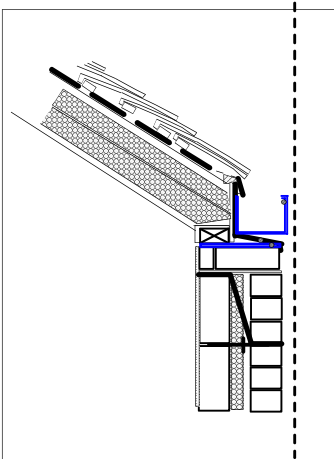

Boundary line gutter detail
not to scale
(see plan below)

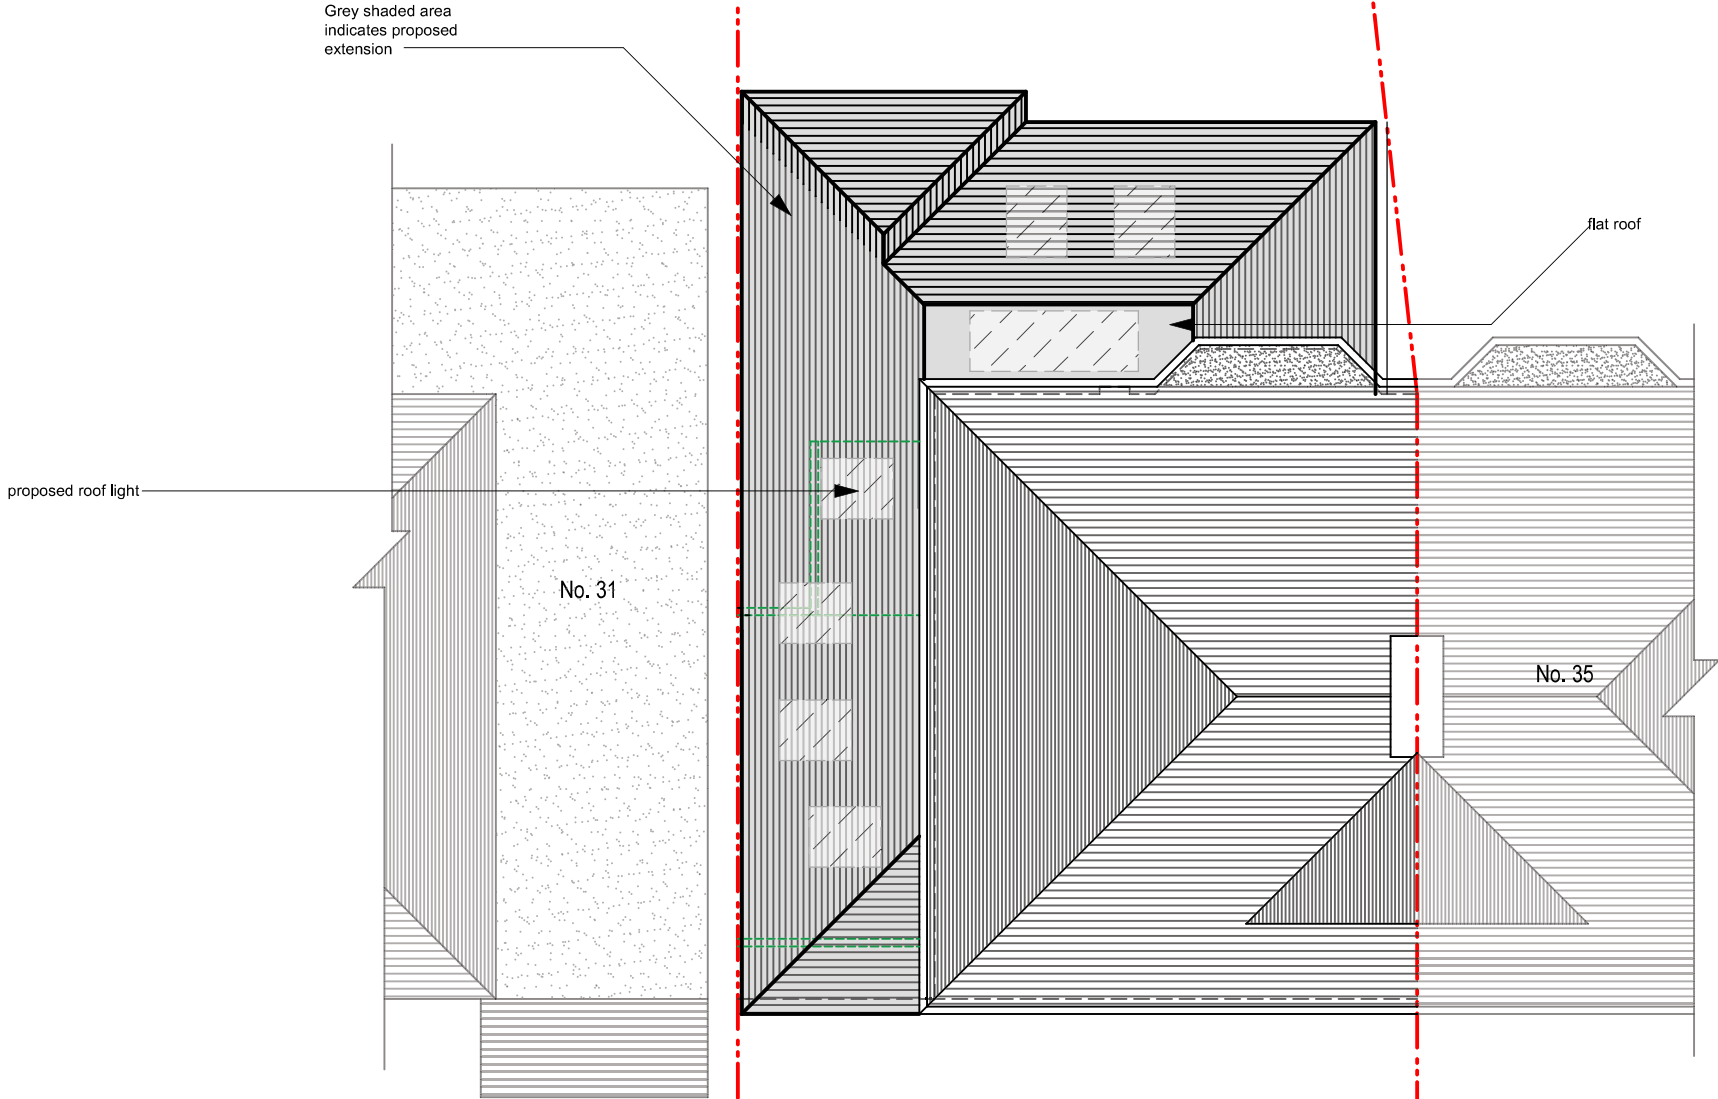

PROPOSED ROOF PLAN

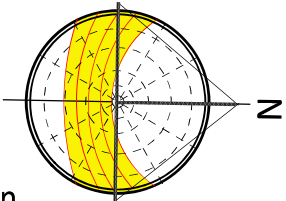

PROPOSED

Purpose - Householder planning application

All dimensions to be checked on site. All omissions & discrepancies to be reported to the designer.	PROJECT: 33 Alandale Drive Pinner, HA5 3UP	DATE: 25/04/2022
© SSK architects owns the copyright of this drawing which must not be reproduced in whole or part without the written permission.	DWG NO: 12 PROP ROOF	REVISION: