



AERIAL VIEW

showing application property (No. 33) in red

Description of proposed works

- First floor
- Loft staircase
 - Internal alterations
- Loft floor
- Make habitable
 - Rear dormer
 - Rooflights


Drawing nos.	scale	Description
01	1:1250	Title Sheet & Location Plan

Existing		
02		Aerial Photos
03	1:100	Ground Floor Plan
04	1:100	First Floor Plan
05	1:100	Roof Plan
06	1:100	Elevations Front and Rear
07	1:100	Elevations Side
08		Site Location Photos
09		Site Photos

Proposed		
10	1:100	First floor Plan
11	1:100	Loft floor Plan
12	1:100	Roof Plan
13	1:100	Elevations - front and rear
14	1:100	Elevations - sides
15	1:100	Elevations - sides


Approx. areas

Existing		
Site area	-	280 sq. meters.
Ground Floor	-	70 sq. meters.
Proposed:		
Loft floor	-	35 sq. meters.

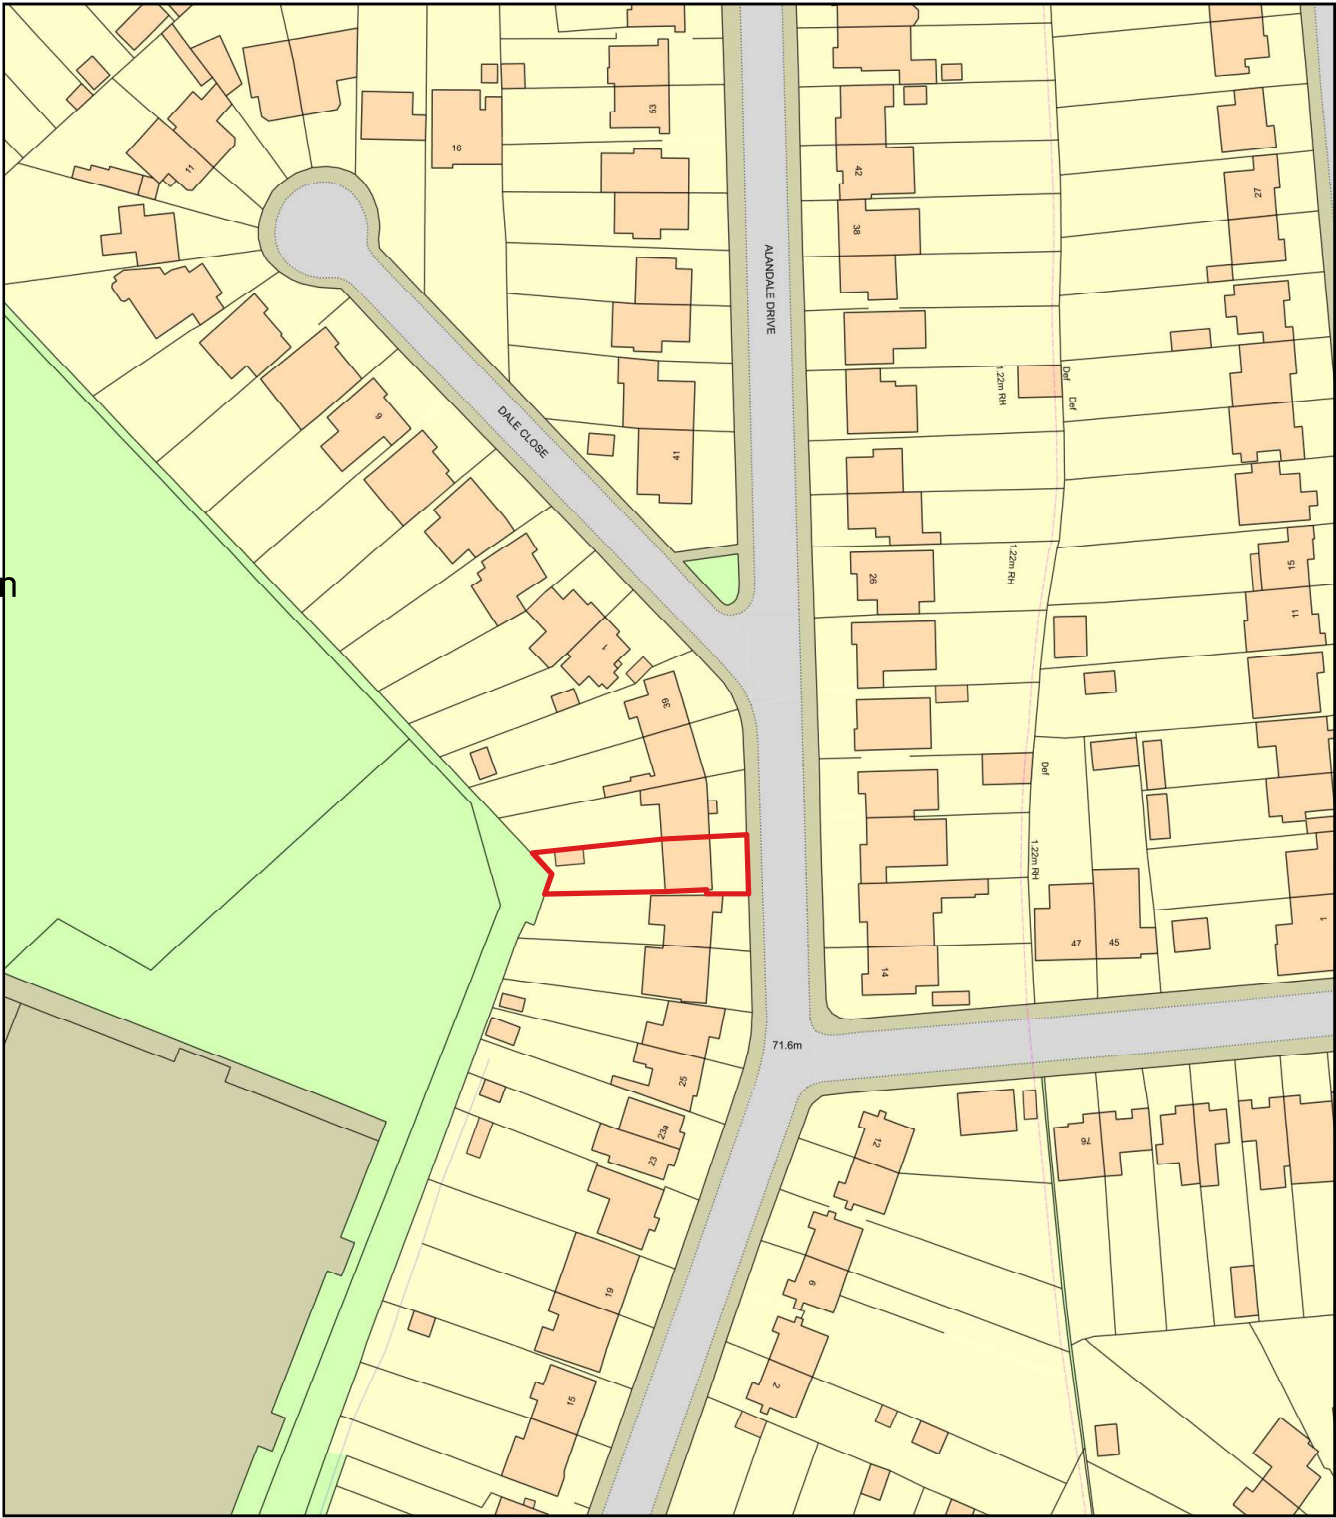

LOCATION PLAN


showing application property (No. 33) site boundary in red

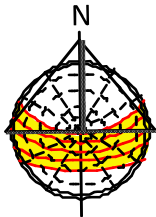

Purpose - Certificate of lawful development application



tel : 0796 222 3141
email : sandeep@sskarchitects.co.uk

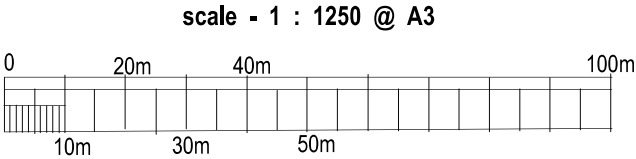

All dimensions to be checked on site. All omissions & discrepancies to be reported to the designer. SSK architects owns the copyright of this drawing which must not be reproduced in whole or part without the written permission. ©	PROJECT: 33 Alandale Drive Pinner, HA5 3UP	DATE: 13/01/2022
	DWG NO: 01 TITLE SHEET	REVISION: