



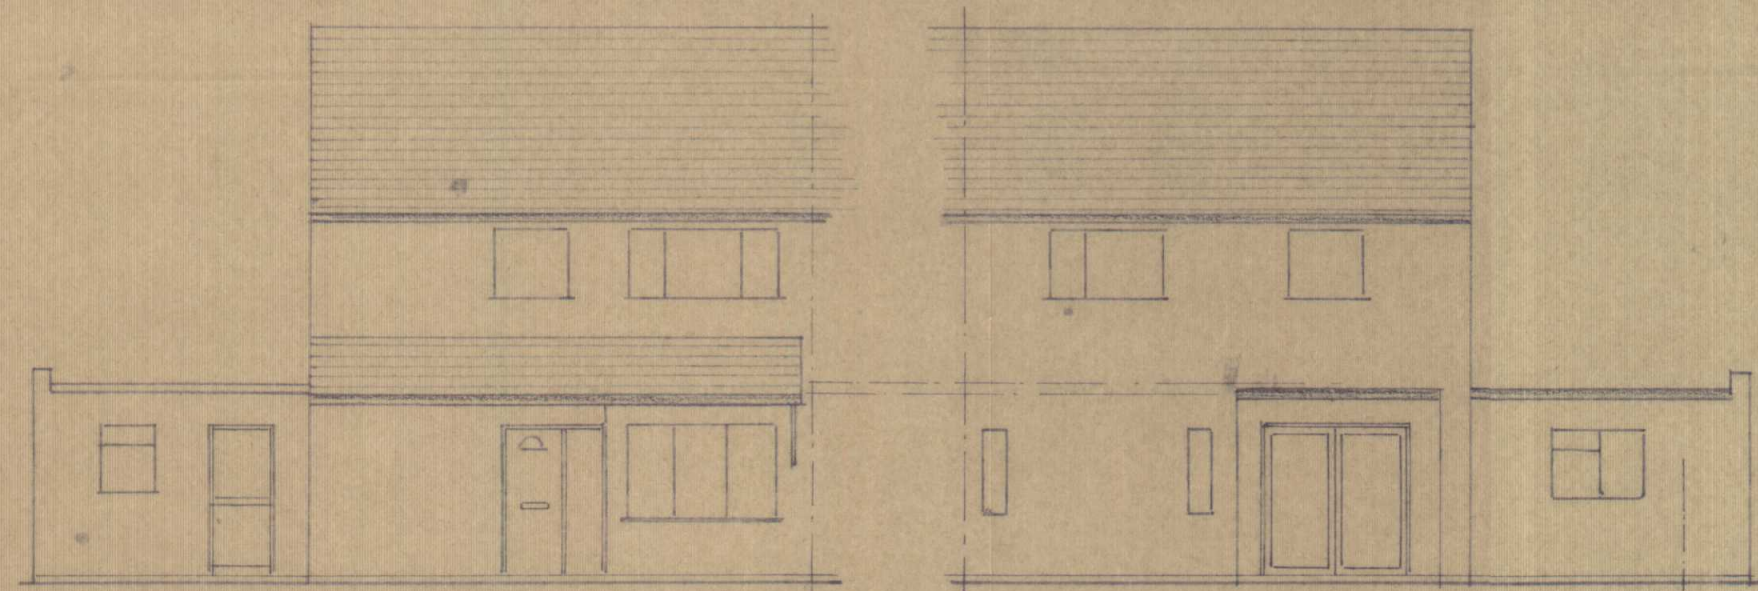

front

rear

EXISTING ELEVATIONS

 


1:50




1:100

scale bar

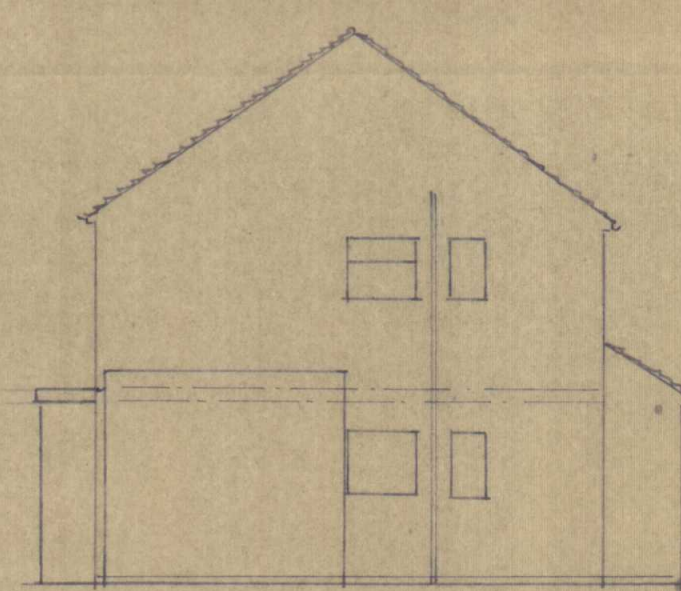

side A

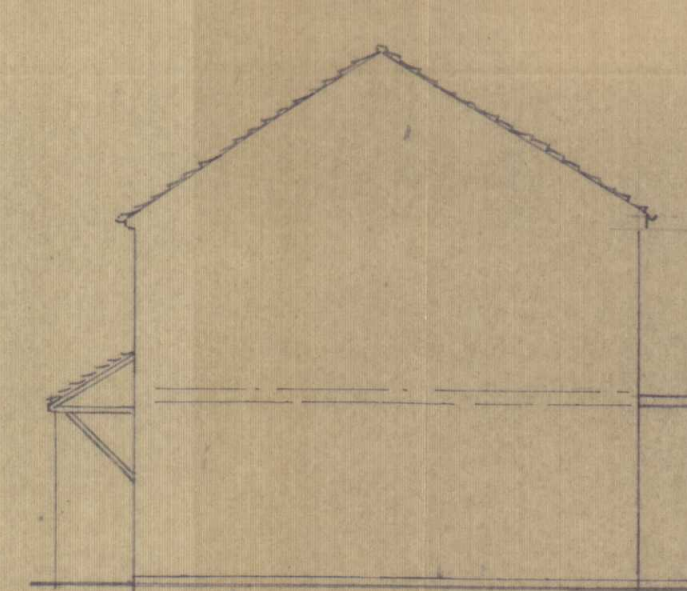



side B

Res.
Planning
16 NOV 2023
RECEIVED
London Borough of Hillingdon

Rear Boundary

rear garden

7550

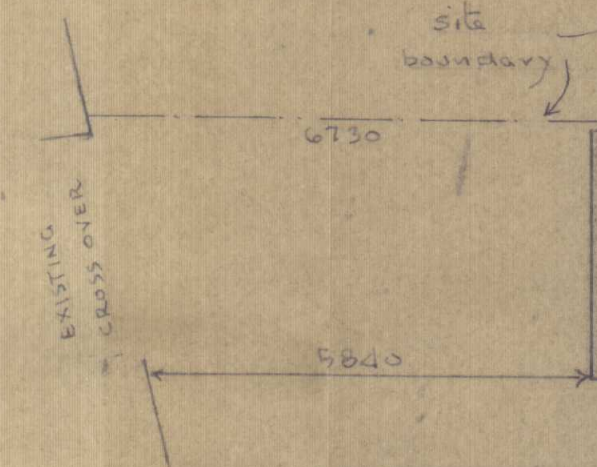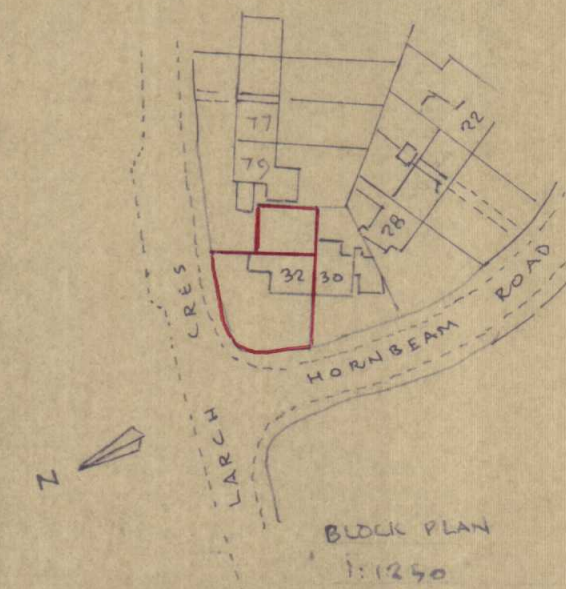


parking


front

site plan

SCALE 1:100

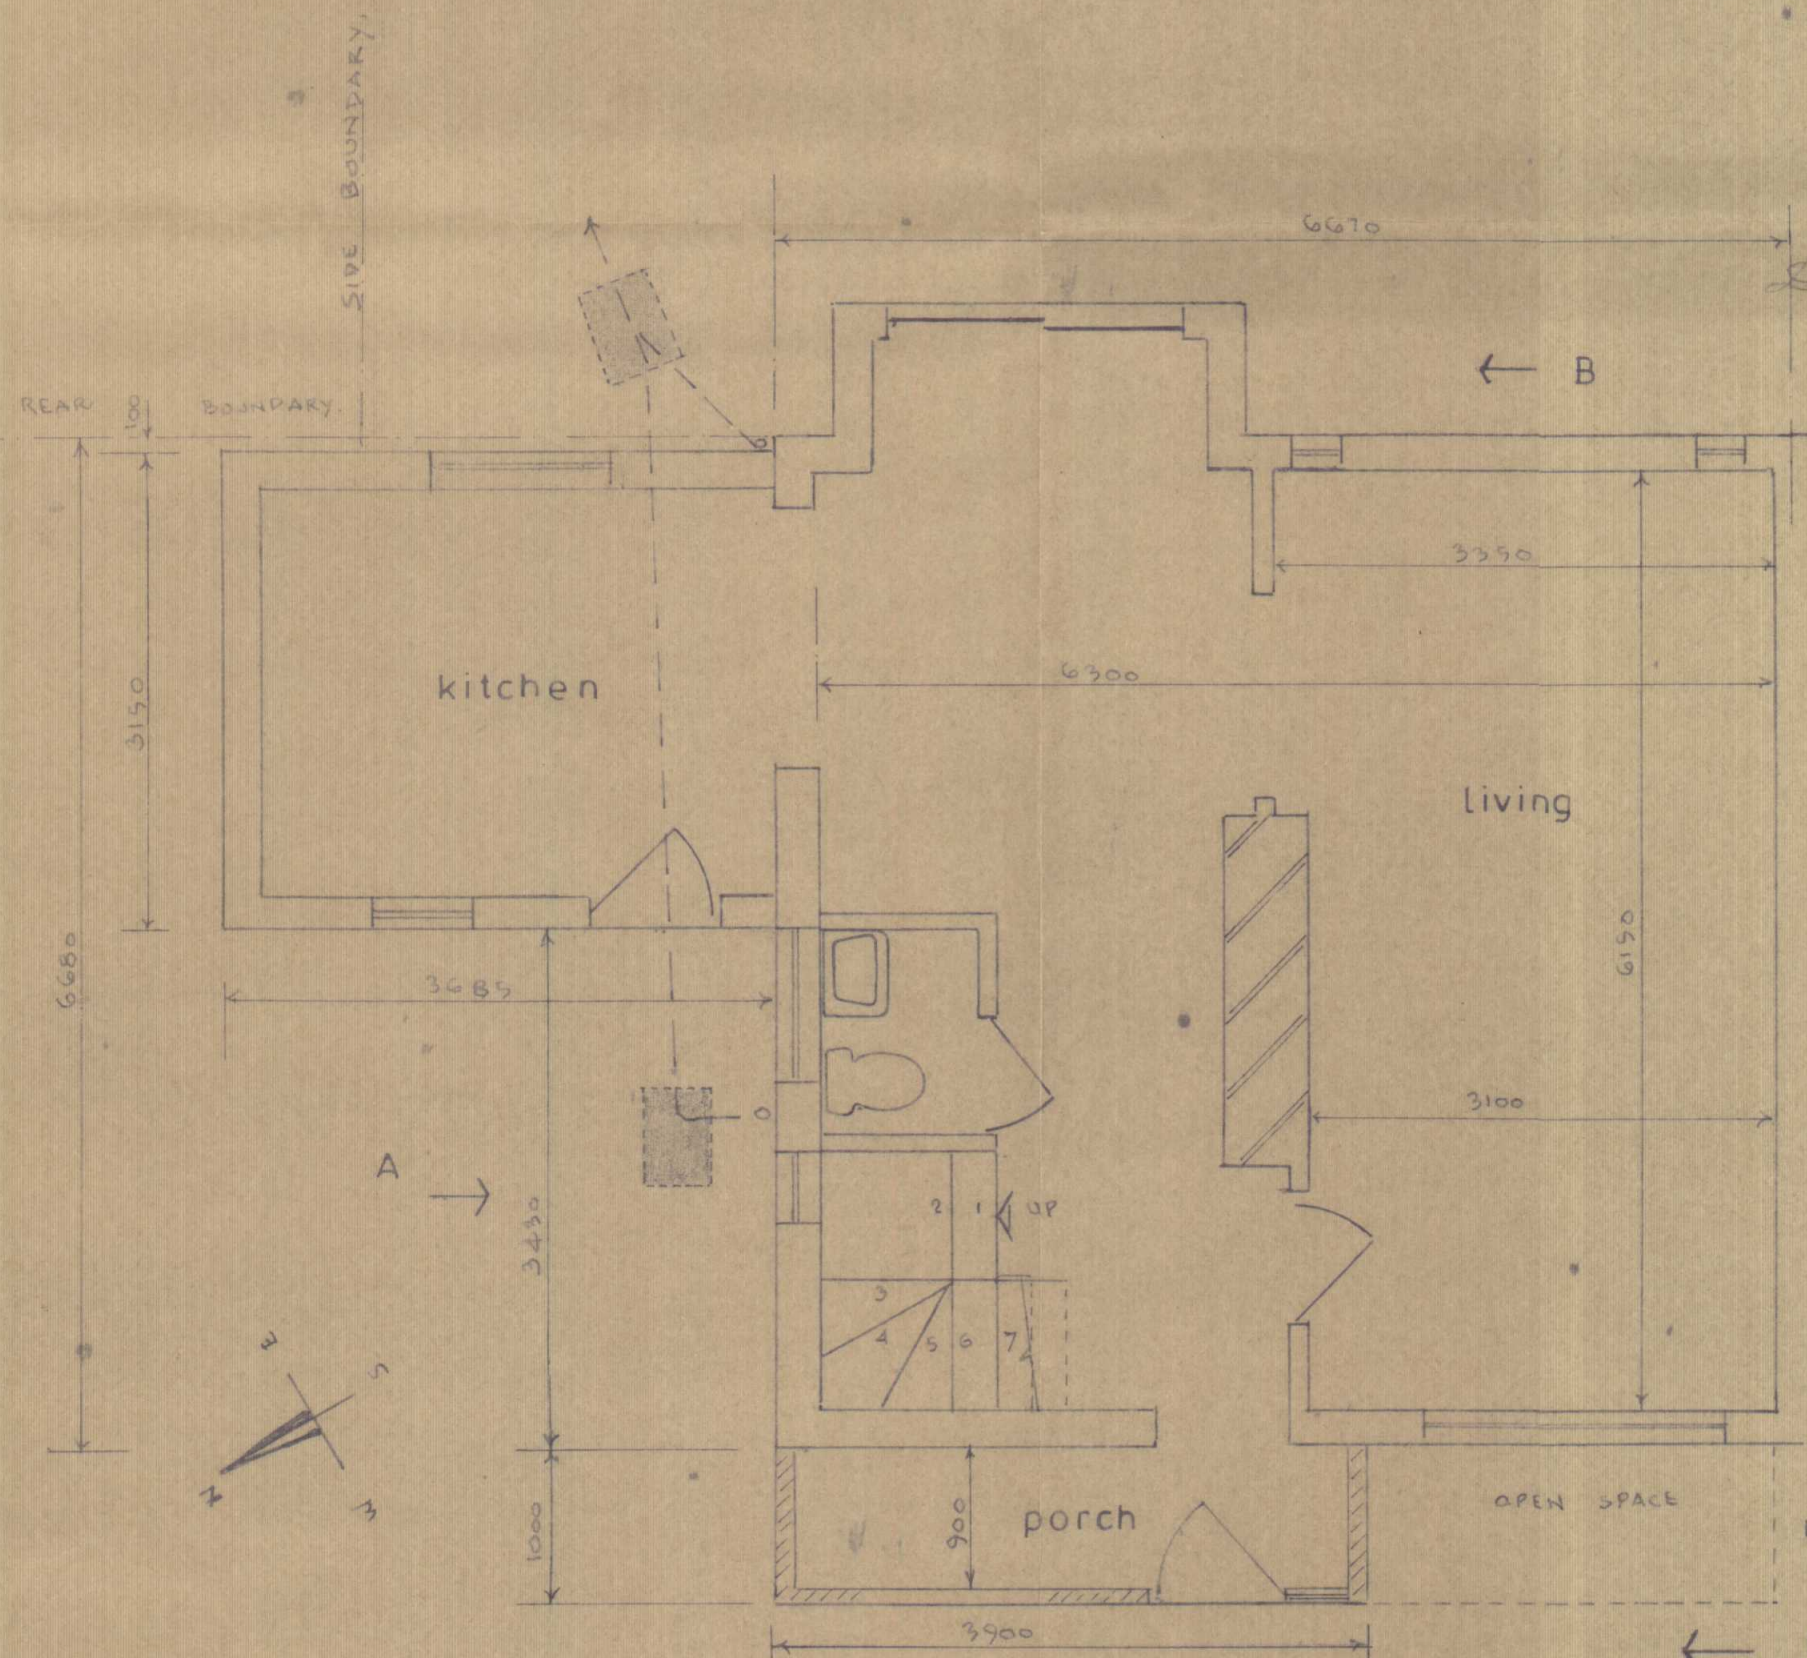

ground floor plan

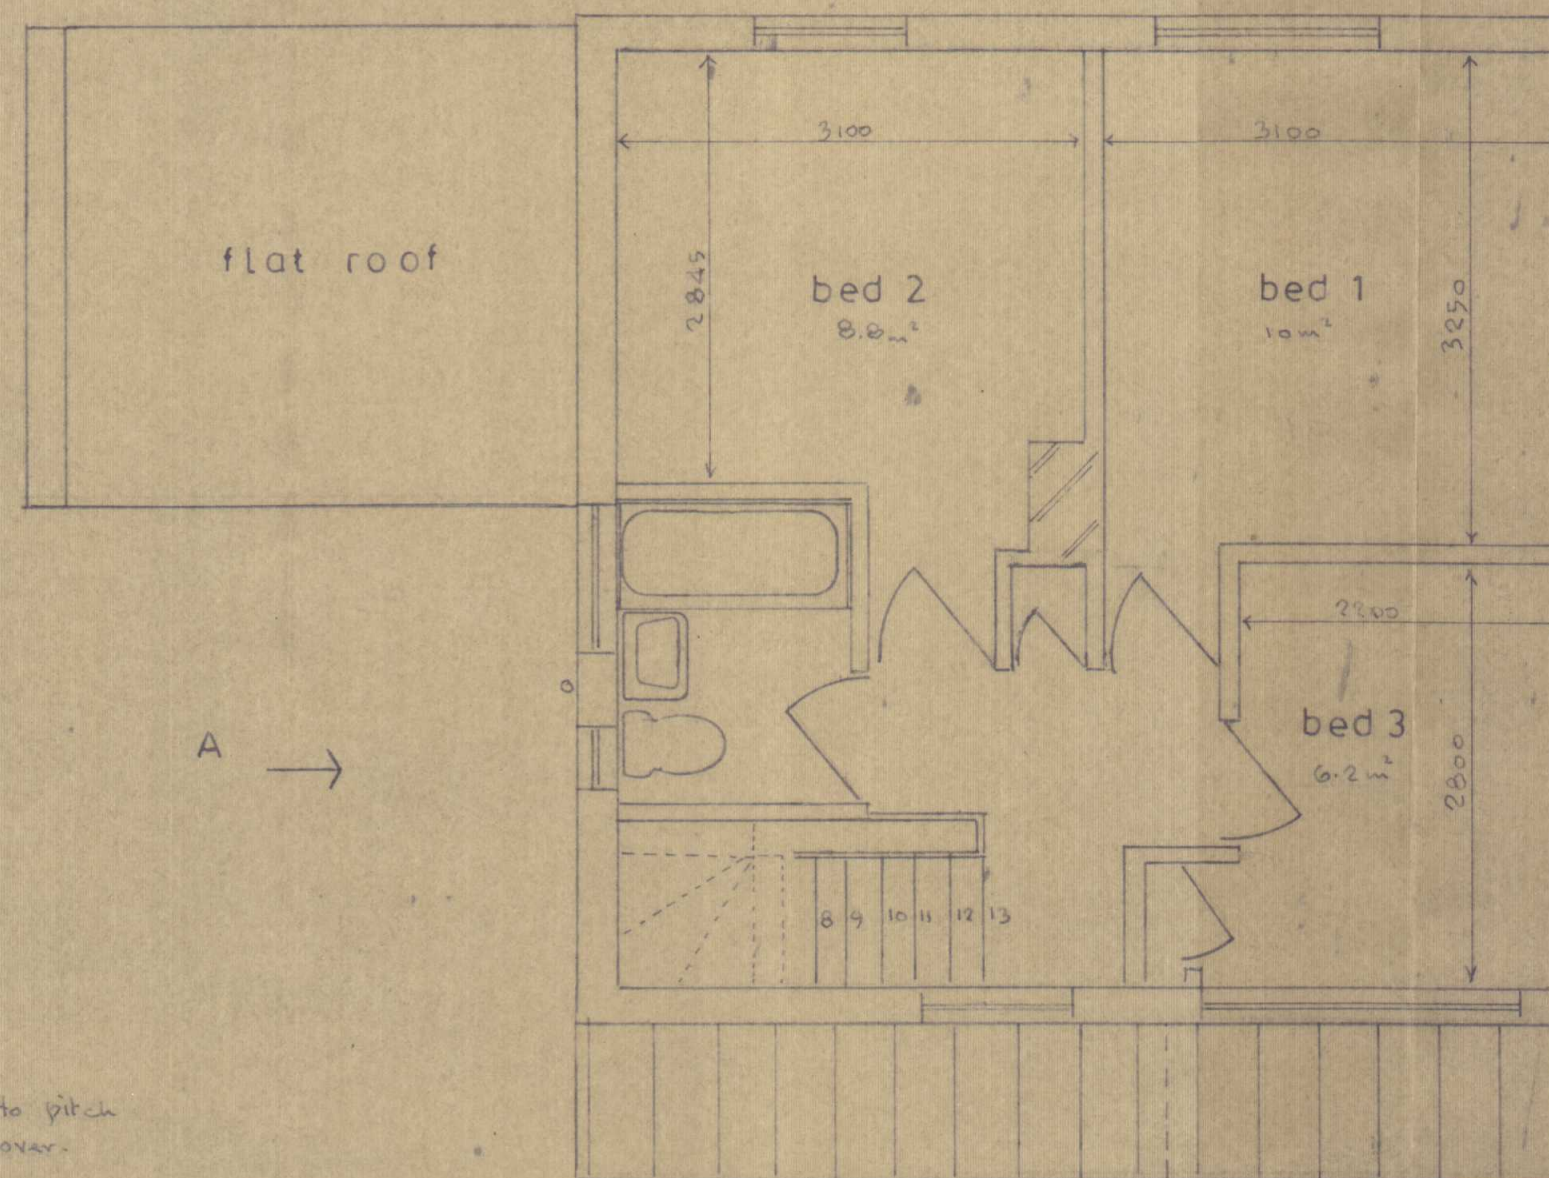

1st floor plan

EXISTING FLOOR PLANS

existing floor plans & elevations

32 Hornbeam Road
Hayes UB4 9EE

MANDAC Ltd.
PLANNING CONSULTANTS
33 SADBURY AVE
WEMBLEY AD 3AH
Tel. 020-8900 0501
020-8903 3406

SCALE	1:50 1:100
DATE	8.11.16
DRAWN	1.A.Mian
16/023	

07894 816735