




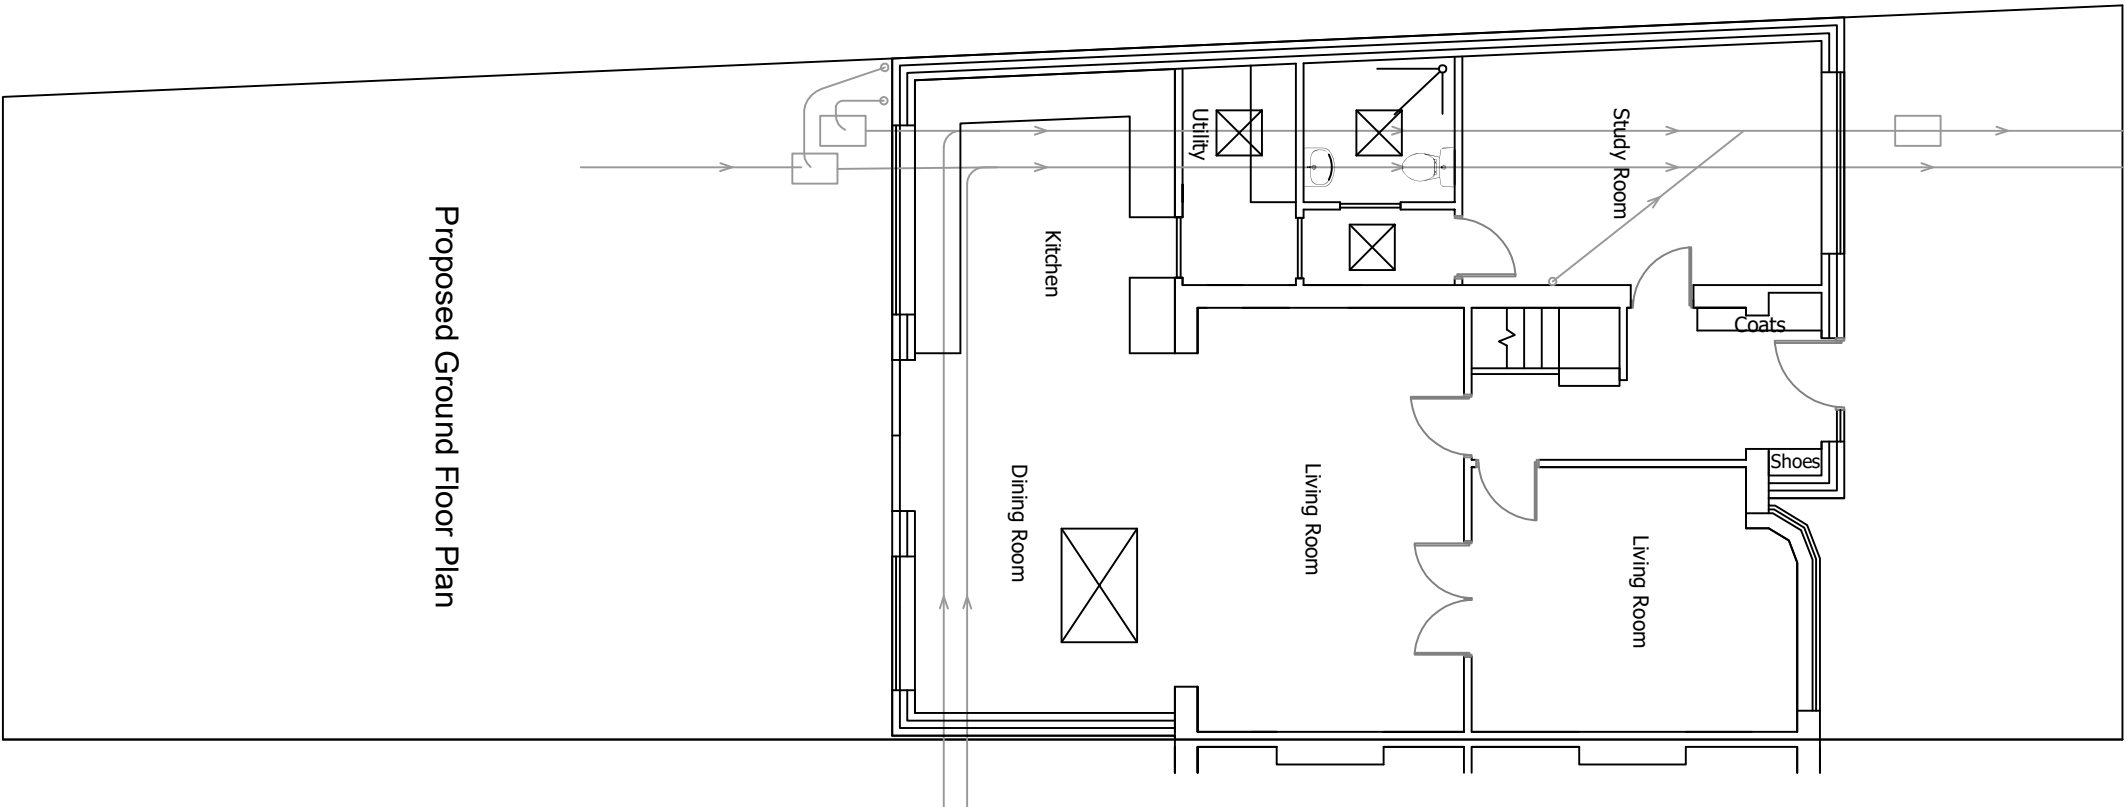

Proposed Ground Floor Plan

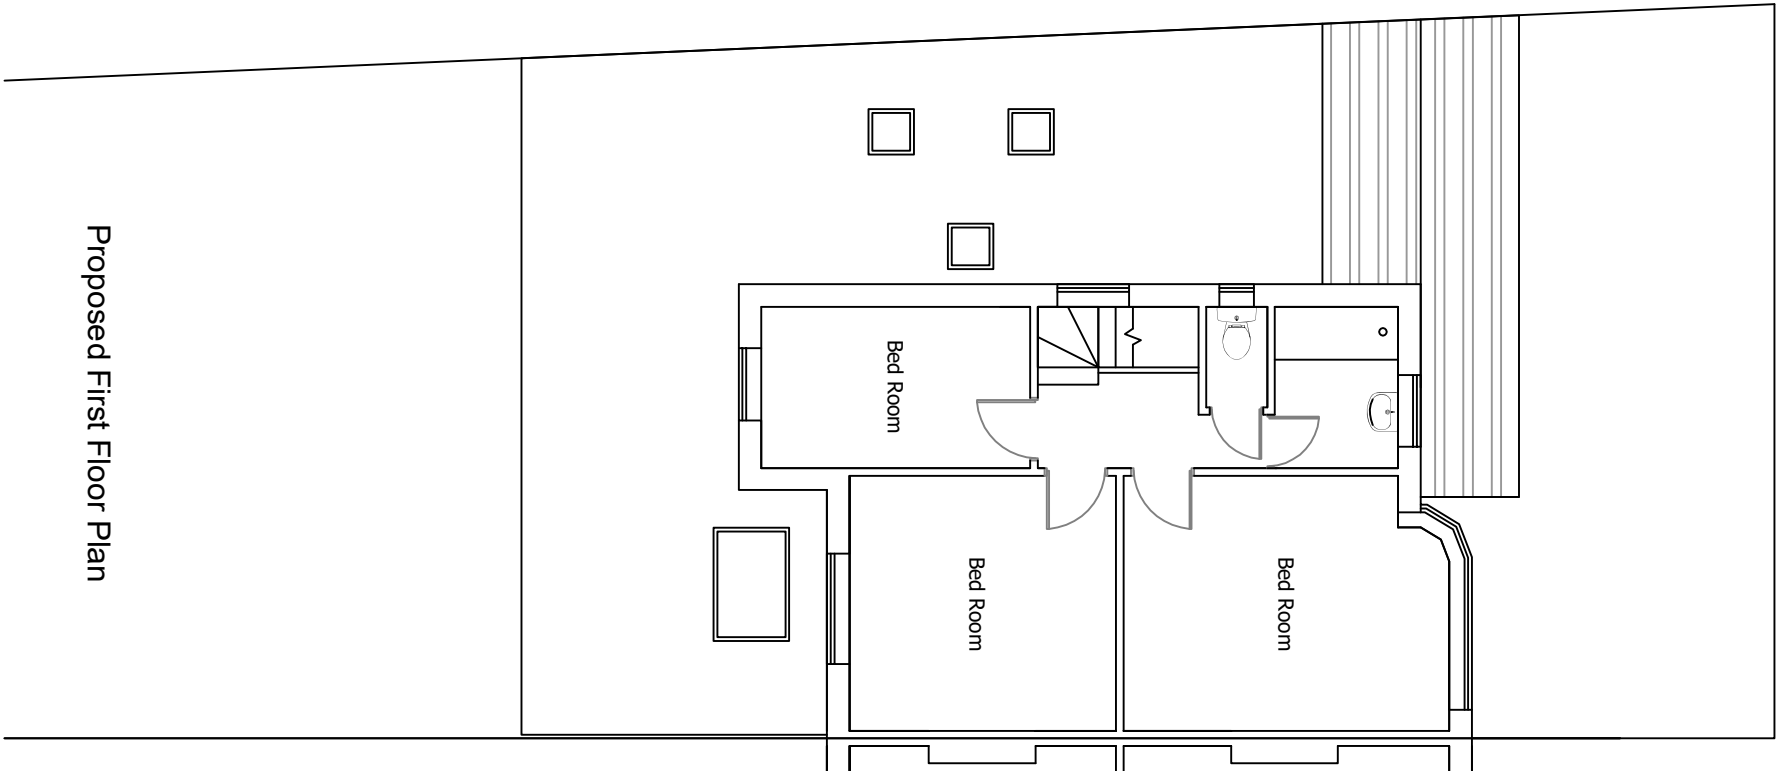

Proposed First Floor Plan

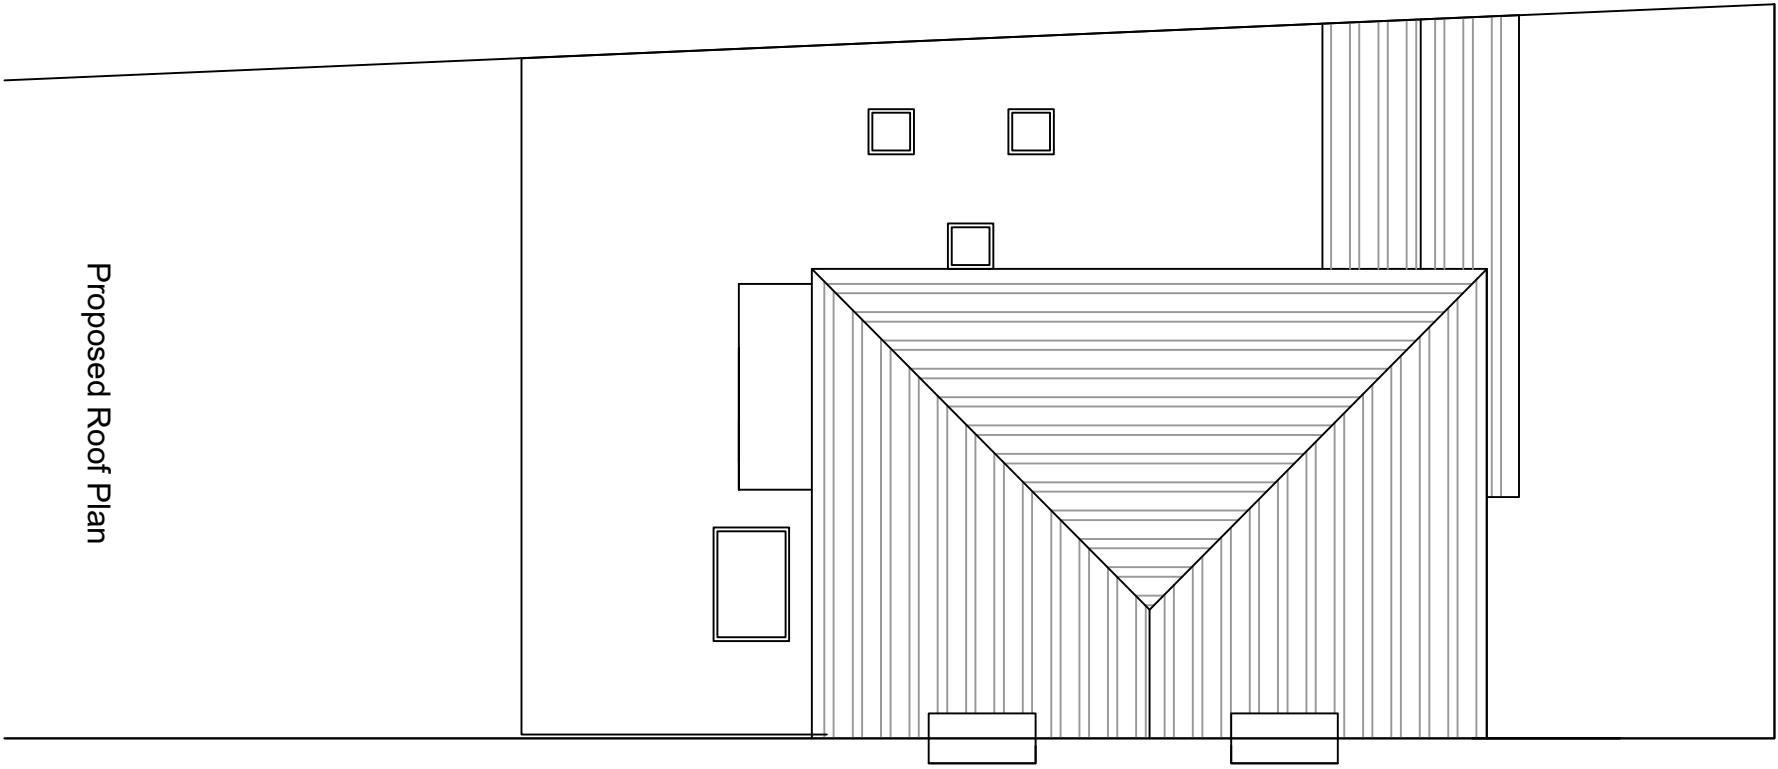

Proposed Roof Plan

Drawing: Proposed Floor Plans

Scale: 1:100 (A3)

Client: Mr Paul Randhawa

Site: 13 Cambridge Avenue, Ruislip, HA4 9JS

Page 2 of 6 Rev 1

Mar 2022

