



notes
Copyright : the copyright of this drawing is vested in Fraser Brown MacKenna Architects Ltd. It shall not be used without permission by anyone for any purpose. Do not scale drawings - use figured dimensions only. All dimensions to be verified and checked on site. Read the drawing in conjunction with all related drawings and specifications. Notify architect immediately of any discrepancy found therein.

drawing notes
This map is reproduced from Ordnance Survey material with the permission of Ordnance Survey on behalf of the Controller of Her Majesty's Stationery Office © Crown copyright 1:33BB2713 (2015)

KEY
— Site boundary



REV | BY | CHKD | DATE | AMENDMENT DETAILS


project
3 Viveash Close, Hayes

client
General Food Trading Inc.



FraserBrownMacKennaArchitects
15-18 Featherstone St. London EC1Y 8SL www.fbmarchitects.com
T:020 7251 0543



drawing title Location Plan			
PLANNING			
scale 1:1250@A1	drawn by LH	checked by JM	date 17/01/2018
DRAWING NUMBER 897	project P	status 0001	revision A

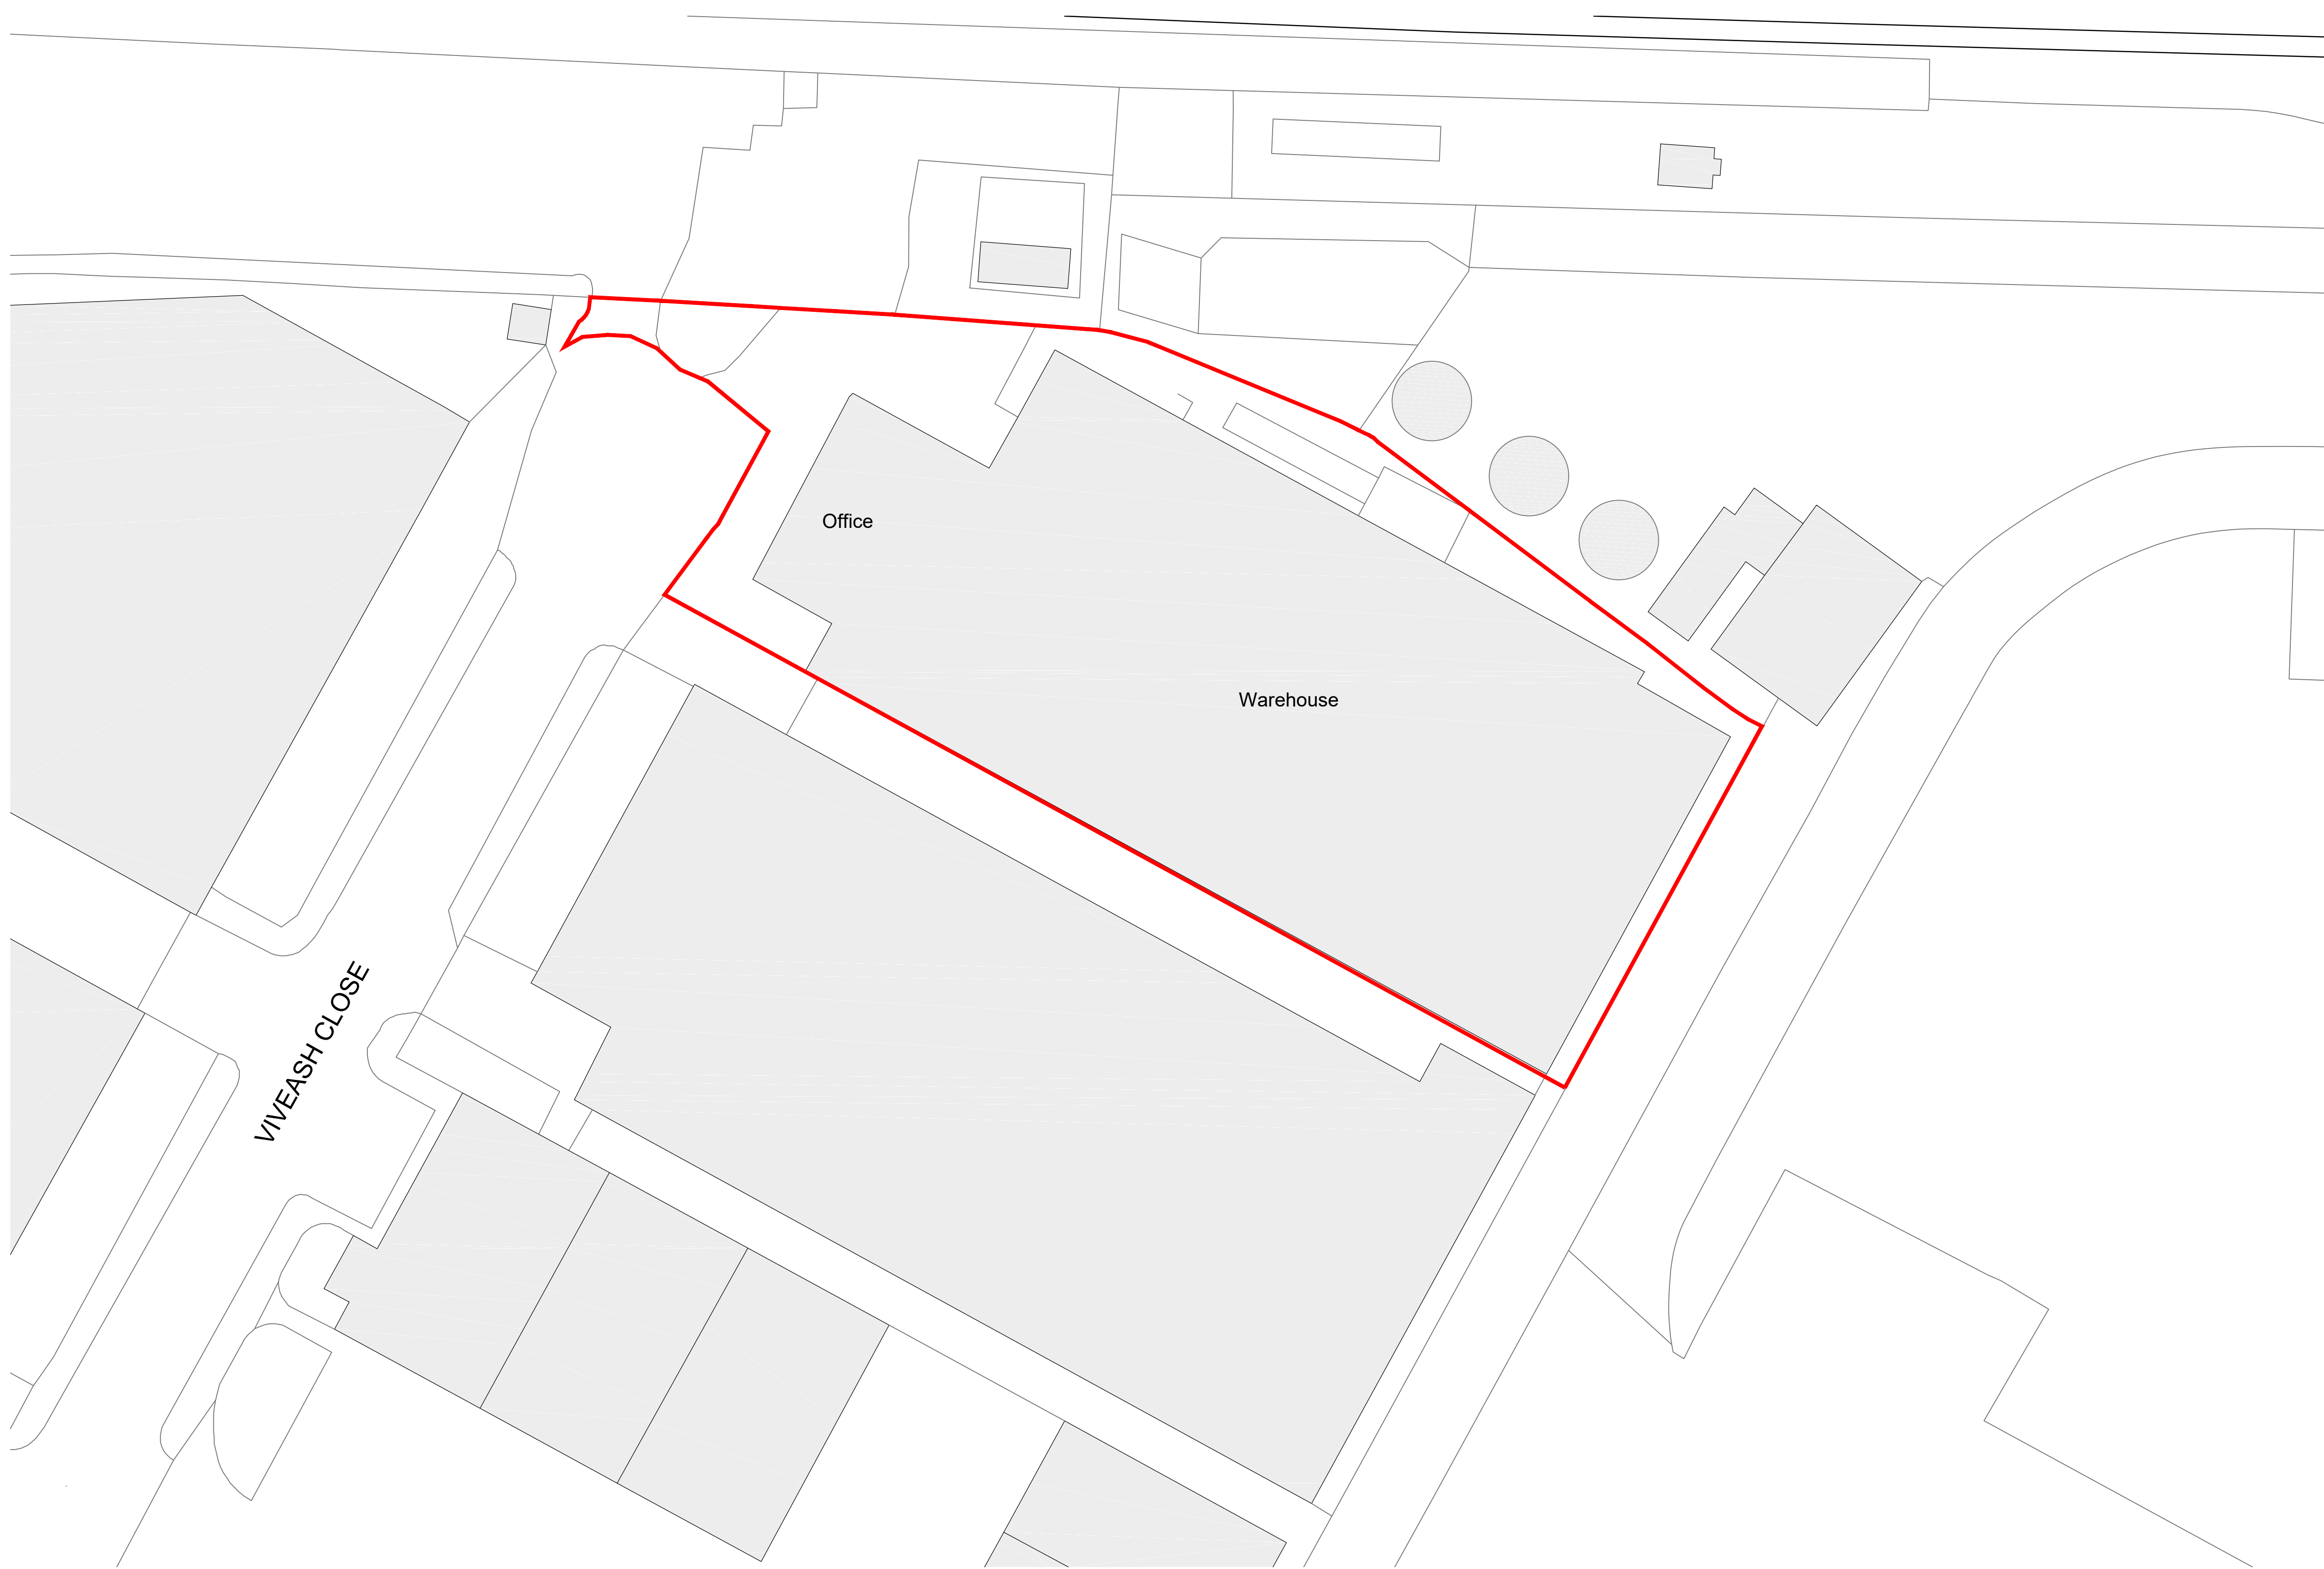

notes
Copyright : the copyright of this drawing is vested in Fraser Brown MacKenna Architects Ltd. It shall not be used without permission by anyone for any purpose. Do not scale drawings - use figured dimensions only. All dimensions to be verified and checked on site. Read the drawing in conjunction with all related drawings and specifications. Notify architect immediately of any discrepancy found therein.

drawing notes
This map is reproduced from Ordnance Survey material with the permission of Ordnance Survey on behalf of the Controller of Her Majesty's Stationery Office © Crown copyright 1:33882713 (2015)

KEY
— Site boundary

  

REV | BY | CHKD | DATE | AMENDMENT DETAILS

REV | BY | CHKD | DATE | AMENDMENT DETAILS



project
3 Viveash Close, Hayes

client
General Food Trading Inc.

FraserBrownMacKennaArchitects
15-18 Featherstone St. London EC1Y 8SL www.fbmaarchitects.com
T:020 7251 0543


drawing title
Existing Site Plan

PLANNING

scale 1:250@A1	drawn by LH	checked by JM	date 17/01/2018
DRAWING NUMBER	project 897	status P	revision 0100 A





01 Elevation A-A

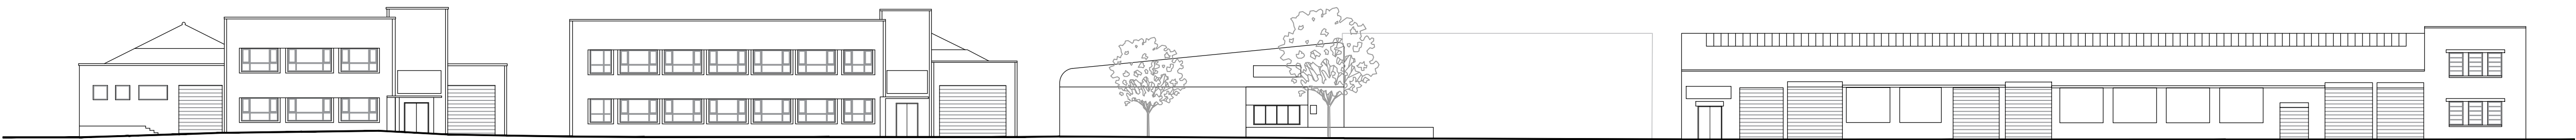


02 Elevation B-B



03 Elevation C-C

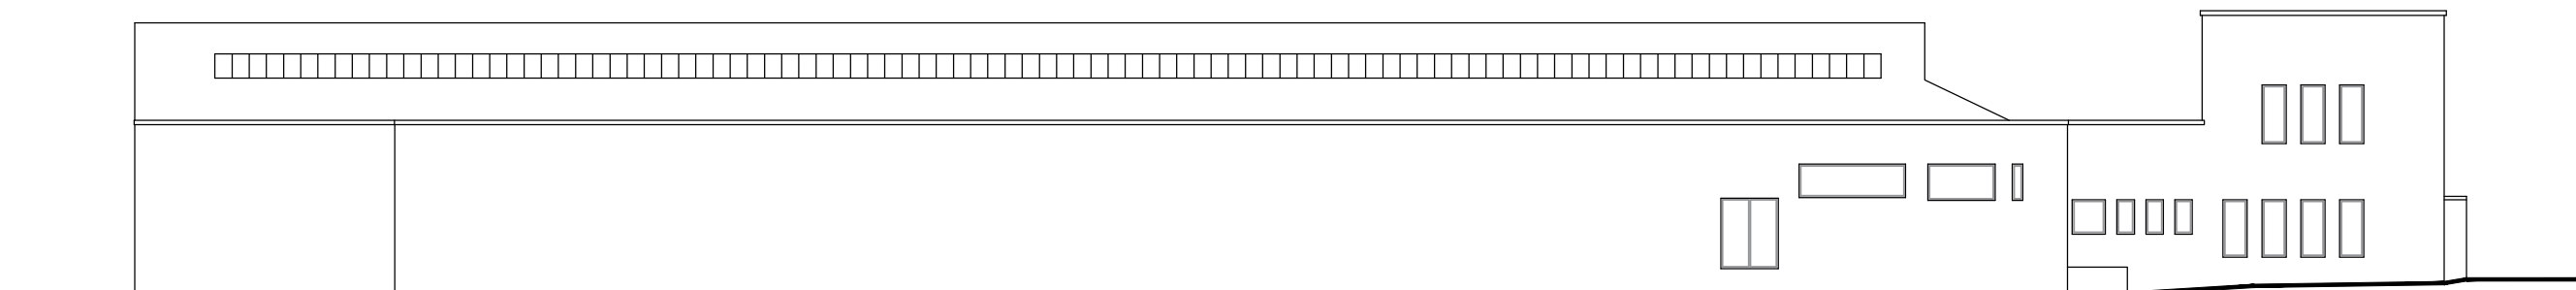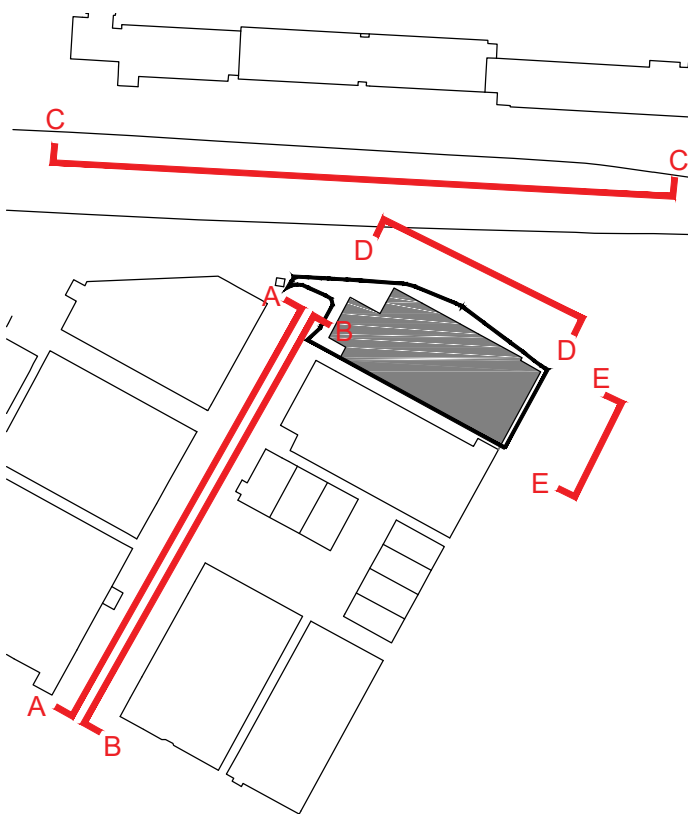



04 Elevation D-D

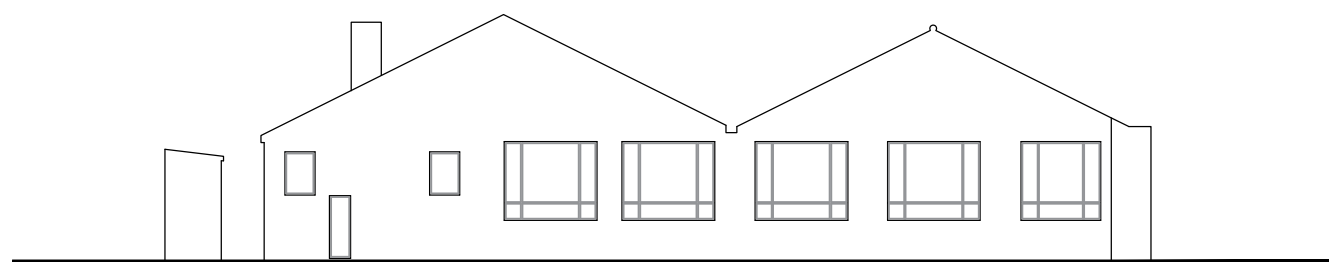

05 Elevation E-E

notes
Copyright : the copyright of this drawing is vested in Fraser Brown MacKenna Architects Ltd. It shall not be used without permission by anyone for any purpose. Do not scale drawings - use figured dimensions only. All dimensions to be verified and checked on site. Read the drawing in conjunction with all related drawings and specifications. Notify architect immediately of any discrepancy found therein.

drawing notes
This drawing is based on material provided by © Laser Surveys Ltd.
Reference no. W6685/16A

  

REV | BY | CHKD | DATE | AMENDMENT DETAILS

REV | BY | CHKD | DATE | AMENDMENT DETAILS



project
3 Viveash Close, Hayes


client
General Food Trading Inc.

15-18 Featherstone St. London EC1Y 8SL www.fbmaarchitects.com
T:020 7251 0543

drawing title
Existing Elevations

PLANNING

scale 1:250@A1	drawn by SC	checked by JM	date © 17/01/2018
DRAWING NUMBER	project 897	status P	revision 0300 A

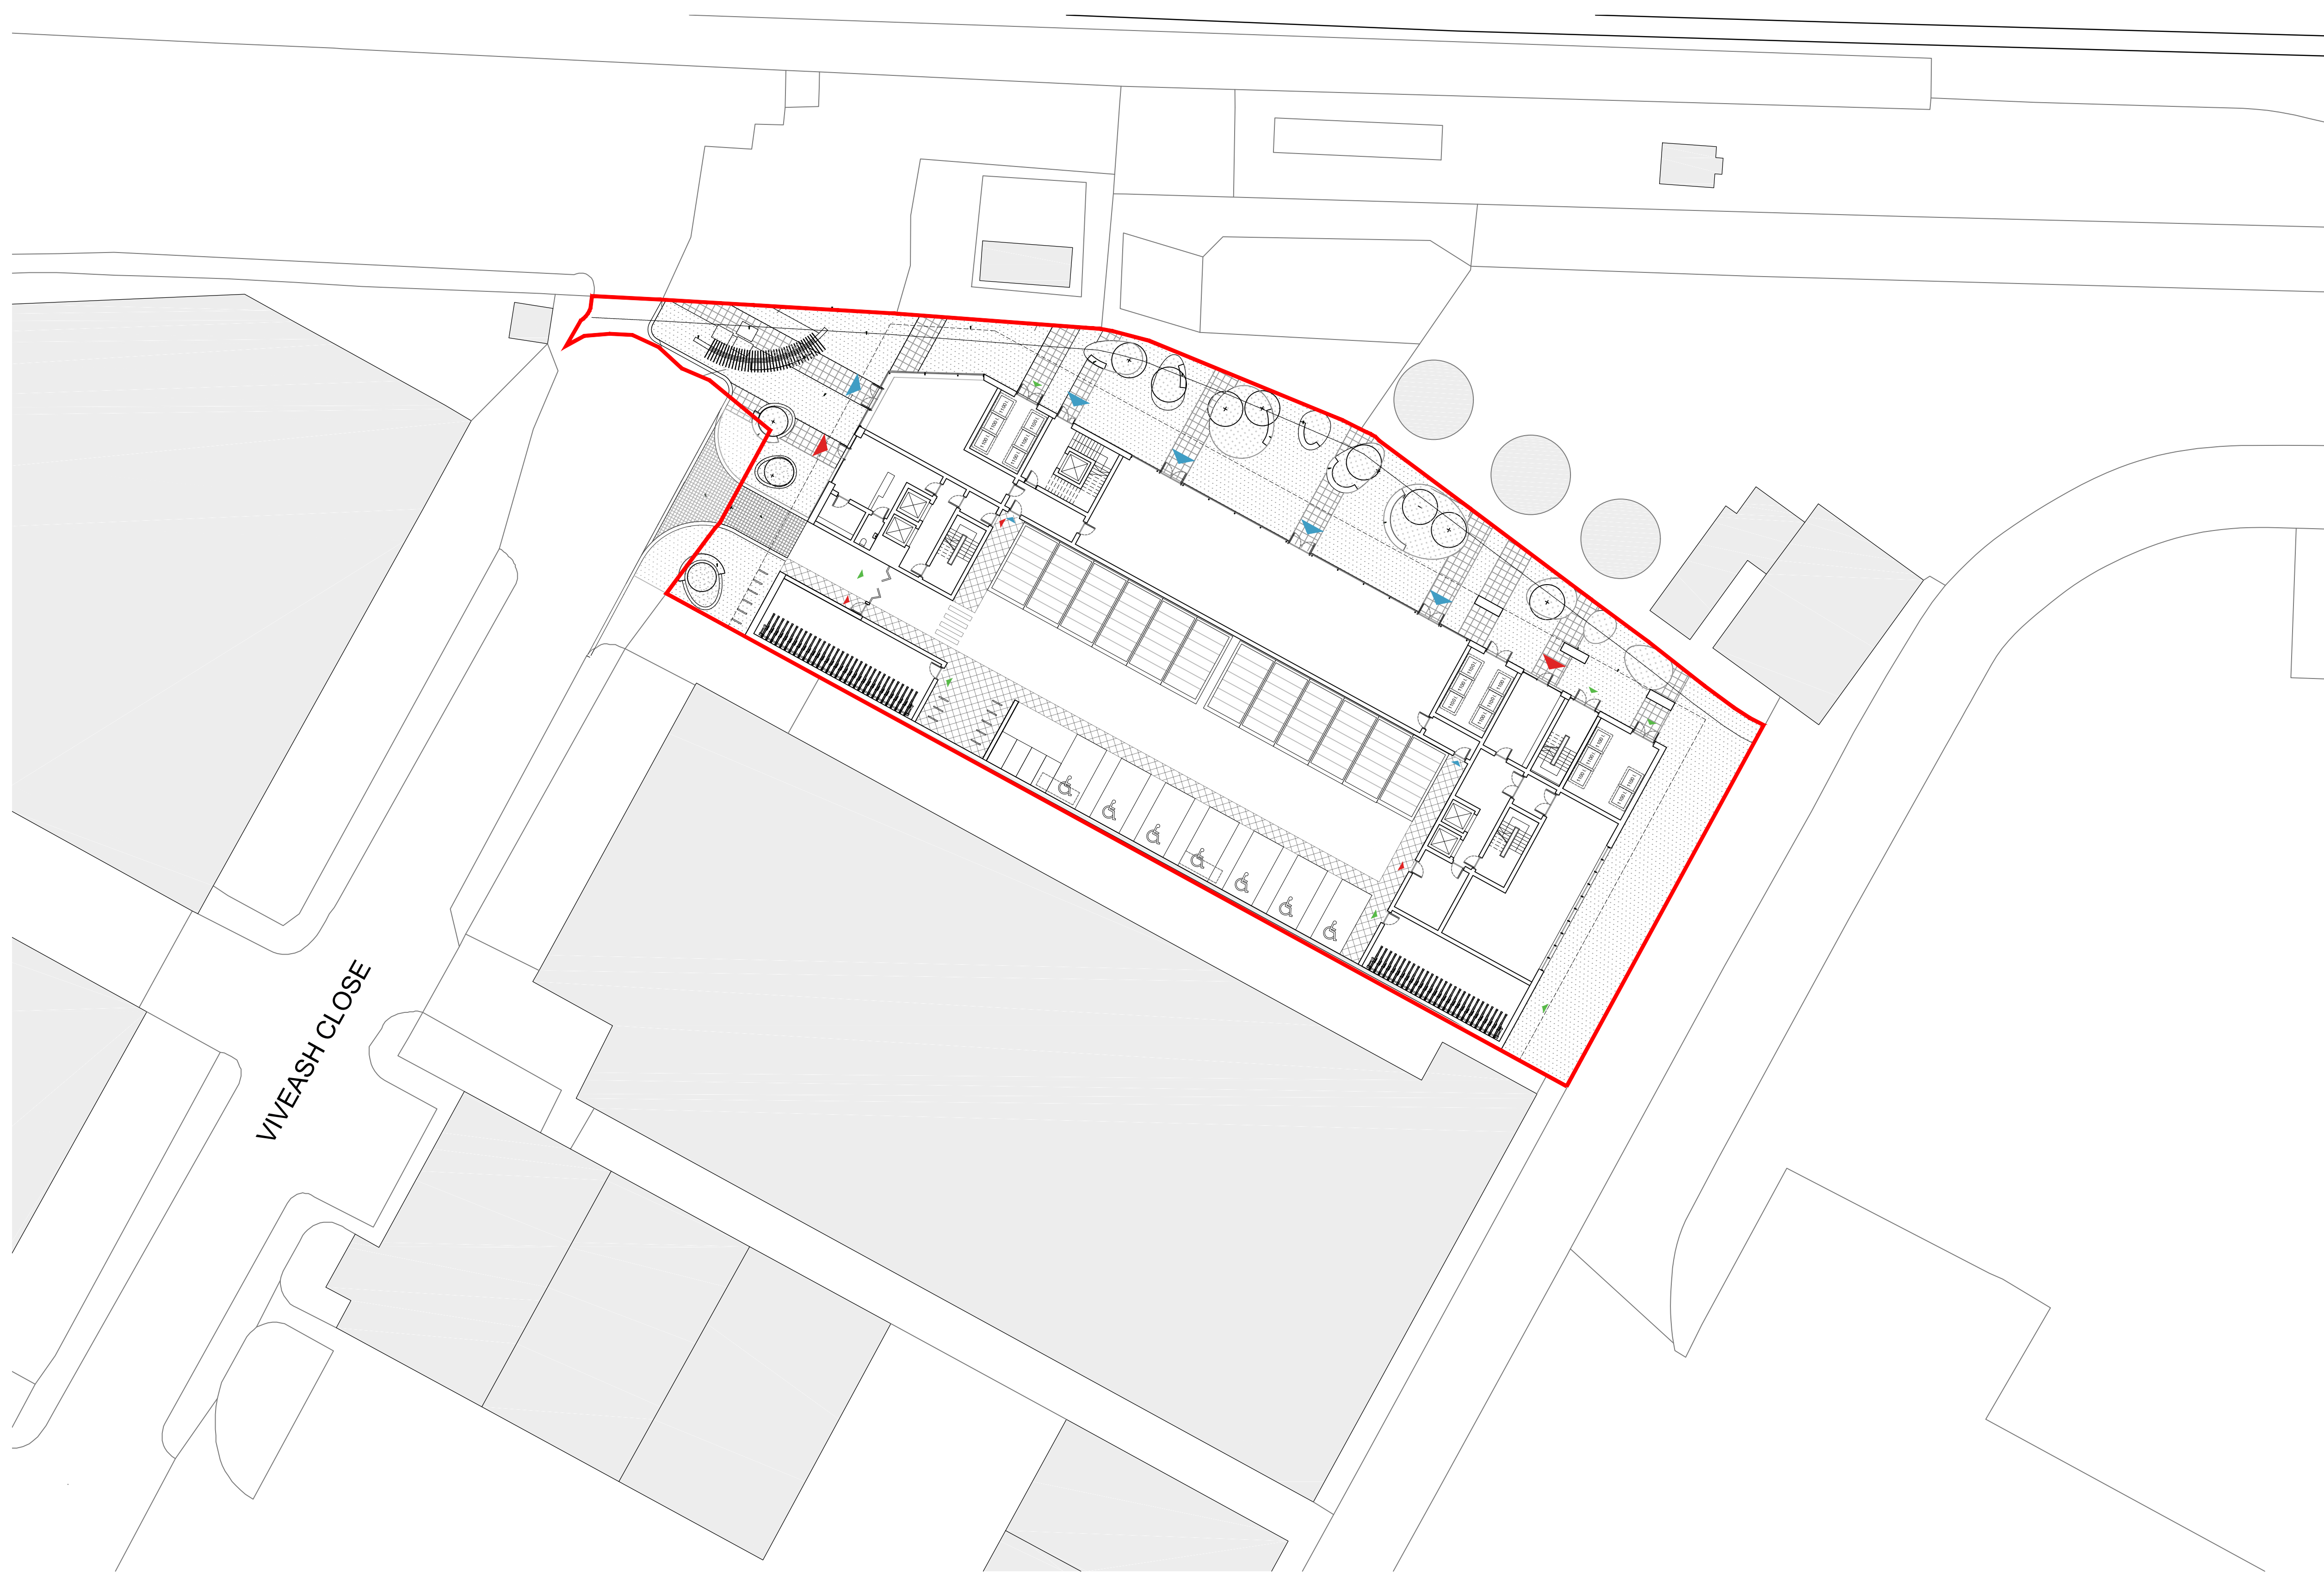


notes
Copyright : the copyright of this drawing is vested in Fraser Brown MacKenna Architects Ltd. It shall not be used without permission by anyone for any purpose. Do not scale drawings - use figured dimensions only. All dimensions to be verified and checked on site. Read the drawing in conjunction with all related drawings and specifications. Notify architect immediately of any discrepancy found therein.

drawing notes
Landscape design indicative only - refer to landscape drawings for further information.
Note: Extent of proposed landscaping beyond site boundary subject to consultation with Local Authority and Greater London Authority

This map is reproduced from Ordnance Survey material with the permission of Ordnance Survey on behalf of the Controller of Her Majesty's Stationery Office © Crown copyright 1-33882713 (2015)

KEY
— Site boundary

 

REV | BY | CHKD | DATE | AMENDMENT DETAILS

REV | BY | CHKD | DATE | AMENDMENT DETAILS

project
3 Viveash Close, Hayes

client
General Food Trading Inc.




FraserBrownMacKennaArchitects
15-18 Featherstone St. London EC1Y 8SL www.fbmacarchitects.com
T:020 7251 0543

drawing title
Proposed Site Plan - Existing Context


PLANNING

scale 1:250@A1	drawn by DG	checked by JM	date © 17/01/2018
DRAWING NUMBER	project 897	status P	revision 1001 A

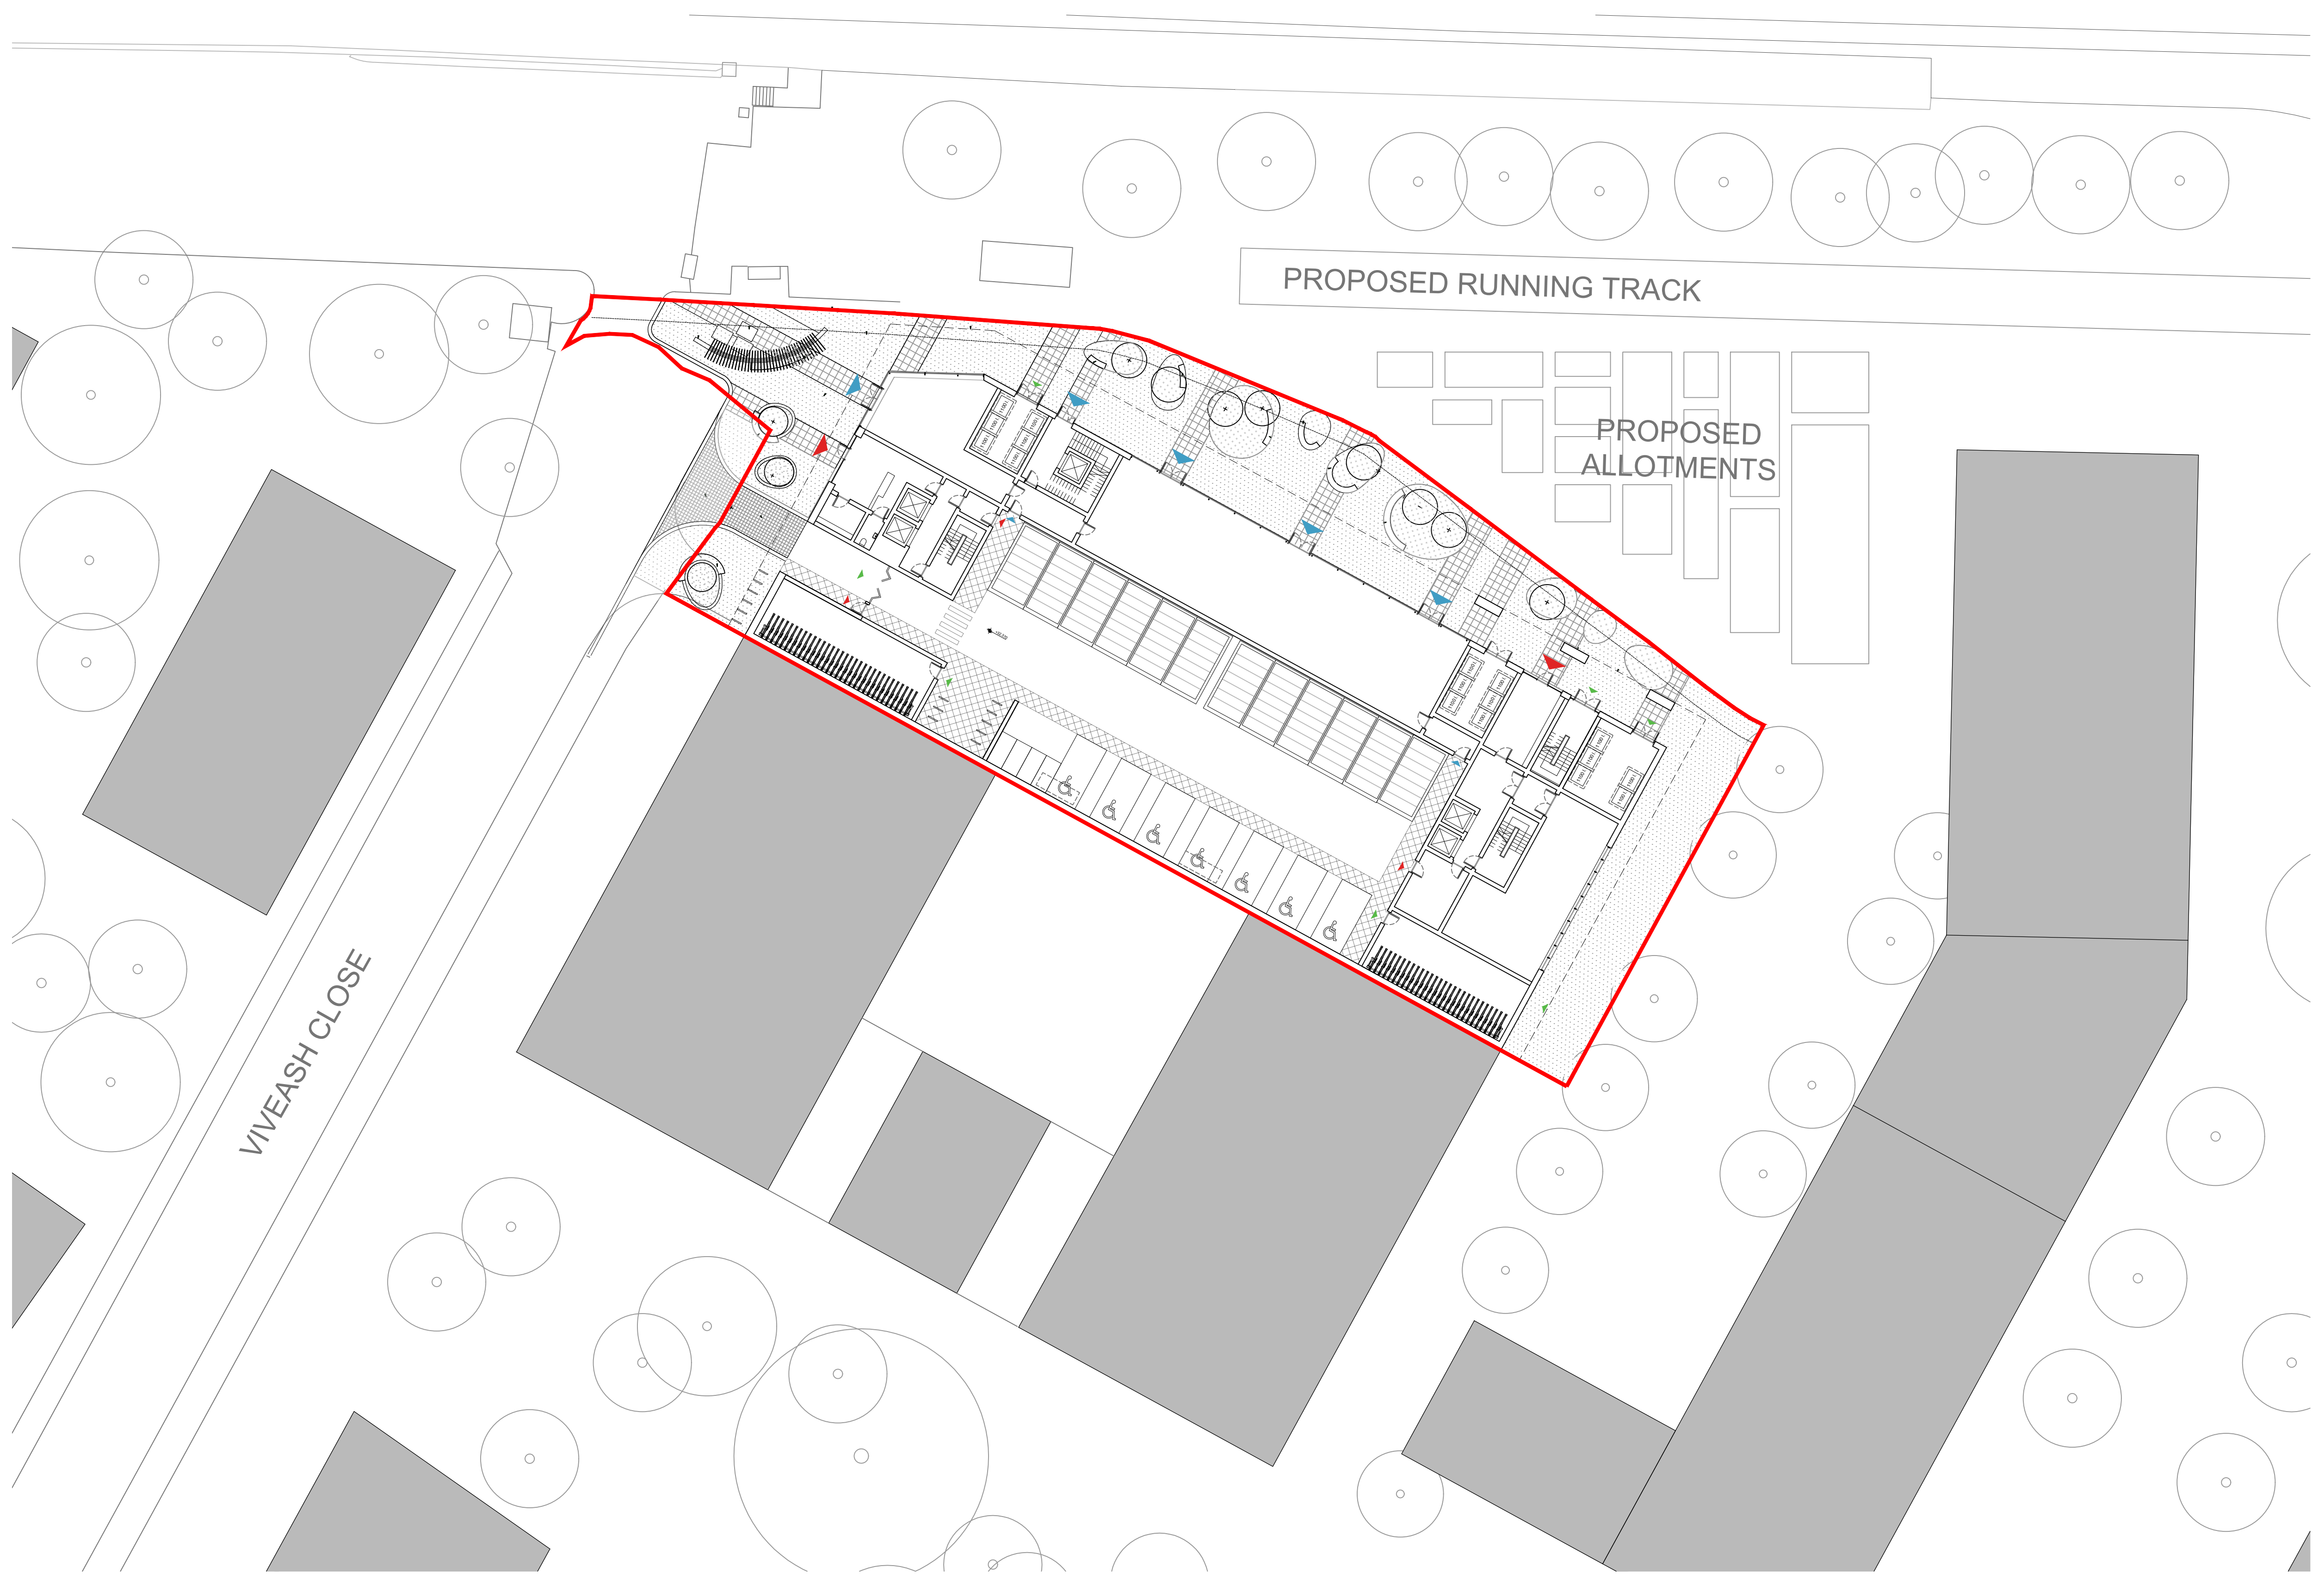

notes
Copyright : the copyright of this drawing is vested in Fraser Brown MacKenna Architects Ltd. It shall not be used without permission by anyone for any purpose. Do not scale drawings - use figured dimensions only. All dimensions to be verified and checked on site. Read the drawing in conjunction with all related drawings and specifications. Notify architect immediately of any discrepancy found therein.

drawing notes
Future context indicative only
Source 1: Greater London Authority's SA5 Wider Masterplan Study- Updated Draft June 2016
Source 2: Former Nestle Factory Masterplan as recommended for approval by Hillingdon Local Council
Landscape design indicative only - refer to landscape drawings for further information.
Note: Extent of proposed landscaping beyond site boundary subject to consultation with Local Authority and Greater London Authority

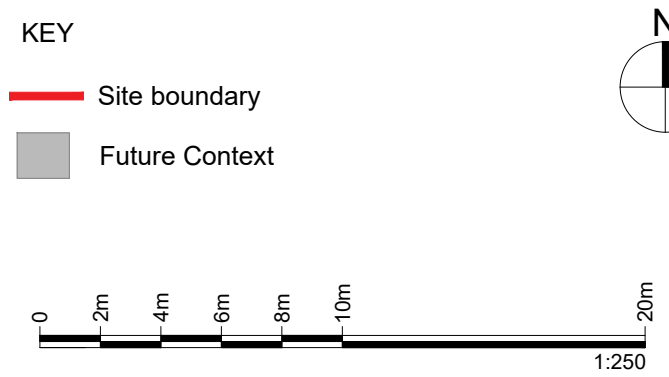

REV | BY | CHKD | DATE | AMENDMENT DETAILS

REV | BY | CHKD | DATE | AMENDMENT DETAILS

project
3 Viveash Close, Hayes

client
General Food Trading Inc.

FraserBrownMacKennaArchitects
15-18 Featherstone St. London EC1Y 8SL www.fbmacarchitects.com
T:020 7251 0543

drawing title			
Proposed Site Plan in Future Context			
PLANNING			
scale 1:250@A1	drawn by DG	checked by JM	date 17/01/2018
DRAWING NUMBER	project 897	status P	revision 1002 A




notes
Copyright : the copyright of this drawing is vested in Fraser Brown MacKenna Architects Ltd. It shall not be used without permission by anyone for any purpose. Do not scale drawings - use figured dimensions only. All dimensions to be verified and checked on site. Read the drawing in conjunction with all related drawings and specifications. Notify architect immediately of any discrepancy found therein.

drawing notes
Future context indicative only
Source 1: Greater London Authority's SA5 Wider Masterplan Study- Updated Draft June 2016
Source 2: Former Nestle Factory Masterplan as recommended for approval by Hillingdon Local Council



- KEY
- Site boundary
 - Proposed Developments
 - GLA Masterplan
 - Existing Context

 

REV | BY | CHKD | DATE | AMENDMENT DETAILS

REV | BY | CHKD | DATE | AMENDMENT DETAILS

project

3 Viveash Close, Hayes


client

General Food Trading Inc.




FraserBrownMacKennaArchitects
15-18 Featherstone St. London EC1Y 8SL www.fbmacarchitects.com
T:020 7251 0543

drawing title			
Location Plan - Future Context			
PLANNING			
scale 1:1250@A1	drawn by LH	checked by JM	date © 17/01/2018
DRAWING NUMBER	project 897	status P	revision 1003 A

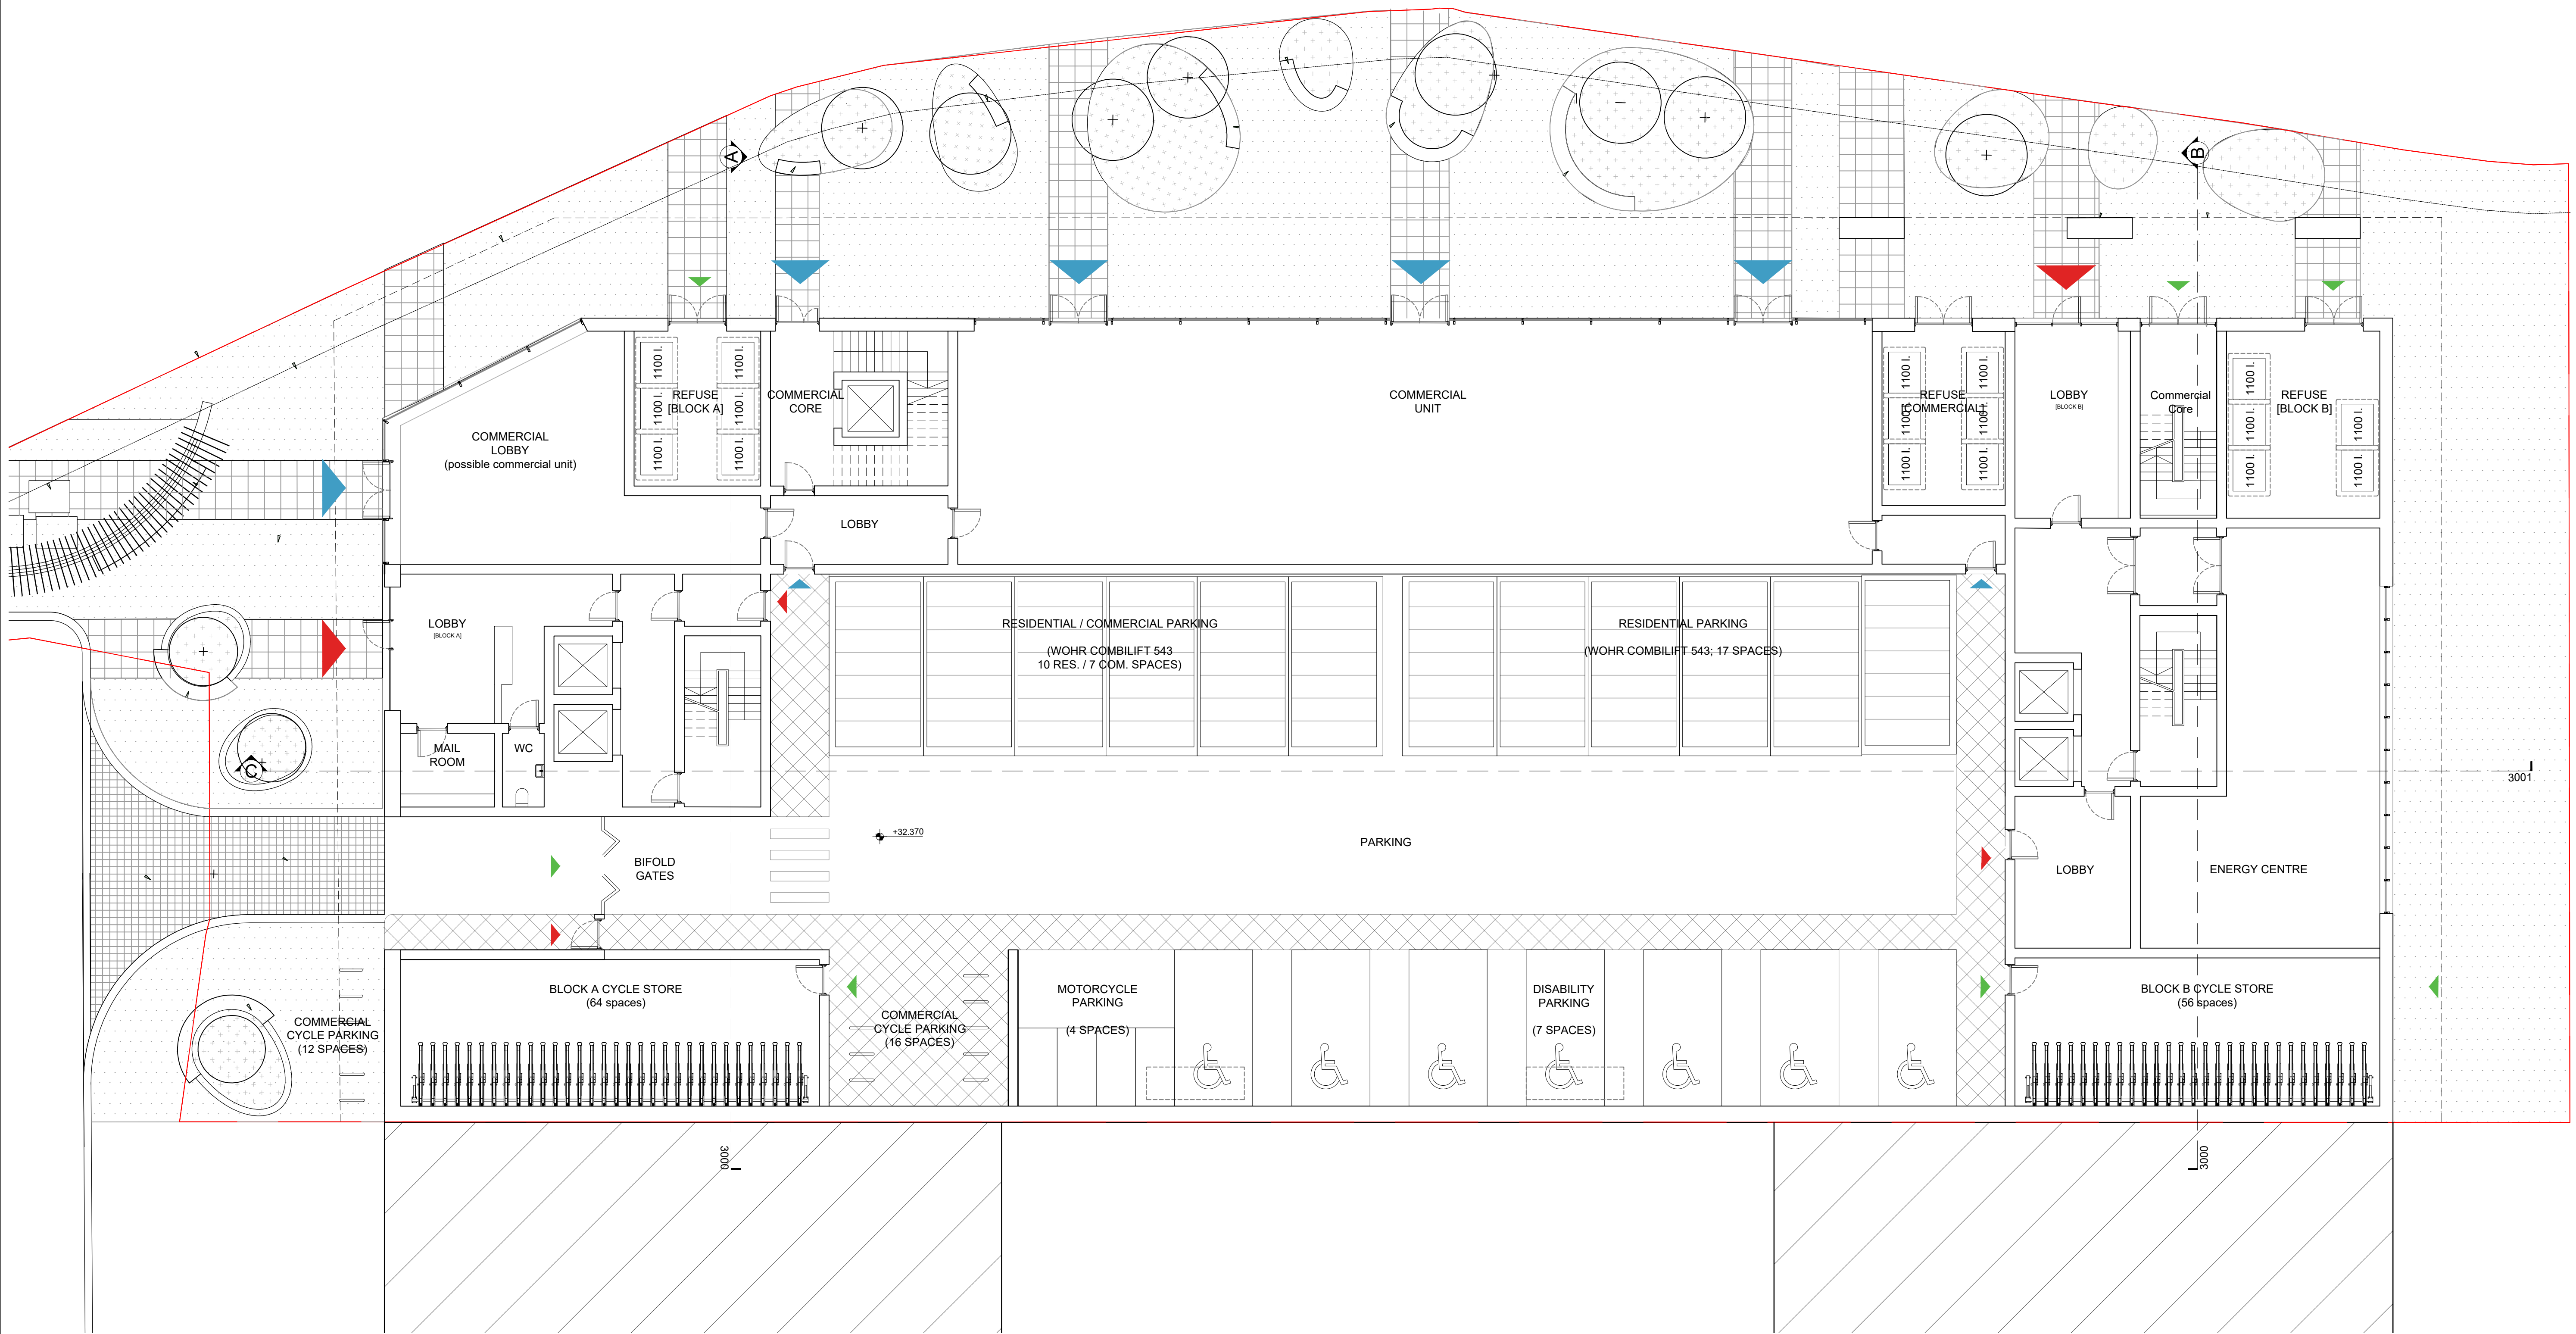


notes
Copyright : the copyright of this drawing is vested in Fraser Brown MacKenna Architects Ltd. It shall not be used without permission by anyone for any purpose. Do not scale drawings - use figured dimensions only. All dimensions to be verified and checked on site. Read the drawing in conjunction with all related drawings and specifications. Notify architect immediately of any discrepancy found therein.

drawing notes
Future context indicative only
Source: Greater London Authority's SA5 Wider Masterplan Study- Updated Draft June 2016

 

Key:
▲ Residential Block access
▲ Commercial access
▲ Service and refuse / cycle store access

 

REV | BY | CHKD | DATE | AMENDMENT DETAILS

REV | BY | CHKD | DATE | AMENDMENT DETAILS

project
3 Viveash Close, Hayes

client
General Food Trading Inc.




FraserBrownMacKennaArchitects
15-18 Featherstone St. London EC1Y 8SL www.fbmarchitects.com
T:020 7251 0543

drawing title
**GA Plan
Proposed Ground Floor Plan**

PLANNING


scale 1:100@A1	drawn by LH	checked by JM	date 17/01/2018
DRAWING NUMBER	project 897	status P	revision 1010 A

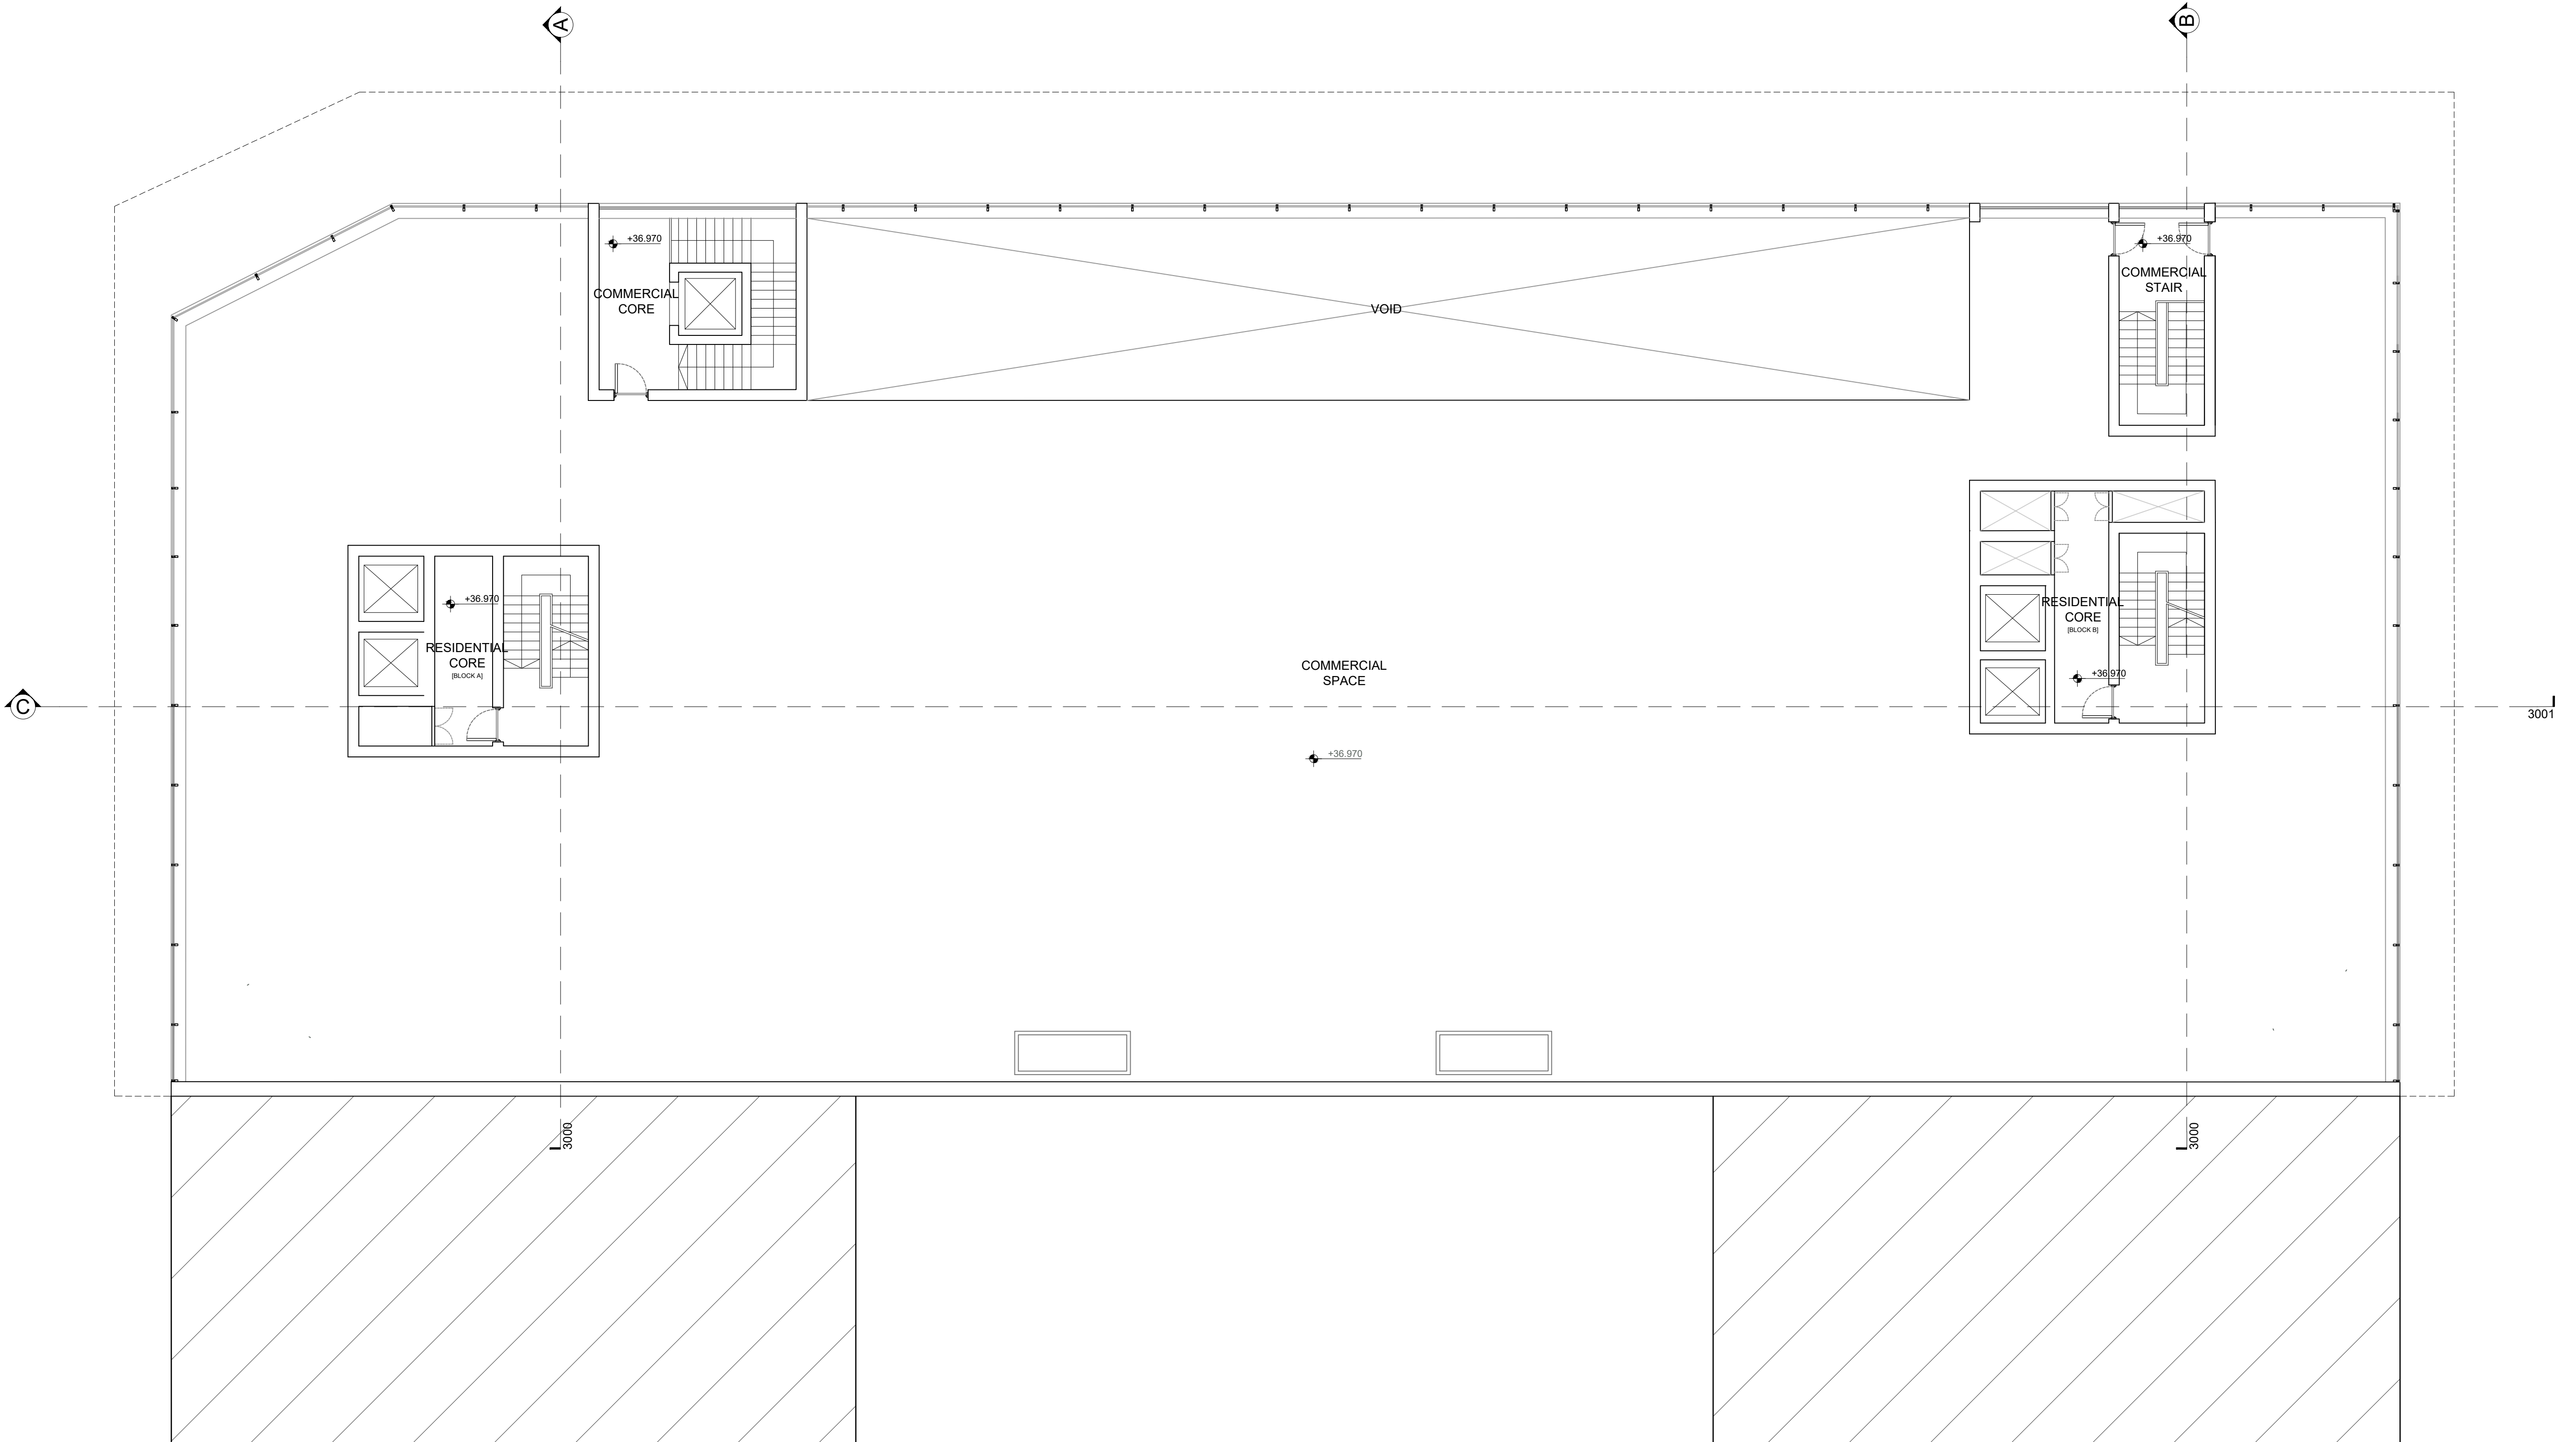

notes
Copyright : the copyright of this drawing is vested in Fraser Brown MacKenna Architects Ltd. It shall not be used without permission by anyone for any purpose. Do not scale drawings - use figured dimensions only. All dimensions to be verified and checked on site. Read the drawing in conjunction with all related drawings and specifications. Notify architect immediately of any discrepancy found therein.

drawing notes
Future context indicative only
Source: Greater London Authority's SA5 Wider Masterplan Study- Updated Draft June 2016

Key:

 

REV | BY | CHKD | DATE | AMENDMENT DETAILS

REV | BY | CHKD | DATE | AMENDMENT DETAILS

project
3 Viveash Close, Hayes

client
General Food Trading Inc.




FraserBrownMacKennaArchitects
15-18 Featherstone St. London EC1Y 8SL www.fbmacarchitects.com
T:020 7251 0543

drawing title
**GA Plan
Proposed First Floor Plan**

PLANNING


scale 1:100@A1	drawn by LH	checked by JM	date 17/01/2018
-------------------	----------------	------------------	--------------------

DRAWING NUMBER	project 897	status P	revision 1011 A
----------------	-----------------------	--------------------	-----------------------------

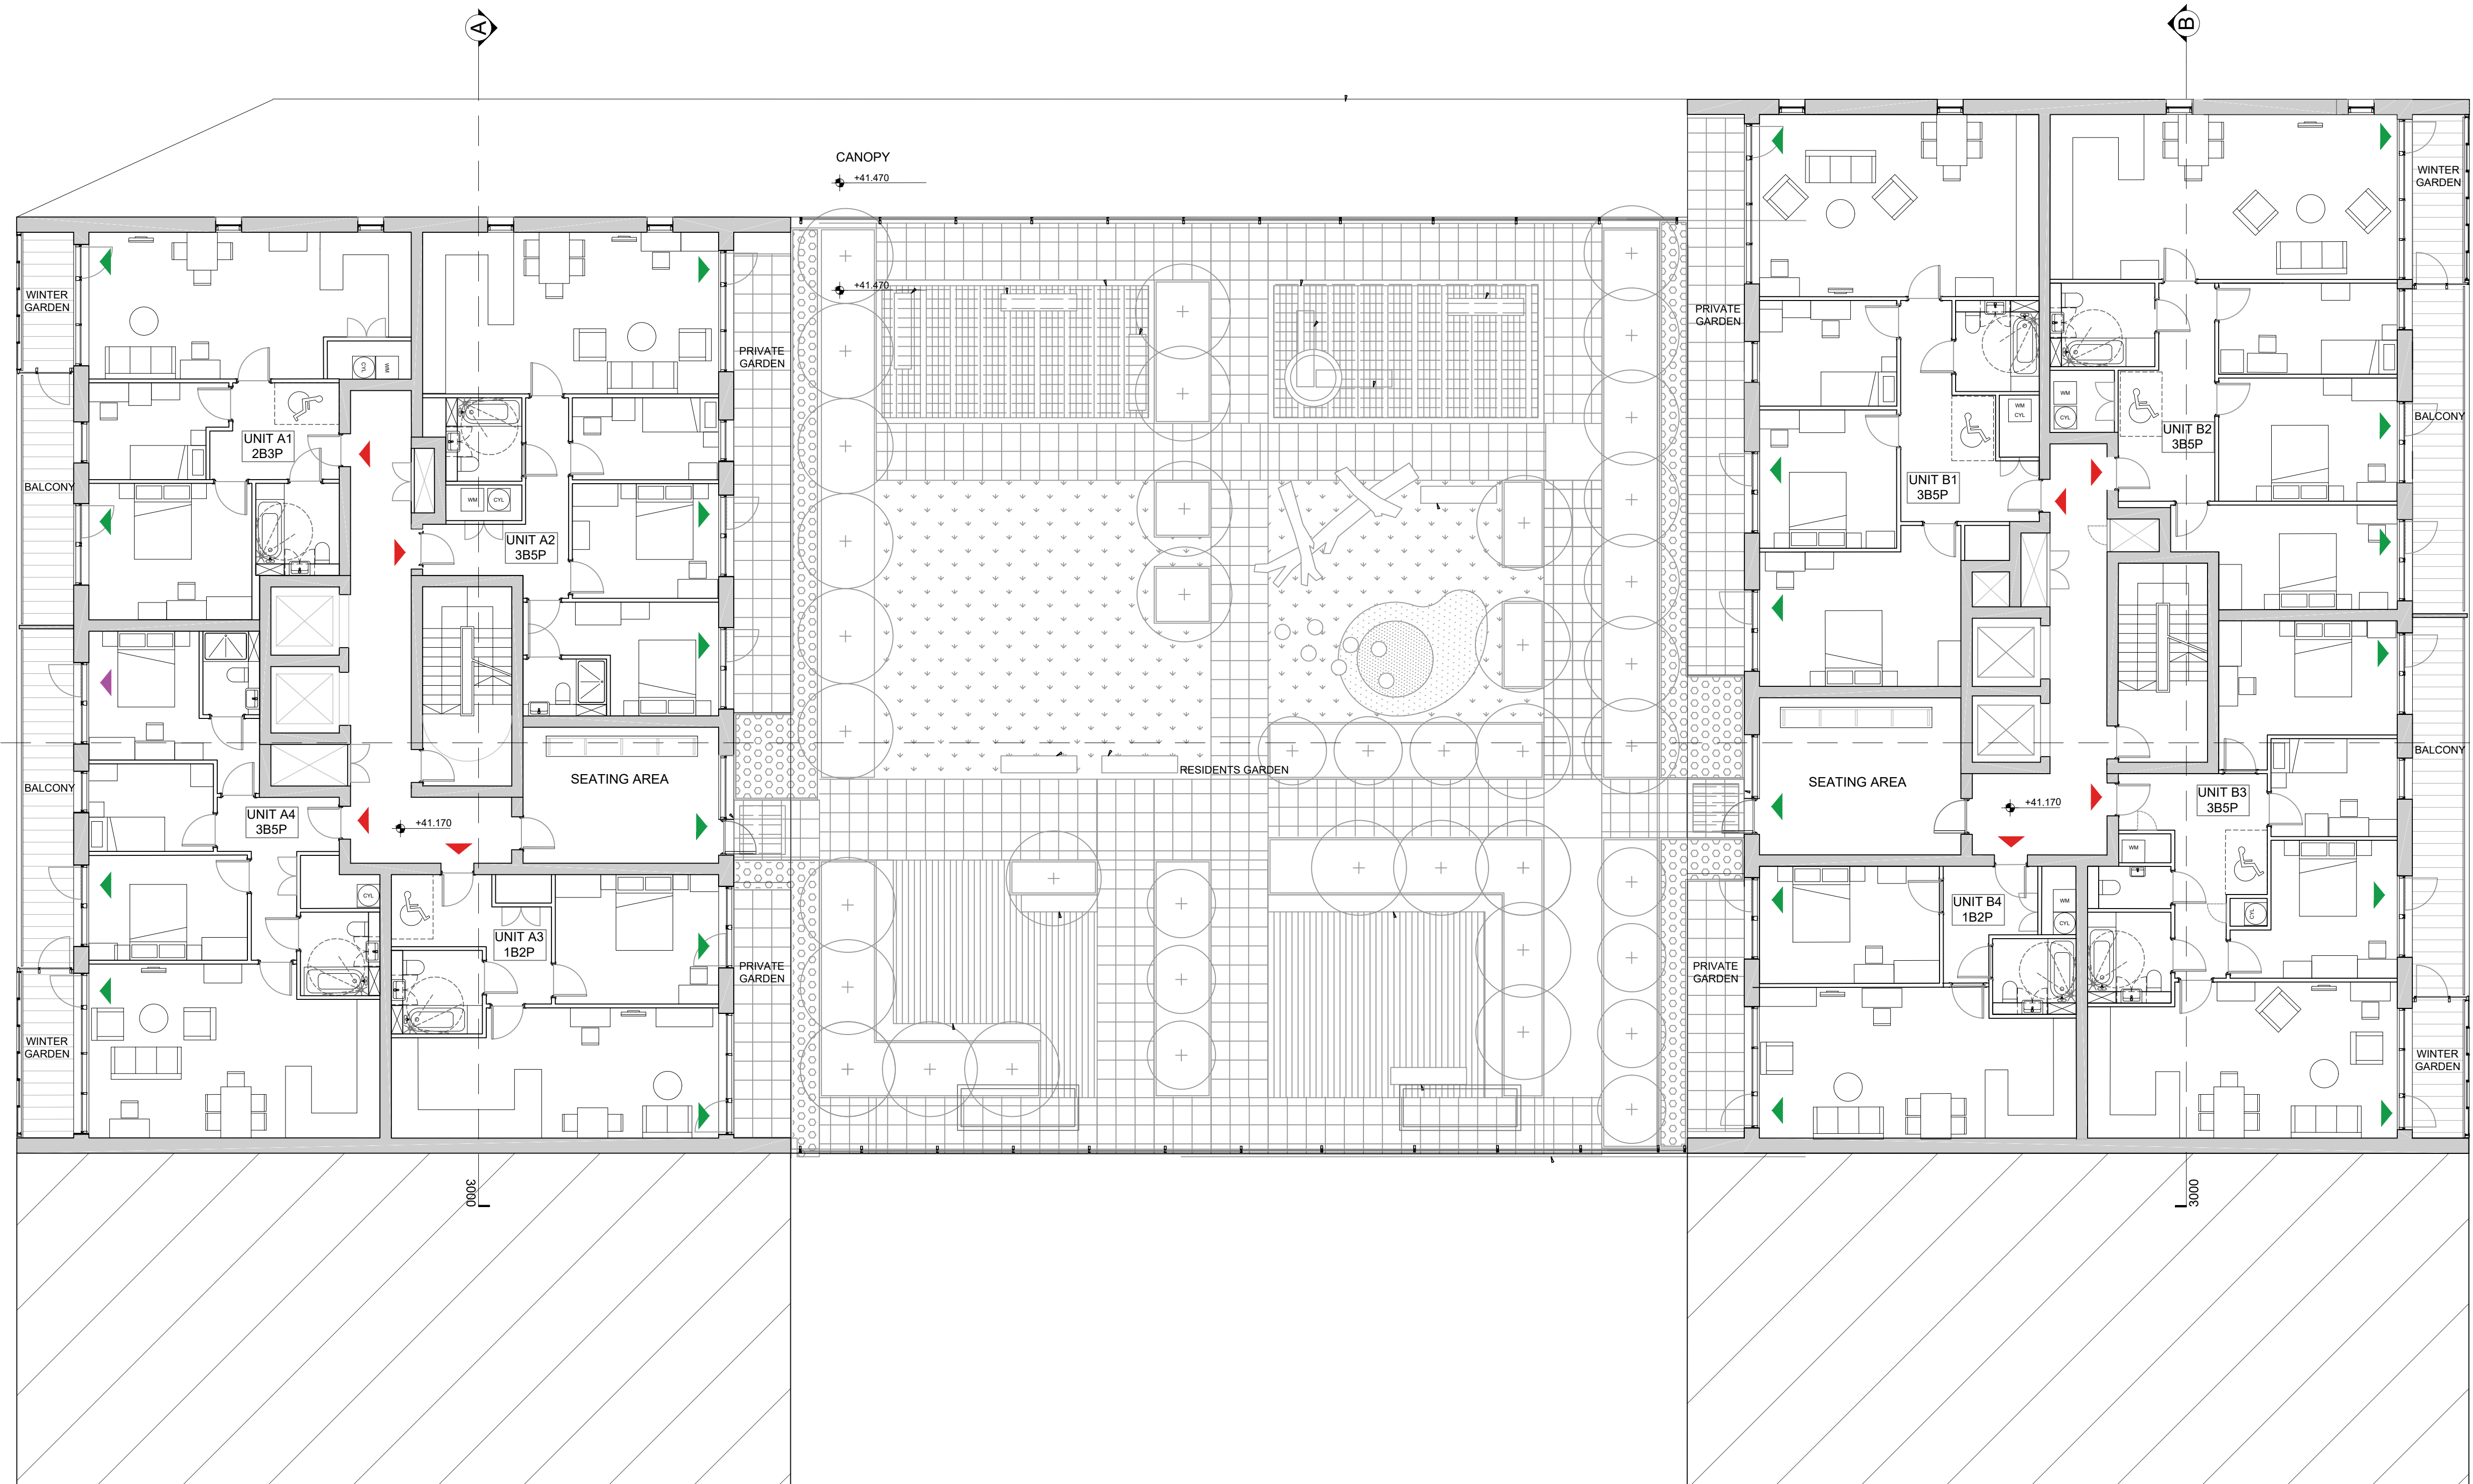


notes
Copyright : the copyright of this drawing is vested in Fraser Brown MacKenna Architects Ltd. It shall not be used without permission by anyone for any purpose. Do not scale drawings - use figured dimensions only. All dimensions to be verified and checked on site. Read the drawing in conjunction with all related drawings and specifications. Notify architect immediately of any discrepancy found therein.

drawing notes
Future context indicative only
Source: Greater London Authority's SA5 Wider Masterplan Study- Updated Draft June 2016

 

Key:
Terrace and balcony access
Unit access

 

REV | BY | CHKD | DATE | AMENDMENT DETAILS

REV | BY | CHKD | DATE | AMENDMENT DETAILS

project
3 Viveash Close, Hayes

client
General Food Trading Inc.





15-18 Featherstone St. London EC1Y 8SL www.fbmarchitects.com
T:020 7251 0543

drawing title
GA Plan
Proposed Second Floor Plan


PLANNING

scale 1:100@A1	drawn by KOR	checked by JM	date 17/01/2018
DRAWING NUMBER	897	status P	revision 1012 A

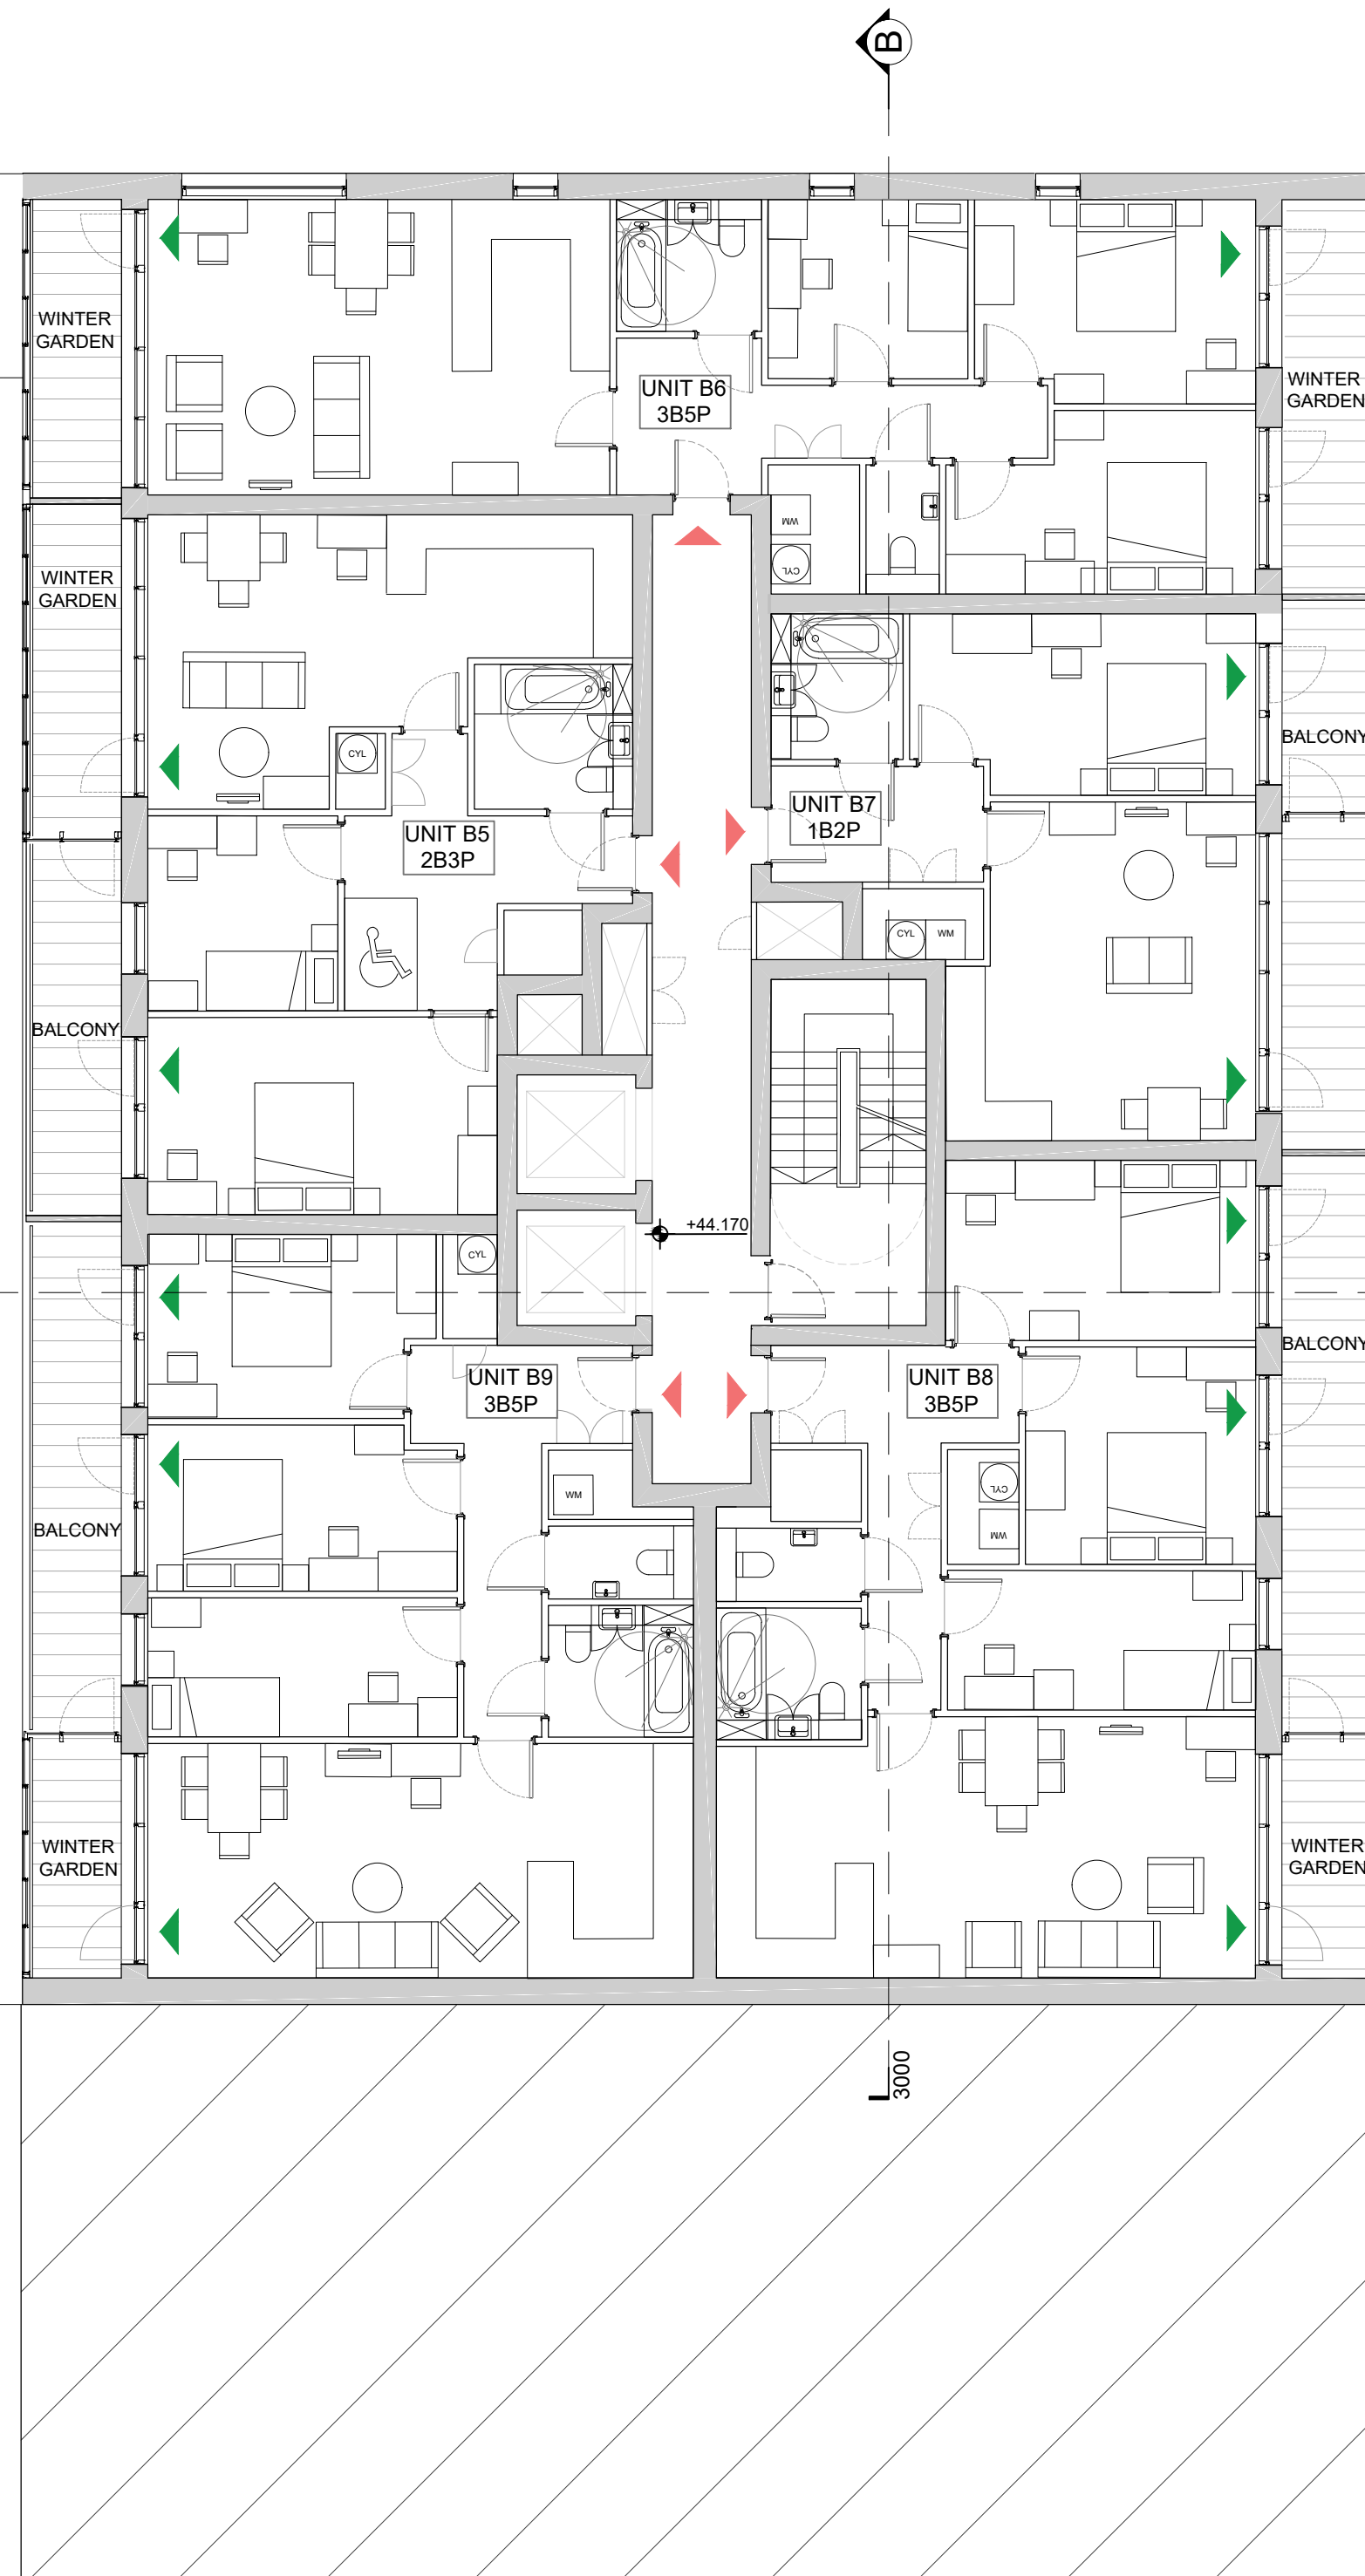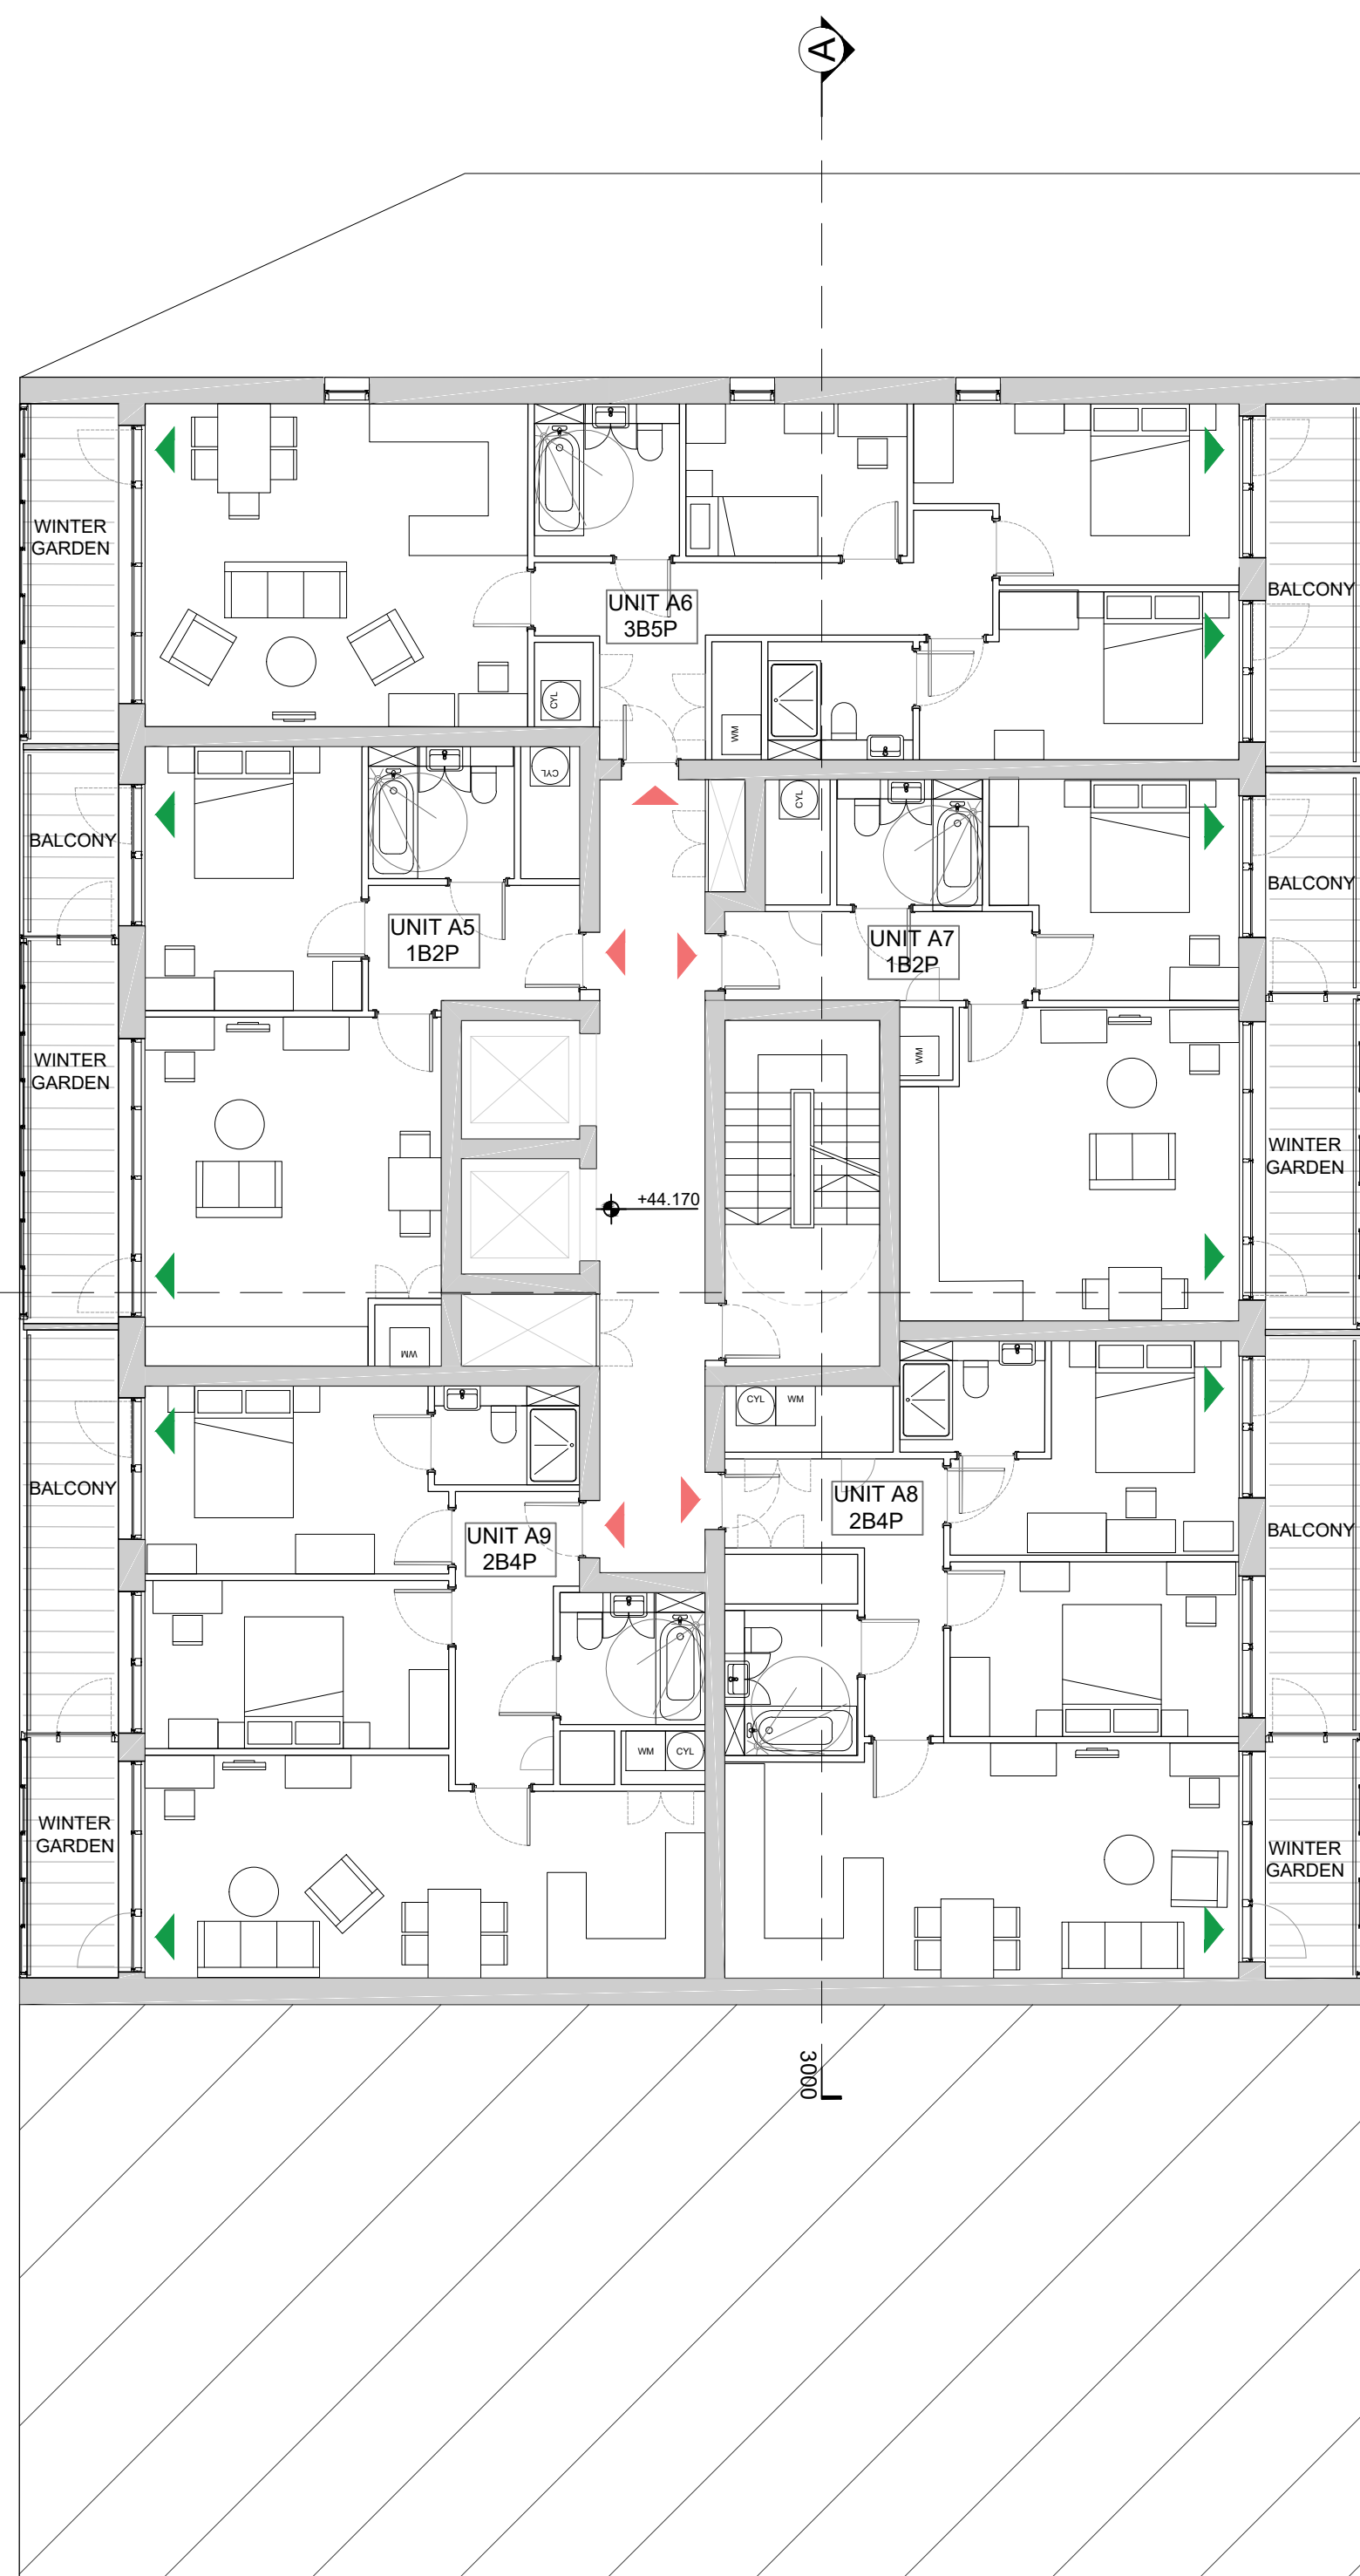


notes
Copyright : the copyright of this drawing is vested in Fraser Brown MacKenna Architects Ltd. It shall not be used without permission by anyone for any purpose. Do not scale drawings - use figured dimensions only. All dimensions to be verified and checked on site. Read the drawing in conjunction with all related drawings and specifications. Notify architect immediately of any discrepancy found therein.

drawing notes
Future context indicative only
Source: Greater London Authority's SA5 Wider Masterplan Study- Updated Draft June 2016

 

Key:
Terrace and balcony access
Unit access

 

REV | BY | CHKD | DATE | AMENDMENT DETAILS

REV | BY | CHKD | DATE | AMENDMENT DETAILS

project
3 Viveash Close, Hayes

client
General Food Trading Inc.





FraserBrownMacKennaArchitects
15-18 Featherstone St. London EC1Y 8SL www.fbmarchitects.com
T:020 7251 0543

drawing title
GA Plan
Third Floor Plan


PLANNING

scale 1:100@A1	drawn by KOR	checked by JM	date 17/01/2018
DRAWING NUMBER	project 897	status P	revision 1013 A

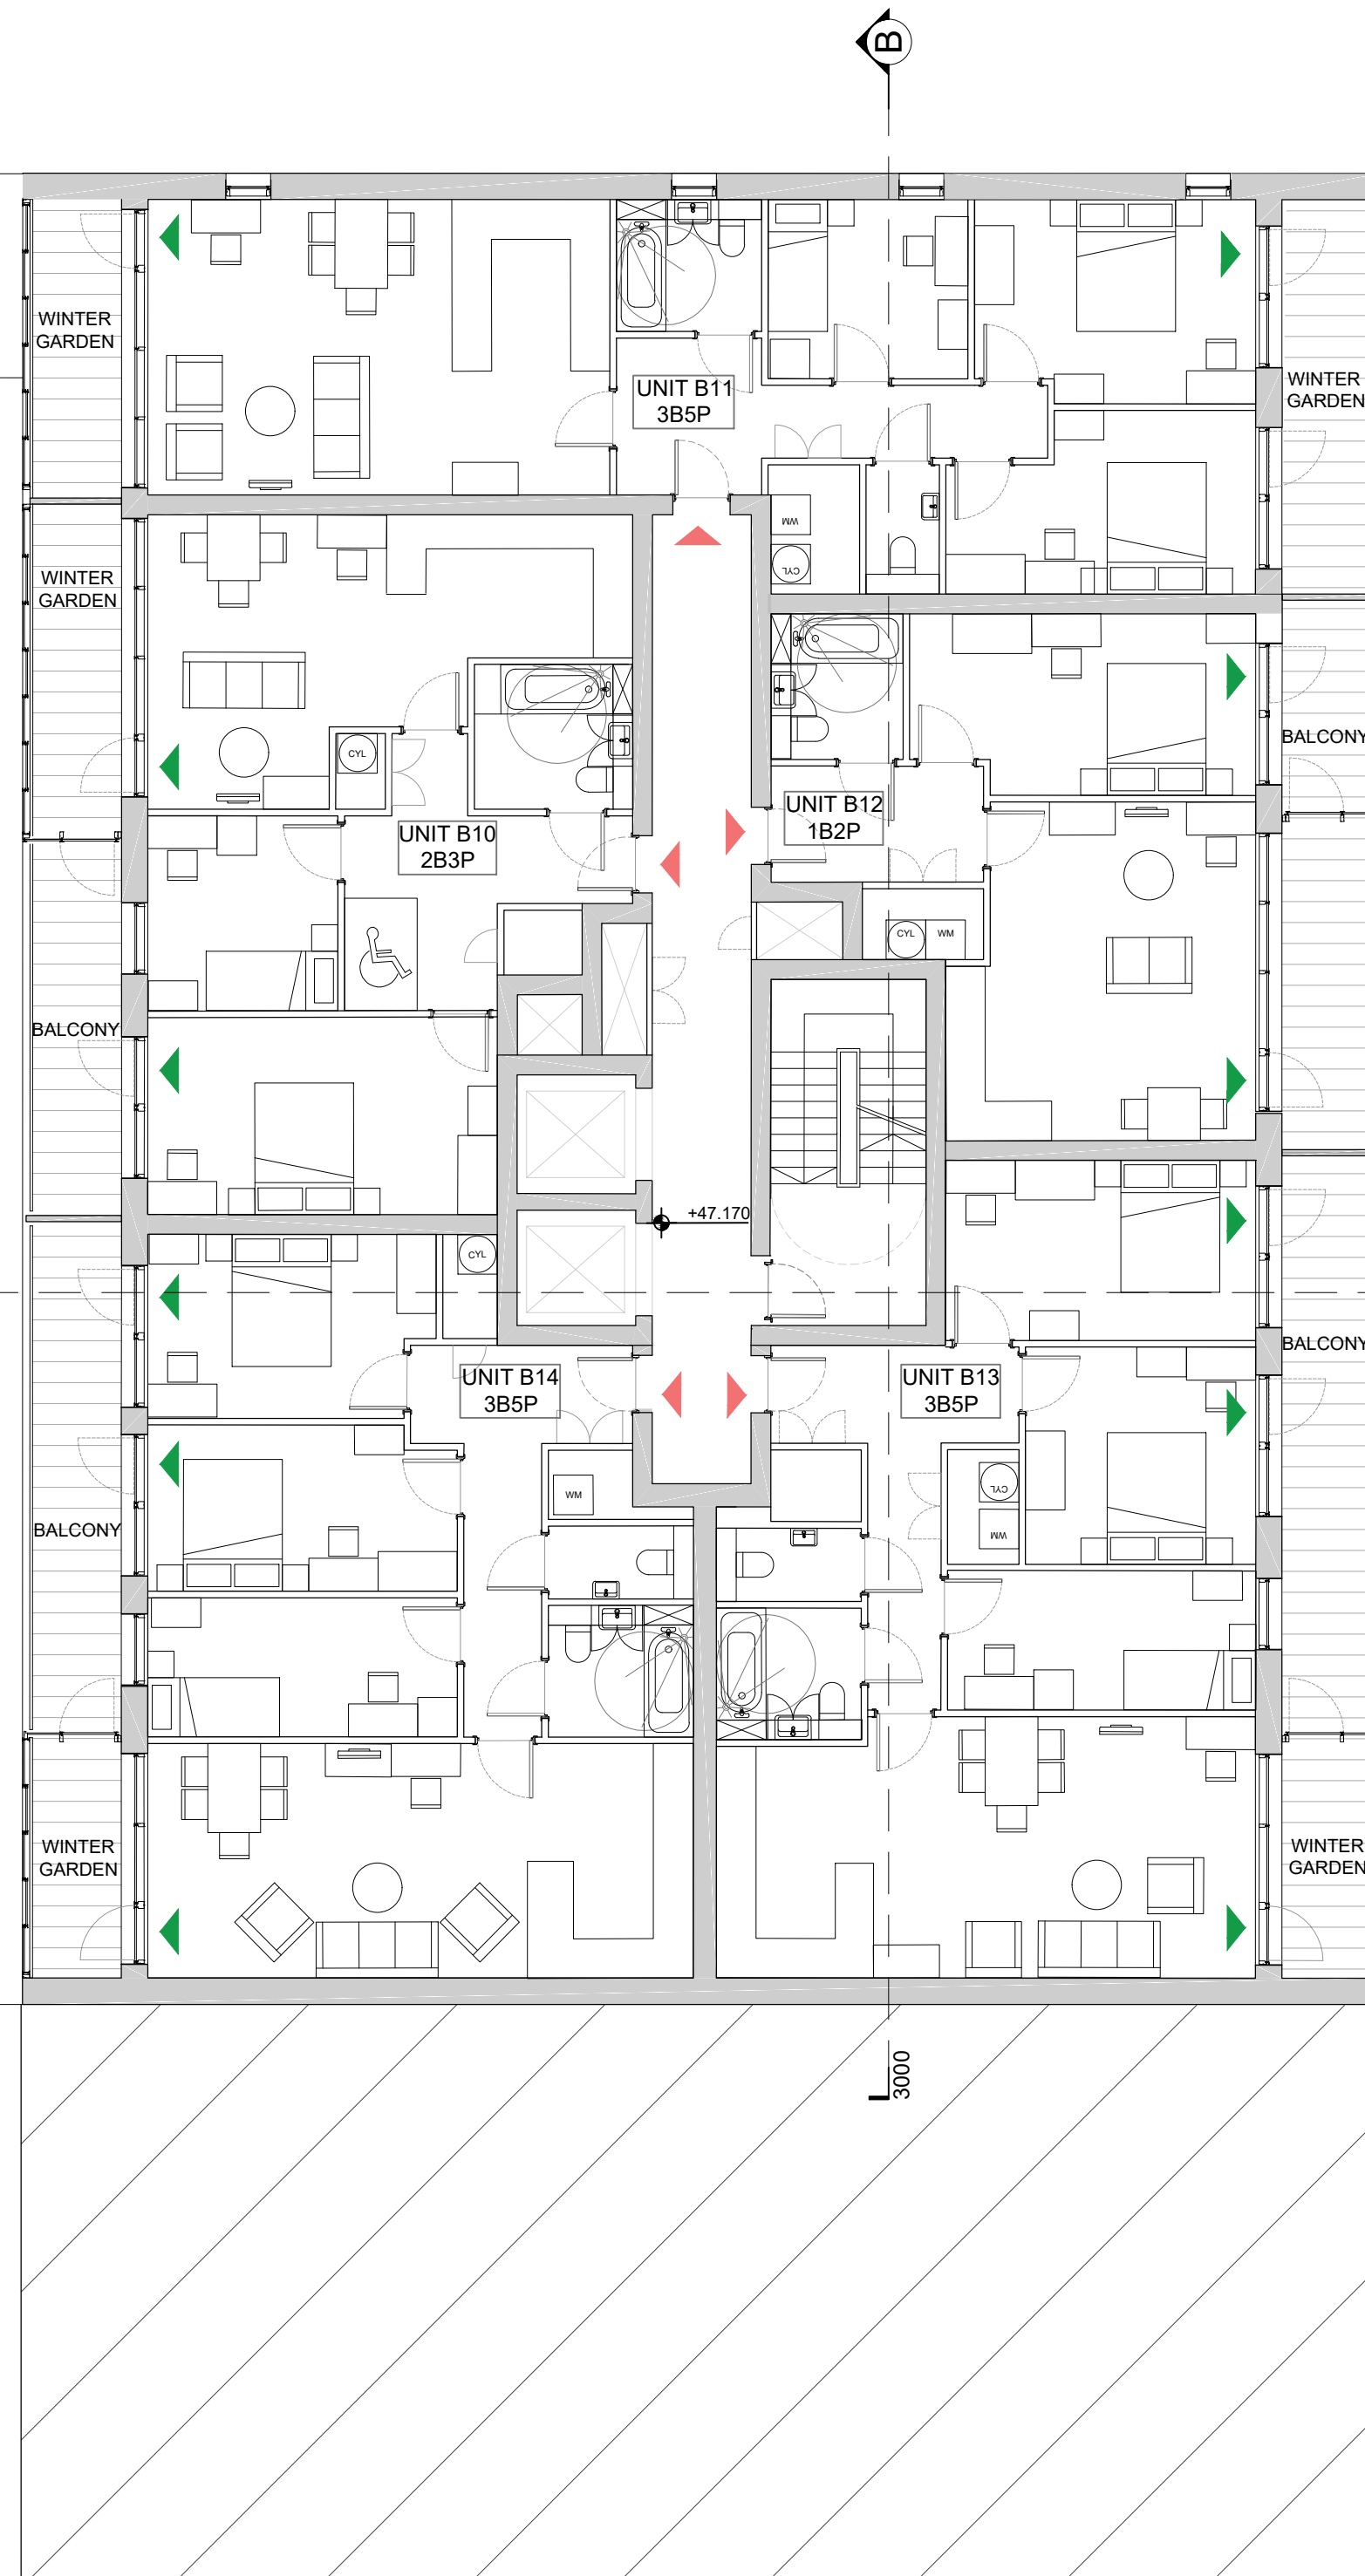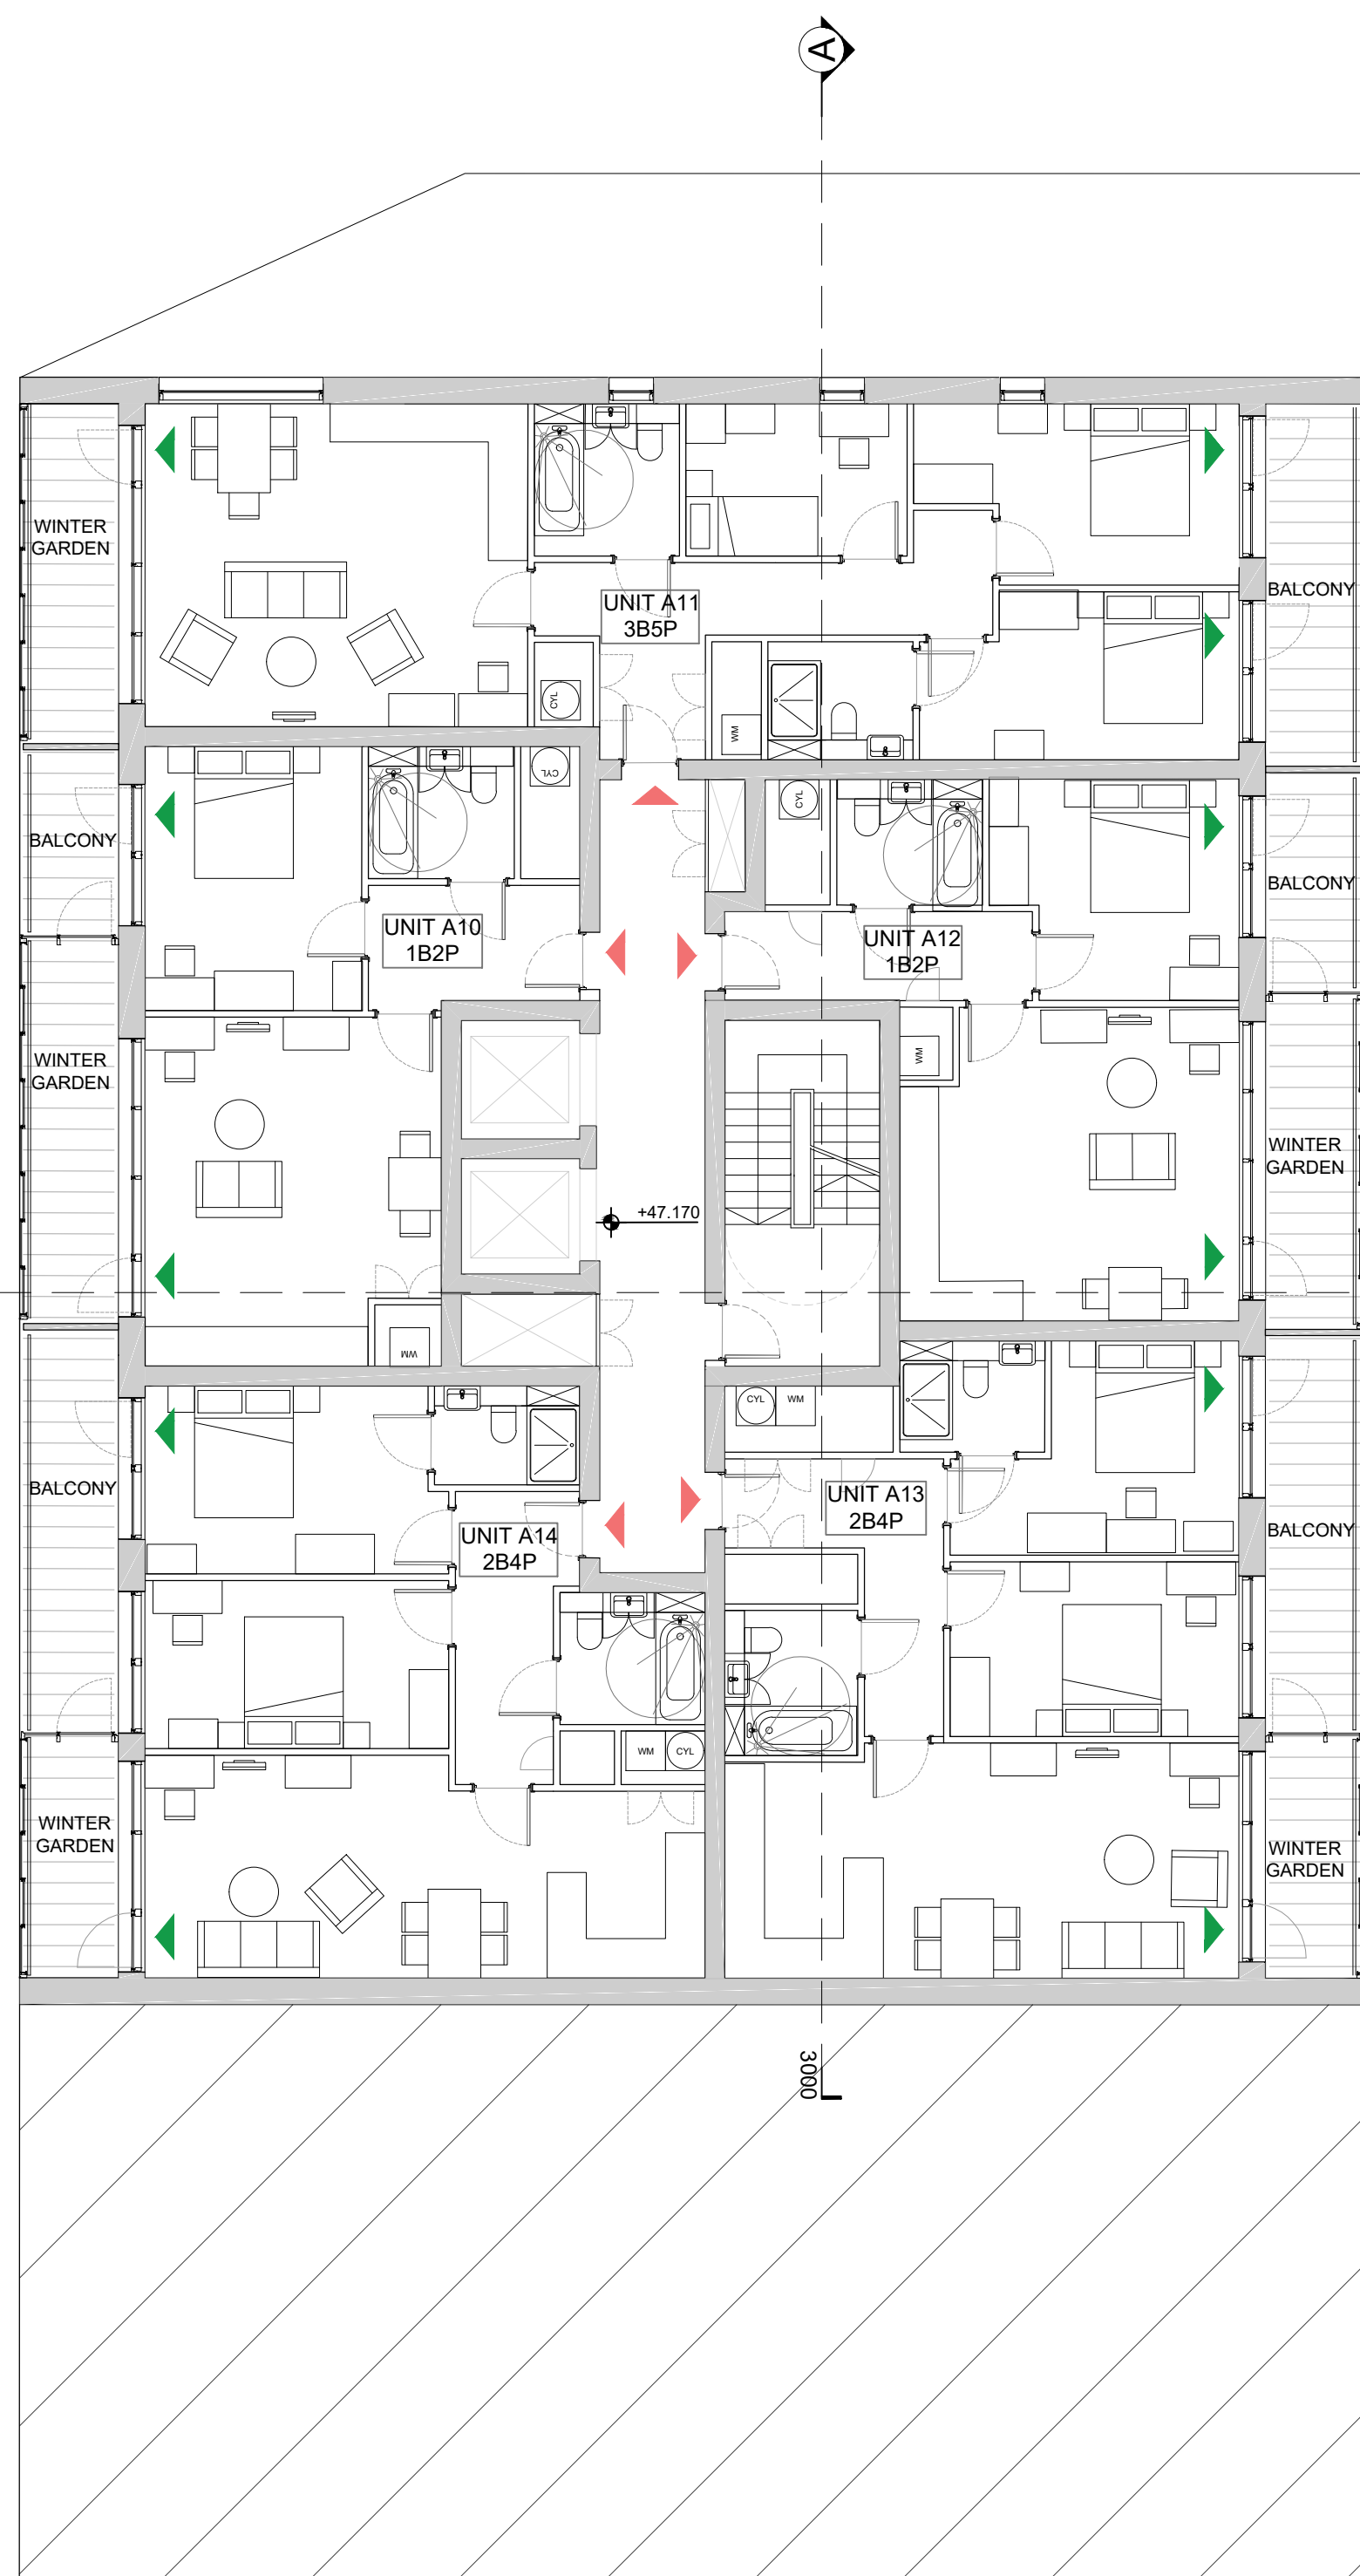


notes
Copyright : the copyright of this drawing is vested in Fraser Brown MacKenna Architects Ltd. It shall not be used without permission by anyone for any purpose. Do not scale drawings - use figured dimensions only. All dimensions to be verified and checked on site. Read the drawing in conjunction with all related drawings and specifications. Notify architect immediately of any discrepancy found therein.

drawing notes
Future context indicative only
Source: Greater London Authority's SA5 Wider Masterplan Study- Updated Draft June 2016

 

Key:
Green arrow: Terrace and balcony access
Red arrow: Unit access

 

REV | BY | CHKD | DATE | AMENDMENT DETAILS

REV | BY | CHKD | DATE | AMENDMENT DETAILS

project
3 Viveash Close, Hayes

client
General Food Trading Inc.





FraserBrownMacKennaArchitects
15-18 Featherstone St. London EC1Y 8SL www.fbmarchitects.com
T:020 7251 0543

drawing title
GA Plan
Proposed Fourth Floor Plan


PLANNING

scale 1:100@A1	drawn by KOR	checked by JM	date 17/01/2018
DRAWING NUMBER	project 897	status P	revision 1014 A

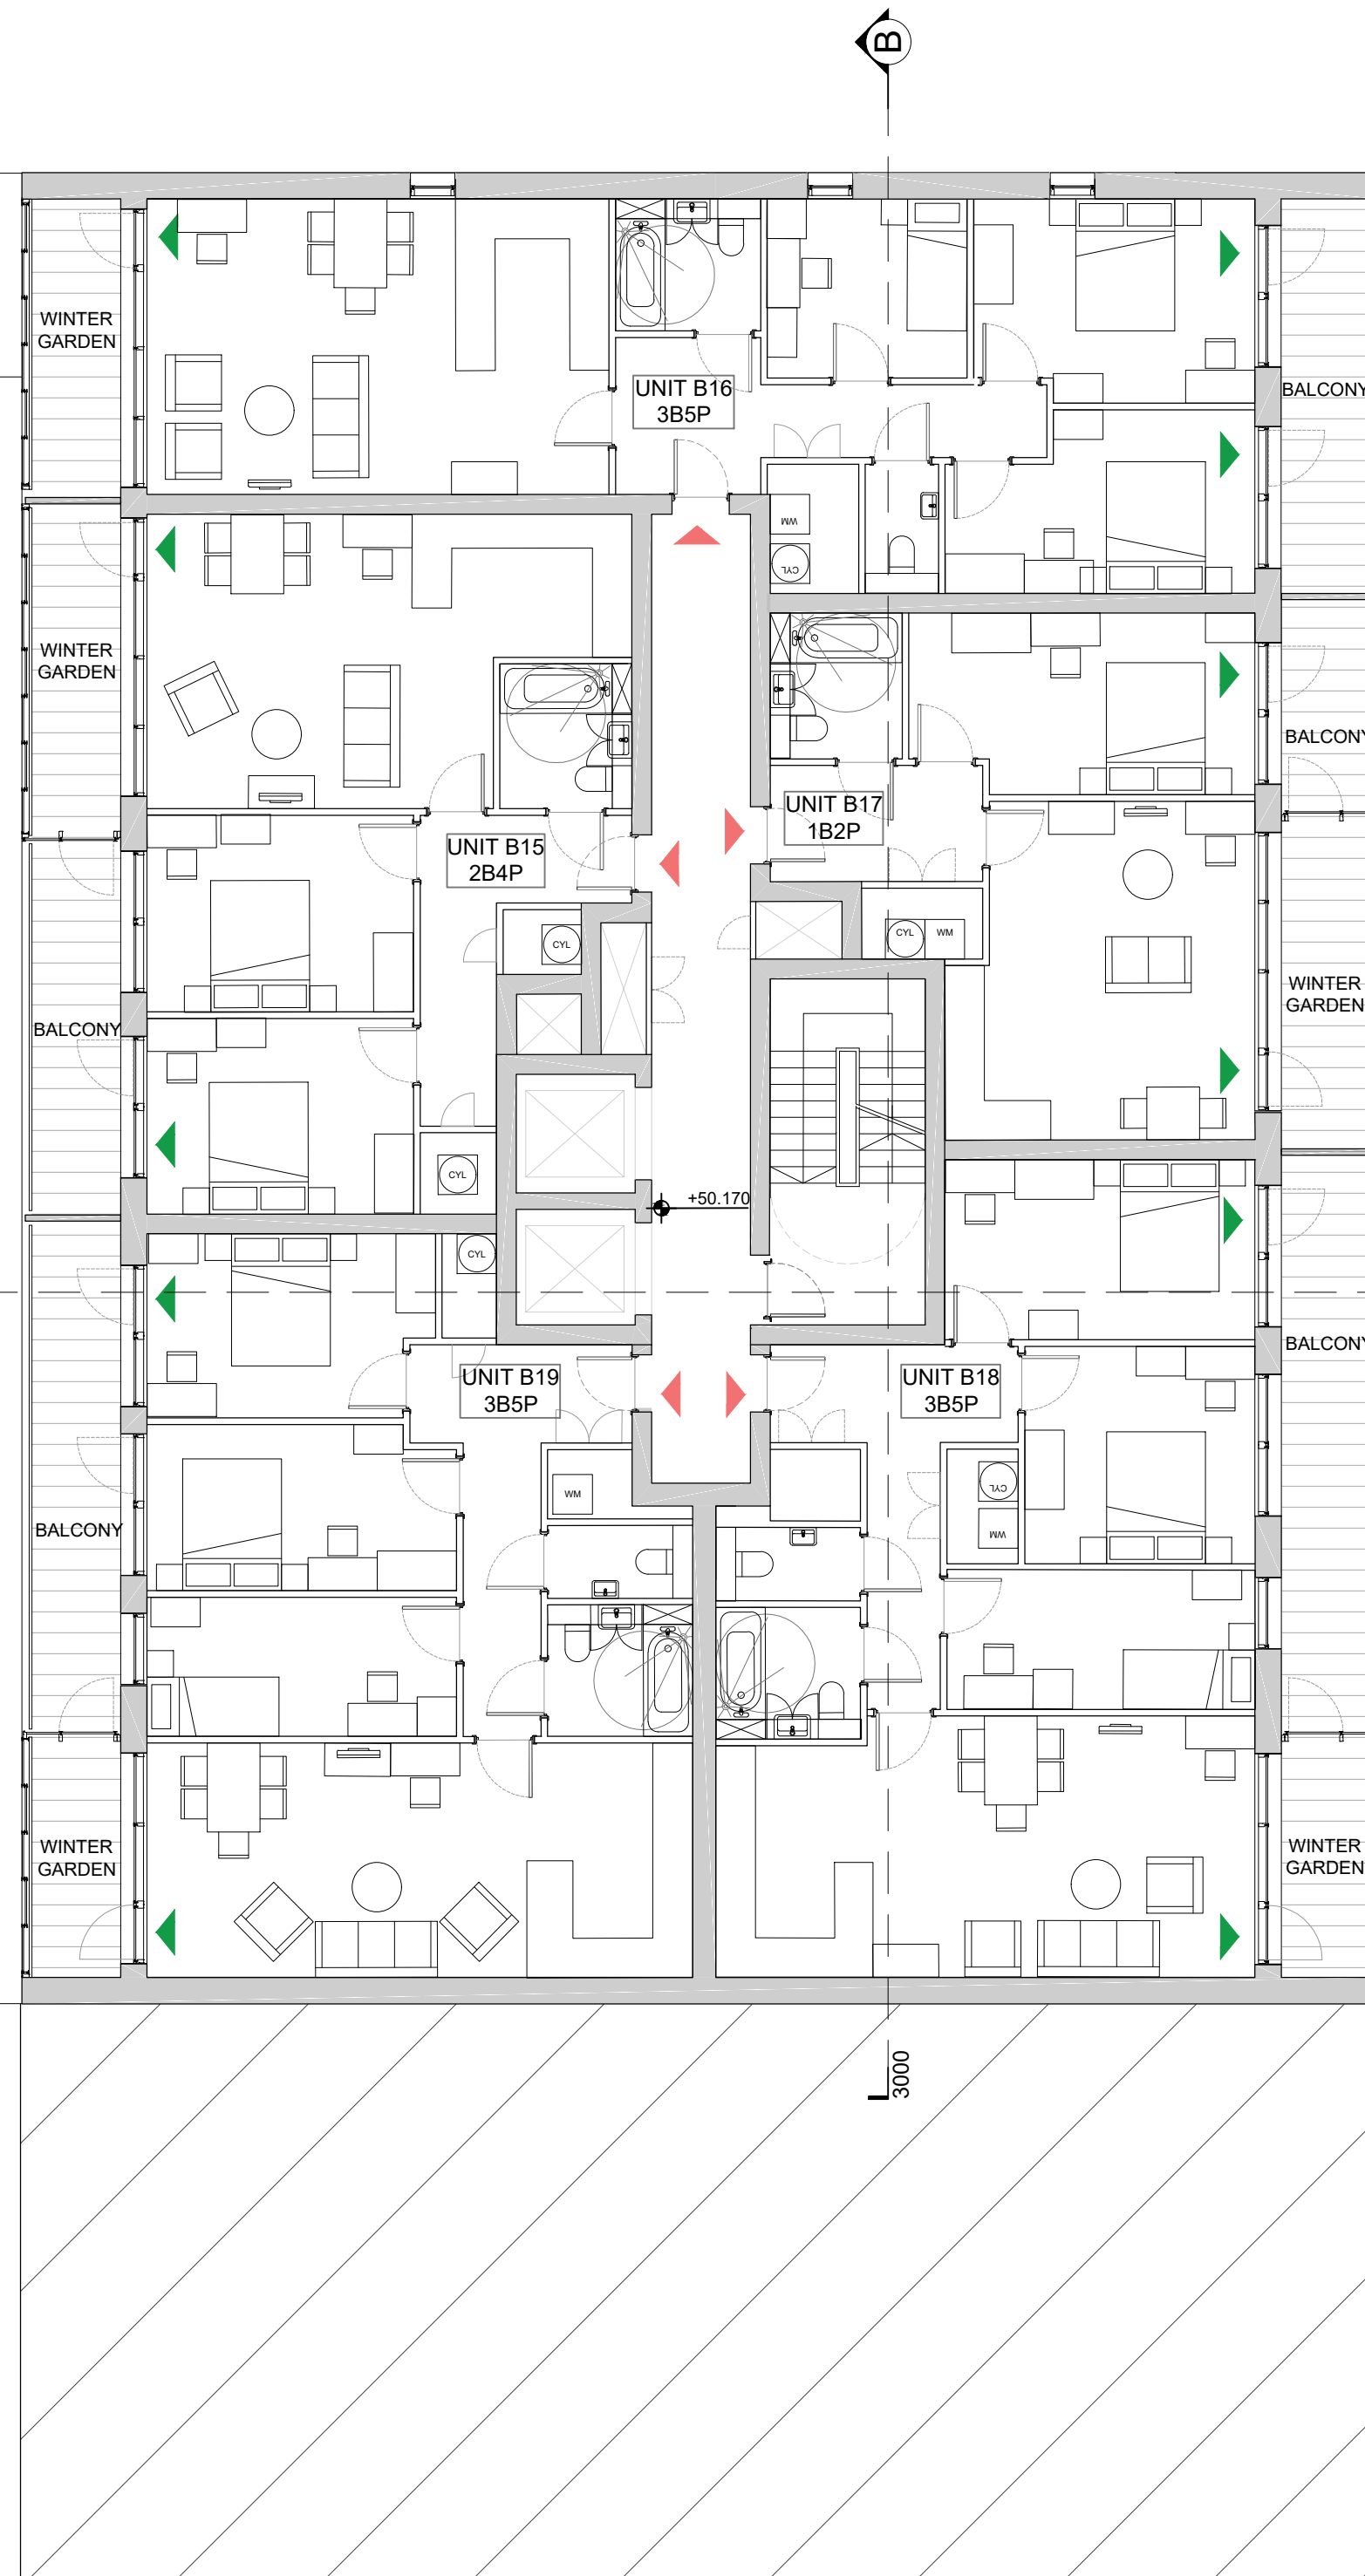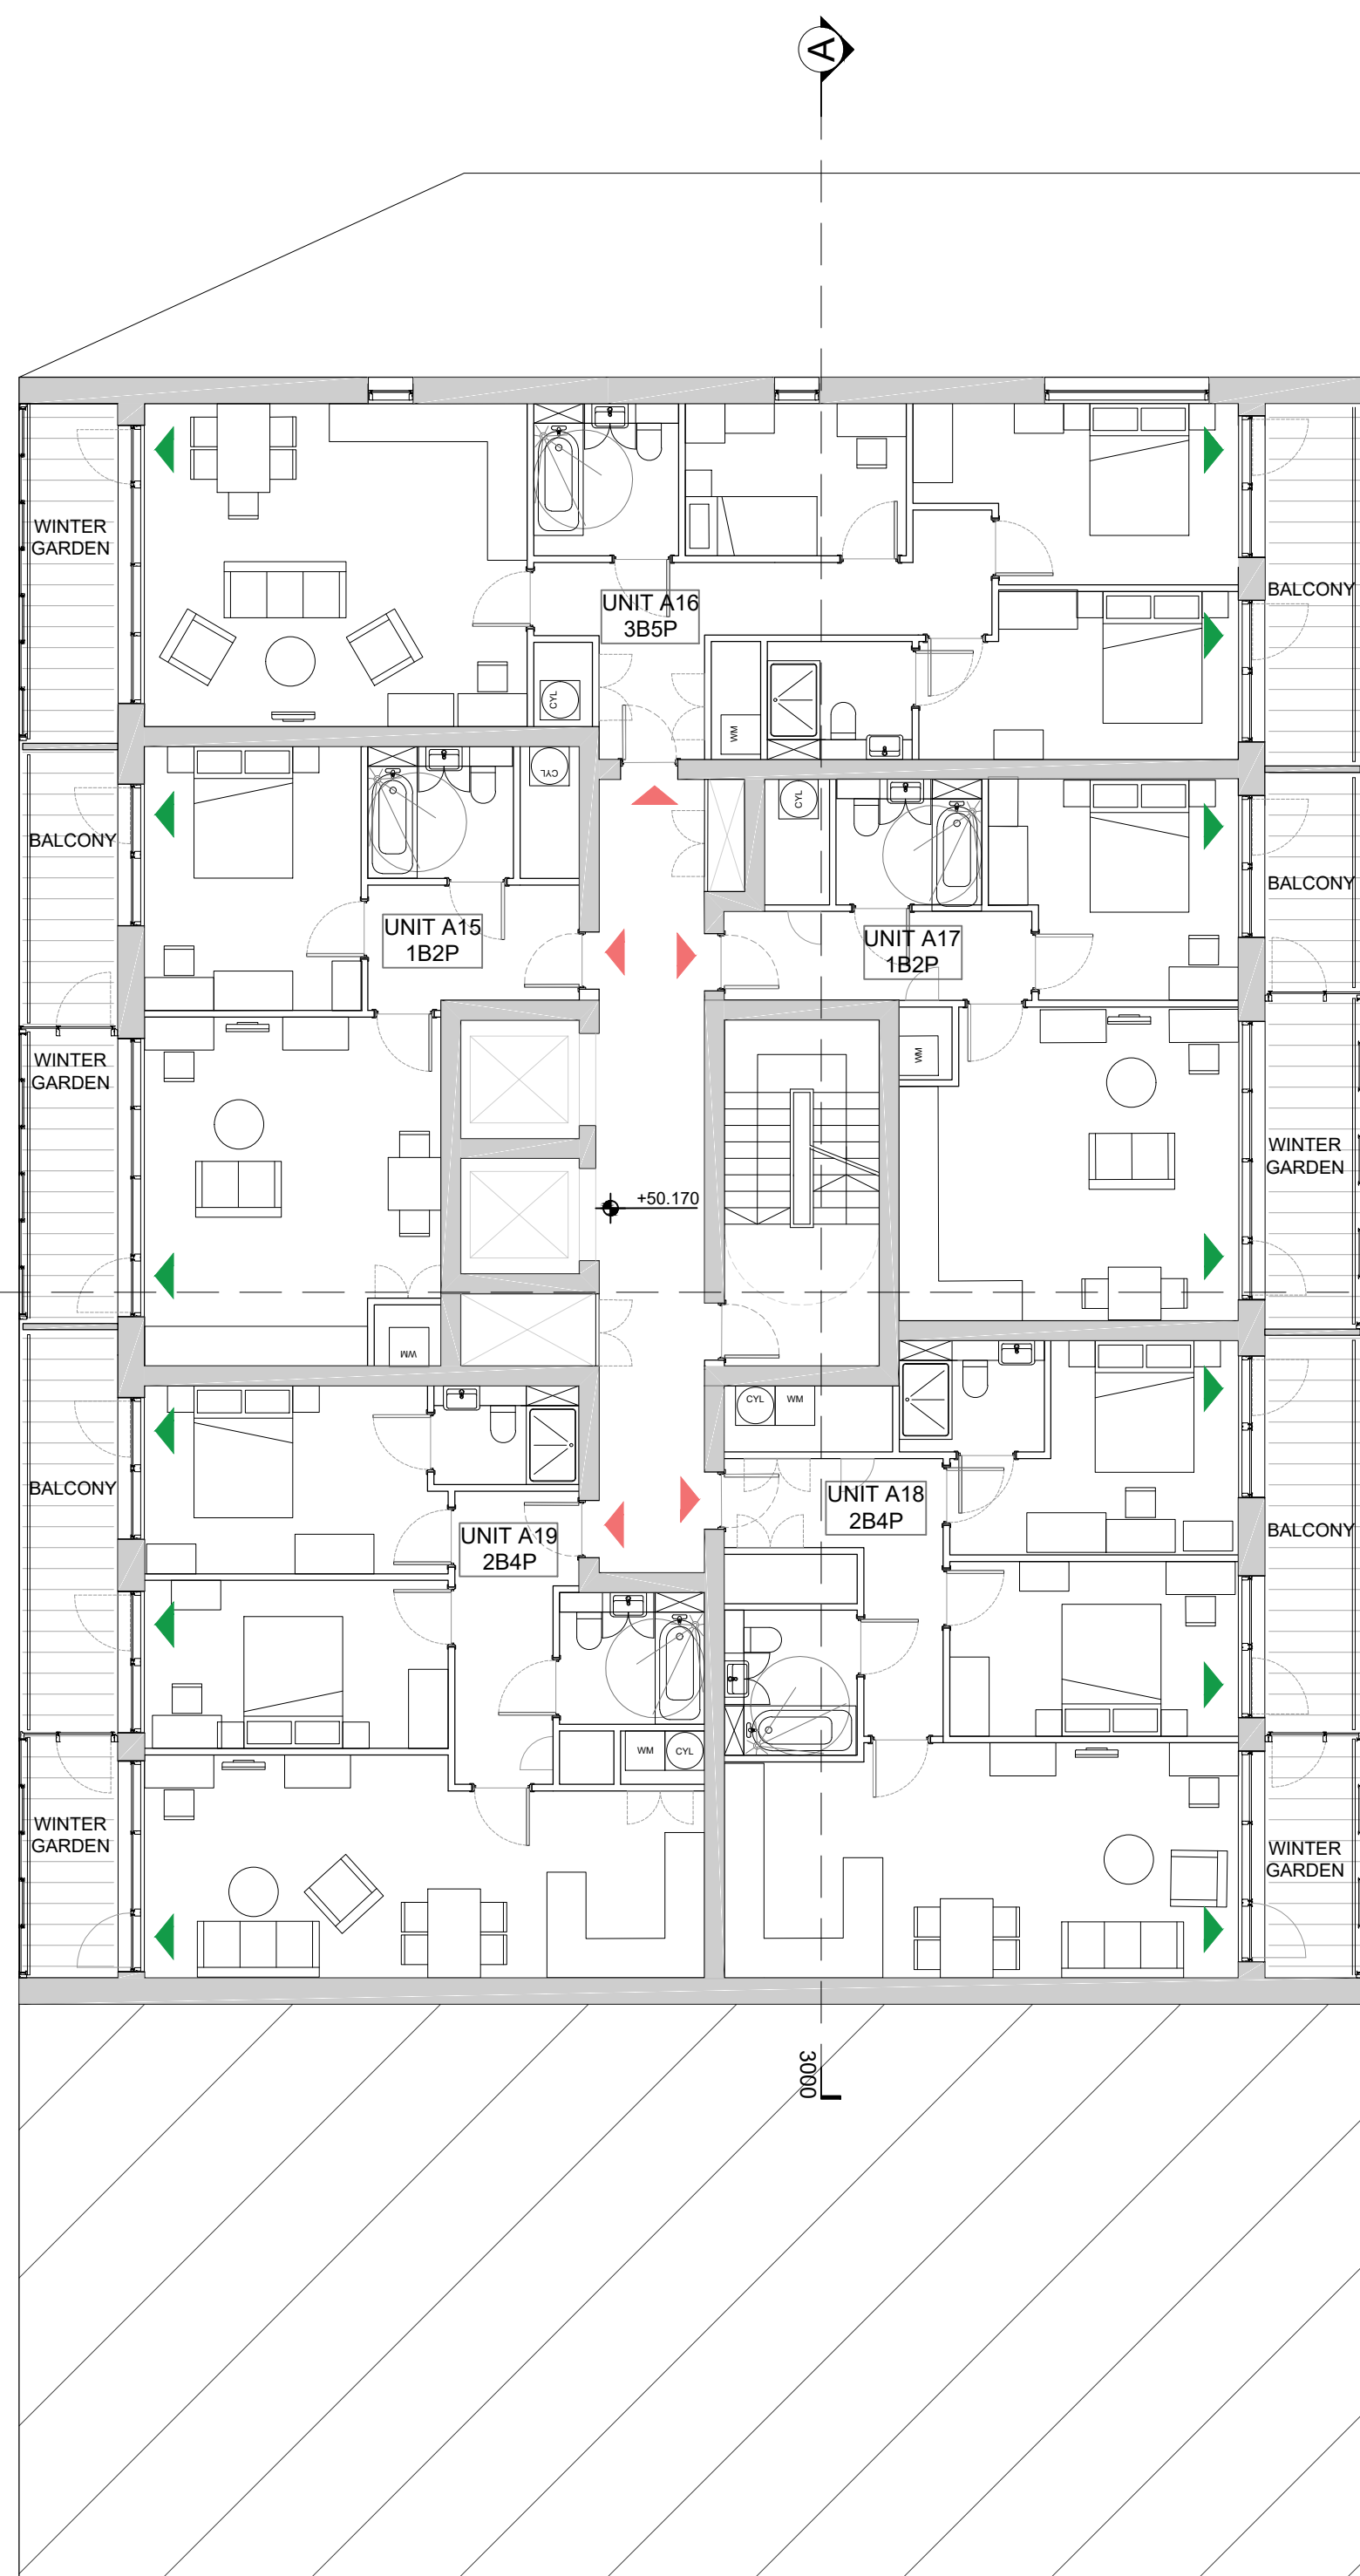


notes
Copyright : the copyright of this drawing is vested in Fraser Brown MacKenna Architects Ltd. It shall not be used without permission by anyone for any purpose. Do not scale drawings - use figured dimensions only. All dimensions to be verified and checked on site. Read the drawing in conjunction with all related drawings and specifications. Notify architect immediately of any discrepancy found therein.

drawing notes
Future context indicative only
Source: Greater London Authority's SA5 Wider Masterplan Study- Updated Draft June 2016

 

Key:
Terrace and balcony access
Unit access

 

REV | BY | CHKD | DATE | AMENDMENT DETAILS

REV | BY | CHKD | DATE | AMENDMENT DETAILS

project
3 Viveash Close, Hayes

client
General Food Trading Inc.





FraserBrownMacKennaArchitects
15-18 Featherstone St. London EC1Y 8SL www.fbmarchitects.com
T:020 7251 0543

drawing title
GA Plan
Proposed Fifth Floor Plan


PLANNING

scale 1:100@A1	drawn by KOR	checked by JM	date 17/01/2018
DRAWING NUMBER	project 897	status P	revision 1015 A

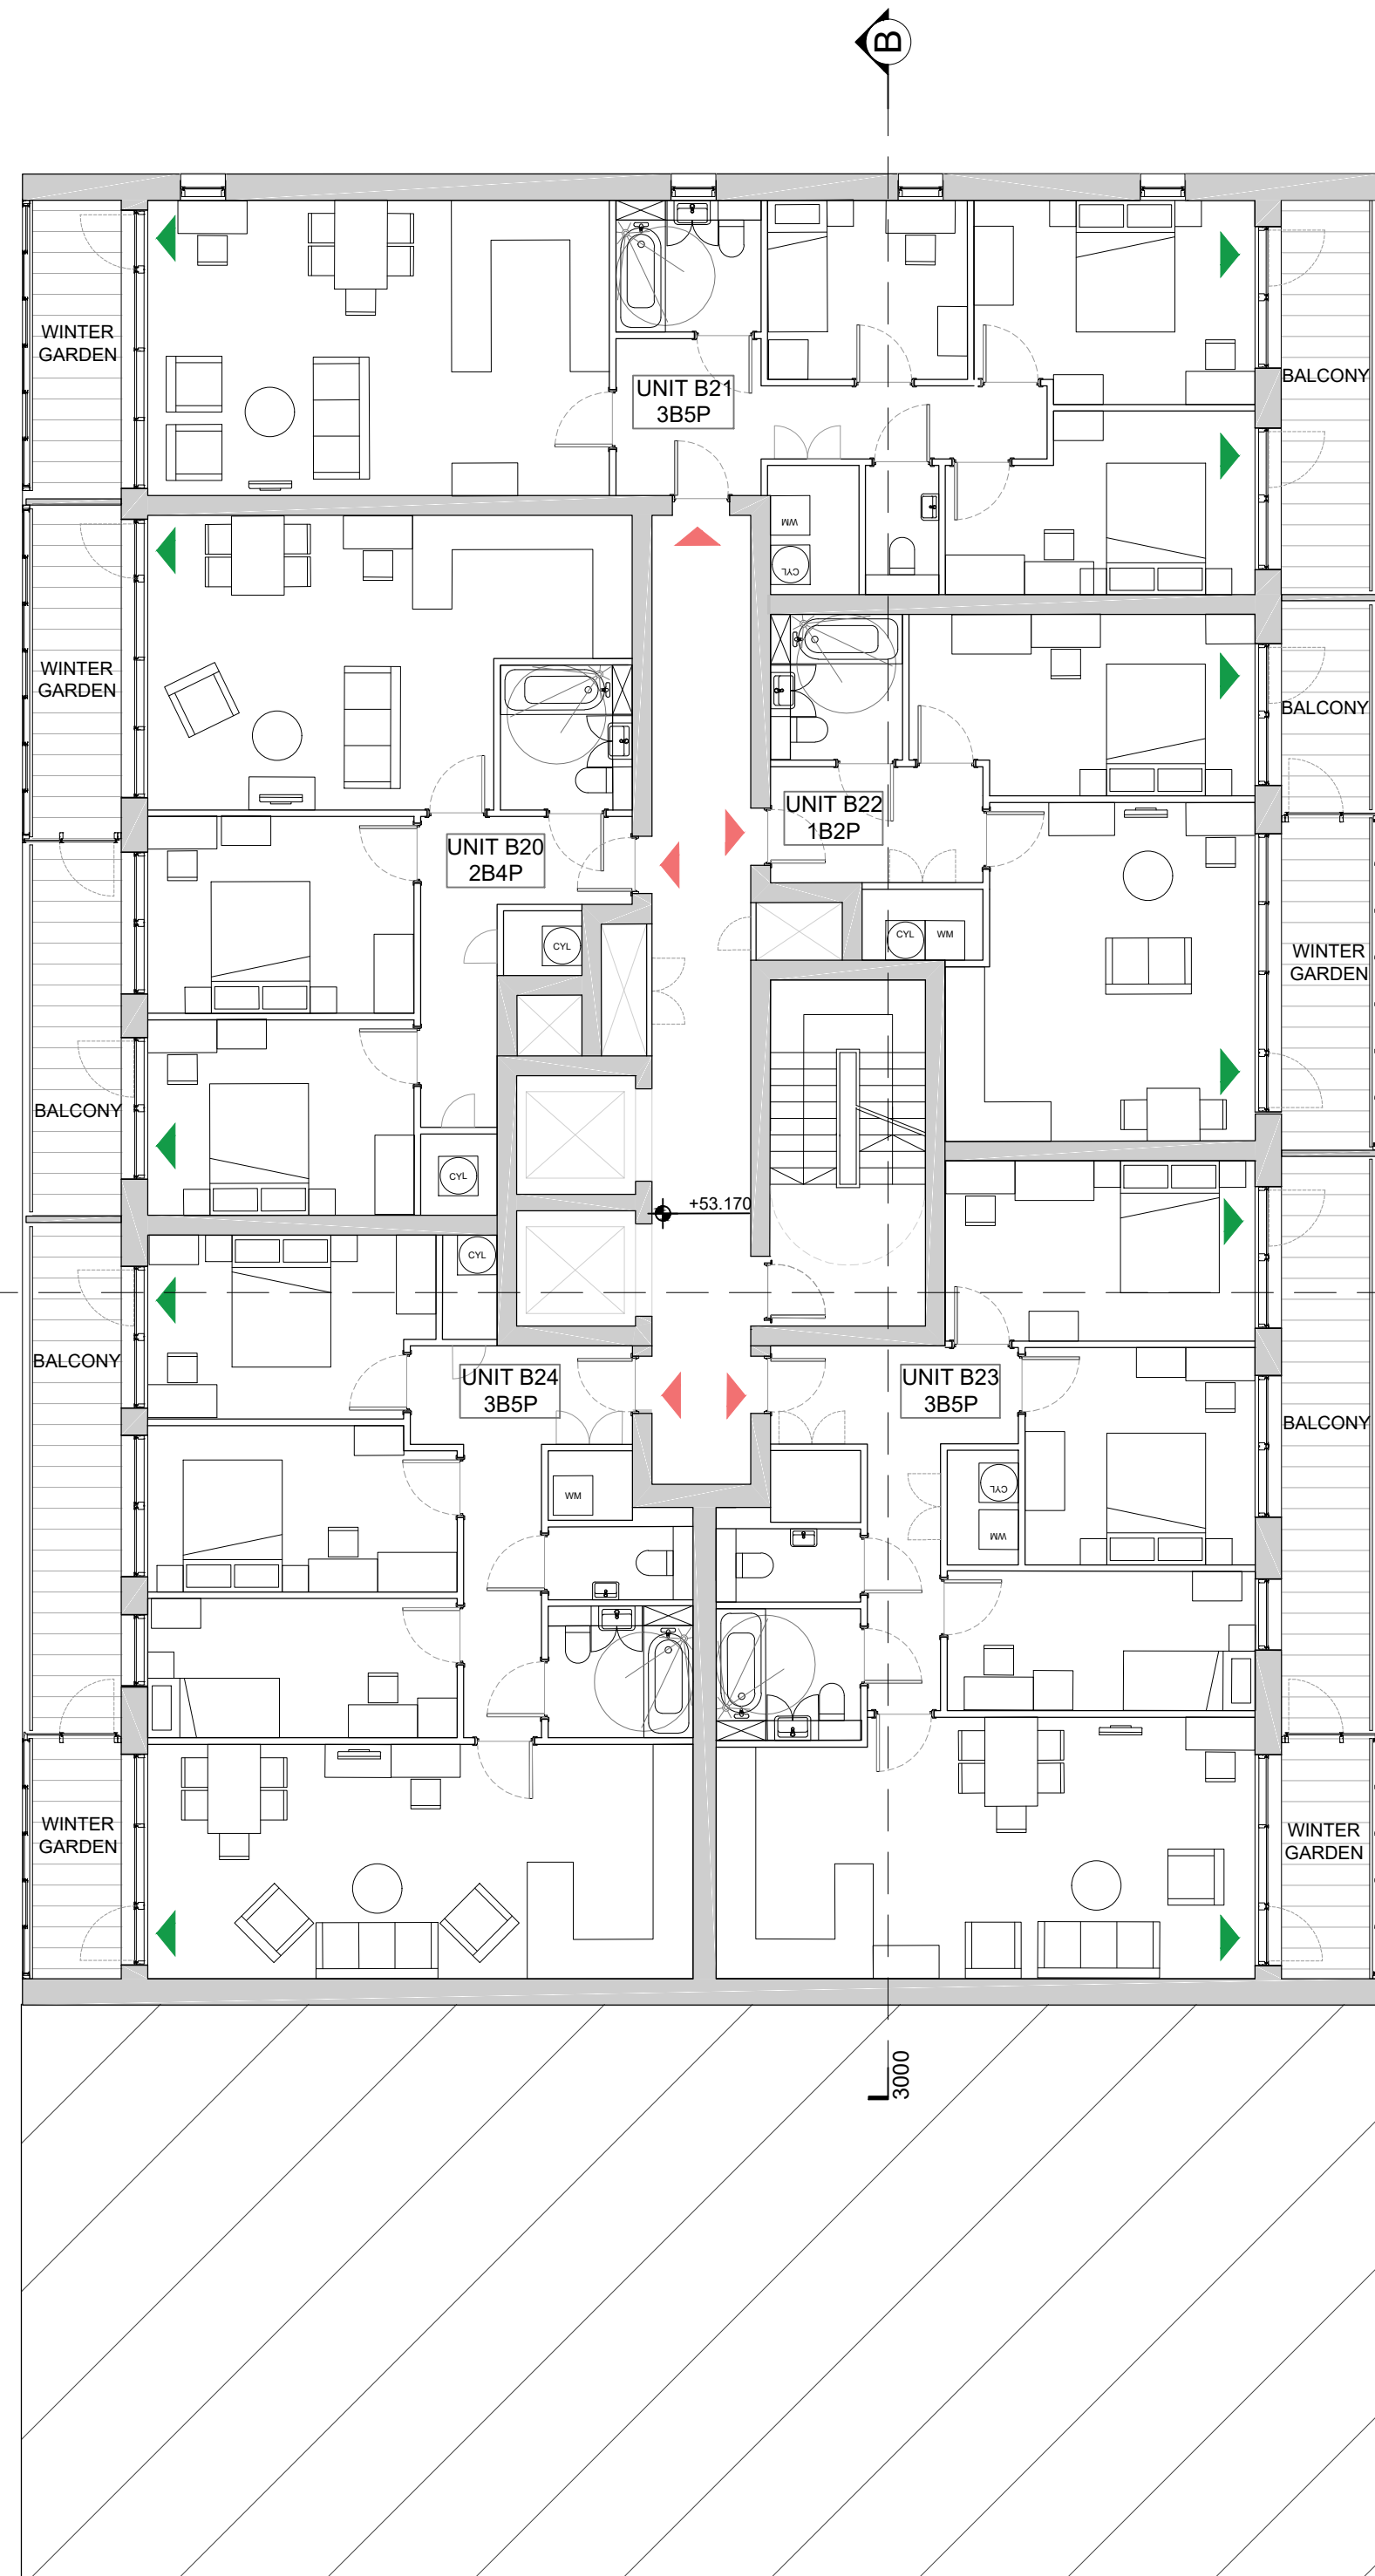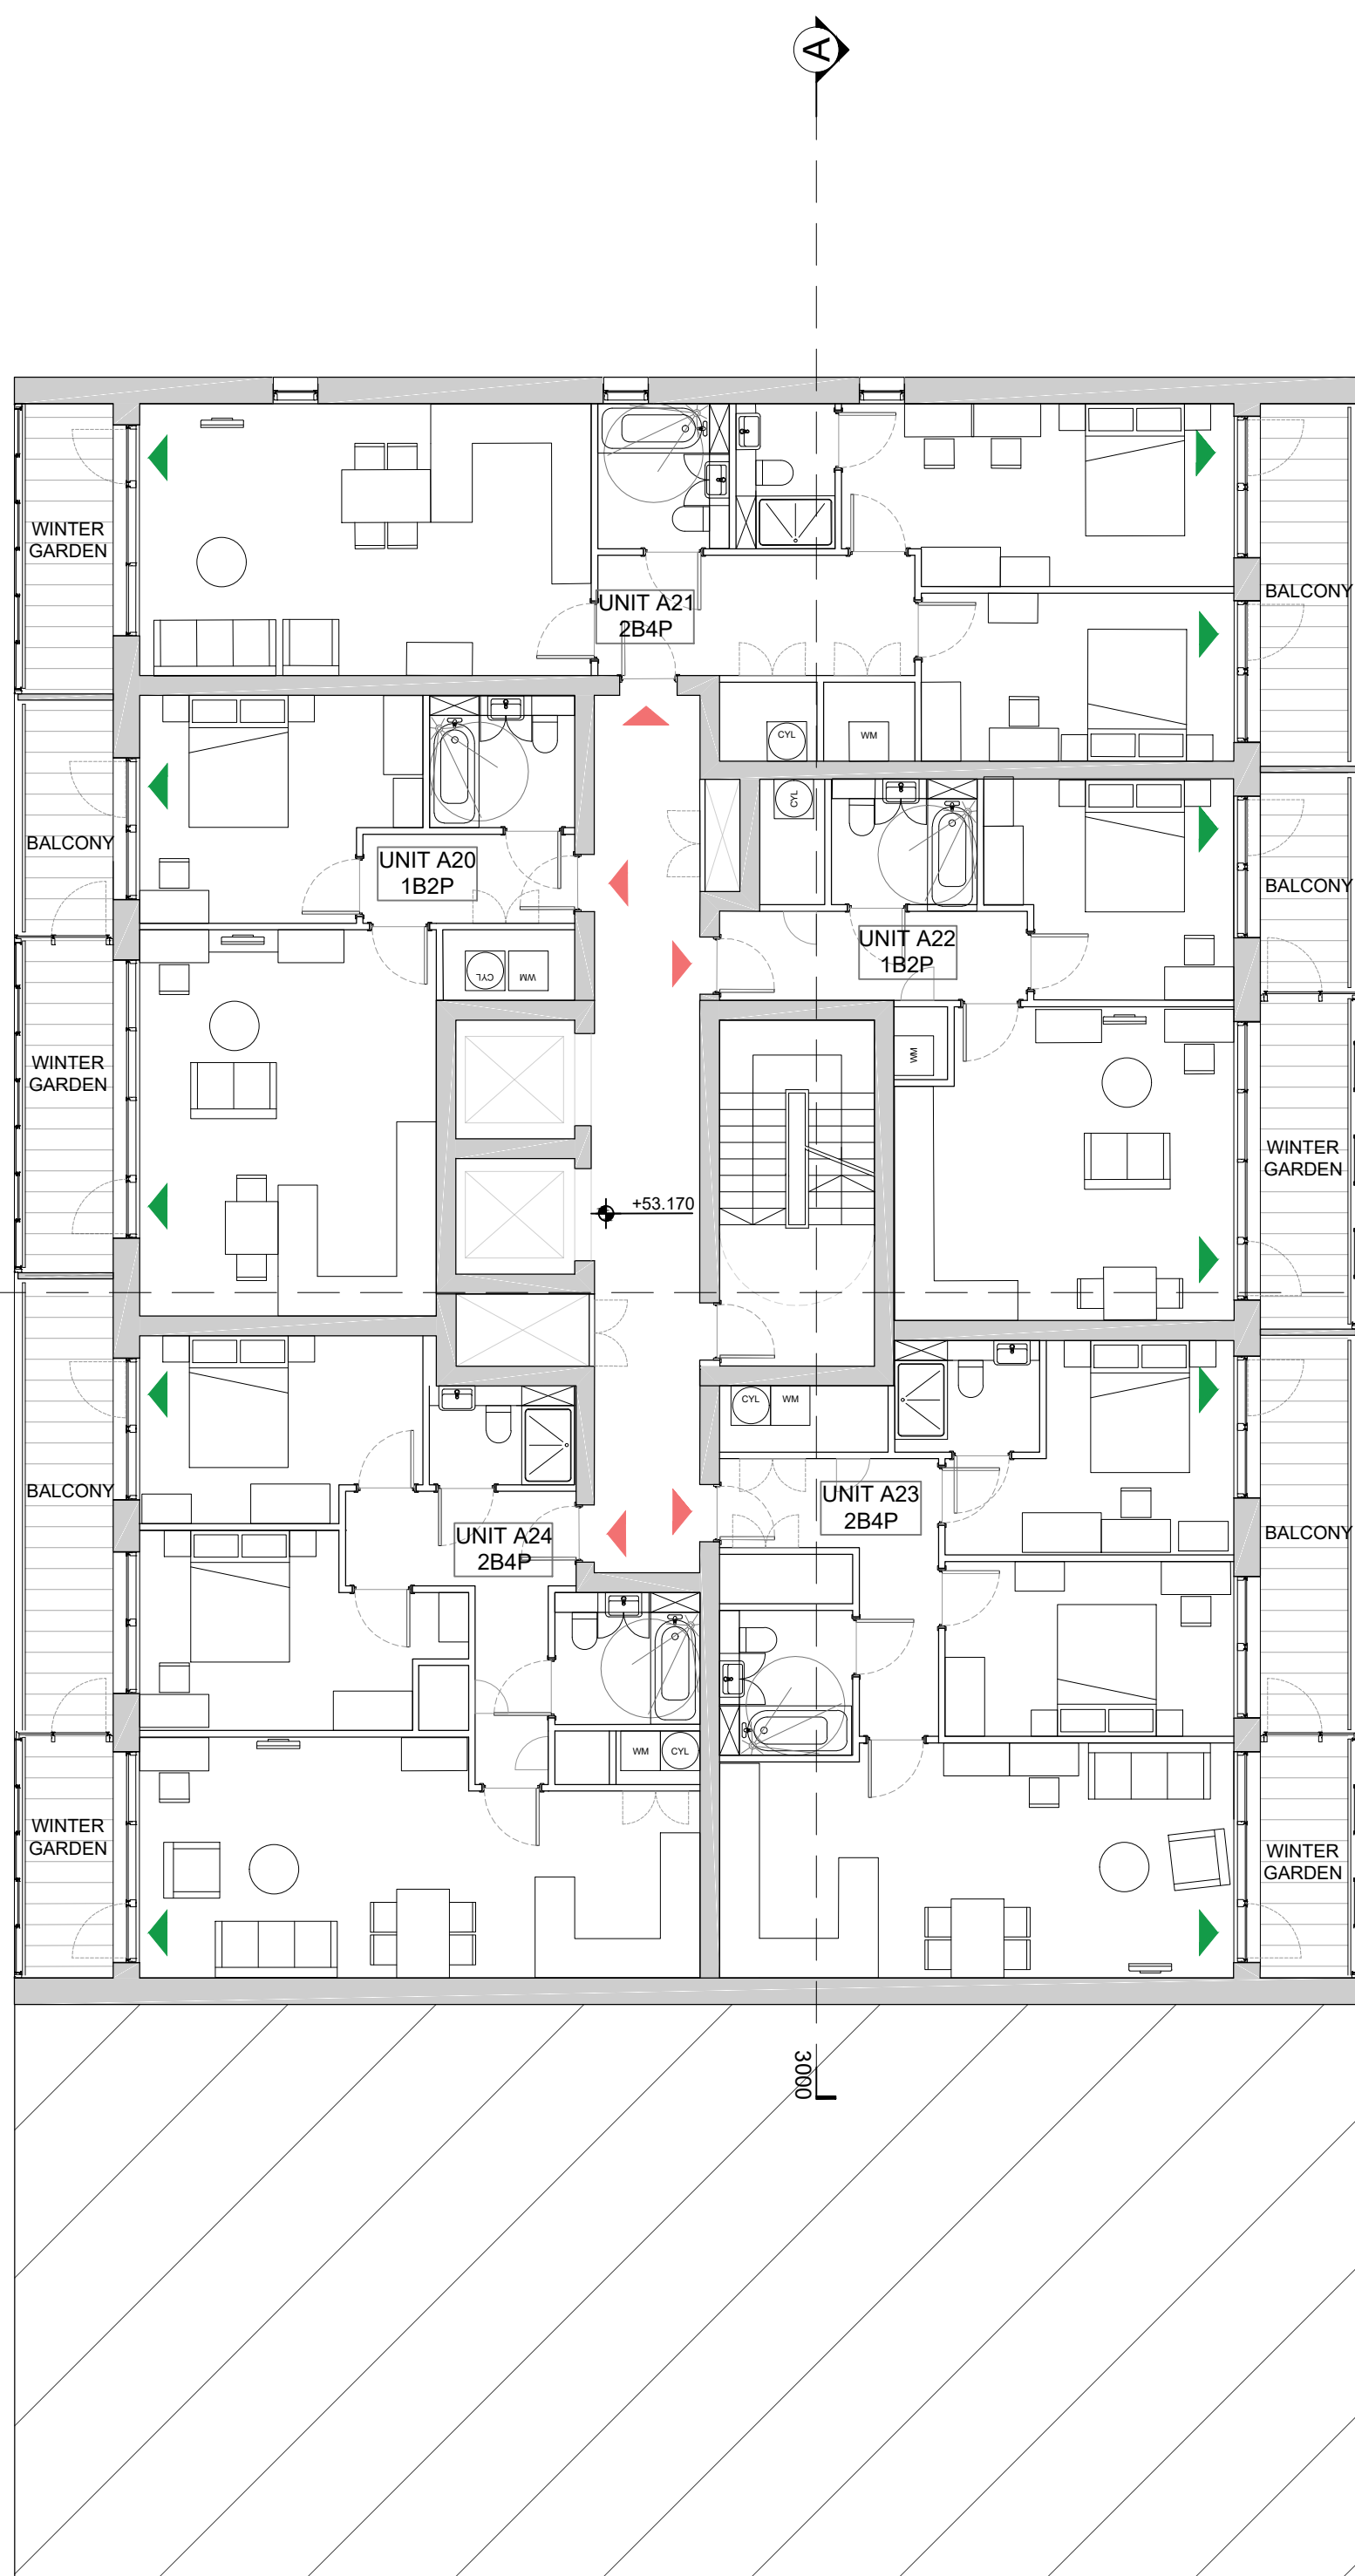


notes
Copyright : the copyright of this drawing is vested in Fraser Brown MacKenna Architects Ltd. It shall not be used without permission by anyone for any purpose. Do not scale drawings - use figured dimensions only. All dimensions to be verified and checked on site. Read the drawing in conjunction with all related drawings and specifications. Notify architect immediately of any discrepancy found therein.

drawing notes
Future context indicative only
Source: Greater London Authority's SA5 Wider Masterplan Study- Updated Draft June 2016

 

Key:
Terrace and balcony access
Unit access

 

REV | BY | CHKD | DATE | AMENDMENT DETAILS

REV | BY | CHKD | DATE | AMENDMENT DETAILS

project
3 Viveash Close, Hayes

client
General Food Trading Inc.





FraserBrownMacKennaArchitects
15-18 Featherstone St. London EC1Y 8SL www.fbmarchitects.com
T:020 7251 0543

drawing title
GA Plan
Proposed Sixth Floor Plan


PLANNING

scale 1:100@A1	drawn by KOR	checked by JM	date 17/01/2018
DRAWING NUMBER	project 897	status P	revision 1016 A

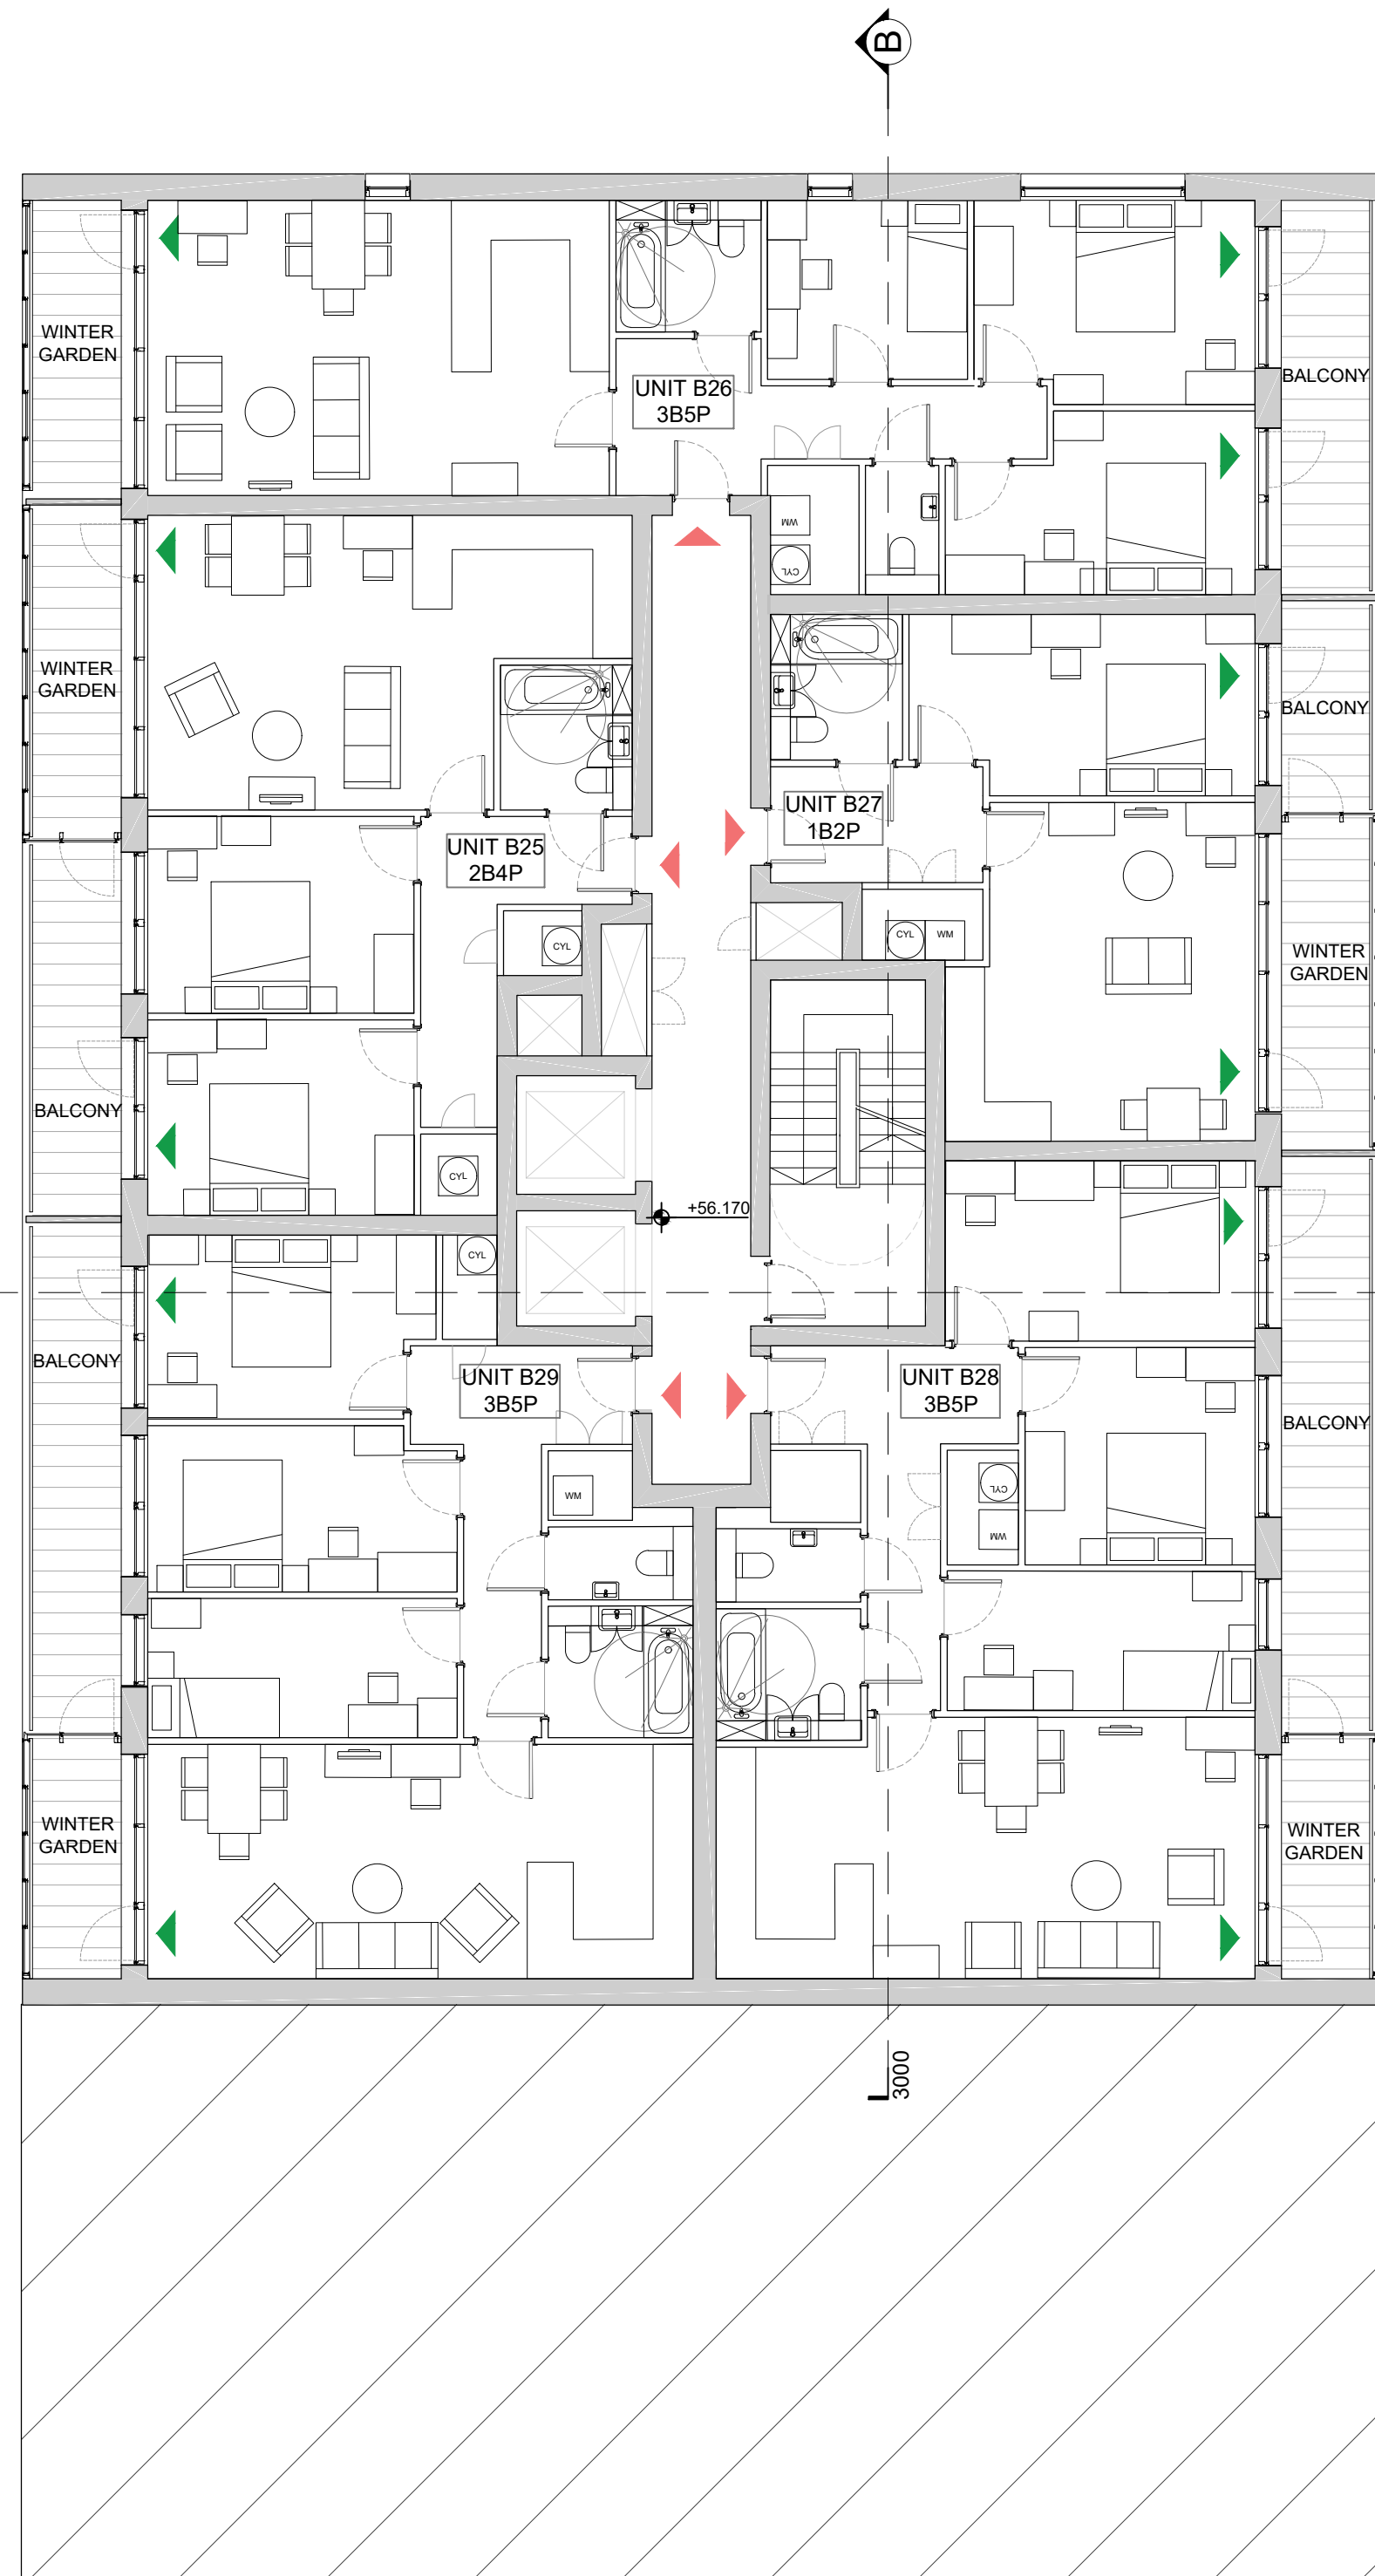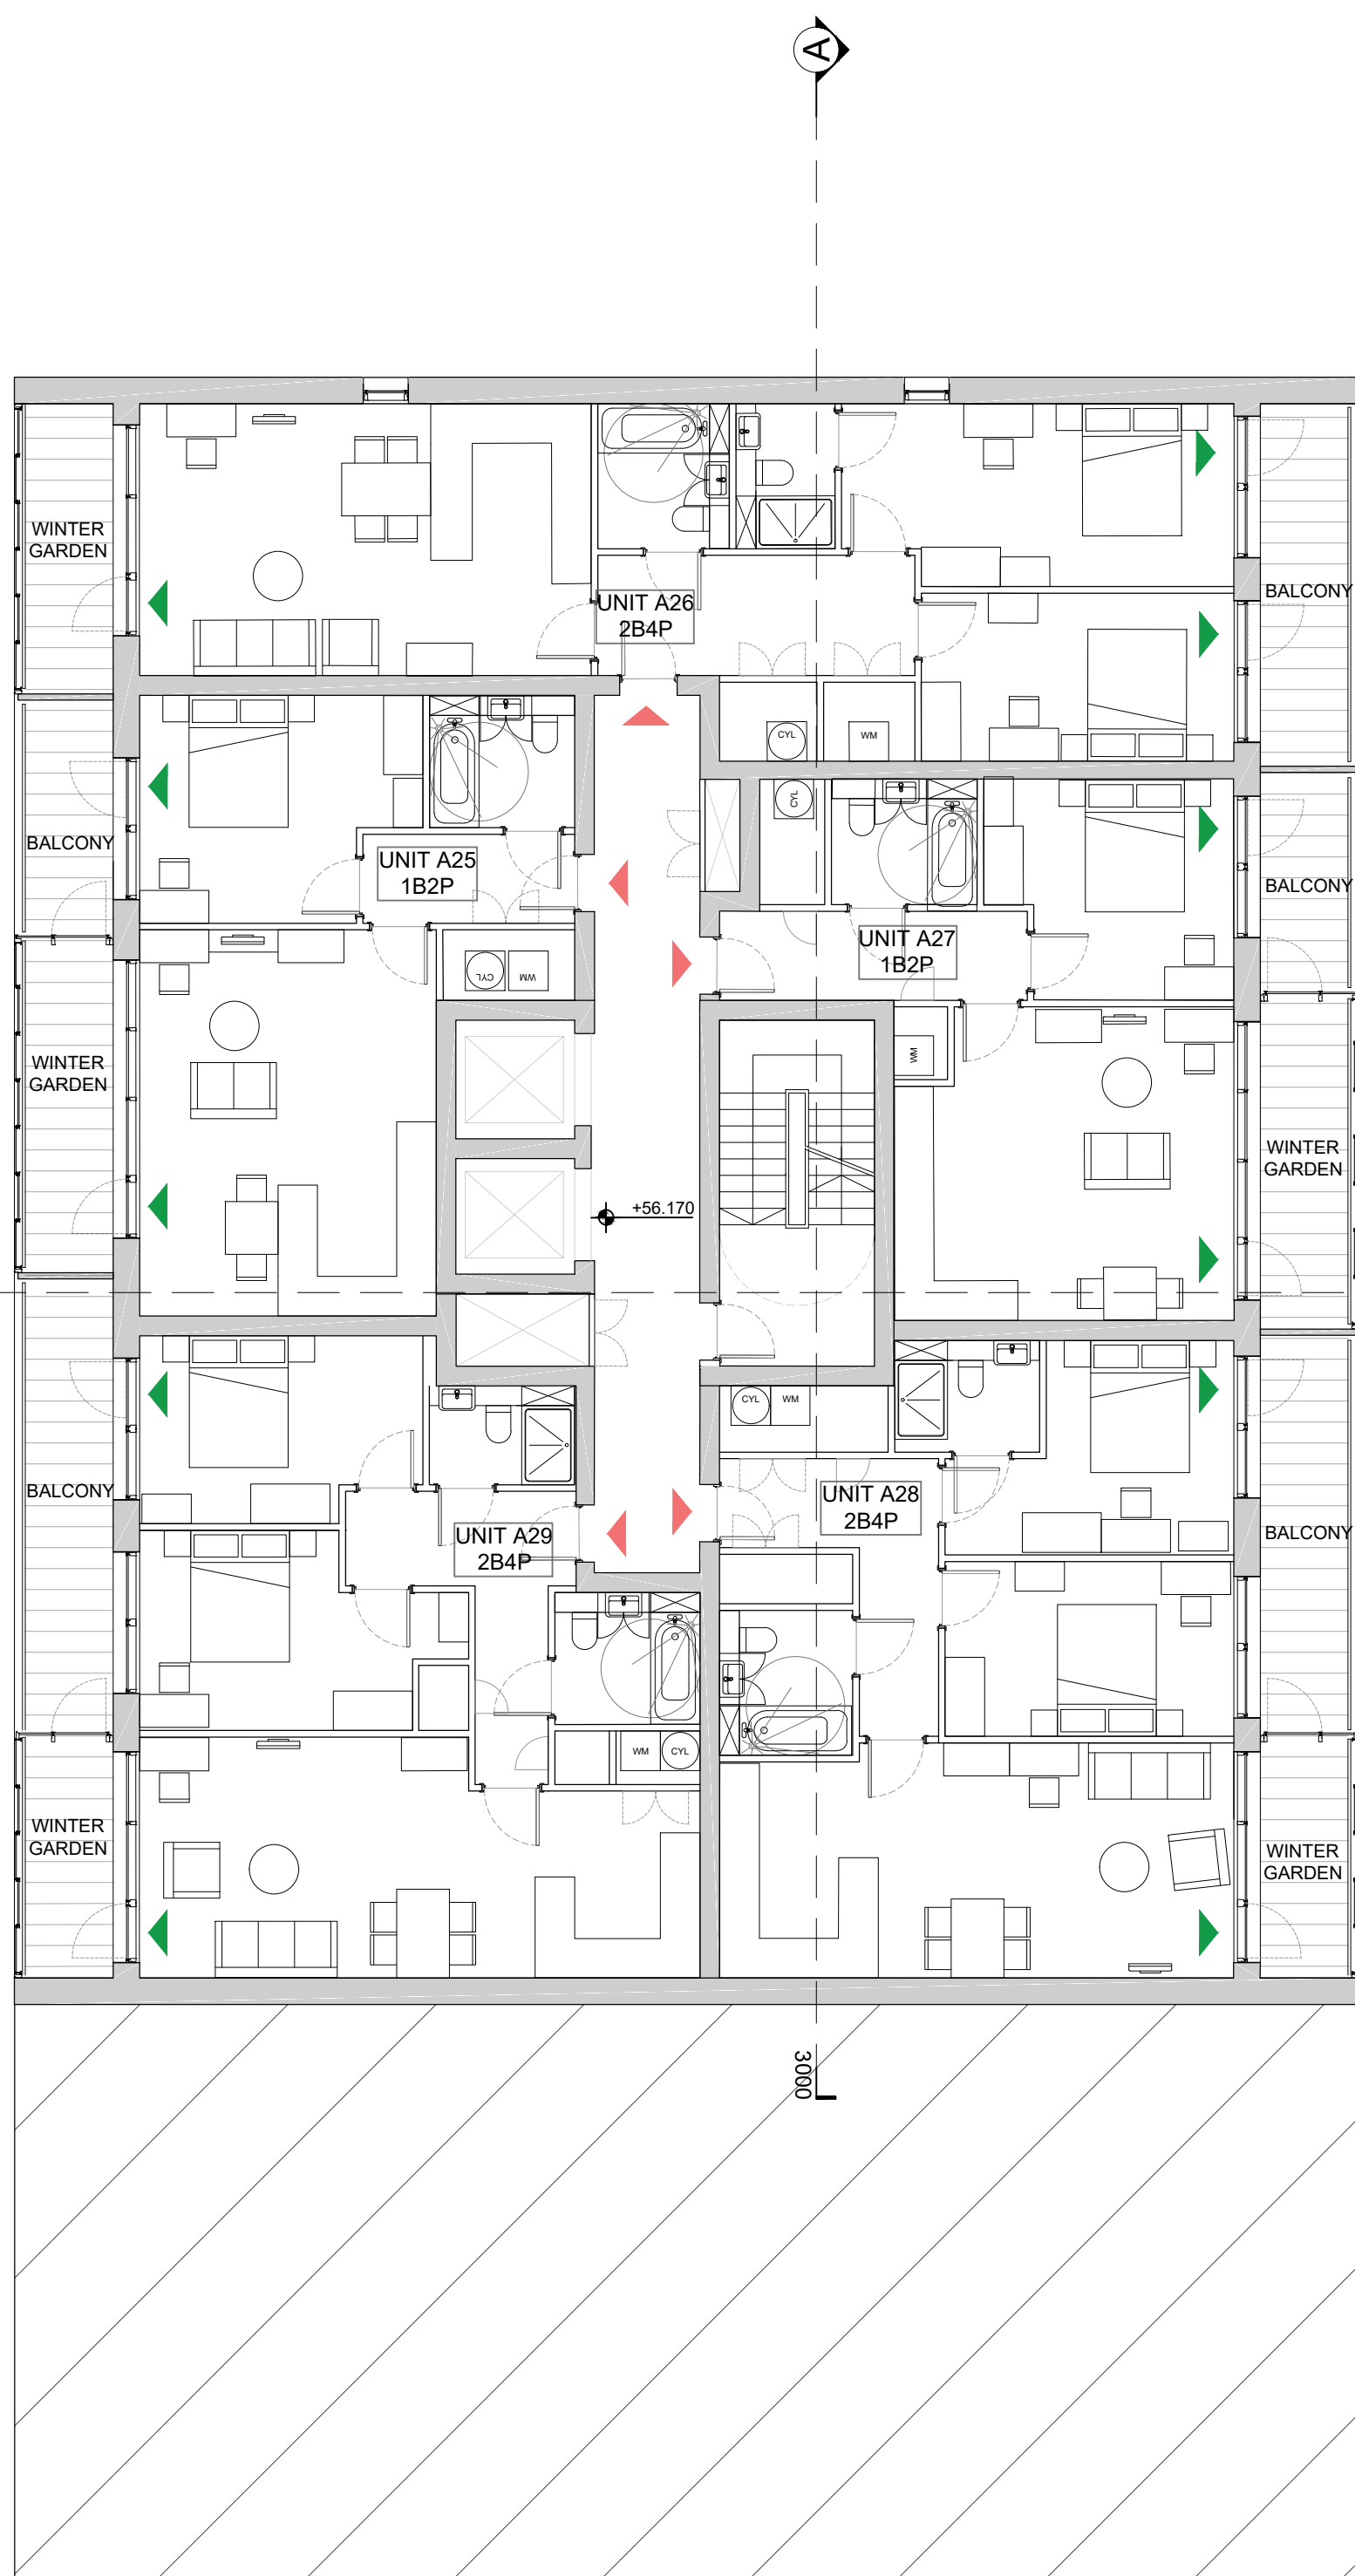


notes
Copyright : the copyright of this drawing is vested in Fraser Brown MacKenna Architects Ltd. It shall not be used without permission by anyone for any purpose. Do not scale drawings - use figured dimensions only. All dimensions to be verified and checked on site. Read the drawing in conjunction with all related drawings and specifications. Notify architect immediately of any discrepancy found therein.

drawing notes
Future context indicative only
Source: Greater London Authority's SA5 Wider Masterplan Study- Updated Draft June 2016

 

Key:
Green arrow Terrace and balcony access
Red arrow Unit access

 

REV | BY | CHKD | DATE | AMENDMENT DETAILS

REV | BY | CHKD | DATE | AMENDMENT DETAILS

project
3 Viveash Close, Hayes

client
General Food Trading Inc.





FraserBrownMacKennaArchitects
15-18 Featherstone St. London EC1Y 8SL www.fbmarchitects.com
T:020 7251 0543

drawing title
GA Plan
Proposed Seventh Floor Plan


PLANNING

scale 1:100@A1	drawn by KOR	checked by JM	date 17/01/2018
DRAWING NUMBER	project 897	status P	revision 1017 A

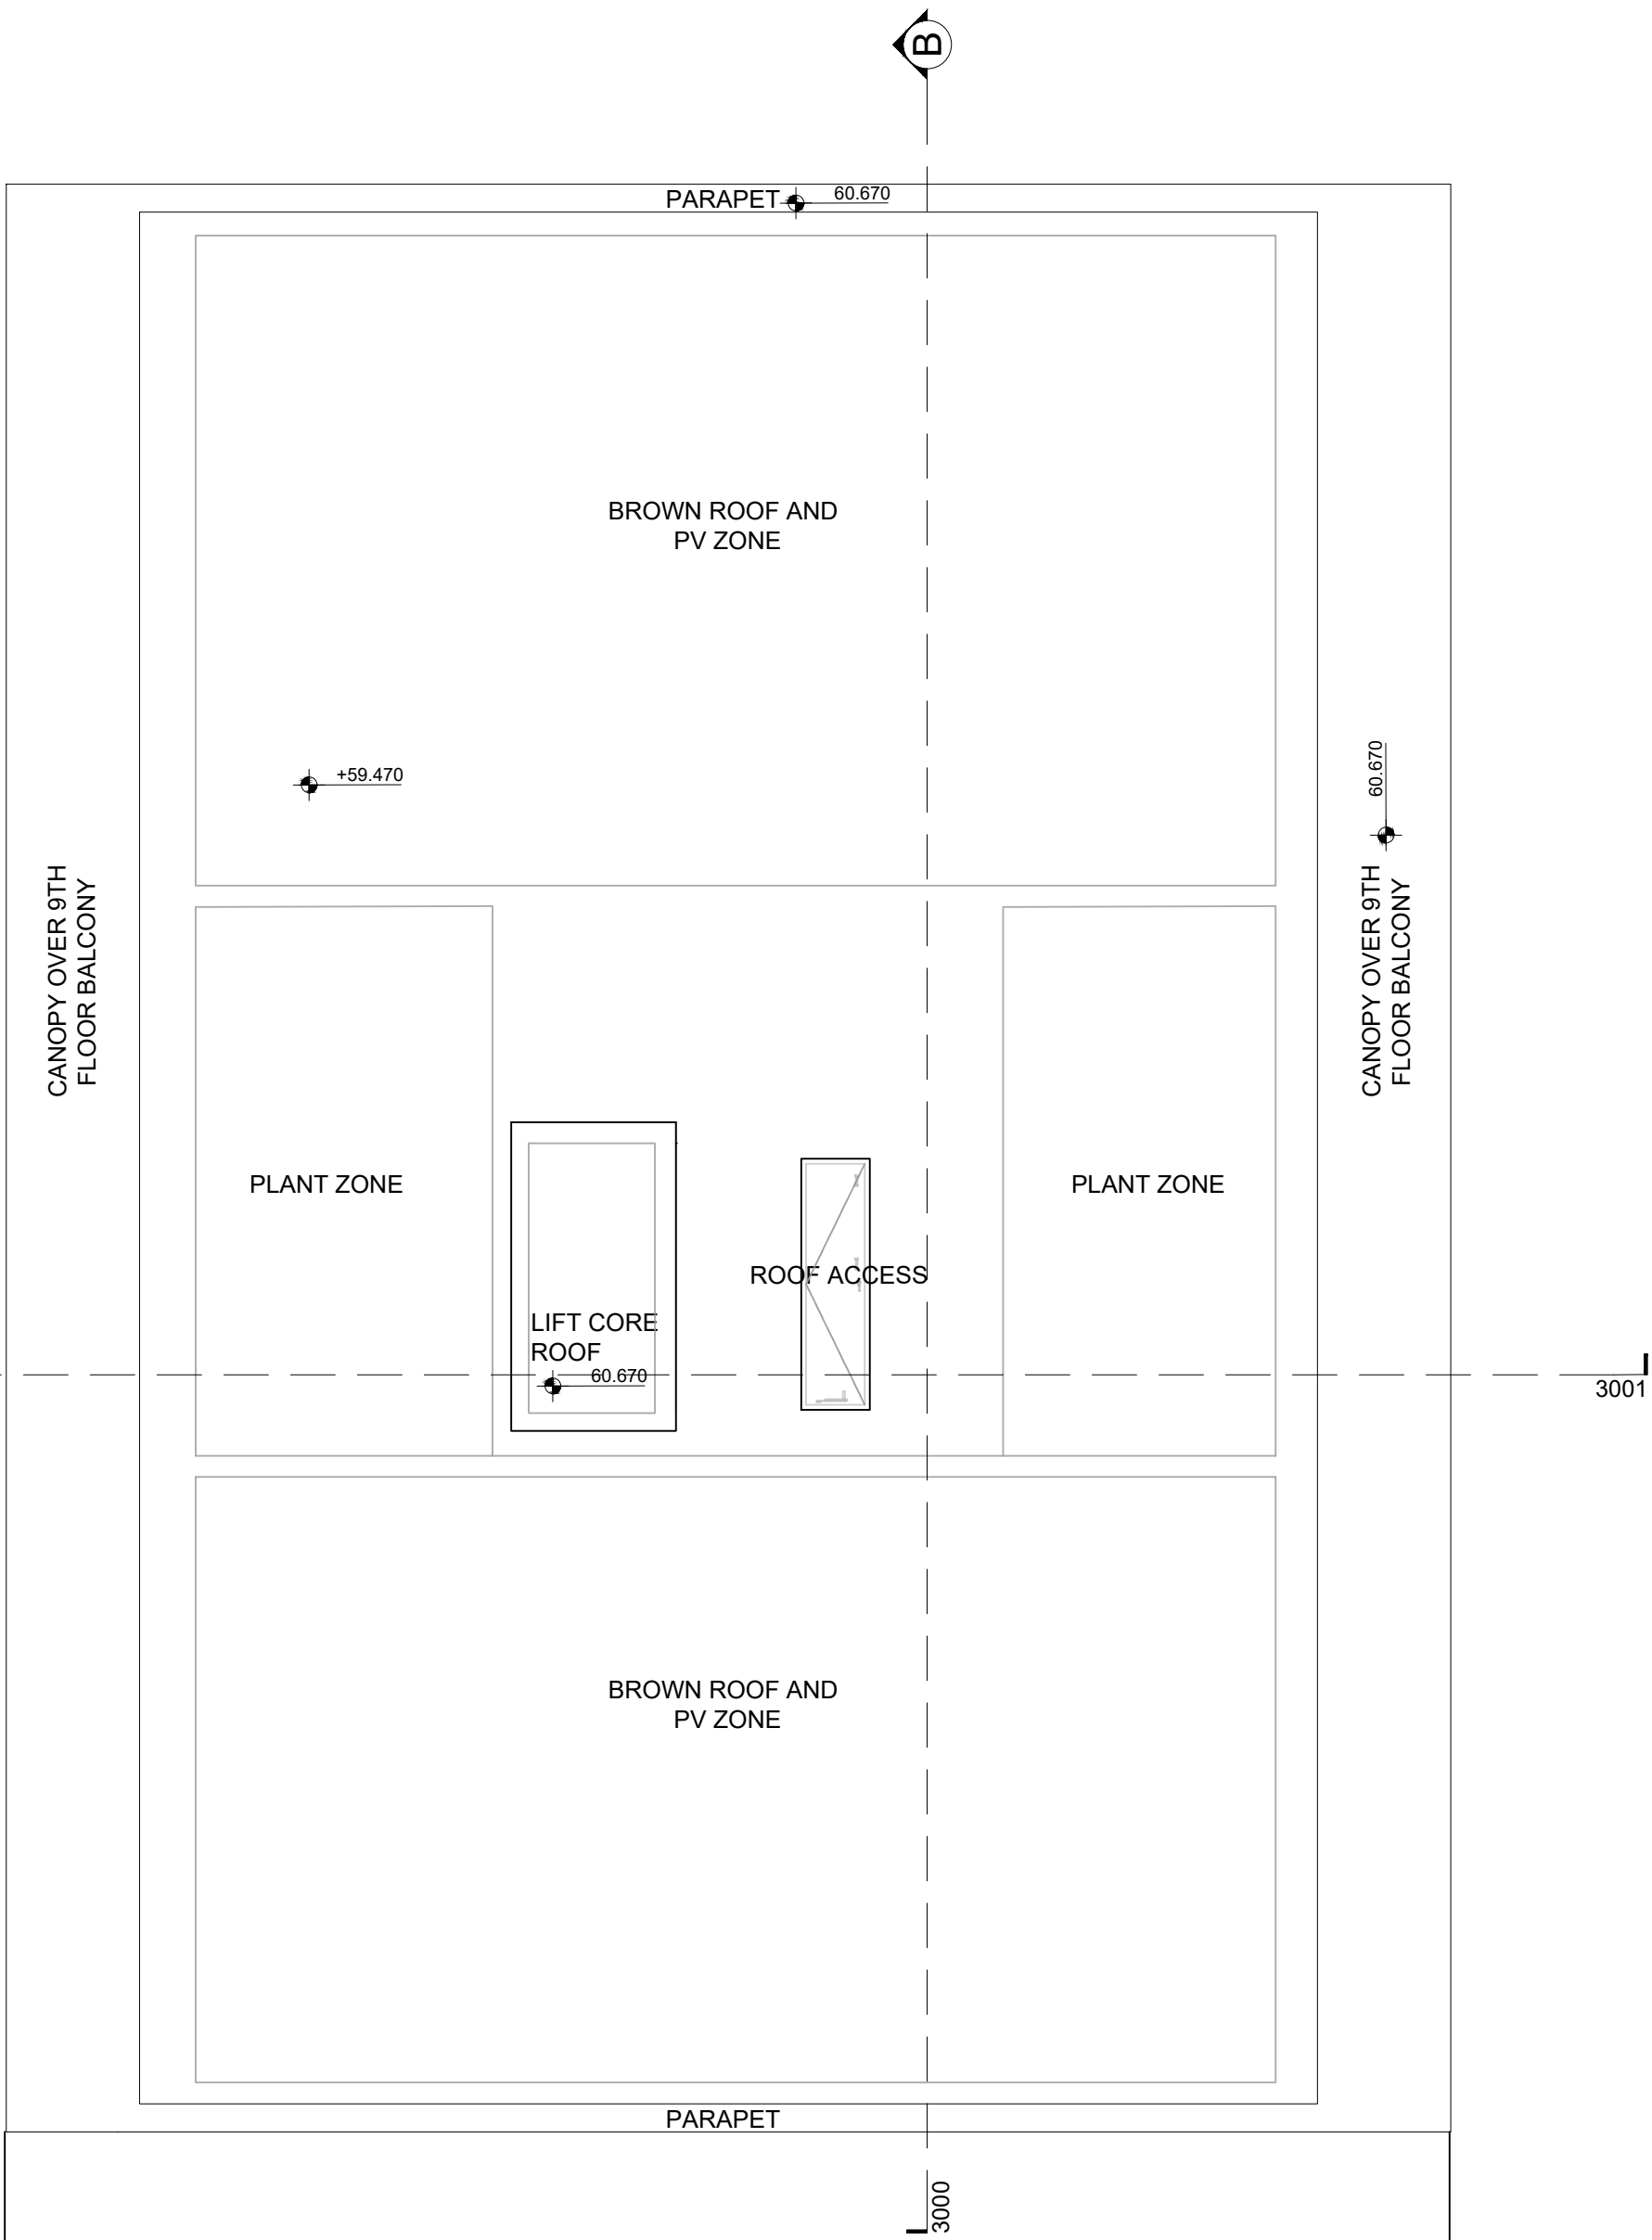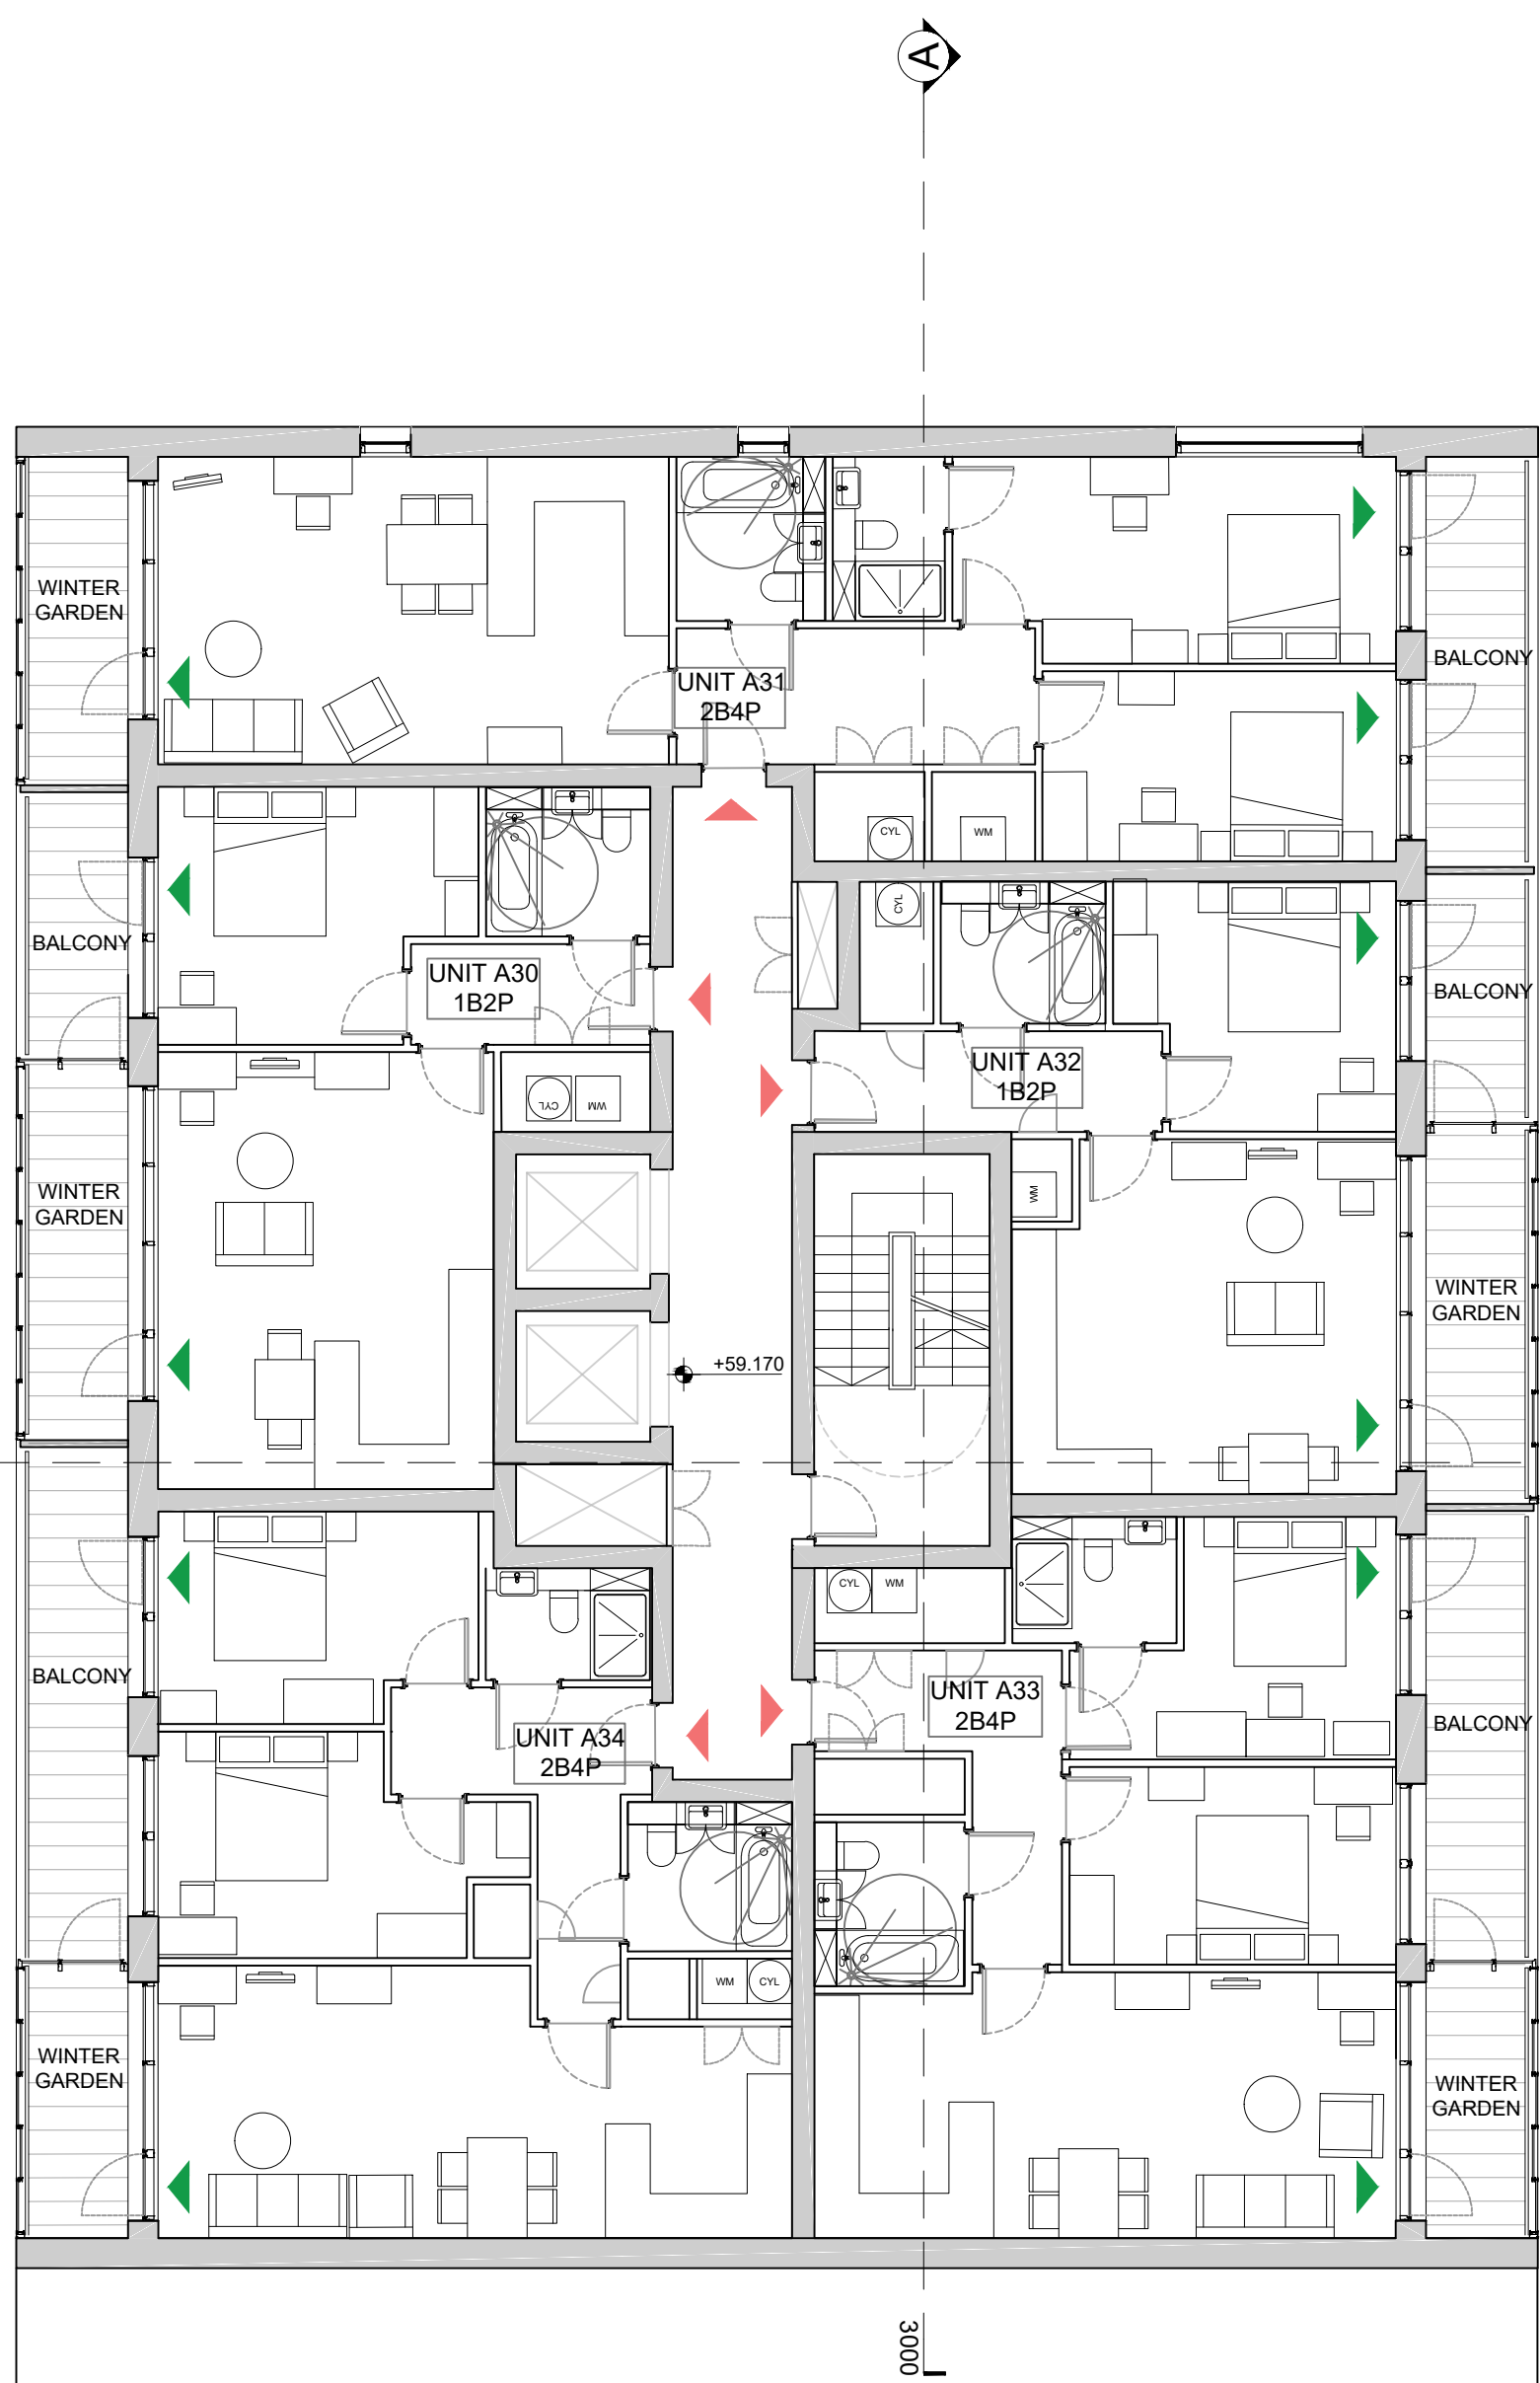


notes
Copyright : the copyright of this drawing is vested in Fraser Brown MacKenna Architects Ltd. It shall not be used without permission by anyone for any purpose. Do not scale drawings - use figured dimensions only. All dimensions to be verified and checked on site. Read the drawing in conjunction with all related drawings and specifications. Notify architect immediately of any discrepancy found therein.

drawing notes
Future context indicative only
Source: Greater London Authority's SA5 Wider Masterplan Study- Updated Draft June 2016

 

Key:
Terrace and balcony access
Unit access

 

REV | BY | CHKD | DATE | AMENDMENT DETAILS

REV | BY | CHKD | DATE | AMENDMENT DETAILS

project
3 Viveash Close, Hayes



client
General Food Trading Inc.

 **FraserBrownMacKennaArchitects**
15-18 Featherstone St. London EC1Y 8SL www.fbmarchitects.com
T:020 7251 0543

drawing title
**GA Plan
Proposed Eighth Floor Plan**


PLANNING

scale
1:100@A1
drawn by
KOR
checked by
JM
date
17/01/2018
project
status
revision
DRAWING NUMBER
897 | P | 1018 | A

 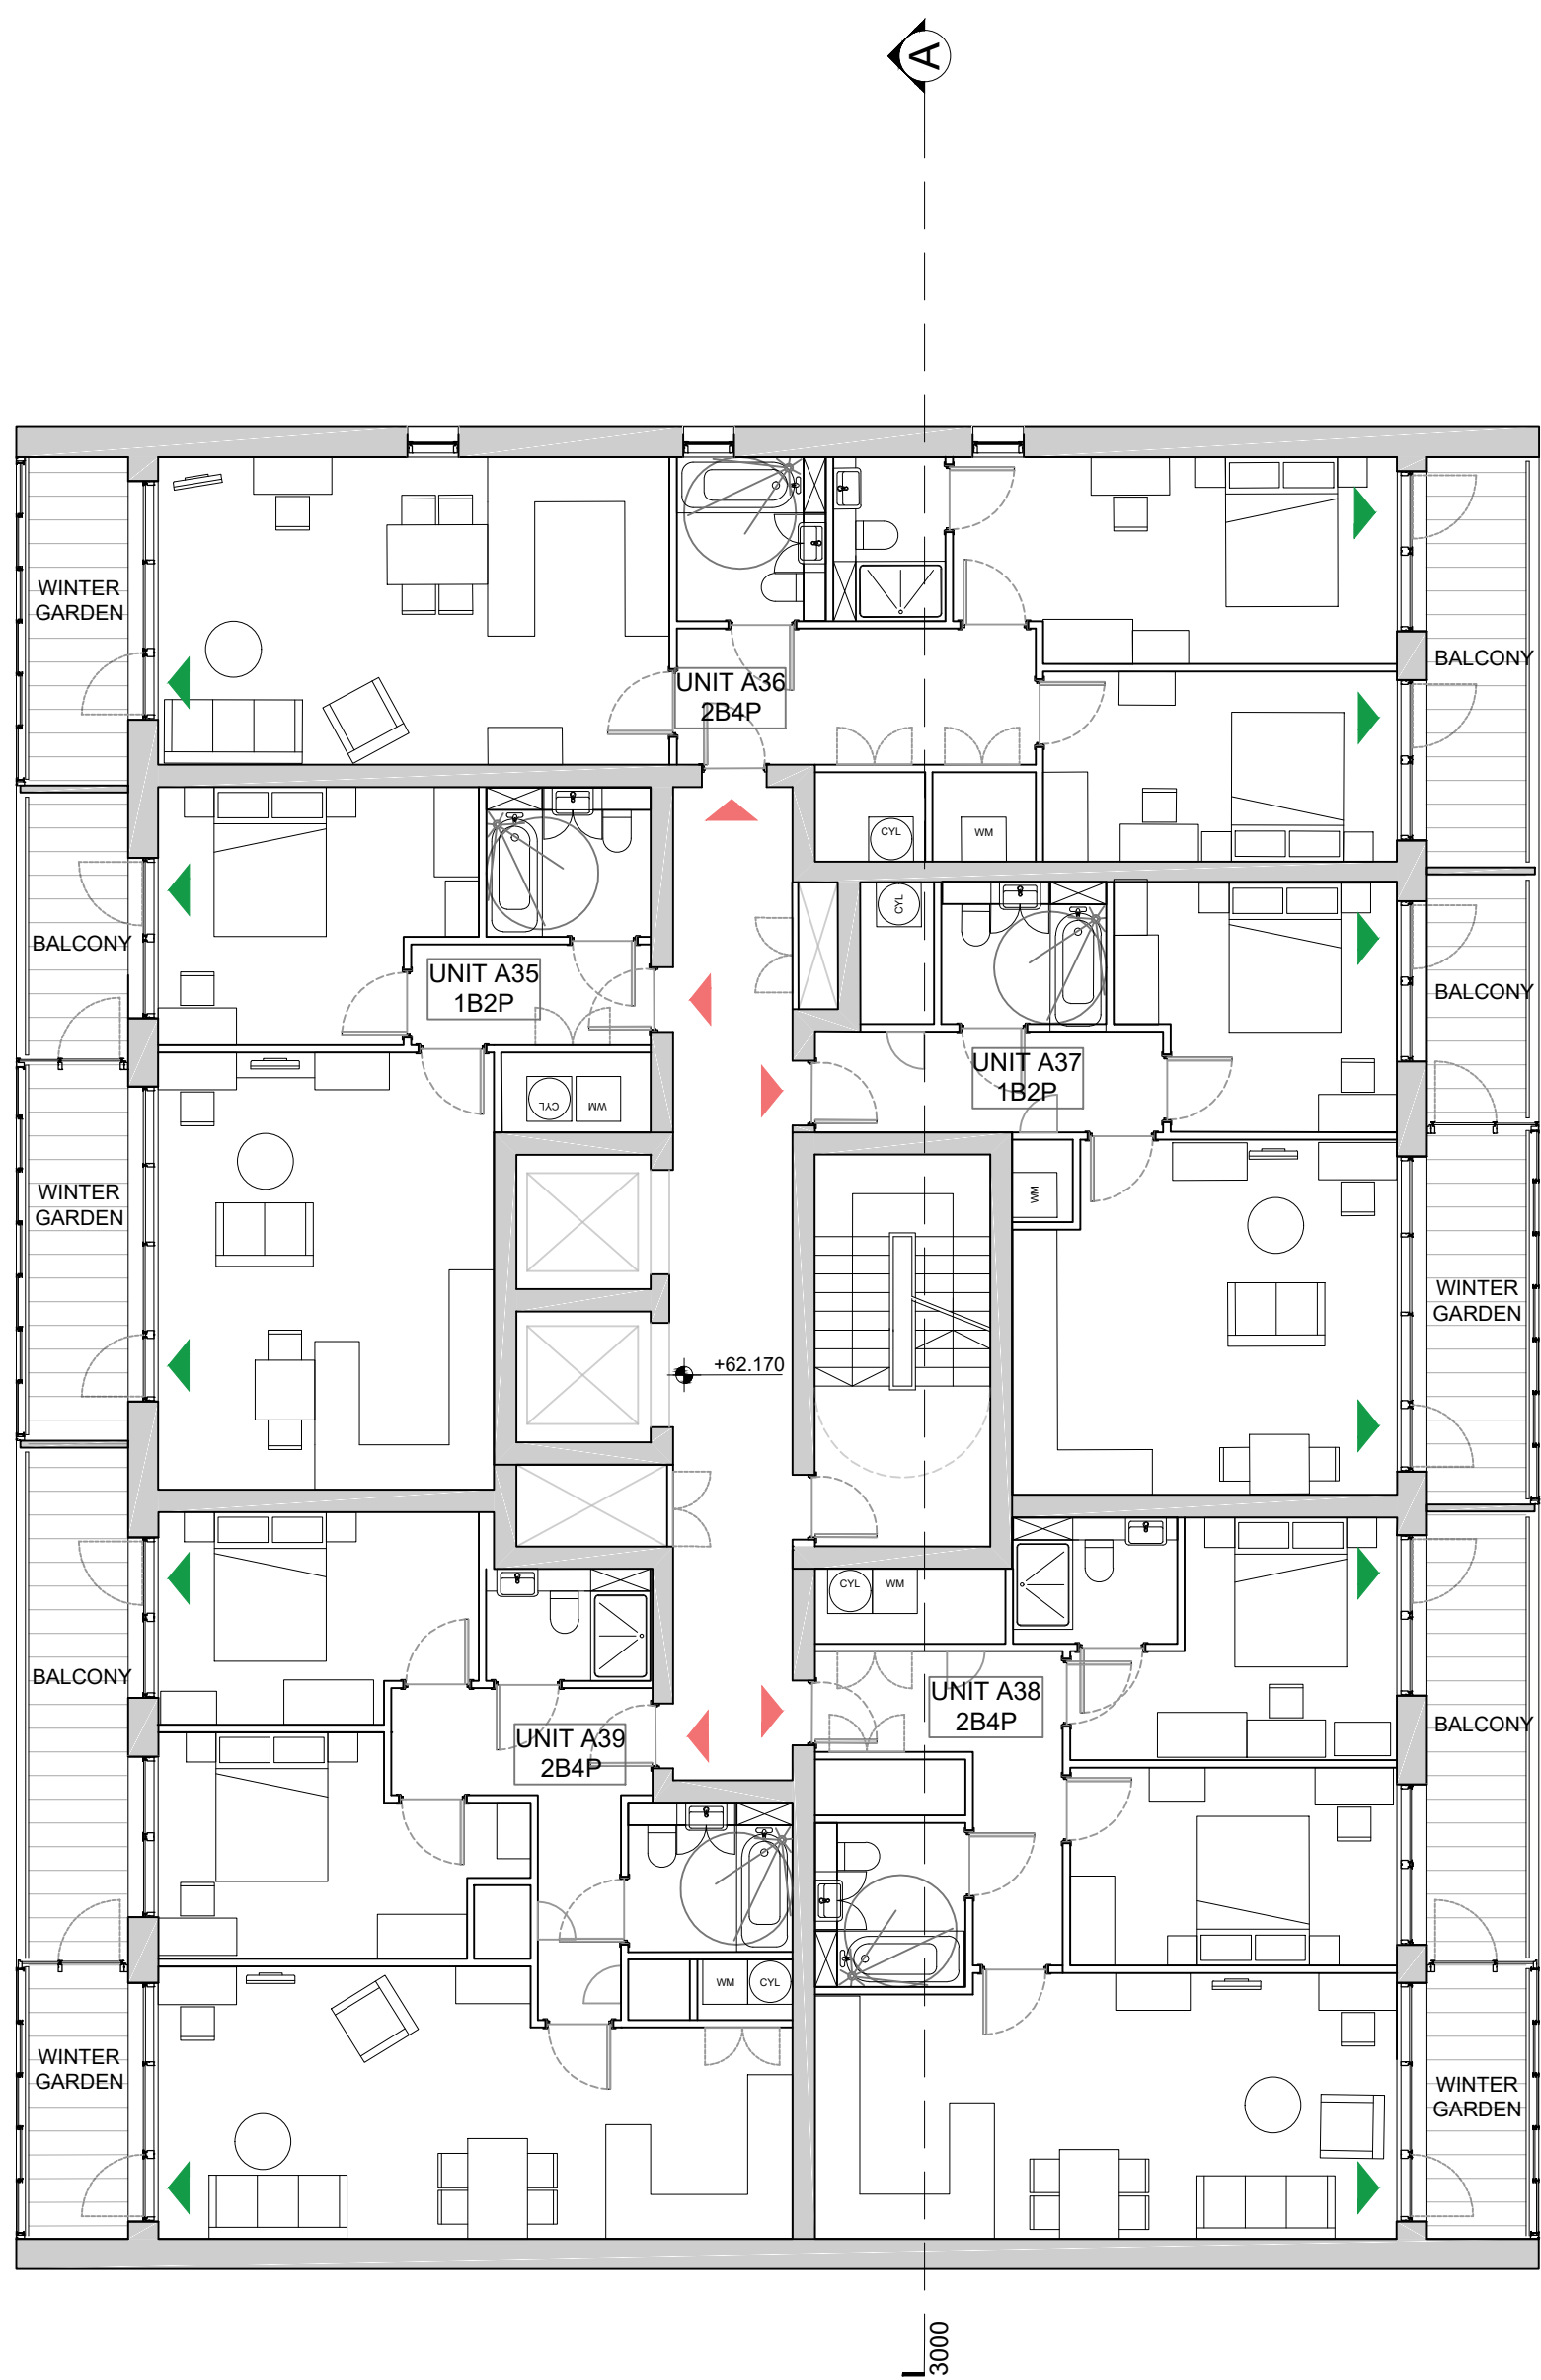


notes
Copyright : the copyright of this drawing is vested in Fraser Brown MacKenna Architects Ltd. It shall not be used without permission by anyone for any purpose. Do not scale drawings - use figured dimensions only. All dimensions to be verified and checked on site. Read the drawing in conjunction with all related drawings and specifications. Notify architect immediately of any discrepancy found therein.

drawing notes
Future context indicative only
Source: Greater London Authority's SA5 Wider Masterplan Study- Updated Draft June 2016

 

Key:
Terrace and balcony access
Unit access

 

REV | BY | CHKD | DATE | AMENDMENT DETAILS

REV | BY | CHKD | DATE | AMENDMENT DETAILS

project
3 Viveash Close, Hayes

client
General Food Trading Inc.





FraserBrownMacKennaArchitects
15-18 Featherstone St. London EC1Y 8SL www.fbmaarchitects.com
T:020 7251 0543

drawing title
GA Plan
Proposed Ninth Floor Plan



PLANNING

scale 1:100@A1	drawn by KOR	checked by JM	date 17/01/2018
DRAWING NUMBER	project 897	status P	revision 1019 A

 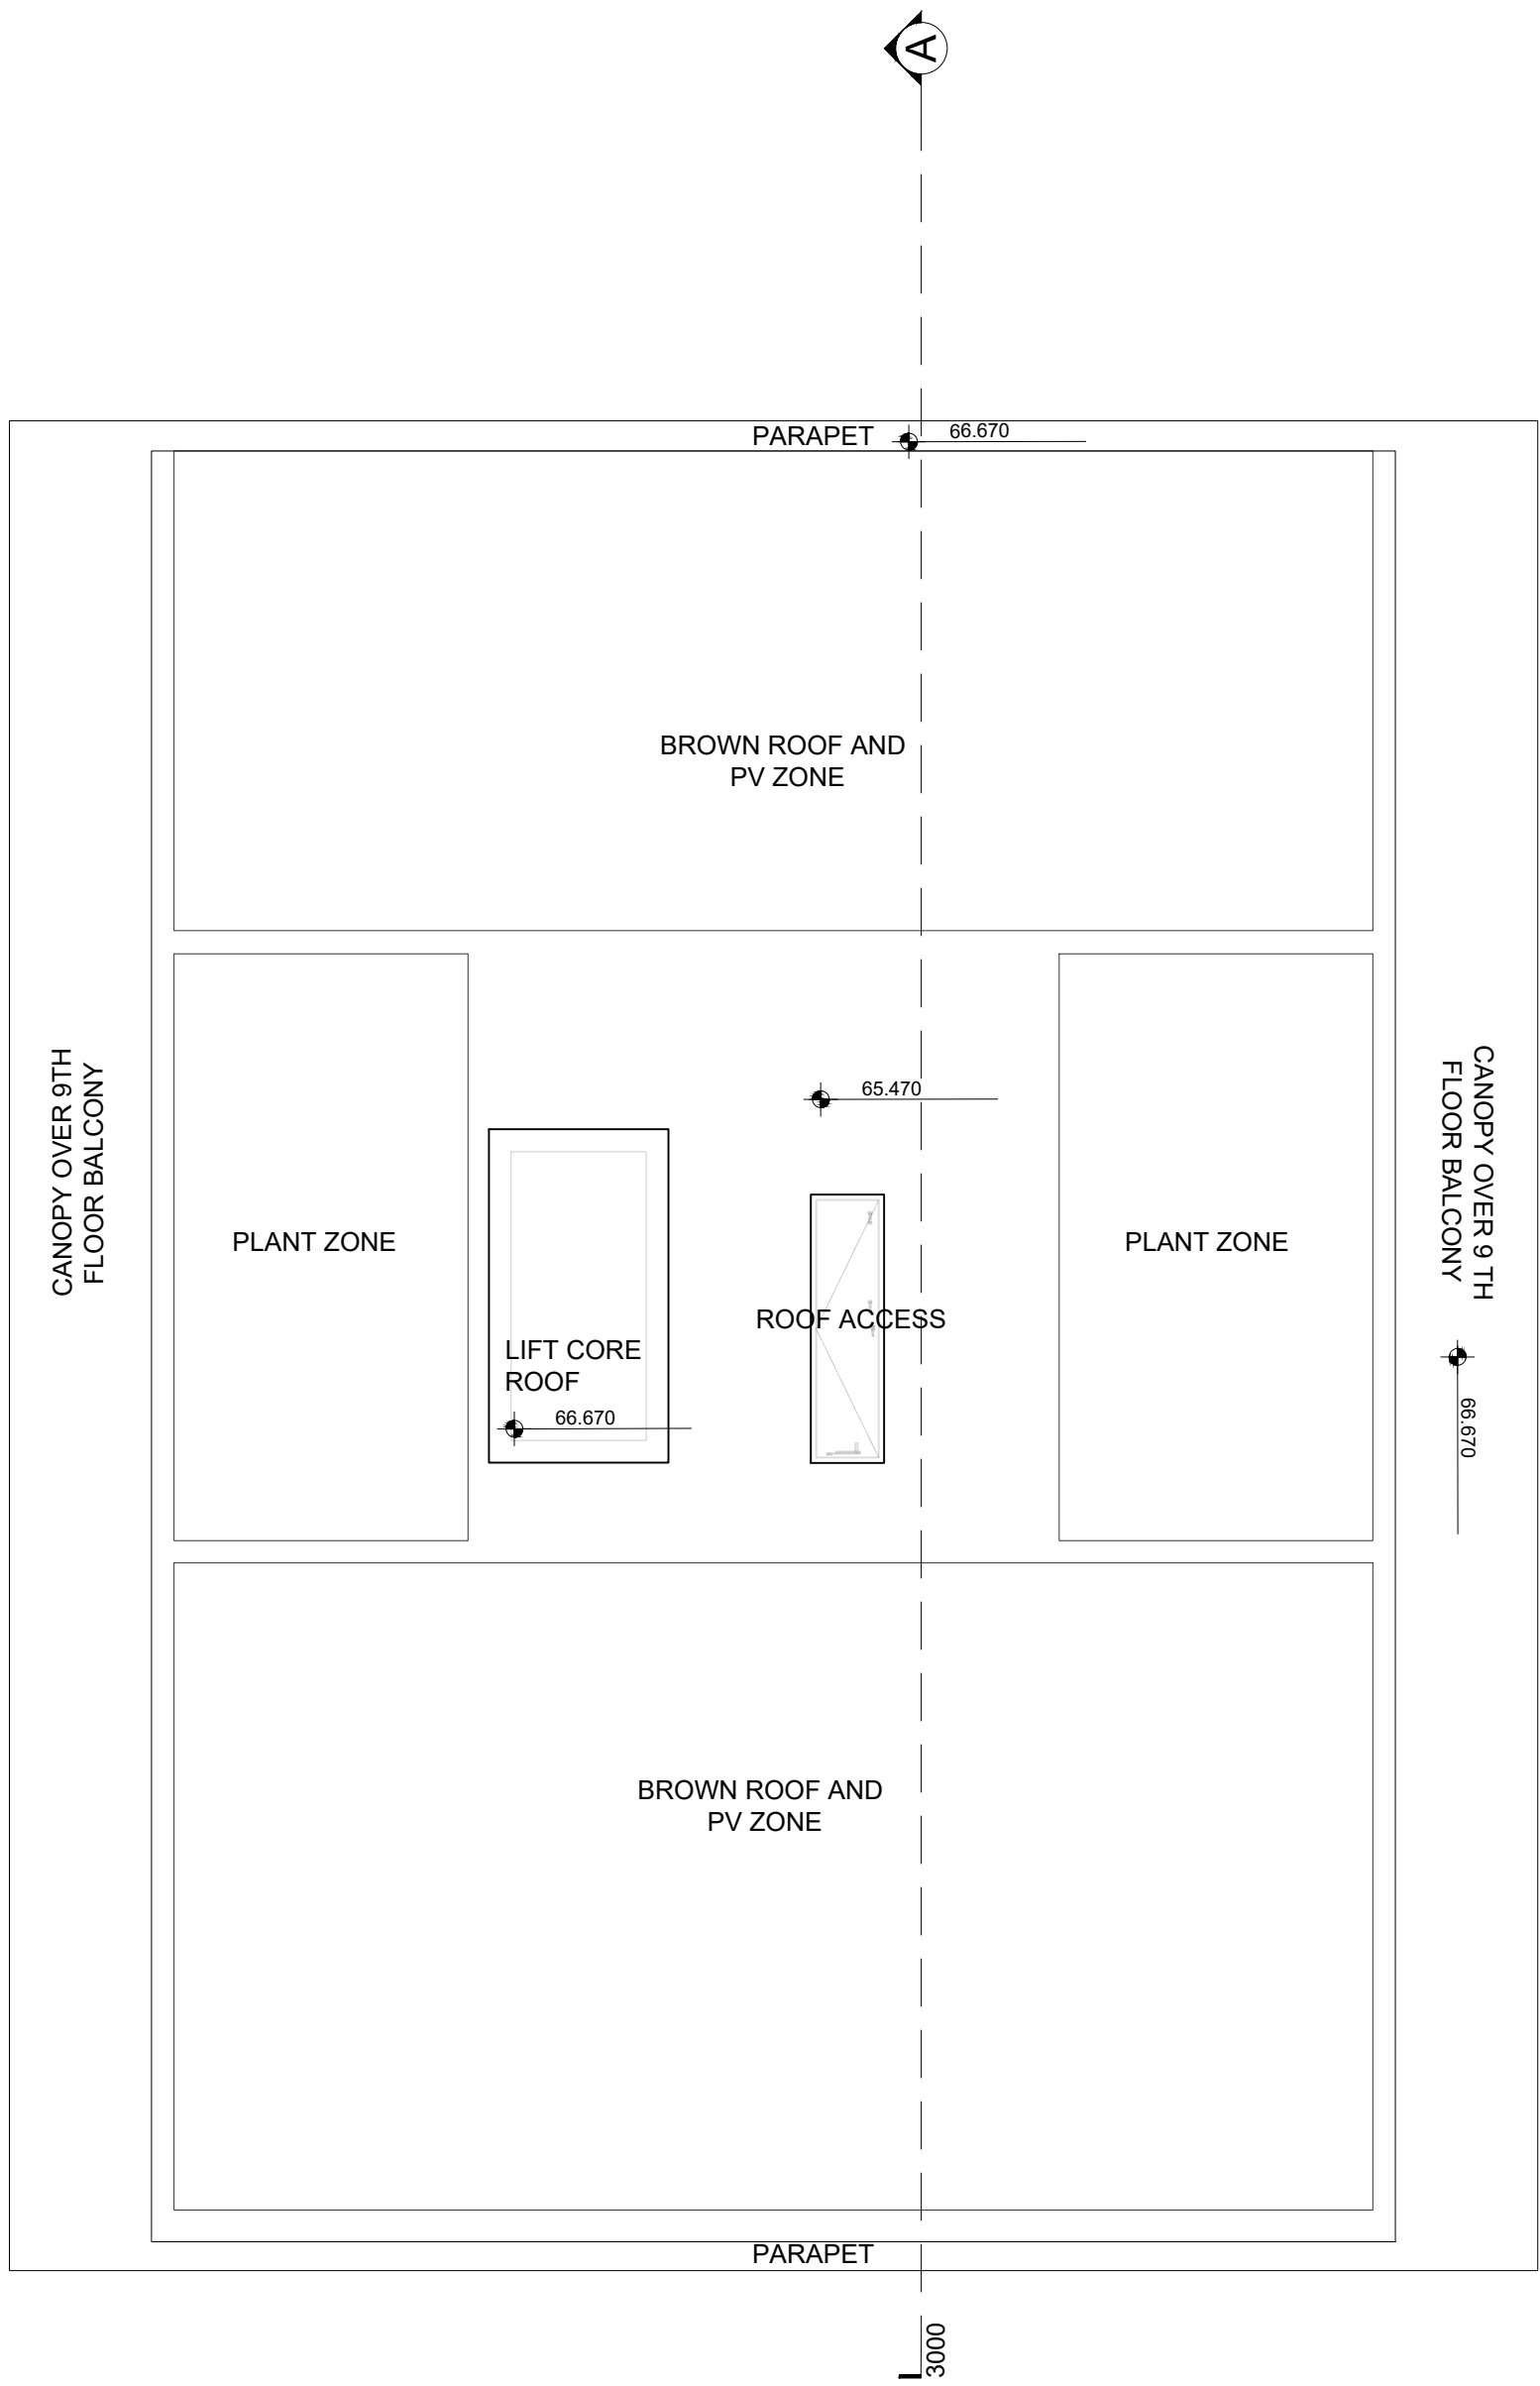

notes
Copyright : the copyright of this drawing is vested in Fraser Brown MacKenna Architects Ltd. It shall not be used without permission by anyone for any purpose. Do not scale drawings - use figured dimensions only. All dimensions to be verified and checked on site. Read the drawing in conjunction with all related drawings and specifications. Notify architect immediately of any discrepancy found therein.

drawing notes
Future context indicative only
Source: Greater London Authority's SA5 Wider Masterplan Study- Updated Draft June 2016

  

REV | BY | CHKD | DATE | AMENDMENT DETAILS

REV | BY | CHKD | DATE | AMENDMENT DETAILS



FraserBrownMacKennaArchitects
15-18 Featherstone St. London EC1Y 8SL www.fbmaarchitects.com
T:020 7251 0543

project
3 Viveash Close, Hayes


client
General Food Trading Inc.

drawing title
**GA Plans
Proposed Roof Plan**

PLANNING

scale 1:100@A1	drawn by KOR	checked by JM	date 17/01/2018
-------------------	-----------------	------------------	--------------------


DRAWING NUMBER	project 897	status P	revision 1020 A
----------------	-----------------------	--------------------	-----------------------------

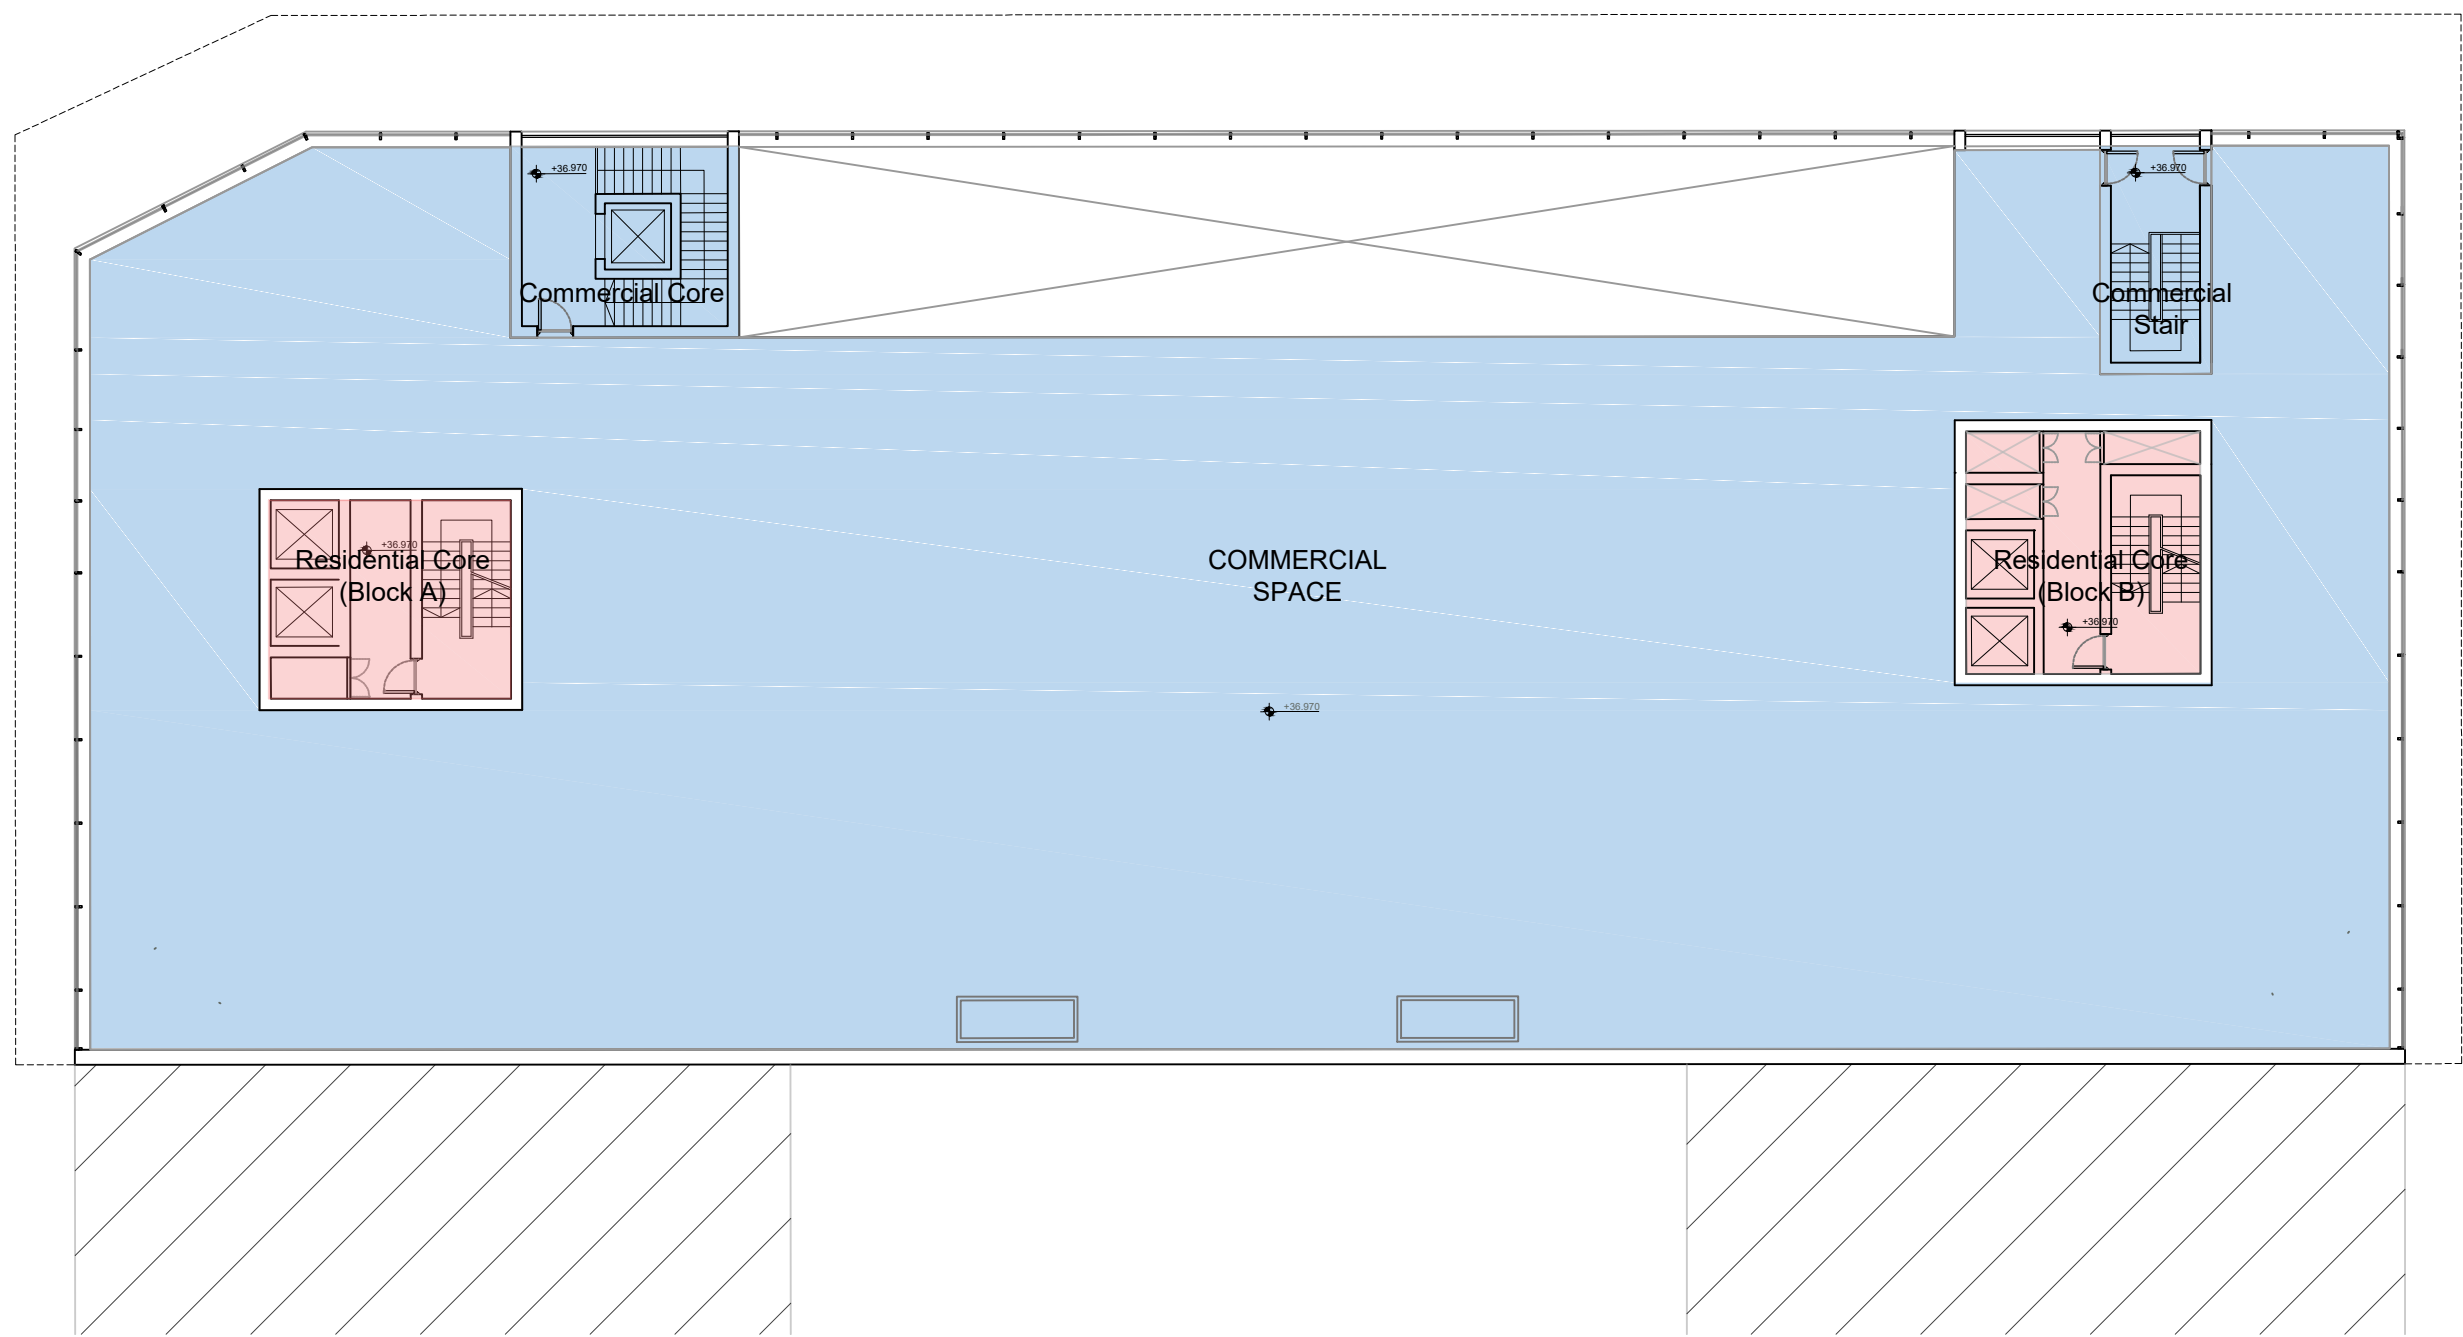

TOTAL COMMERCIAL	1,467 m ²
------------------	----------------------

FIRST FLOOR	TOTAL:
Commercial	1191m ²
Residential Circulation	87m ²

02 First Floor

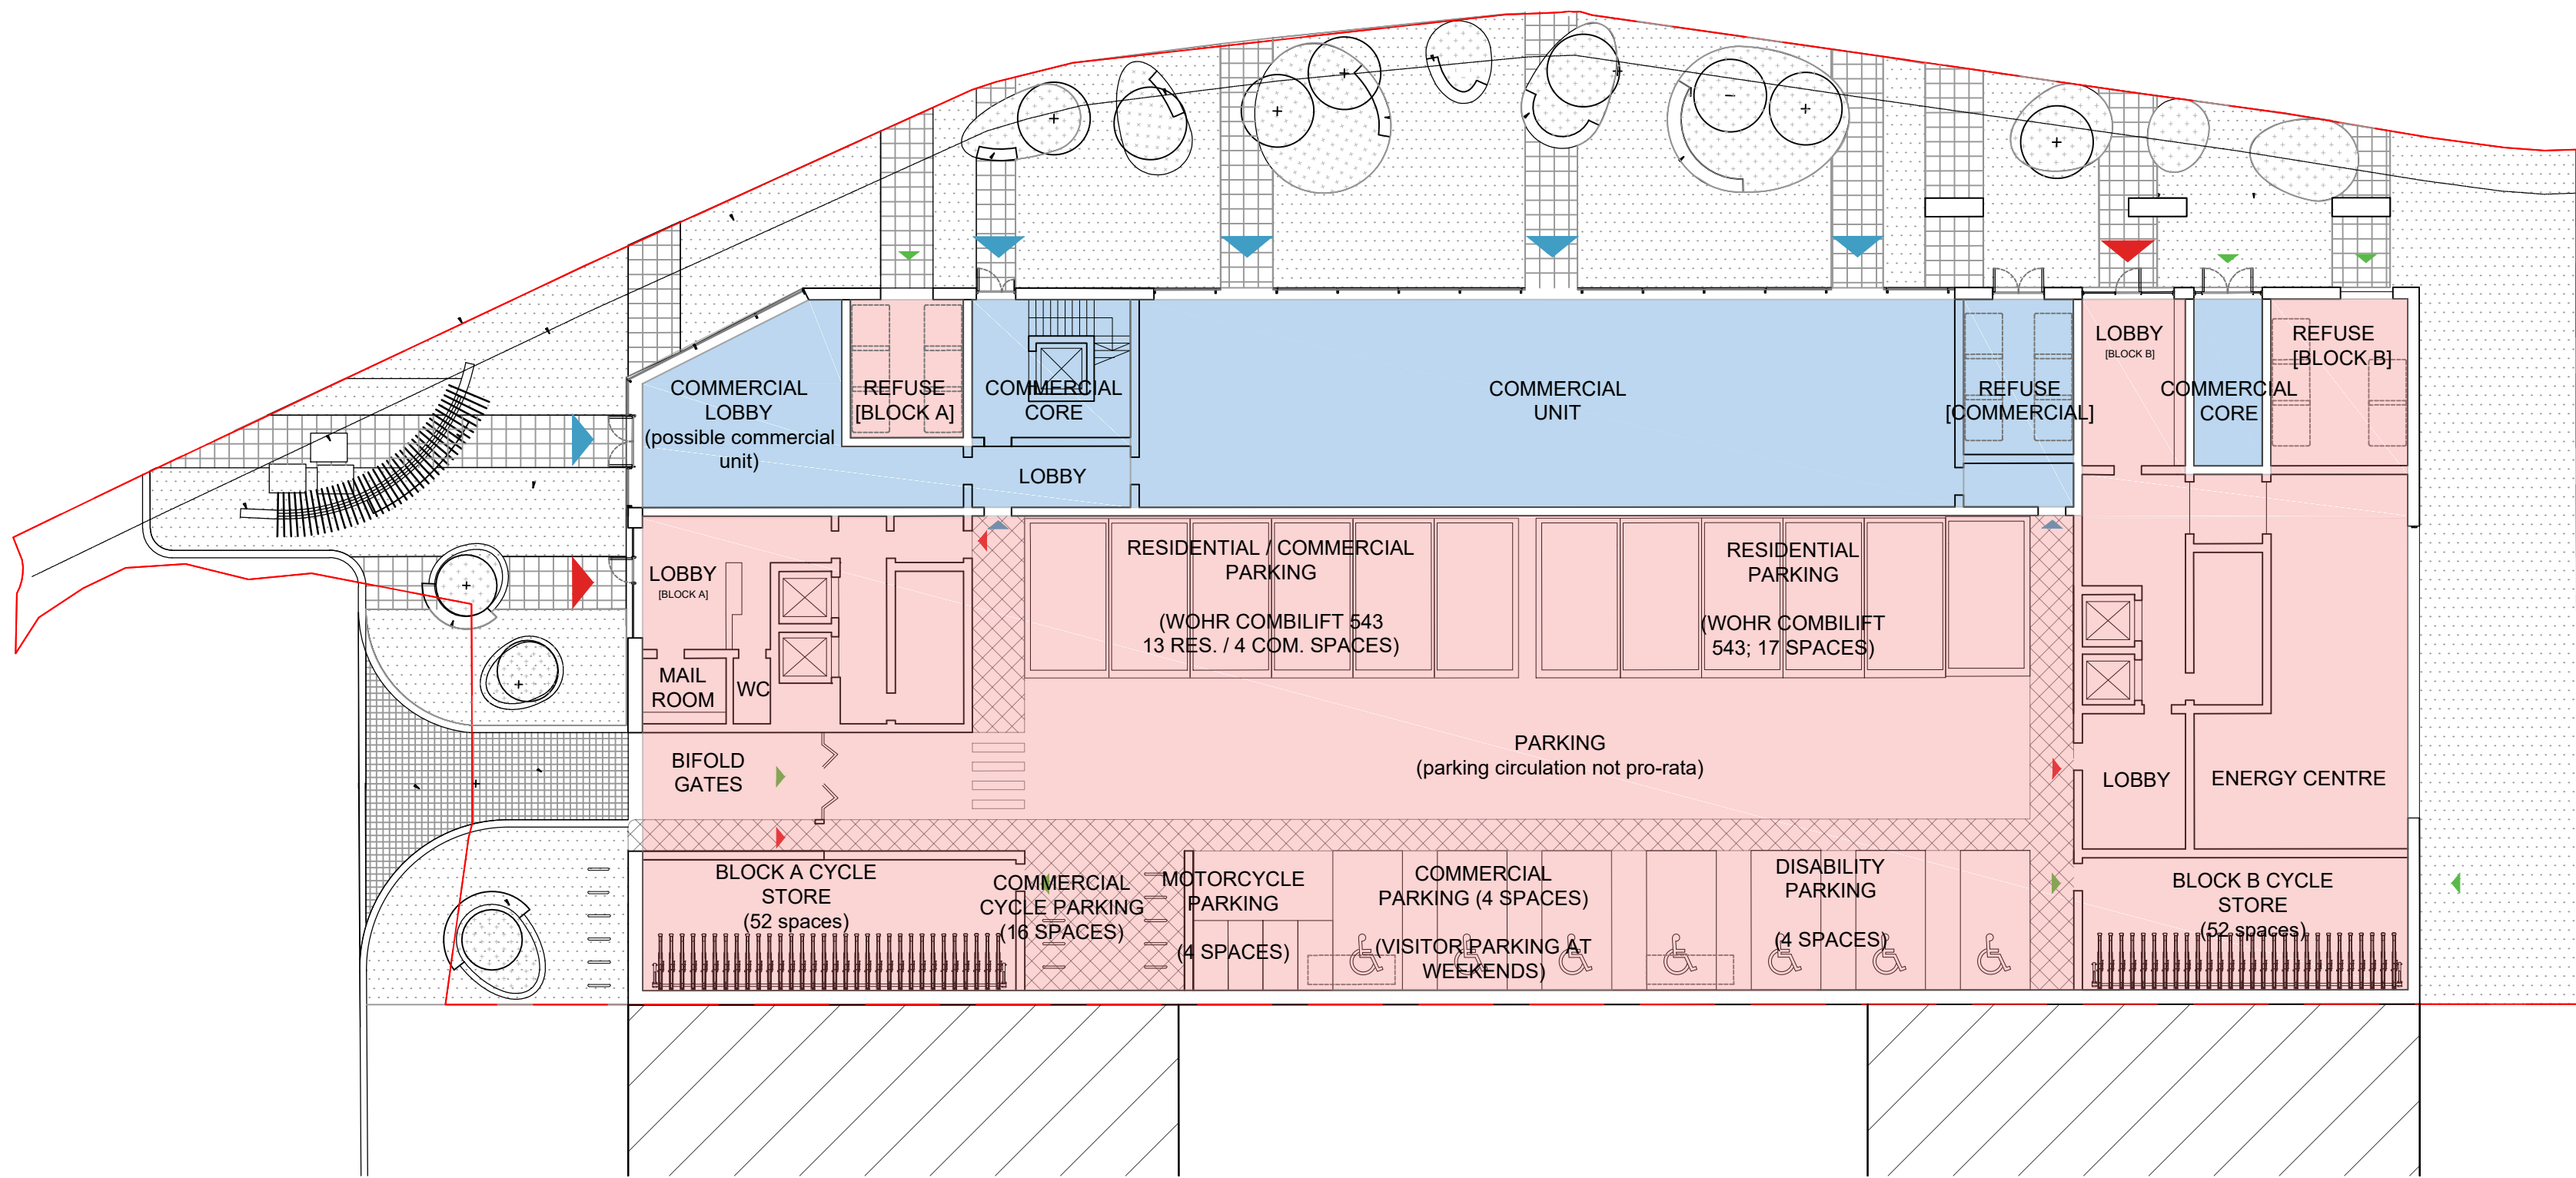


GROUND FLOOR	TOTAL:
Commercial GIA	306m ²
Residential Circulation / Ancillary (includes commercial parking)	1075m ²


01 Ground Floor

notes
Copyright : the copyright of this drawing is vested in Fraser Brown MacKenna Architects Ltd. It shall not be used without permission by anyone for any purpose. Do not scale drawings - use figured dimensions only. All dimensions to be verified and checked on site. Read the drawing in conjunction with all related drawings and specifications. Notify architect immediately of any discrepancy found therein.

drawing notes

 

KEY
Commercial GIA
Residential Circulation / Ancillary
(includes commercial parking)

 

REV | BY | CHKD | DATE | AMENDMENT DETAILS

REV | BY | CHKD | DATE | AMENDMENT DETAILS

project
3 Viveash Close, Hayes

client
General Food Trading Inc.




FraserBrownMacKennaArchitects
15-18 Featherstone St. London EC1Y 8SL www.fbmarchitects.com
T:020 7251 0543

drawing title
Area Summary Plans
Commercial (GF & 1F)


PLANNING

scale 1:200@A1	drawn by KOR	checked by JM	date 17/01/2018
DRAWING NUMBER	project 897	status P	revision 1030 A

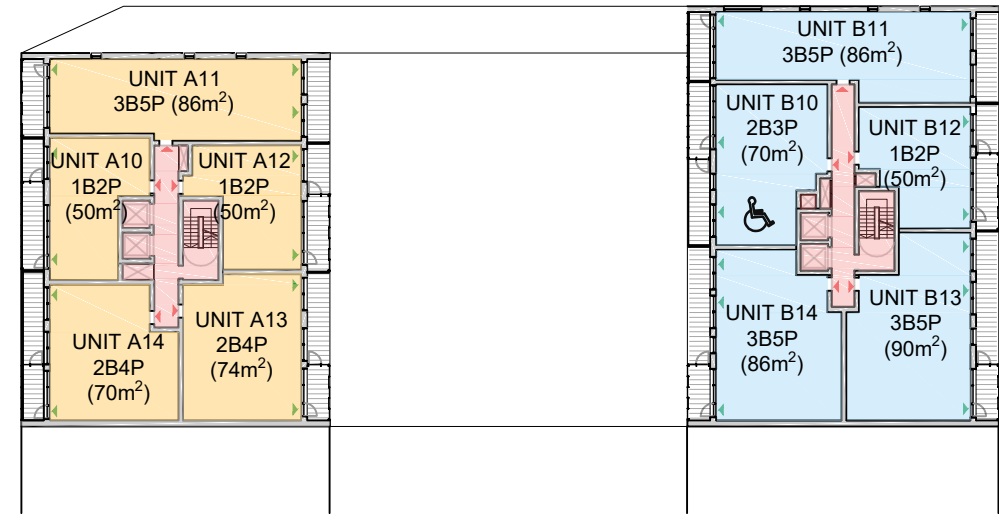


04 Fourth Floor

Private Sale GIA	330m ²
Affordable Rented GIA	382m ²
Circulation / Core	86m ²

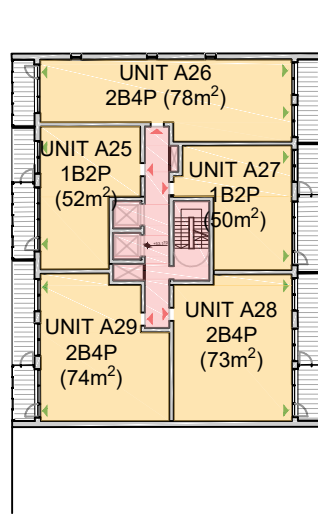


07 Seventh Floor

Private Sale GIA	619m ²
Circulation / Core	88m ²

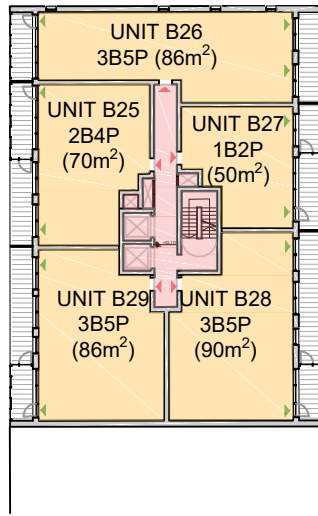


	TOTAL
Private Sale	2,895 m ²
Affordable Rented	1,333 m ²
Shared Ownership	558 m ²
Circulation / Core	653 m ²
TOTAL RESIDENTIAL	5,439 m²
Wheelchair adaptable units	7

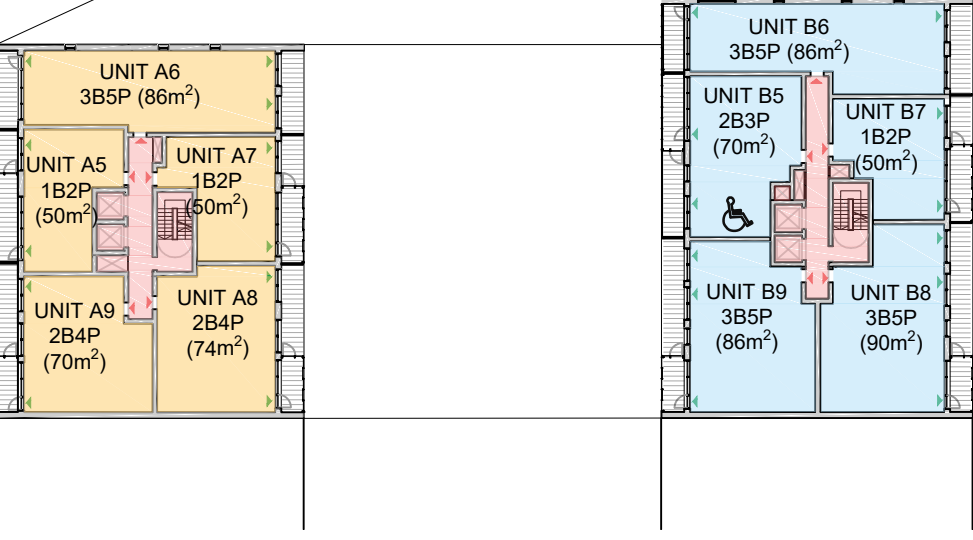



03 Third Floor

Private Sale GIA	330m ²
Affordable Rented GIA	382m ²
Circulation / Core	86m ²

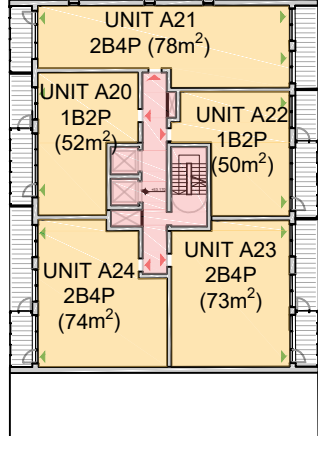



06 Sixth Floor

Private Sale GIA	327m ²
Shared Ownership GIA	382m ²
Circulation / Core	88m ²

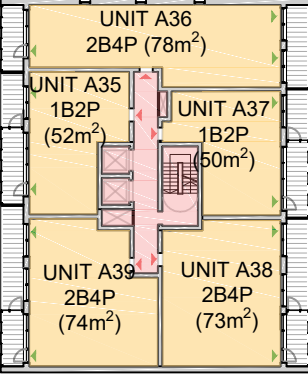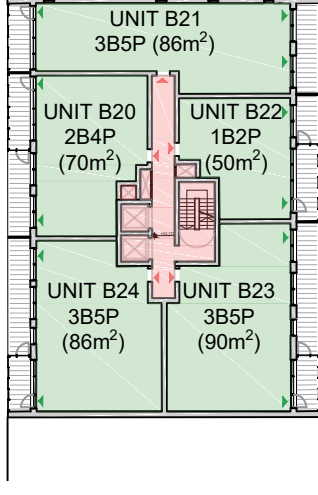


09 Ninth Floor

Private Sale GIA	327m ²
Circulation / Core	44m ²

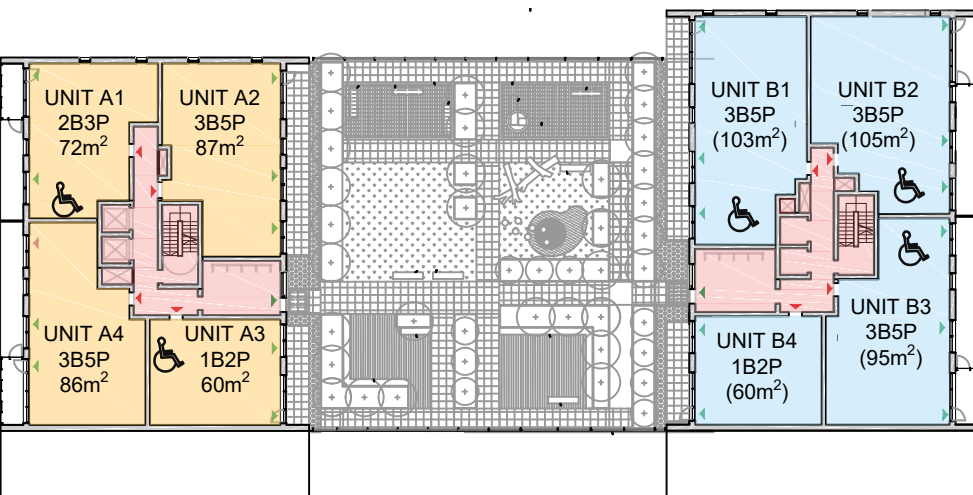 



02 Second Floor

Private Sale GIA	305m ²
Affordable Rented GIA	363m ²
Circulation / Core	131m ²

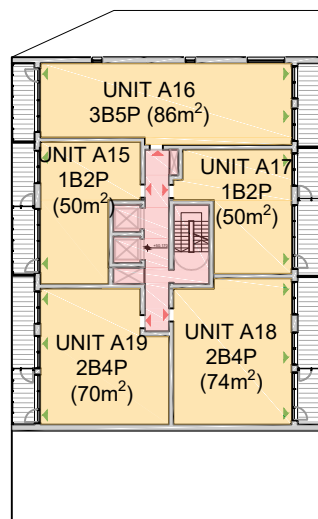


05 Fifth Floor

Private Sale GIA	330m ²
Affordable Rented GIA	206m ²
Shared Ownership GIA	176m ²
Circulation/ Core	86m ²

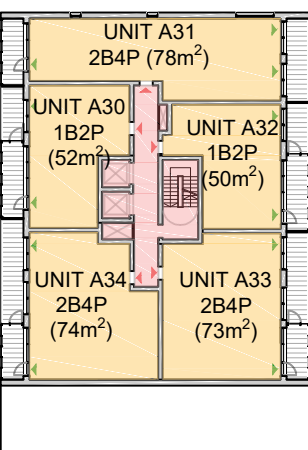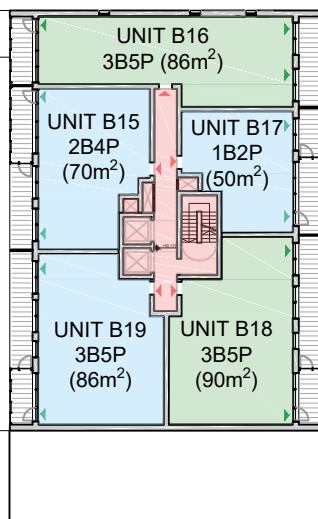


08 Eighth Floor

Private Sale GIA	327m ²
Circulation / Core	44m ²

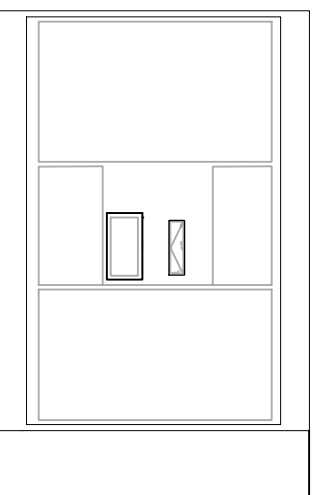

notes
Copyright : the copyright of this drawing is vested in Fraser Brown MacKenna Architects Ltd. It shall not be used without permission by anyone for any purpose. Do not scale drawings - use figured dimensions only. All dimensions to be verified and checked on site. Read the drawing in conjunction with all related drawings and specifications. Notify architect immediately of any discrepancy found therein.

drawing notes

 

REV | BY | CHKD | DATE | AMENDMENT DETAILS

REV | BY | CHKD | DATE | AMENDMENT DETAILS

project
3 Viveash Close, Hayes

client
General Food Trading Inc.




15-18 Featherstone St. London EC1Y 8SL www.fbmarchitects.com
T:020 7251 0543


drawing title
Area Summary Plans
Residential (Floors 2-9)

PLANNING


scale 1:500@A1	drawn by KOR	checked by JM	date 17/01/2018
DRAWING NUMBER	project 897	status P	revision 1031 A

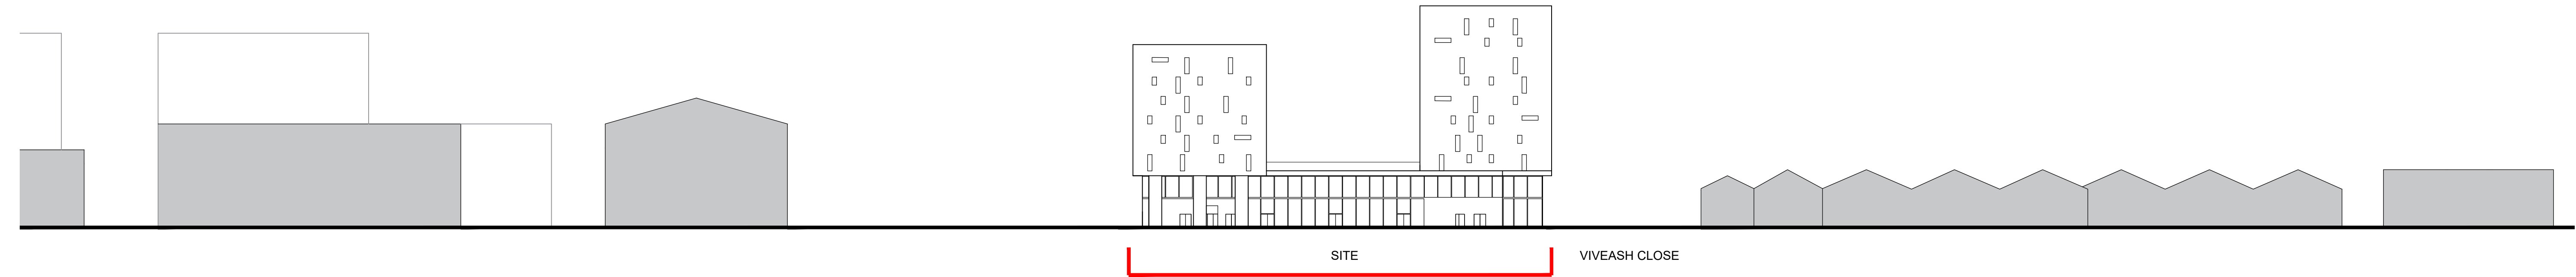

01 North Elevation A-A

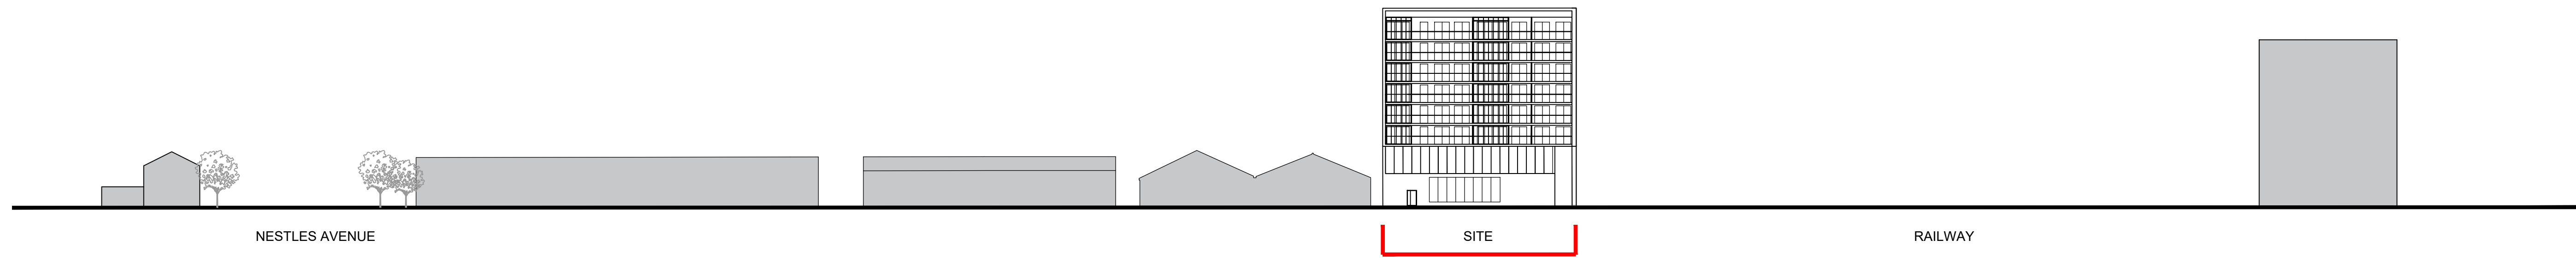



02 East Elevation B-B

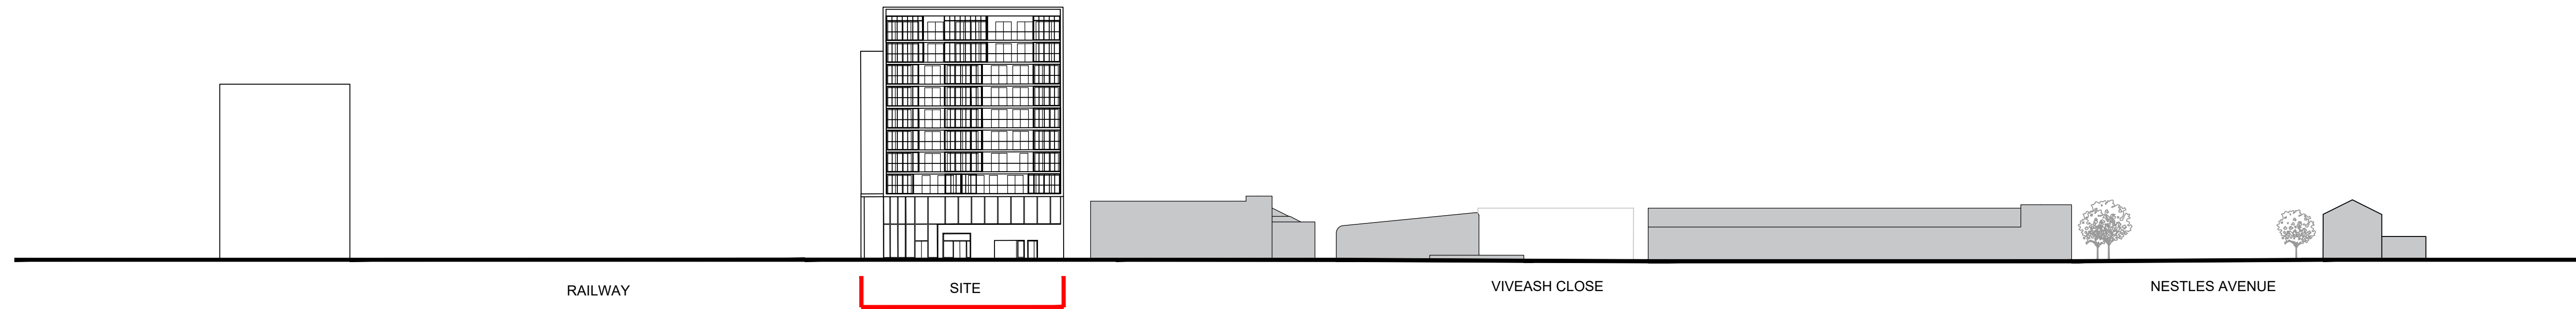

03 West Elevation C-C

notes
Copyright : the copyright of this drawing is vested in Fraser Brown MacKenna Architects Ltd. It shall not be used without permission by anyone for any purpose. Do not scale drawings - use figured dimensions only. All dimensions to be verified and checked on site. Read the drawing in conjunction with all related drawings and specifications. Notify architect immediately of any discrepancy found therein.

drawing notes
This drawing is based on material provided by © Laser Surveys Ltd.
Reference no. W6685/16A

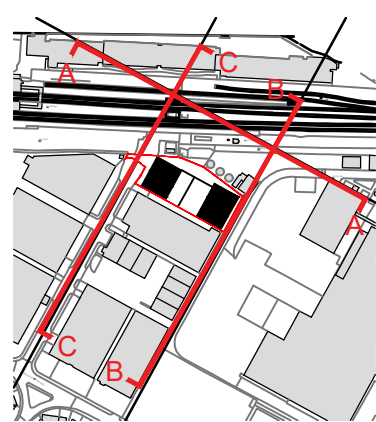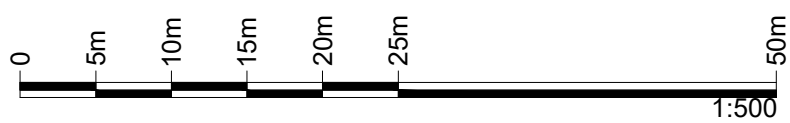

REV | BY | CHKD | DATE | AMENDMENT DETAILS

REV | BY | CHKD | DATE | AMENDMENT DETAILS

project
3 Viveash Close, Hayes

client
General Food Trading Inc.



FraserBrownMacKennaArchitects
15-18 Featherstone St. London EC1Y 8SL www.fbmacarchitects.com
T:020 7251 0543

drawing title
Proposed Context Elevations
Existing Context

PLANNING

scale
1:500@A1

drawn by
SC

checked by
JM


date
17/01/2018

DRAWING NUMBER
897


project
P

status
2000


revision
A

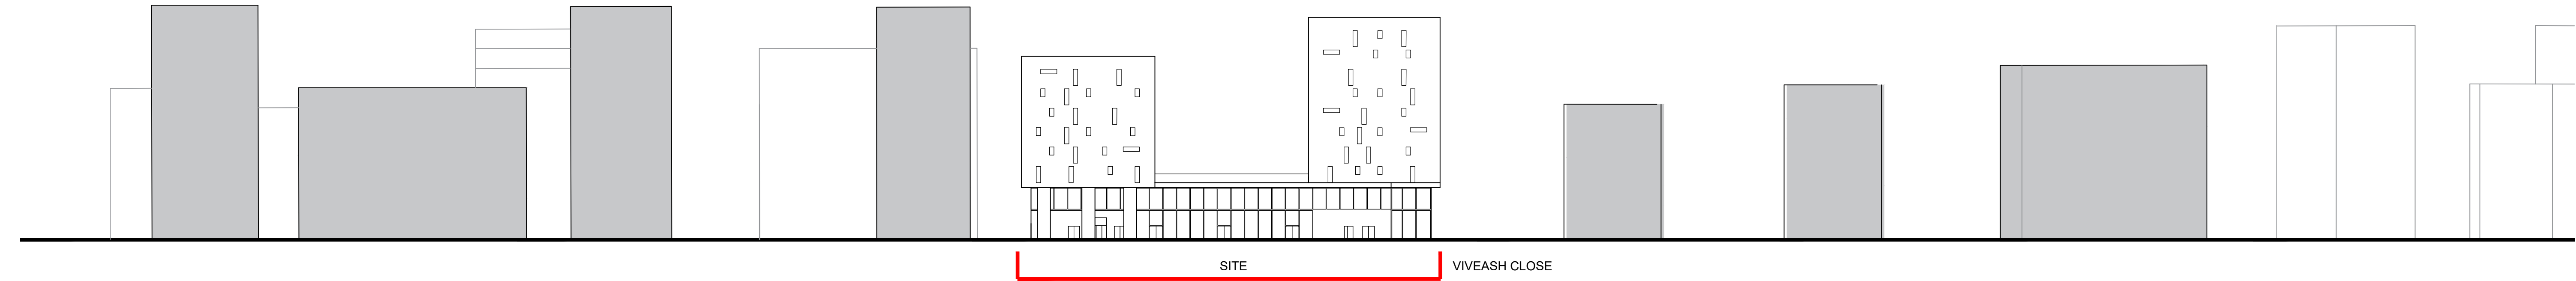

01 North Elevation A-A

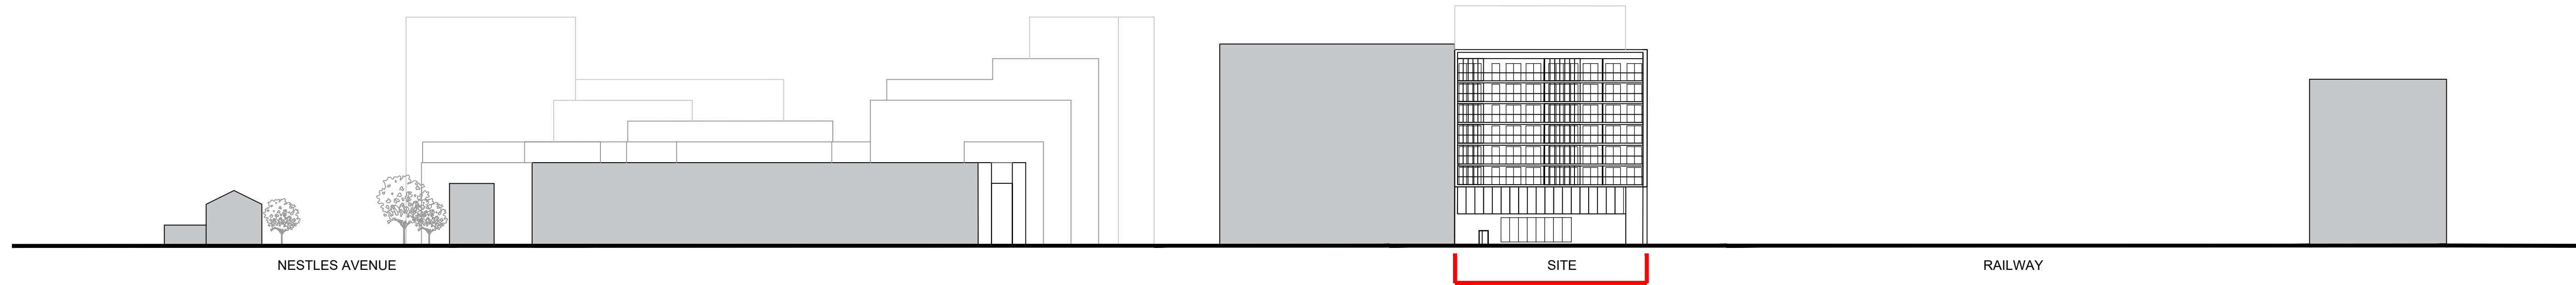


02 East Elevation B-B

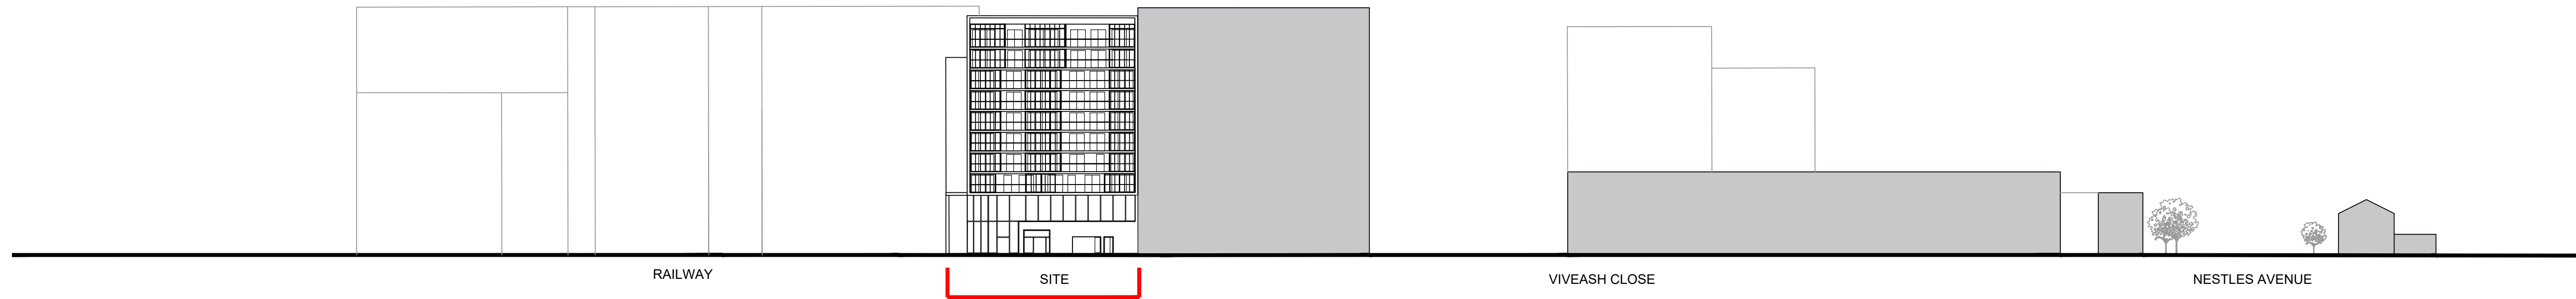

03 West Elevation C-C

notes
Copyright : the copyright of this drawing is vested in Fraser Brown MacKenna Architects Ltd. It shall not be used without permission by anyone for any purpose. Do not scale drawings - use figured dimensions only. All dimensions to be verified and checked on site. Read the drawing in conjunction with all related drawings and specifications. Notify architect immediately of any discrepancy found therein.

drawing notes
Future context indicative only
Source 1: Greater London Authority's SA5 Wider Masterplan Study- Updated Draft June 2016
Source 2: Former Nestle Factory Masterplan as recommended for approval by Hillingdon Local Council

 

REV | BY | CHKD | DATE | AMENDMENT DETAILS

REV | BY | CHKD | DATE | AMENDMENT DETAILS



project
3 Viveash Close, Hayes
client
General Food Trading Inc.
FraserBrownMacKennaArchitects
15-18 Featherstone St. London EC1Y 8SL www.fbmaarchitects.com
T:020 7251 0543

drawing title
Proposed Context Elevations
Future Context
PLANNING
scale
1:500@A1
drawing
LH
checked by
JM
date
17/01/2018
DRAWING NUMBER
897 | P | 2001 | A

DRAWING KEY:

- Brick 1 Glazed brick
- Brick 2 Medium dark facing brick
- Aluminium window frames with dark grey PPC finish
- Fair-faced concrete
- Steel square-bar balustrade with dark grey PPC finish
- Aluminium curtain wall with dark grey PPC finish
- Winter gardens with full height openable panels in front of balustrade
- Bi-fold gates to car park
- Raised planter and railing serving units facing onto residents garden
- Concrete canopy
- Glass balustrade
- Concrete columns
- Louvre door
- Feature pattern brickwork
- Glazed entrance door to communal cores
- Light concrete panels, recessed at various depths
- Concrete band
- Signage
- Rendered division panel with white finish
- Feature metal wall panel, metallic finish

PARAPET & LIFT OVERRUN
T.O.P. ± 66.670
ROOF
F.F.L. ± 59.470

SEVENTH FLOOR
F.F.L. ± 56.170

SIXTH FLOOR
F.F.L. ± 53.170

FIFTH FLOOR
F.F.L. ± 50.170

FOURTH FLOOR
F.F.L. ± 47.170

THIRD FLOOR
F.F.L. ± 44.170

SECOND FLOOR
F.F.L. ± 41.170

FIRST FLOOR
F.F.L. ± 36.970

GROUND FLOOR
F.F.L. ± 32.370

PARAPET & LIFT OVERRUN
T.O.P. ± 66.670
ROOF
F.F.L. ± 65.470

NINTH FLOOR
F.F.L. ± 62.170

EIGHTH FLOOR
F.F.L. ± 59.170

SEVENTH FLOOR
F.F.L. ± 56.170

SIXTH FLOOR
F.F.L. ± 53.170

FIFTH FLOOR
F.F.L. ± 50.170

FOURTH FLOOR
F.F.L. ± 47.170

THIRD FLOOR
F.F.L. ± 44.170


SECOND FLOOR
F.F.L. ± 41.170

FIRST FLOOR
F.F.L. ± 36.970

GROUND FLOOR
F.F.L. ± 32.370

notes
Copyright : the copyright of this drawing is vested in Fraser Brown MacKenna Architects Ltd. It shall not be used without permission by anyone for any purpose. Do not scale drawings - use figured dimensions only. All dimensions to be verified and checked on site. Read the drawing in conjunction with all related drawings and specifications. Notify architect immediately of any discrepancy found therein.

drawing notes
Colours are indicative only & subject to variation depending on printing processes and screen settings

 

REV | BY | CHKD | DATE | AMENDMENT DETAILS

REV | BY | CHKD | DATE | AMENDMENT DETAILS

project
3 Viveash Close, Hayes

client
General Food Trading Inc.




FraserBrownMacKennaArchitects
15-18 Featherstone St. London EC1Y 8SL www.fbmaarchitects.com
T:020 7251 0543

drawing title
Elevations
Proposed North Elevation


PLANNING

scale 1:100 @ A1	drawn by KOR	checked by JM	date 17/01/2018
DRAWING NUMBER	project 897	status P	revision 2100 A

- DRAWING KEY:**
- Brick 1 Glazed brick
 - Brick 2 Medium dark facing brick
 - Aluminium window frames with dark grey PPC finish
 - Fair-faced concrete
 - Steel square-bar balustrade with dark grey PPC finish
 - Aluminium curtain wall with dark grey PPC finish
 - Winter gardens with full height openable panels in front of balustrade
 - Bi-fold gates to car park
 - Raised planter and railing serving units facing onto residents garden
 - Concrete canopy
 - Glass balustrade
 - Concrete columns
 - Louvre door
 - Feature pattern brickwork
 - Glazed entrance door to communal cores
 - Light concrete panels, recessed at various depths
 - Concrete band
 - Signage
 - Rendered division panel with white finish
 - Feature metal wall panel, metallic finish

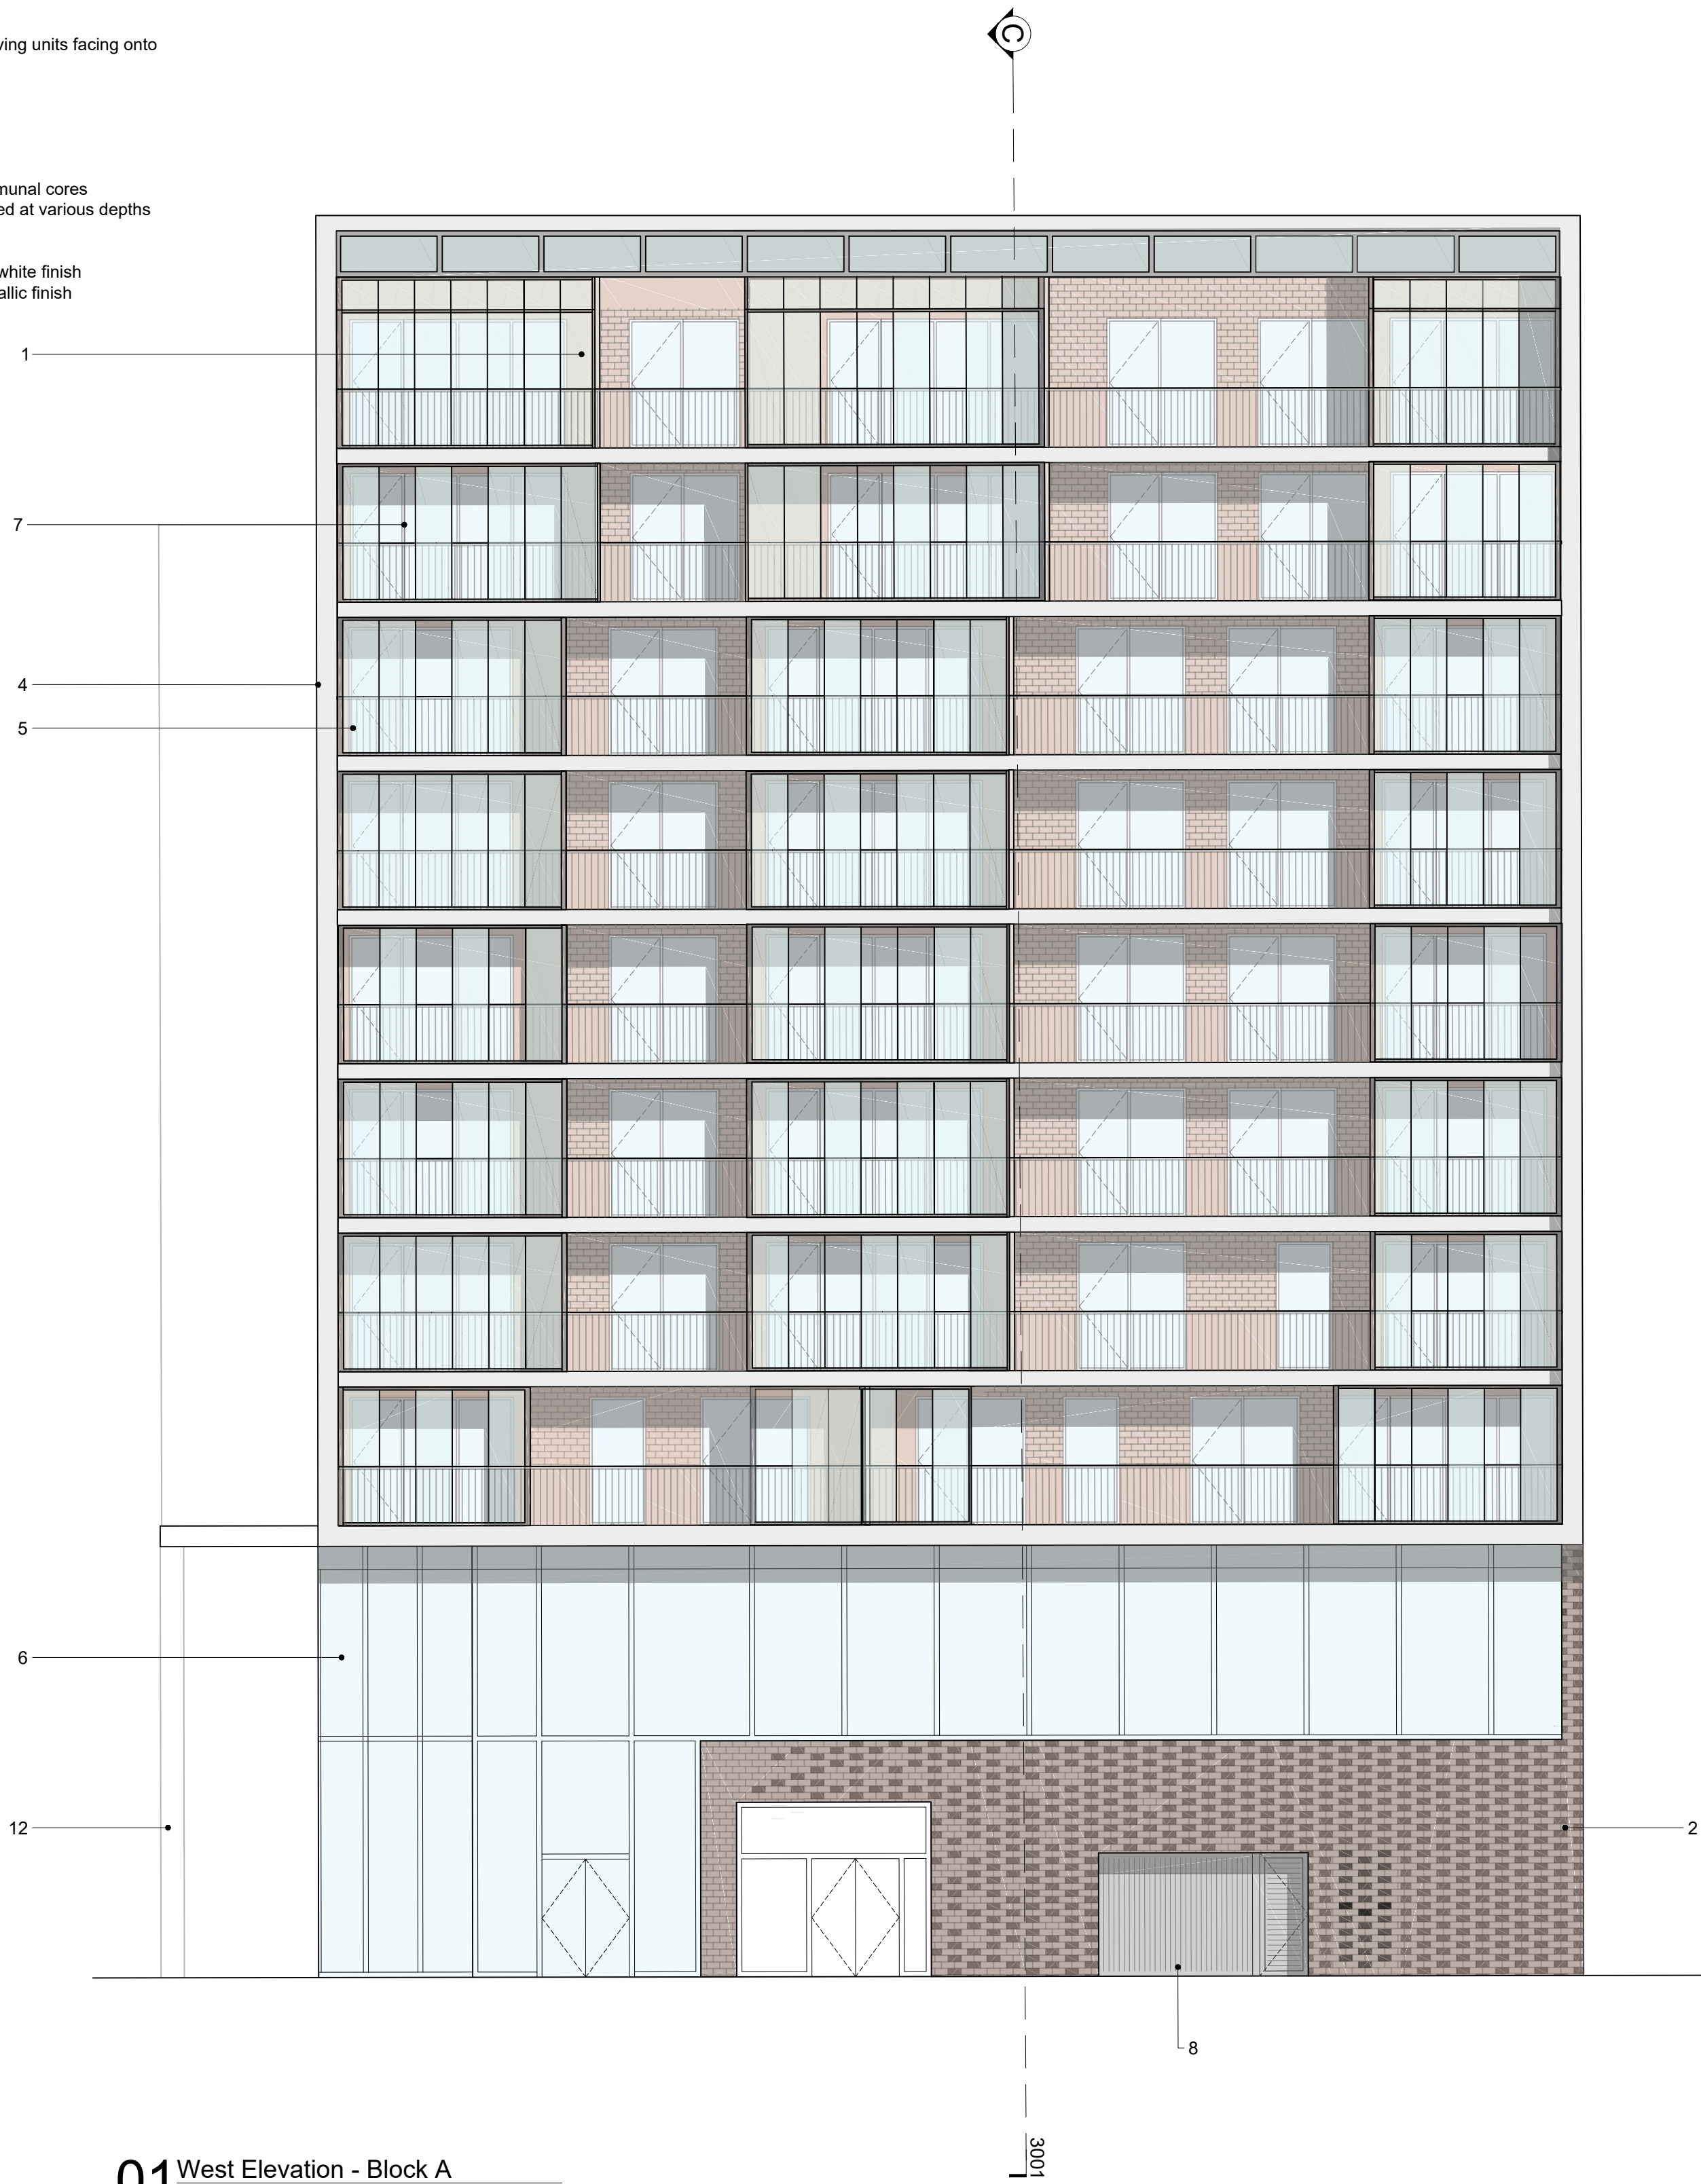


PARAPET & LIFT OVE
T.O.P. (+66.670)
▼
ROOF
F.F.L. (+65.470)
▼
NINTH FLOOR
F.F.L. (+62.170)
▼
EIGHTH FLOOR
F.F.L. (+59.170)
▼
SEVENTH FLOOR
F.F.L. (+56.170)
▼
SIXTH FLOOR
F.F.L. (+53.170)
▼
FIFTH FLOOR
F.F.L. (+50.170)
▼
FOURTH FLOOR
F.F.L. (+47.170)
▼
THIRD FLOOR
F.F.L. (+44.170)
▼
SECOND FLOOR
F.F.L. (+41.170)
▼
FIRST FLOOR
F.F.L. (+36.970)
▼
GROUND FLOOR
F.F.L. (+32.370)
▼

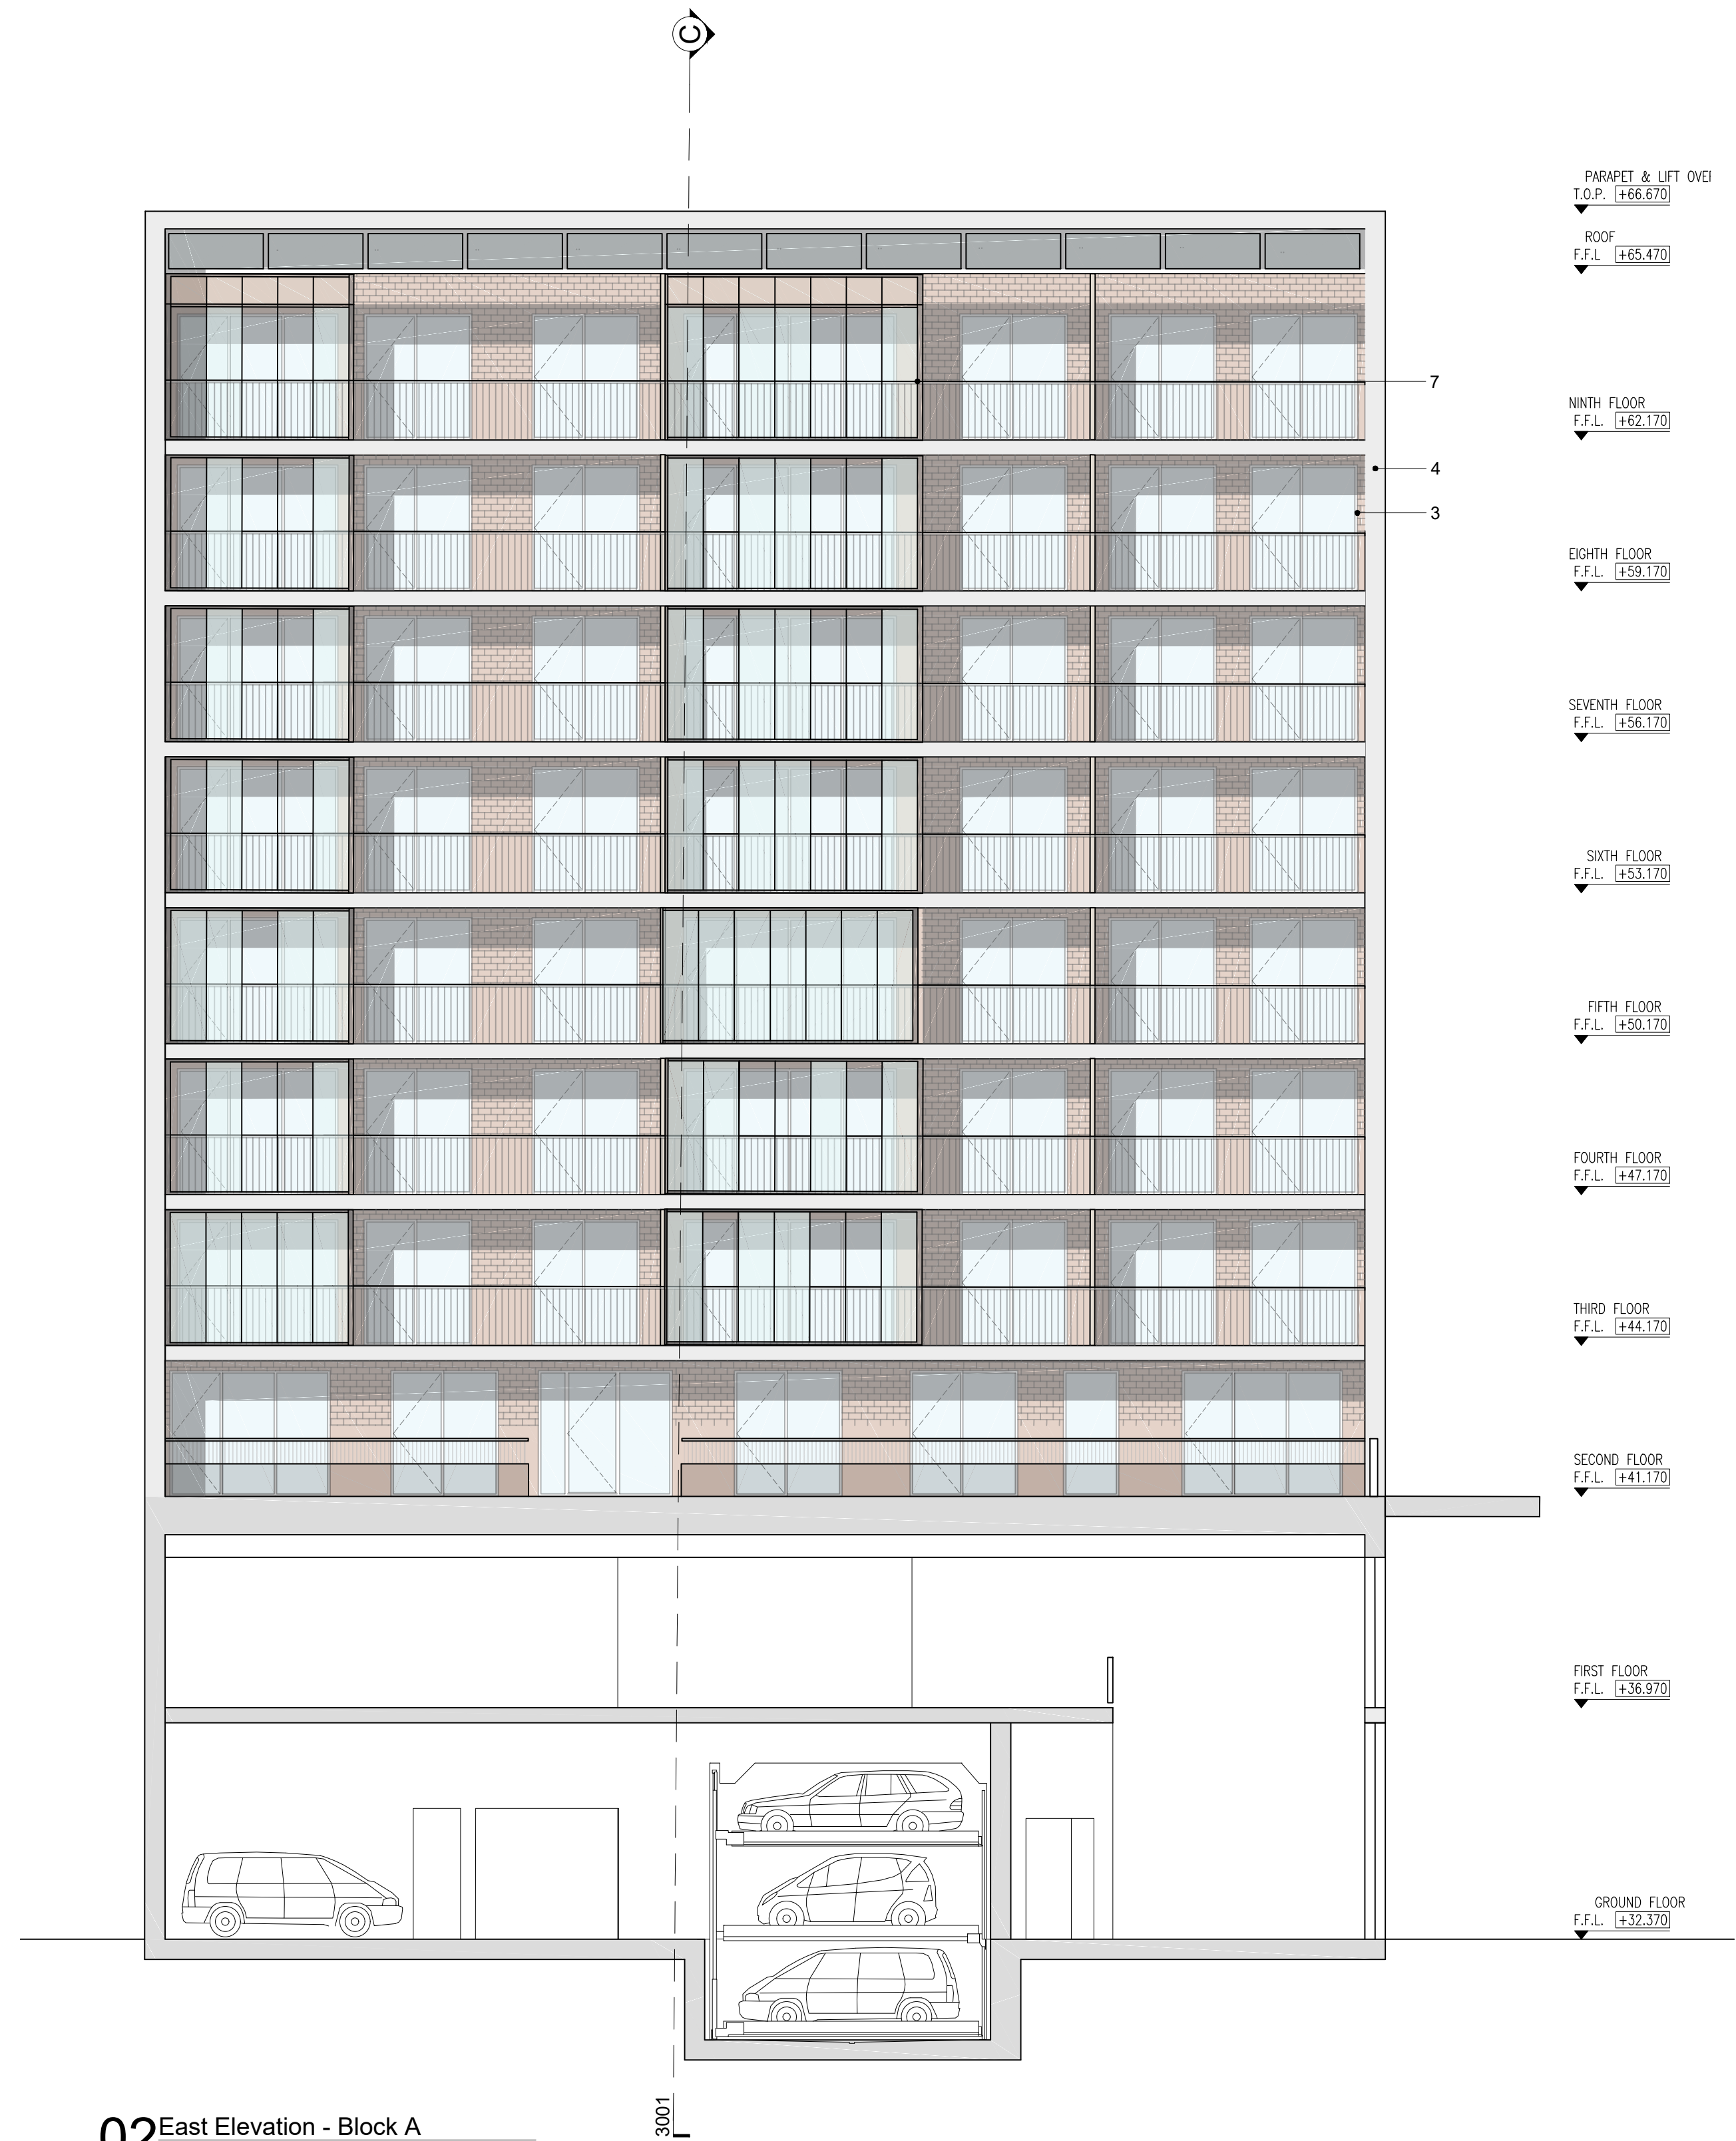

PARAPET & LIFT OVE
T.O.P. (+66.670)
▼
ROOF
F.F.L. (+65.470)
▼
NINTH FLOOR
F.F.L. (+62.170)
▼
EIGHTH FLOOR
F.F.L. (+59.170)
▼
SEVENTH FLOOR
F.F.L. (+56.170)
▼
SIXTH FLOOR
F.F.L. (+53.170)
▼
FIFTH FLOOR
F.F.L. (+50.170)
▼
FOURTH FLOOR
F.F.L. (+47.170)
▼
THIRD FLOOR
F.F.L. (+44.170)
▼
SECOND FLOOR
F.F.L. (+41.170)
▼
FIRST FLOOR
F.F.L. (+36.970)
▼
GROUND FLOOR
F.F.L. (+32.370)
▼

notes
Copyright : the copyright of this drawing is vested in Fraser Brown MacKenna Architects Ltd. It shall not be used without permission by anyone for any purpose. Do not scale drawings - use figured dimensions only. All dimensions to be verified and checked on site. Read the drawing in conjunction with all related drawings and specifications. Notify architect immediately of any discrepancy found therein.

drawing notes
Colours are indicative only & subject to variation depending on printing processes and screen settings

 

REV | BY | CHKD | DATE | AMENDMENT DETAILS

REV | BY | CHKD | DATE | AMENDMENT DETAILS

project
3 Viveash Close, Hayes

client
General Food Trading Inc.

FraserBrownMacKennaArchitects
15-18 Featherstone St. London EC1Y 8SL www.fbmarchitects.com
T:020 7251 0543


drawing title
**Elevations
Proposed East and West Elevations
Block A**

PLANNING


scale 1:100@A1
drawing by LH
checked by JM
date 17/01/2018
drawing number **897**
status **P**
revision **2101**
revision **A**

DRAWING KEY:

- Brick 1 Glazed brick
- Brick 2 Medium dark facing brick
- Aluminium window frames with dark grey PPC finish
- Fair-faced concrete
- Steel square-bar balustrade with dark grey PPC finish
- Aluminium curtain wall with dark grey PPC finish
- Winter gardens with full height openable panels in front of balustrade
- Bi-fold gates to car park
- Raised planter and railing serving units facing onto residents garden
- Concrete canopy
- Glass balustrade
- Concrete columns
- Louvre door
- Feature pattern brickwork
- Glazed entrance door to communal cores
- Light concrete panels, recessed at various depths
- Concrete band
- Signage
- Rendered division panel with white finish
- Feature metal wall panel, metallic finish

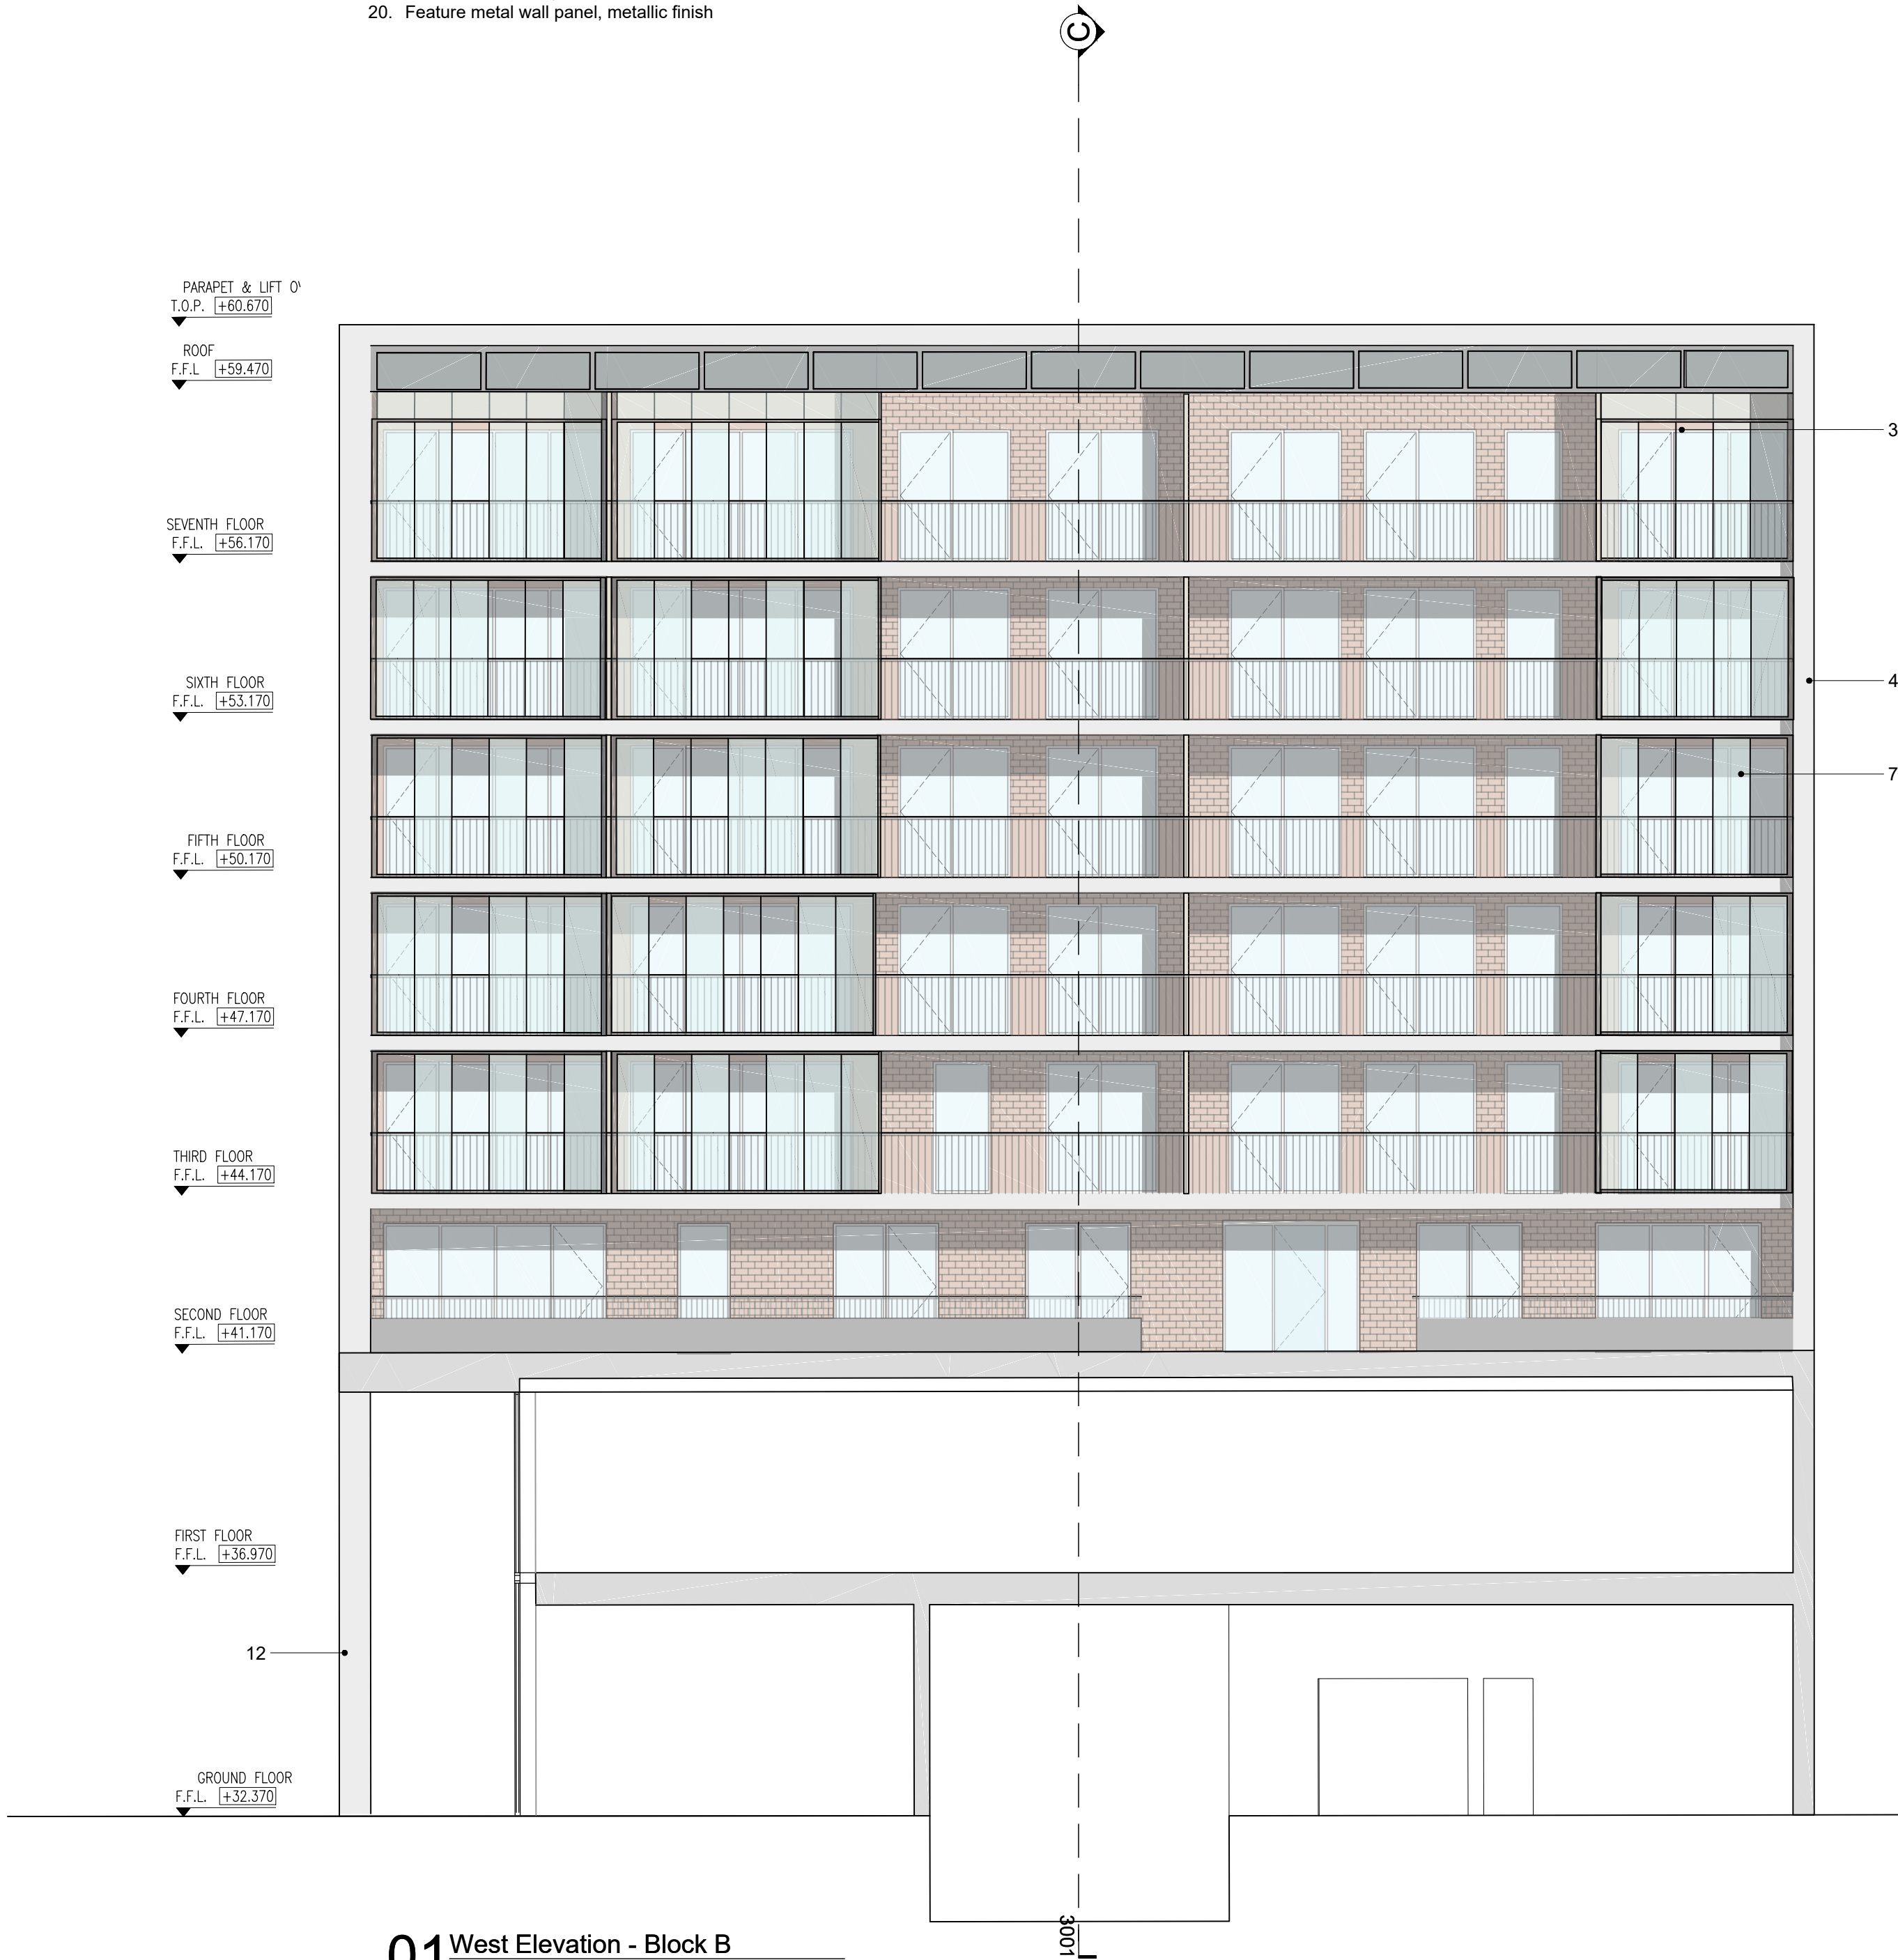


01 West Elevation - Block B

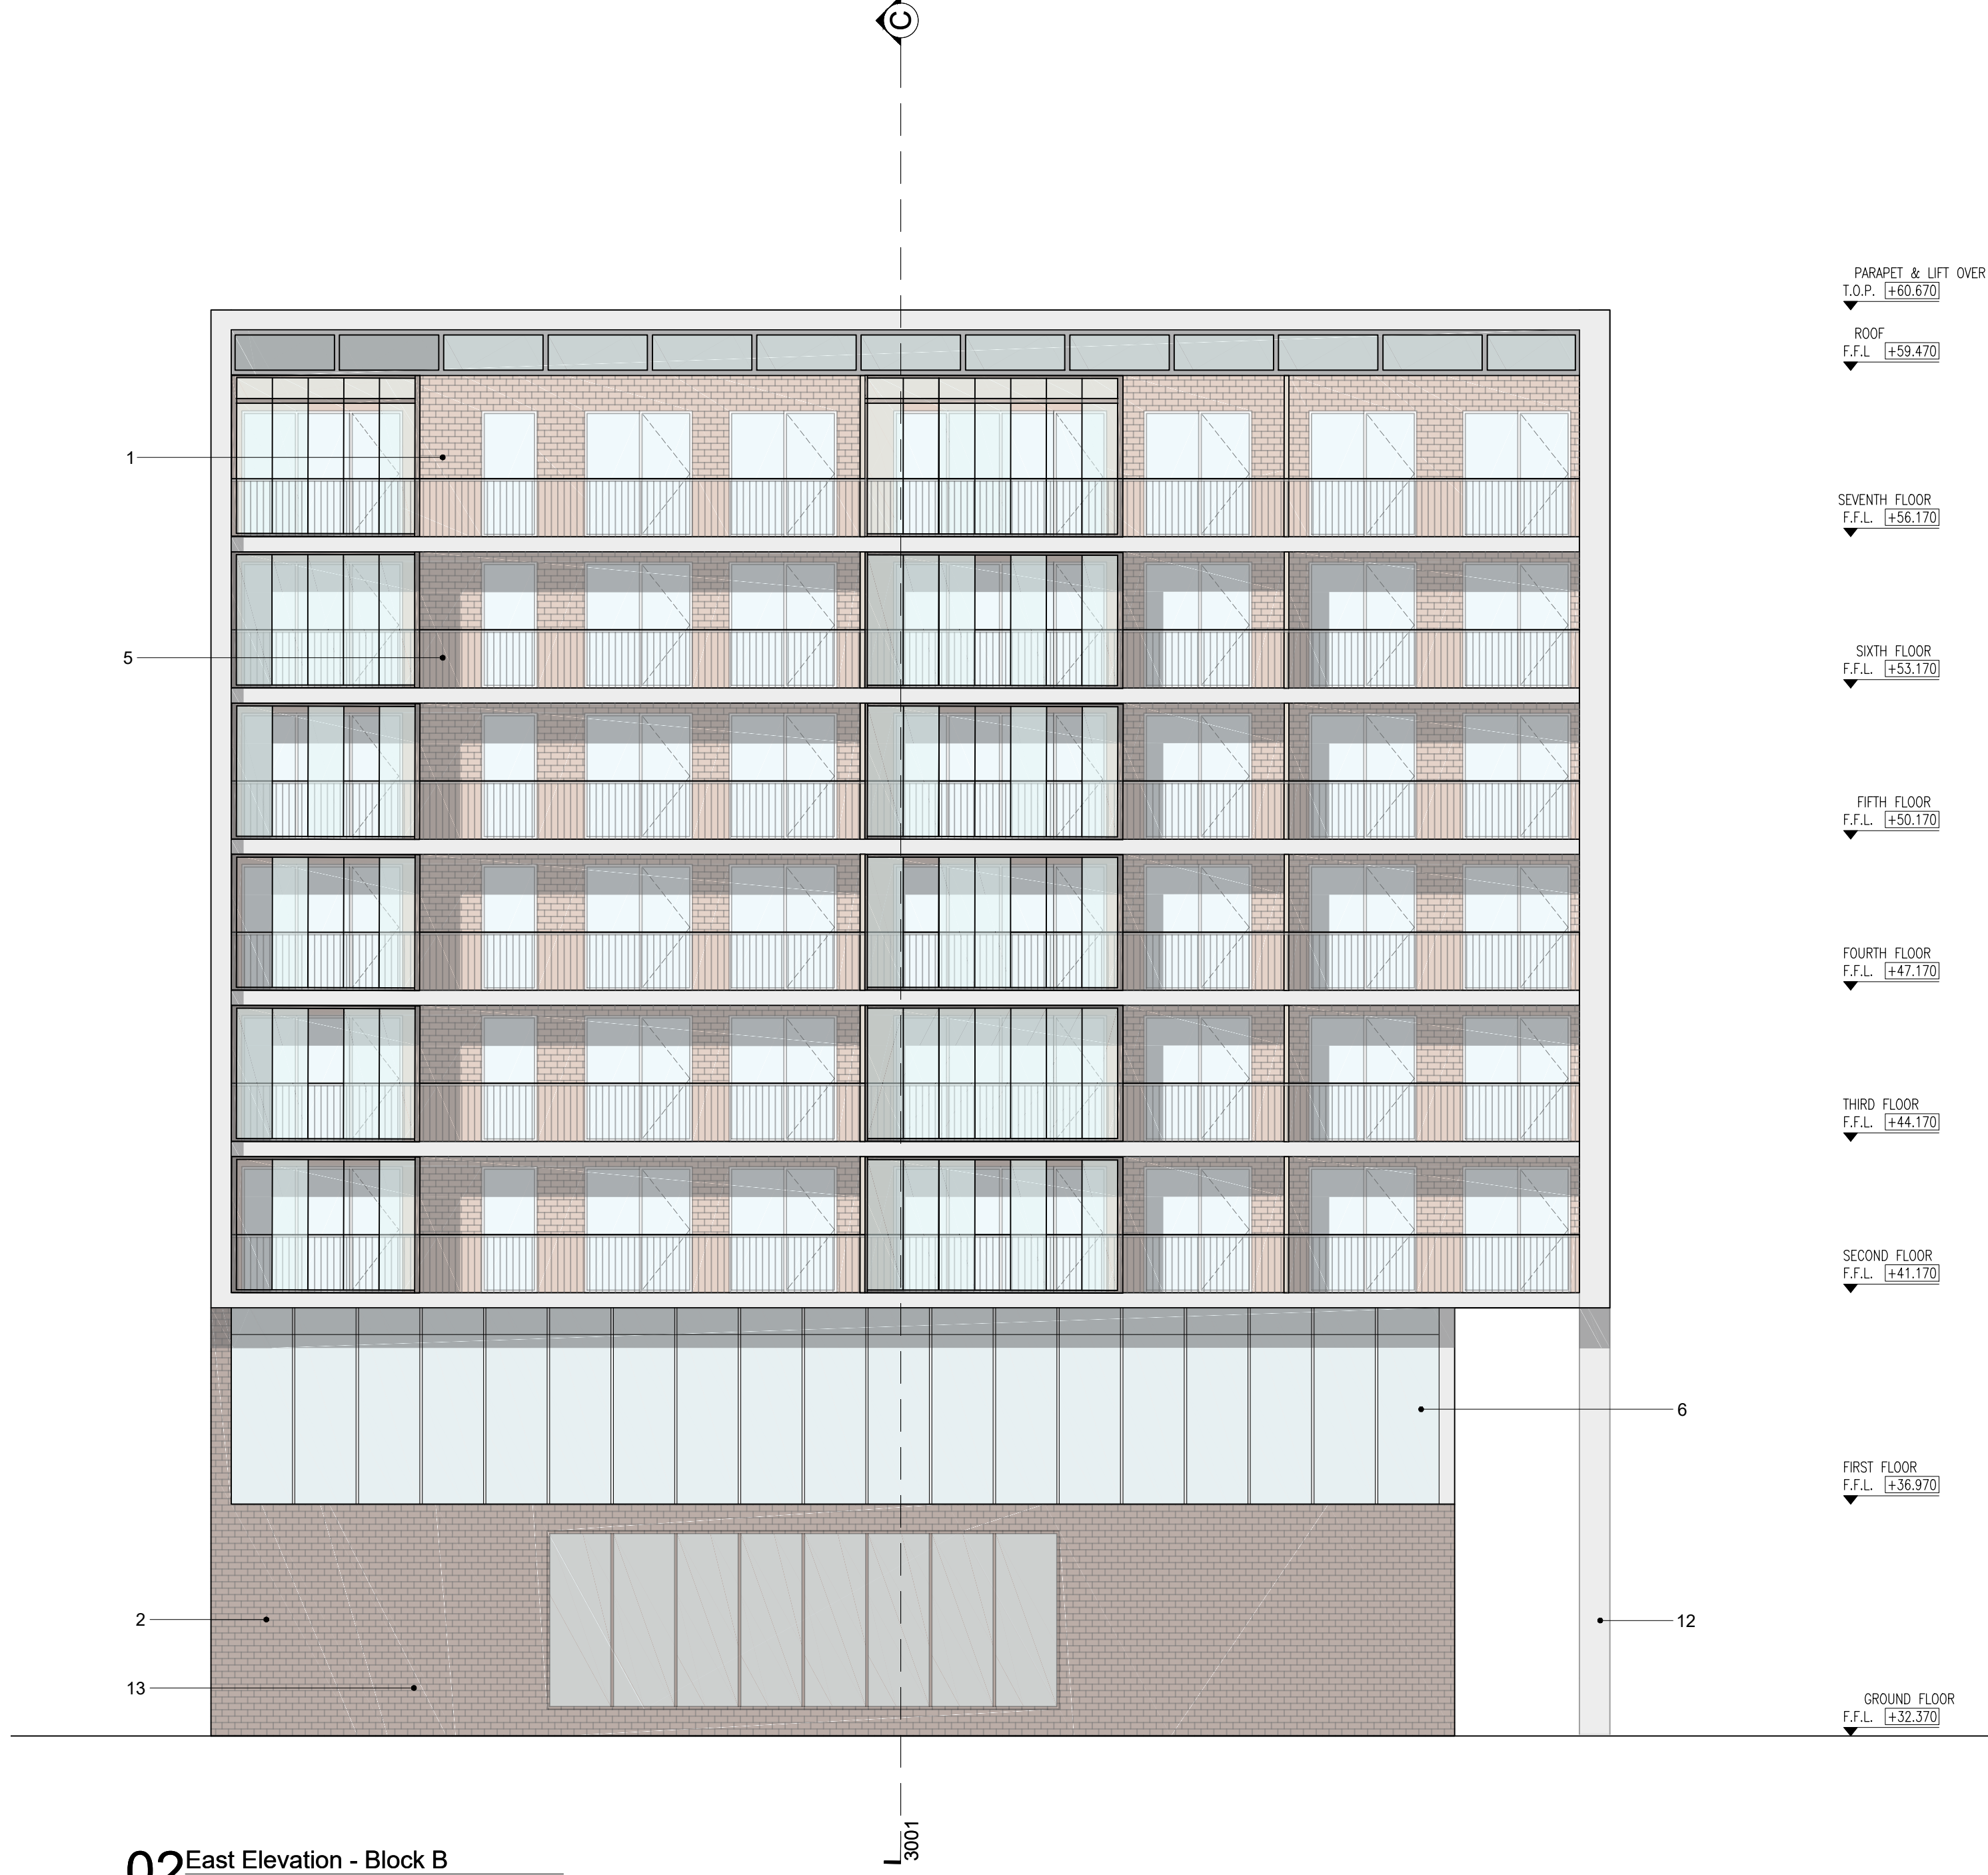

02 East Elevation - Block B

notes
Copyright : the copyright of this drawing is vested in Fraser Brown MacKenna Architects Ltd. It shall not be used without permission by anyone for any purpose. Do not scale drawings - use figured dimensions only. All dimensions to be verified and checked on site. Read the drawing in conjunction with all related drawings and specifications. Notify architect immediately of any discrepancy found therein.

drawing notes
Colours are indicative only & subject to variation depending on printing processes and screen settings

 

REV | BY | CHKD | DATE | AMENDMENT DETAILS

REV | BY | CHKD | DATE | AMENDMENT DETAILS

project
3 Viveash Close, Hayes

client
General Food Trading Inc.


FraserBrownMacKennaArchitects
15-18 Featherstone St. London EC1Y 8SL www.fbmaarchitects.com
T:020 7251 0543


drawing title
Elevations
Proposed East and West Elevations
Block B

PLANNING


scale 1:100@A1
drawn by LH
checked by JM
date 17/01/2018

DRAWING NUMBER
project 897
status P
revision 2102 A

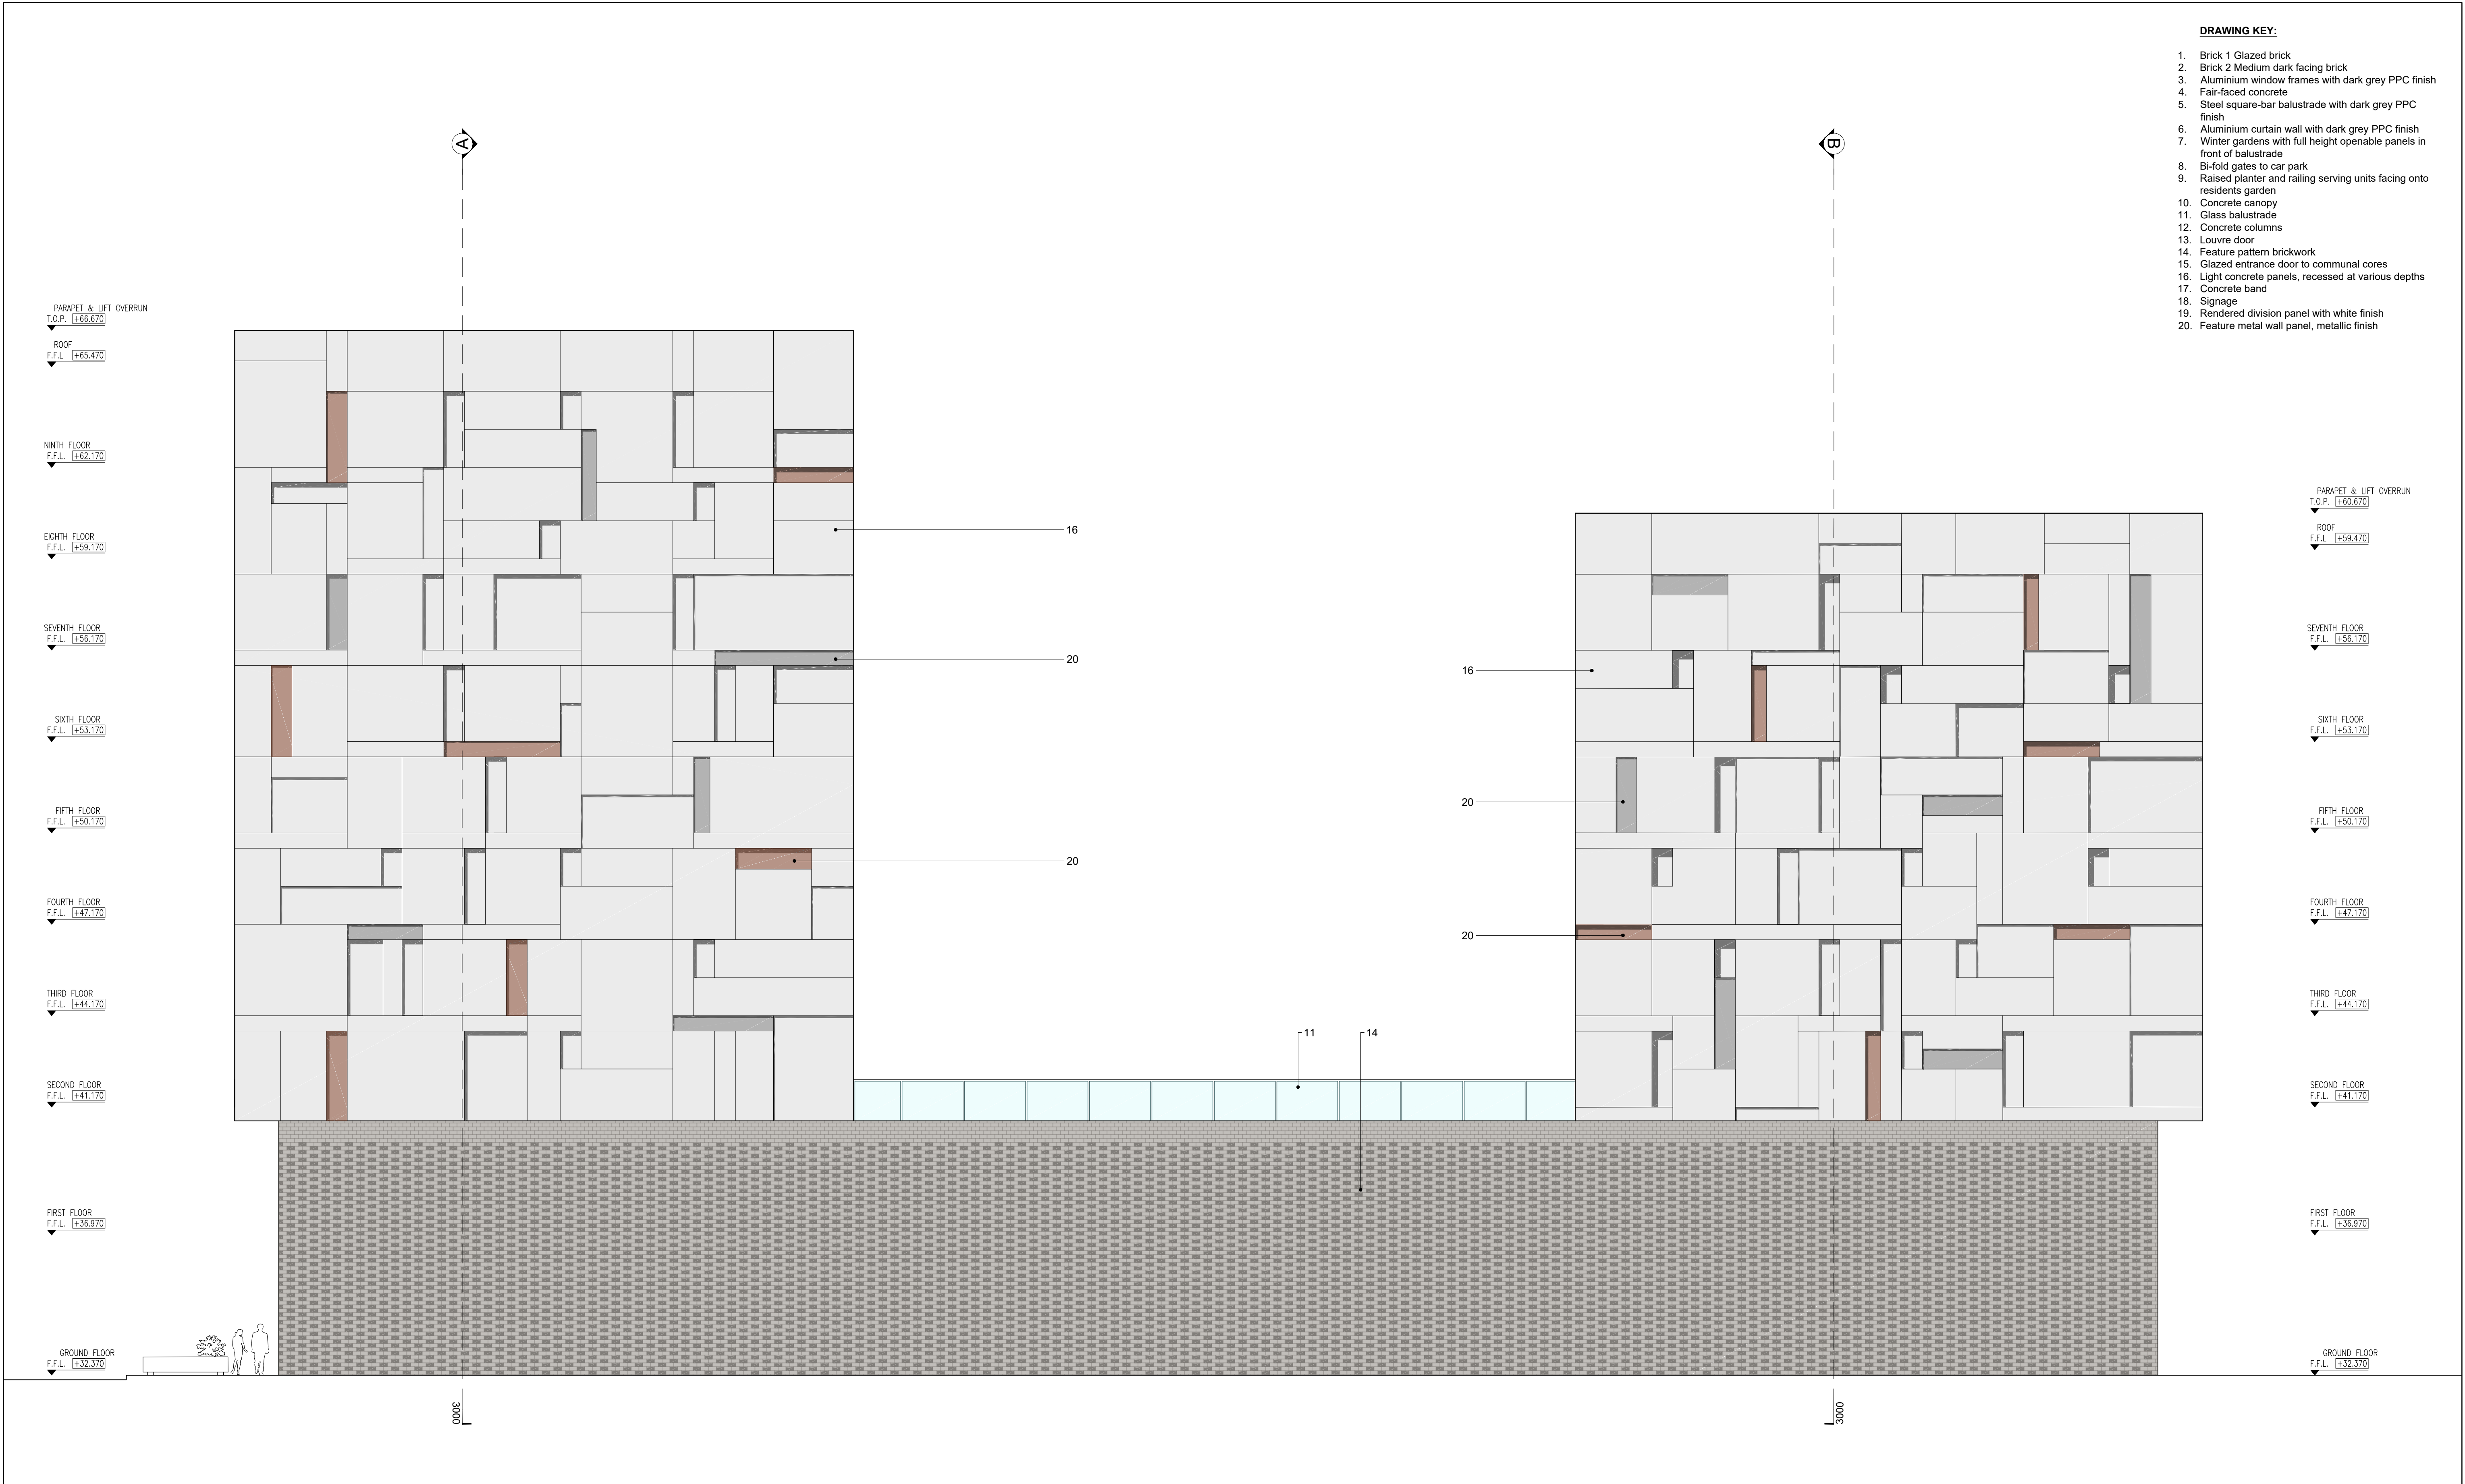

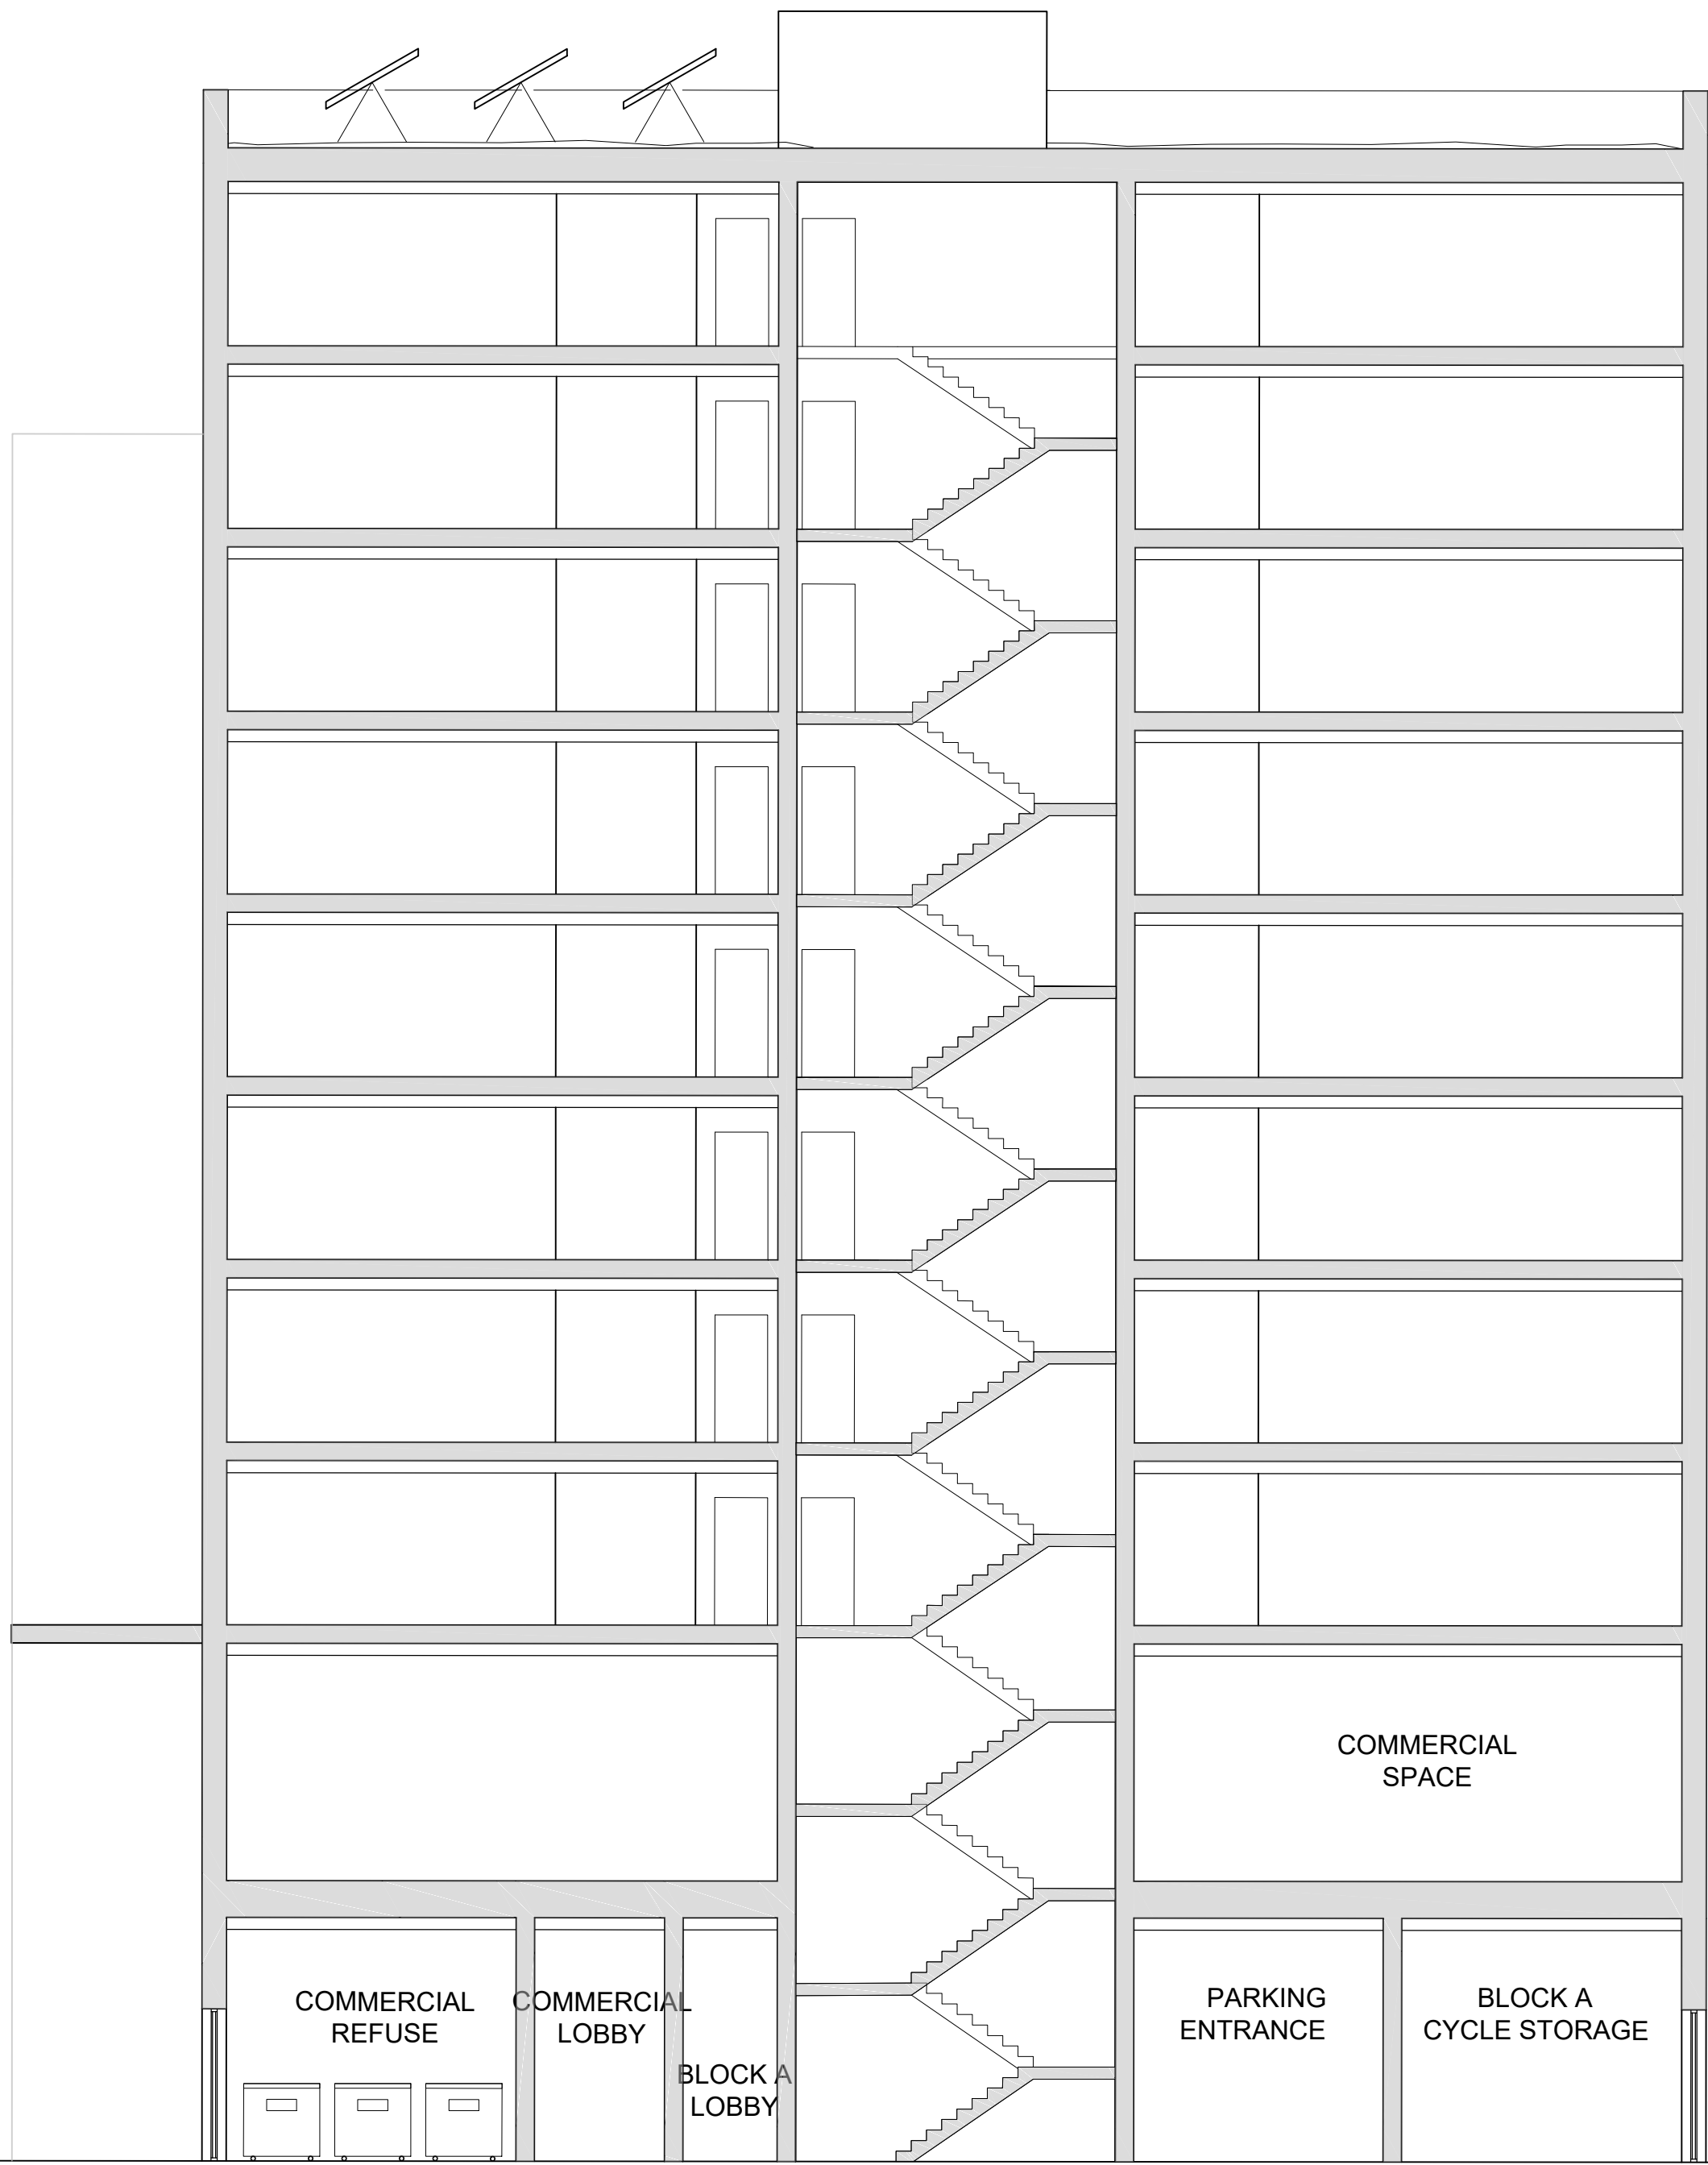

PARAPET & LIFT OVE
T.O.P. (+66.670)
ROOF
F.F.L. (+65.470)
NINTH FLOOR
F.F.L. (+62.170)
EIGHTH FLOOR
F.F.L. (+59.170)
SEVENTH FLOOR
F.F.L. (+56.170)
SIXTH FLOOR
F.F.L. (+53.170)
FIFTH FLOOR
F.F.L. (+50.170)
FOURTH FLOOR
F.F.L. (+47.170)
THRD FLOOR
F.F.L. (+44.170)
SECOND FLOOR
F.F.L. (+41.170)
FIRST FLOOR
F.F.L. (+36.970)
GROUND FLOOR
F.F.L. (+32.370)

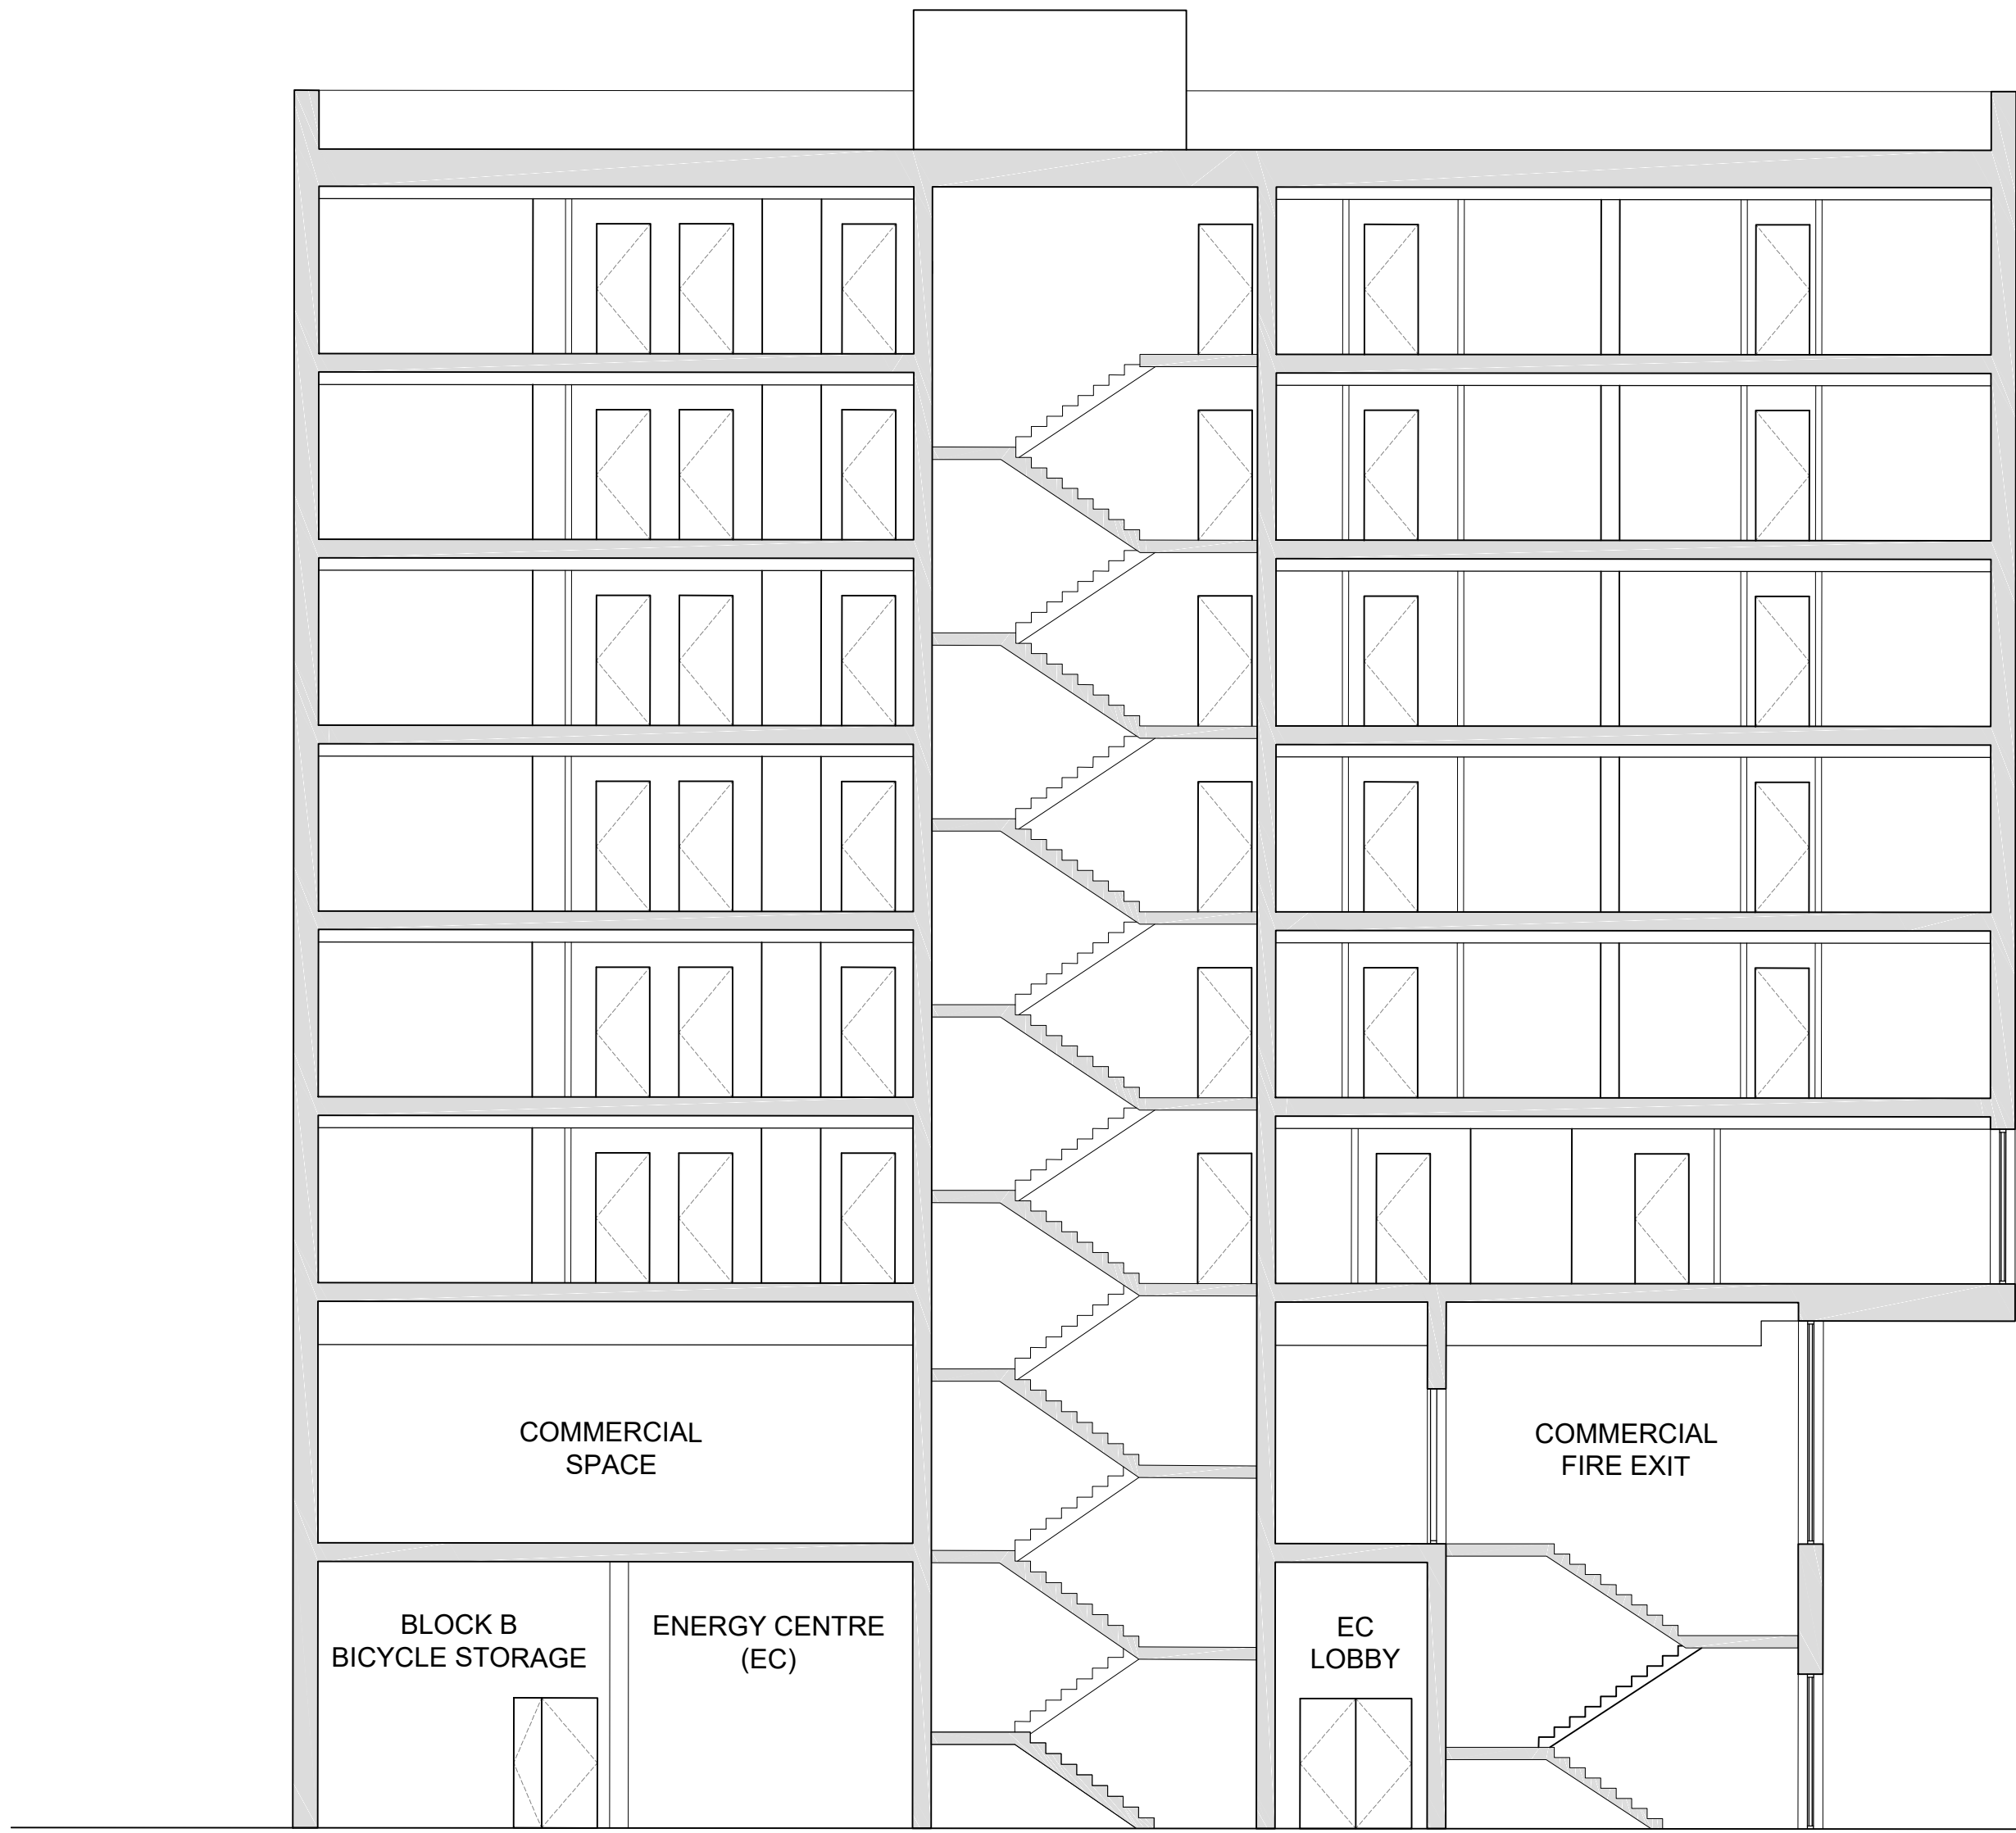



PARAPET & LIFT OVER
T.O.P. (+60.670)
ROOF
F.F.L. (+59.470)
SEVENTH FLOOR
F.F.L. (+56.170)
SIXTH FLOOR
F.F.L. (+53.170)
FIFTH FLOOR
F.F.L. (+50.170)
FOURTH FLOOR
F.F.L. (+47.170)
THIRD FLOOR
F.F.L. (+44.170)
SECOND FLOOR
F.F.L. (+41.170)
FIRST FLOOR
F.F.L. (+36.970)
GROUND FLOOR
F.F.L. (+32.370)

A-A West Section through Block A

B-B East Section through Block B

notes
Copyright : the copyright of this drawing is vested in Fraser Brown MacKenna Architects Ltd. It shall not be used without permission by anyone for any purpose. Do not scale drawings - use figured dimensions only. All dimensions to be verified and checked on site. Read the drawing in conjunction with all related drawings and specifications. Notify architect immediately of any discrepancy found therein.

drawing notes

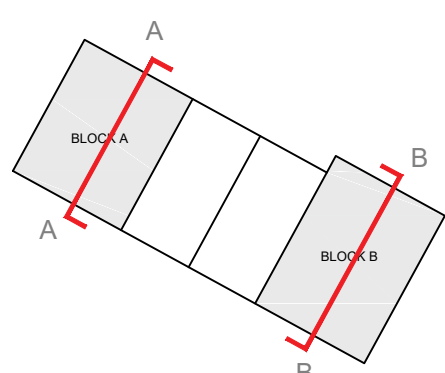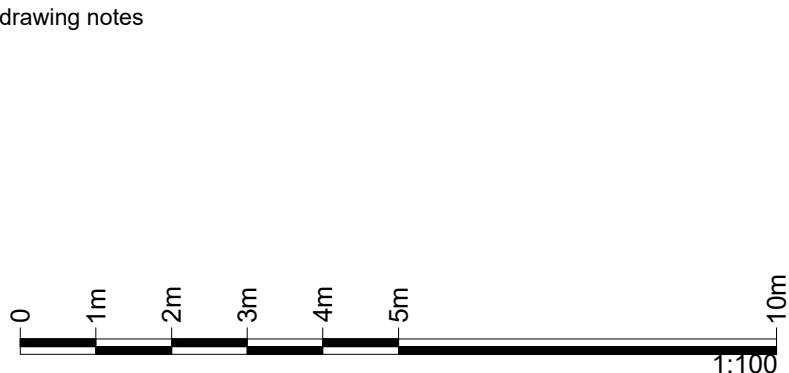

REV | BY | CHKD | DATE | AMENDMENT DETAILS

REV | BY | CHKD | DATE | AMENDMENT DETAILS

project
3 Viveash Close, Hayes

client
General Food Trading Inc.




FraserBrownMacKennaArchitects
15-18 Featherstone St. London EC1Y 8SL www.fbmaarchitects.com
T:020 7251 0543

drawing title
Sections
Proposed Sections AA and BB

PLANNING

scale 1:100@A1
drawn by LH
checked by JM
date 17/01/2018



DRAWING NUMBER
project 897
status P
revision 3000 A

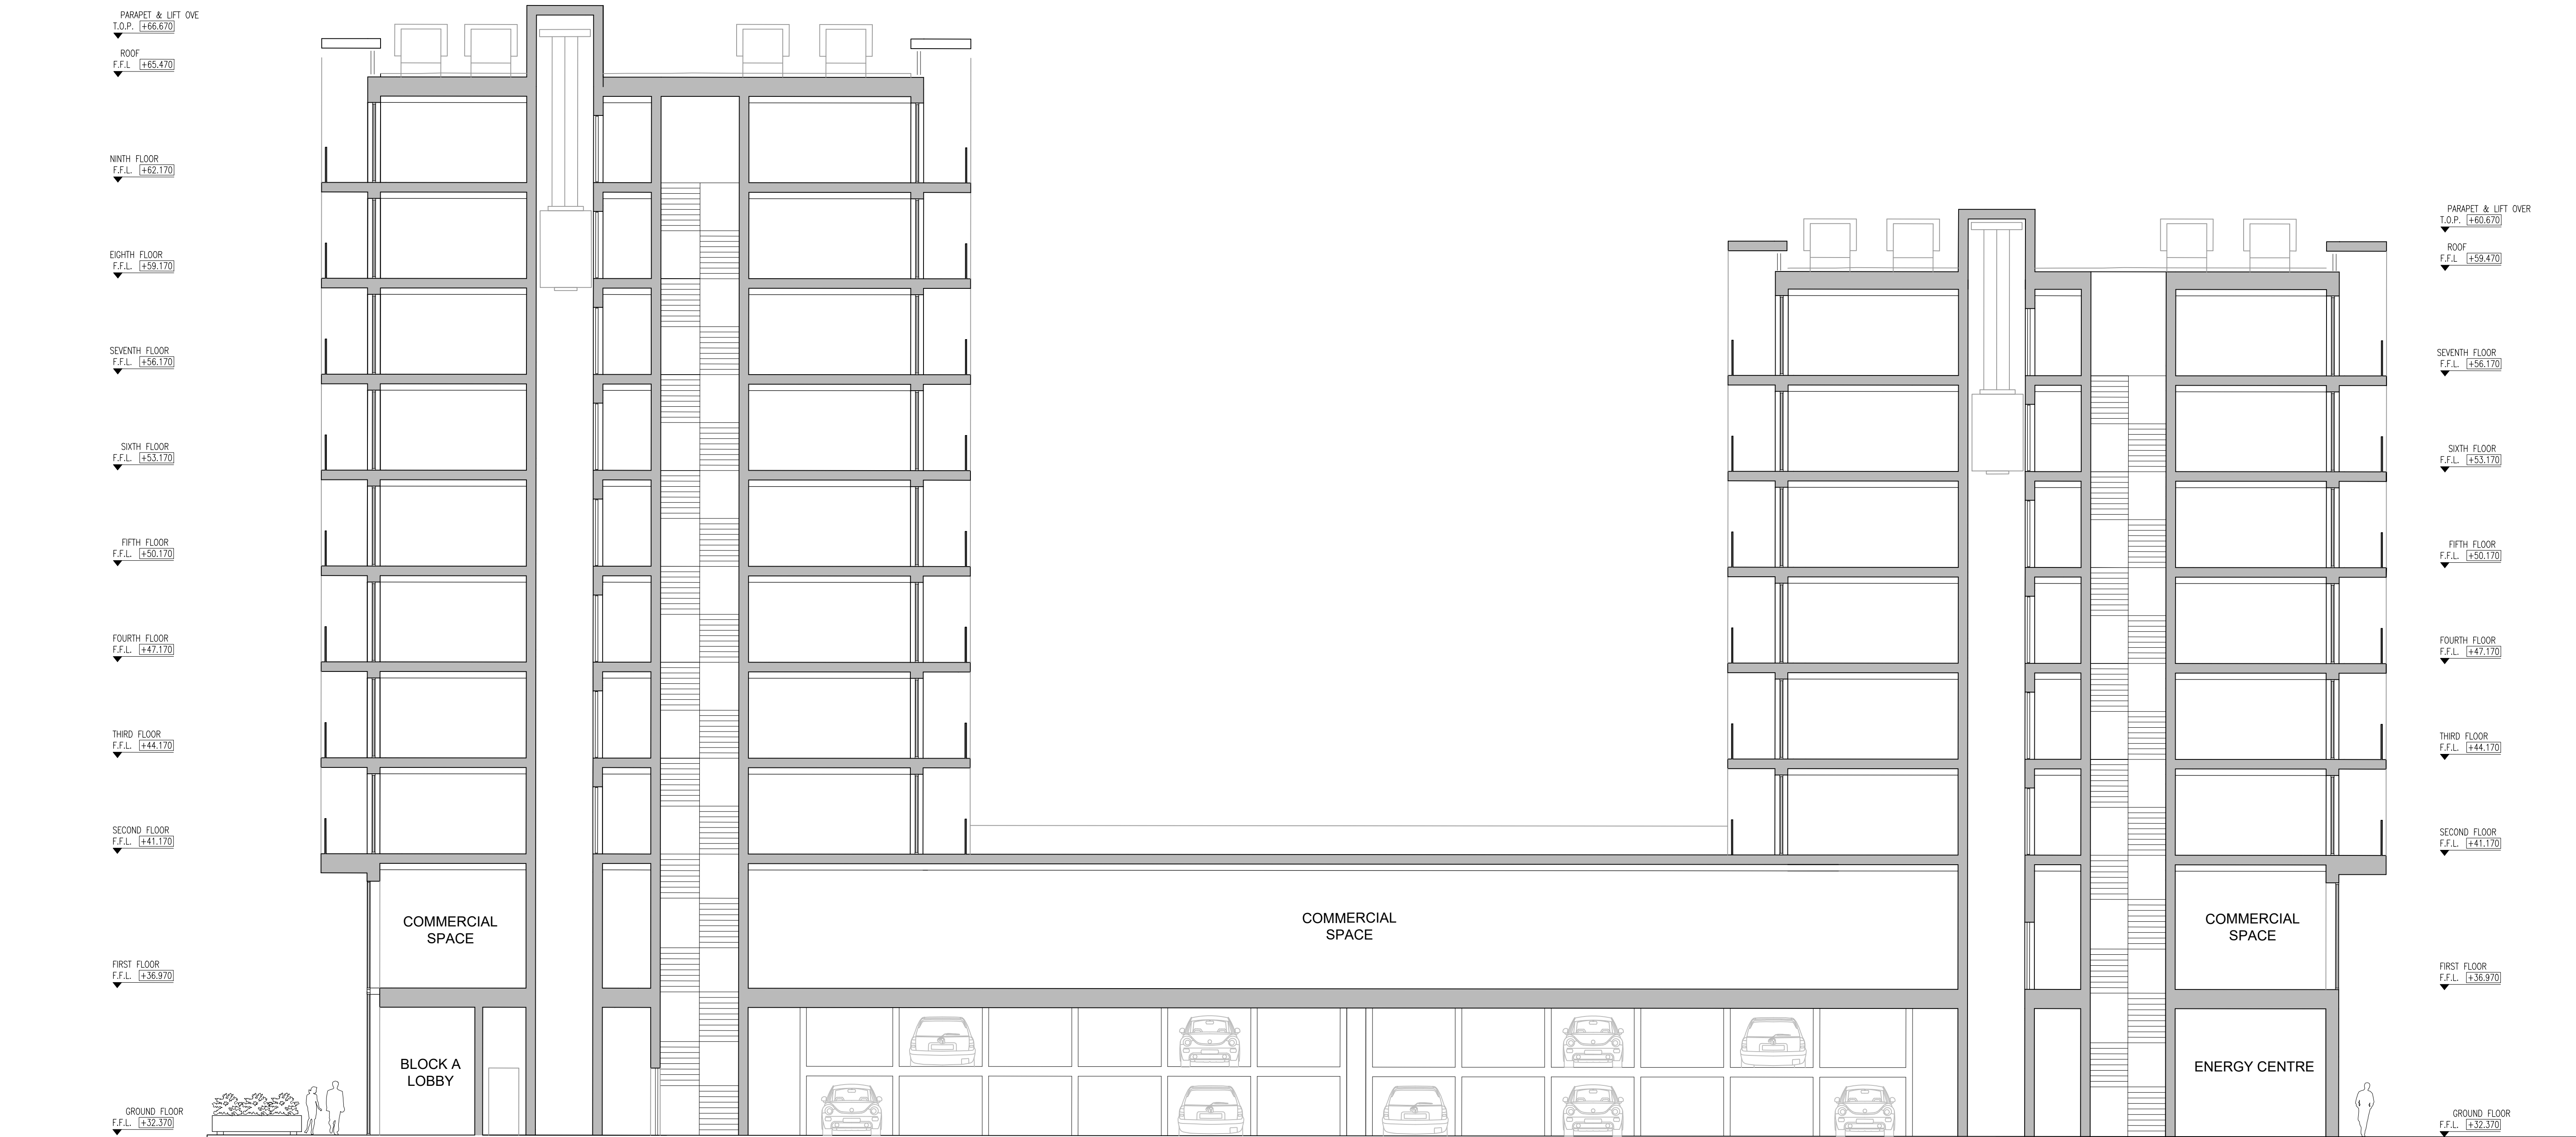

C-C South Long Section
1:100

notes
Copyright : the copyright of this drawing is vested in Fraser Brown MacKenna Architects Ltd. It shall not be used without permission by anyone for any purpose. Do not scale drawings - use figured dimensions only. All dimensions to be verified and checked on site. Read the drawing in conjunction with all related drawings and specifications. Notify architect immediately of any discrepancy found therein.

drawing notes

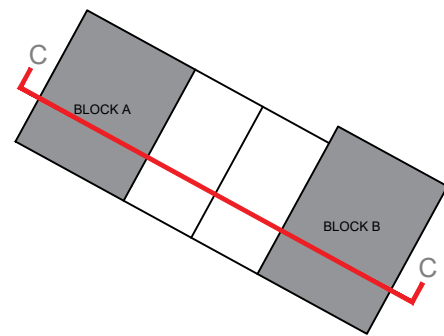 

REV | BY | CHKD | DATE | AMENDMENT DETAILS

REV | BY | CHKD | DATE | AMENDMENT DETAILS

project
3 Viveash Close, Hayes

client
General Food Trading Inc.

FraserBrownMacKennaArchitects
15-18 Featherstone St. London EC1Y 8SL www.fbmarchitects.com
T:020 7251 0543

drawing title
Proposed Sections C-C


PLANNING

scale 1:100@A1
drawn by KOR
checked by JM
date 17/01/2018


DRAWING NUMBER
897 | **P** | **3001** | **A**



01 Section Through Block A Entrance
1:50

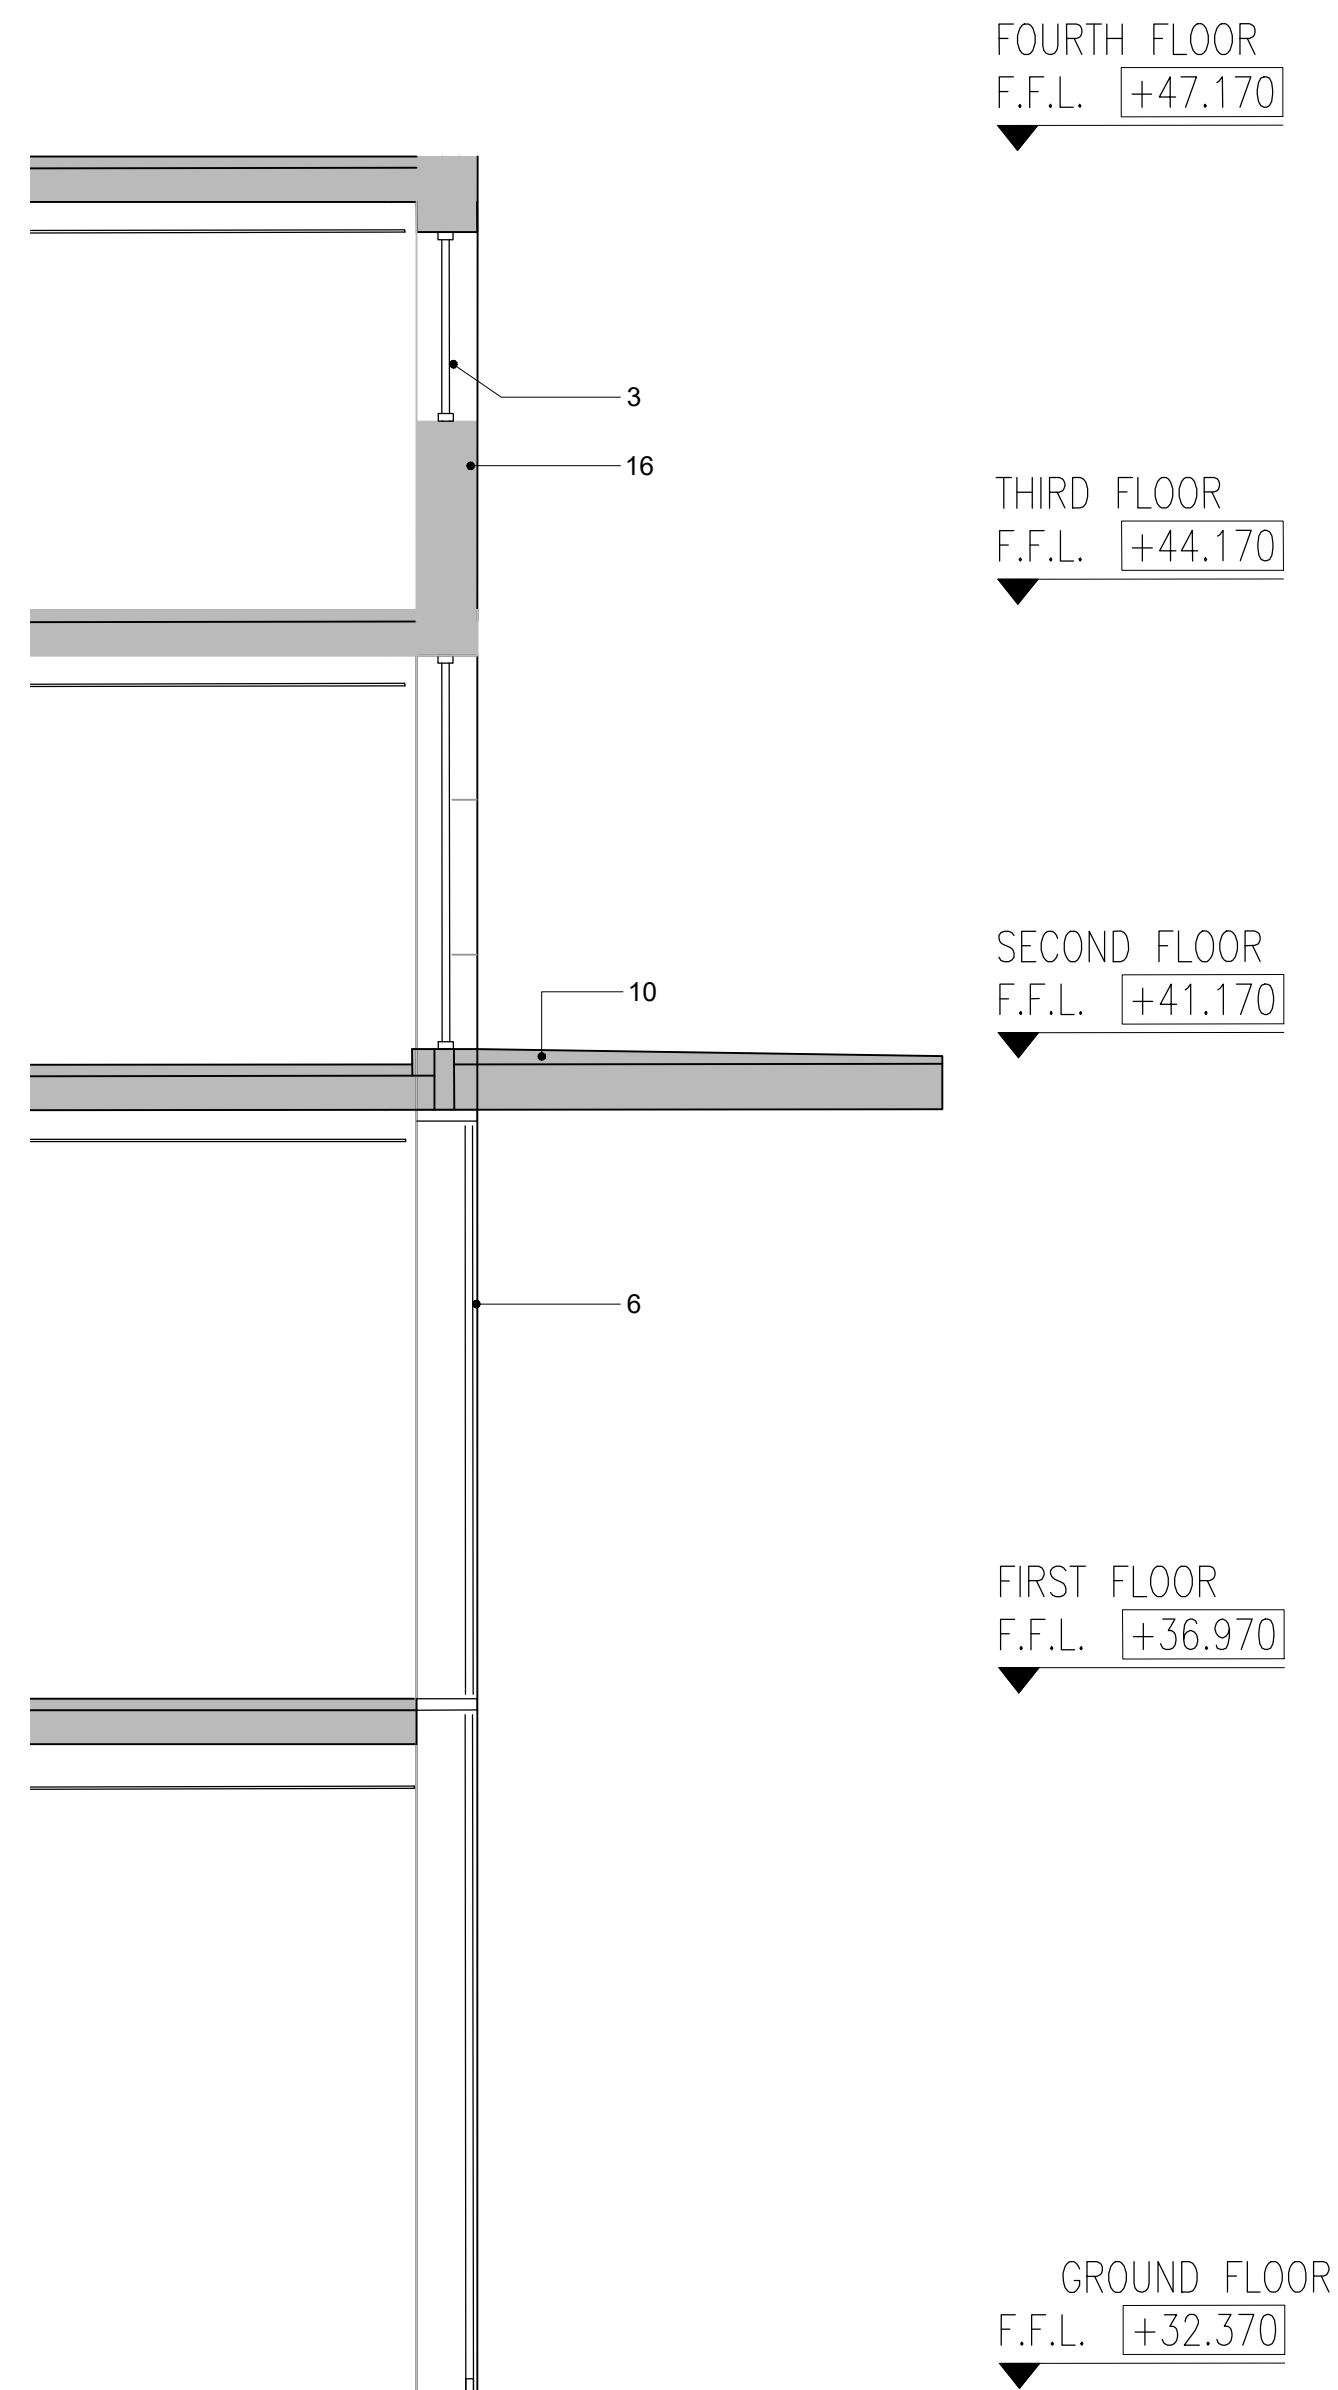


02 Section Through Block B Roof Canopy
1:50

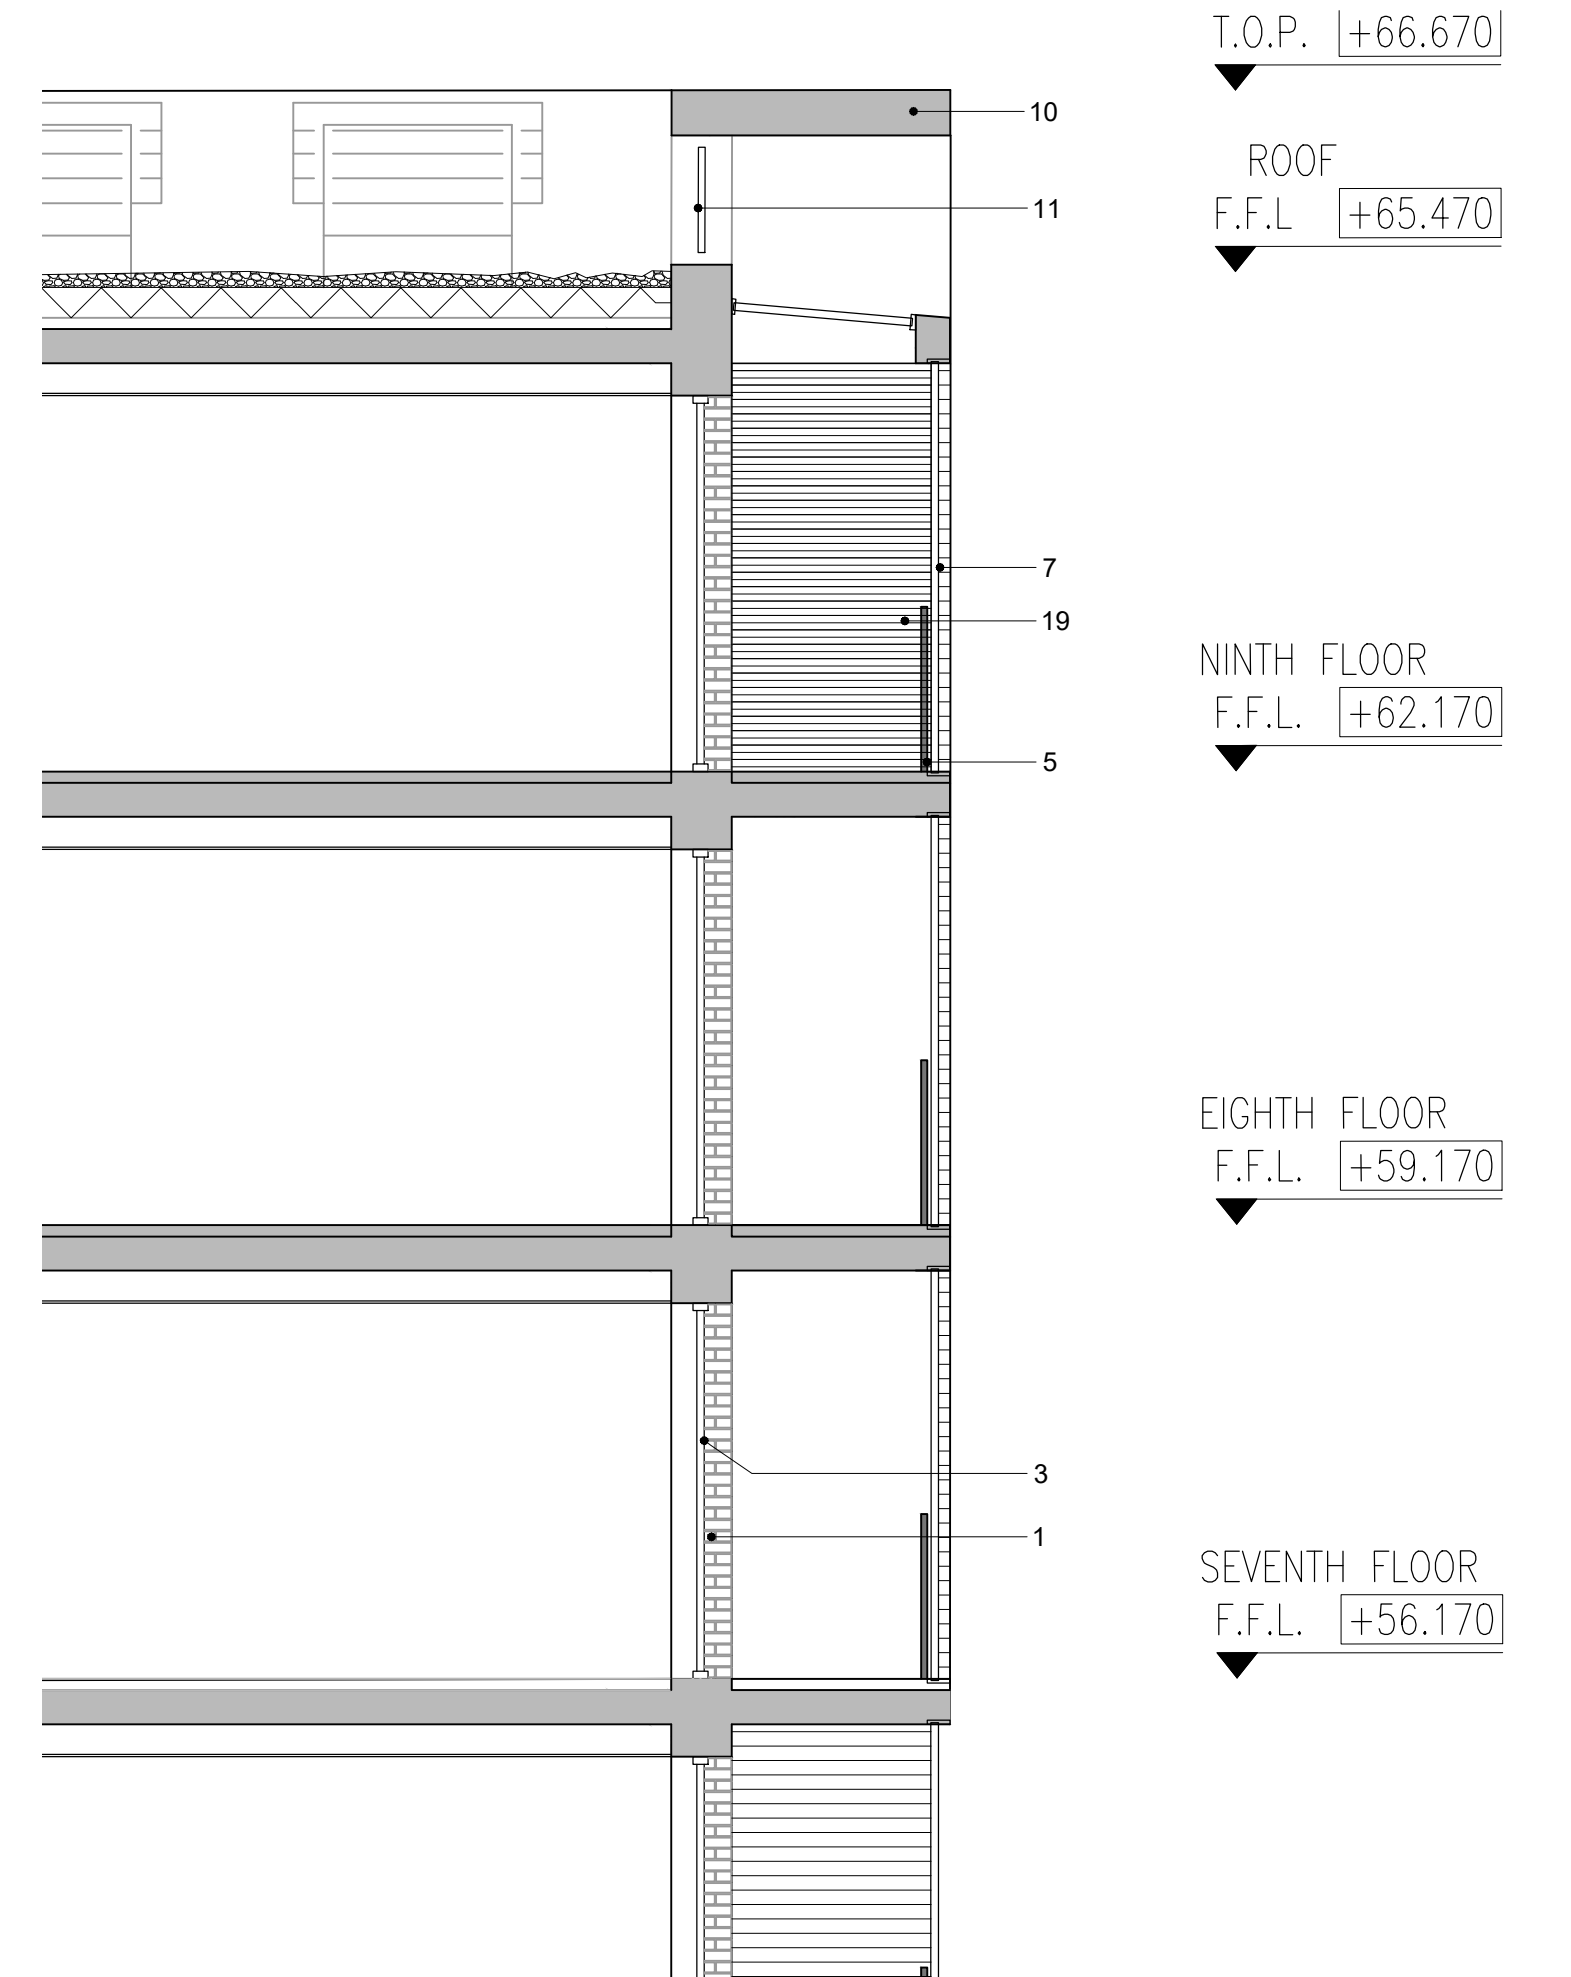

- DRAWING KEY:**
- Brick 1 Glazed brick
 - Brick 2 Medium dark facing brick
 - Aluminium window frames with dark grey PPC finish
 - Fair-faced concrete
 - Steel square-bar balustrade with dark grey PPC finish
 - Aluminium curtain wall with dark grey PPC finish
 - Winter gardens with full height openable panels in front of balustrade
 - Bi-fold gates to car park
 - Raised planter and railing serving units facing onto residents garden
 - Concrete canopy
 - Glass balustrade
 - Concrete columns
 - Louvre door
 - Feature pattern brickwork
 - Glazed entrance door to communal cores
 - Light concrete panels, recessed at various depths
 - Concrete band
 - Signage
 - Rendered division panel with white finish
 - Feature metal wall panel, metallic finish

notes
Copyright : the copyright of this drawing is vested in Fraser Brown MacKenna Architects Ltd. It shall not be used without permission by anyone for any purpose. Do not scale drawings - use figured dimensions only. All dimensions to be verified and checked on site. Read the drawing in conjunction with all related drawings and specifications. Notify architect immediately of any discrepancy found therein.

drawing notes

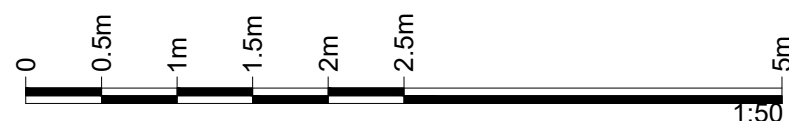

REV | BY | CHKD | DATE | AMENDMENT DETAILS

REV | BY | CHKD | DATE | AMENDMENT DETAILS

project
3 Viveash Close, Hayes

client
General Food Trading Inc.



15-18 Featherstone St. London EC1Y 8SL www.fbmaarchitects.com
T:020 7251 0543

drawing title
Proposed Detail Sections & Elevations

PLANNING

scale 1:50@A1	drawn by LH	checked by JM	date 17/01/2018
DRAWING NUMBER 897	project P	status 3010	revision A



notes
Copyright : the copyright of this drawing is vested in Fraser Brown MacKenna Architects Ltd. It shall not be used without permission by anyone for any purpose. Do not scale drawings - use figured dimensions only. All dimensions to be verified and checked on site. Read the drawing in conjunction with all related drawings and specifications. Notify architect immediately of any discrepancy found therein.

drawing notes



REV | BY | CHKD | DATE | AMENDMENT DETAILS

REV | BY | CHKD | DATE | AMENDMENT DETAILS

project
3 Viveash Close, Hayes

client
General Food Trading Inc.



FraserBrownMacKennaArchitects
15-18 Featherstone St. London EC1Y 8SL www.fbmarchitects.com
T:020 7251 0543

drawing title
Perspective View 01

PLANNING

scale N/A@A3	drawn by WK	checked by JM	date 17/01/2018
project DRAWING NUMBER	897	P	5000 A



notes
Copyright : the copyright of this drawing is vested in Fraser Brown MacKenna Architects Ltd. It shall not be used without permission by anyone for any purpose. Do not scale drawings - use figured dimensions only. All dimensions to be verified and checked on site. Read the drawing in conjunction with all related drawings and specifications. Notify architect immediately of any discrepancy found therein.

drawing notes



REV | BY | CHKD | DATE | AMENDMENT DETAILS

REV | BY | CHKD | DATE | AMENDMENT DETAILS

project
3 Viveash Close, Hayes

client
General Food Trading Inc.



FraserBrownMacKennaArchitects
15-18 Featherstone St. London EC1Y 8SL www.fbmarchitects.com
T:020 7251 0543

drawing title
Perspective View 02

PLANNING

scale N/A@A3	drawn by WK	checked by JM	date 17/01/2018
project DRAWING NUMBER	897	status P	revision 5001 A