


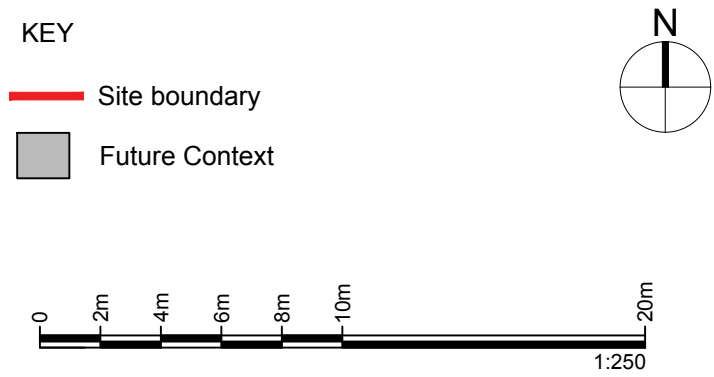

notes
Copyright : the copyright of this drawing is vested in Fraser Brown MacKenna Architects Ltd. It shall not be used without permission by anyone for any purpose. Do not scale drawings - use figured dimensions only. All dimensions to be verified and checked on site. Read the drawing in conjunction with all related drawings and specifications. Notify architect immediately of any discrepancy found therein.

drawing notes
Future context indicative only
Source: Greater London Authority's SA5 Wider Masterplan Study- Updated Draft June 2016
Landscape design indicative only - Refer to drawing FHA-681-L-101 for detail
**Extent of proposed landscaping beyond site boundary subject to consultation with Local Authority and Greater London Authority*



REV | BY | CHKD | DATE | AMENDMENT DETAILS

REV | BY | CHKD | DATE | AMENDMENT DETAILS

project
3 Viveash Close, Hayes

client
General Food Trading Inc.

 **FraserBrownMacKennaArchitects**
15-18 Featherstone St London EC1Y 8SL www.fbmacarchitects.com
T:020 7251 0543

drawing title Proposed Site Plan in Future Context				
PLANNING				
scale 1:250@A1	drawn by DG	checked by JM	date 12/04/2017	
DRAWING NUMBER	project 897	status P	revision 1002	