

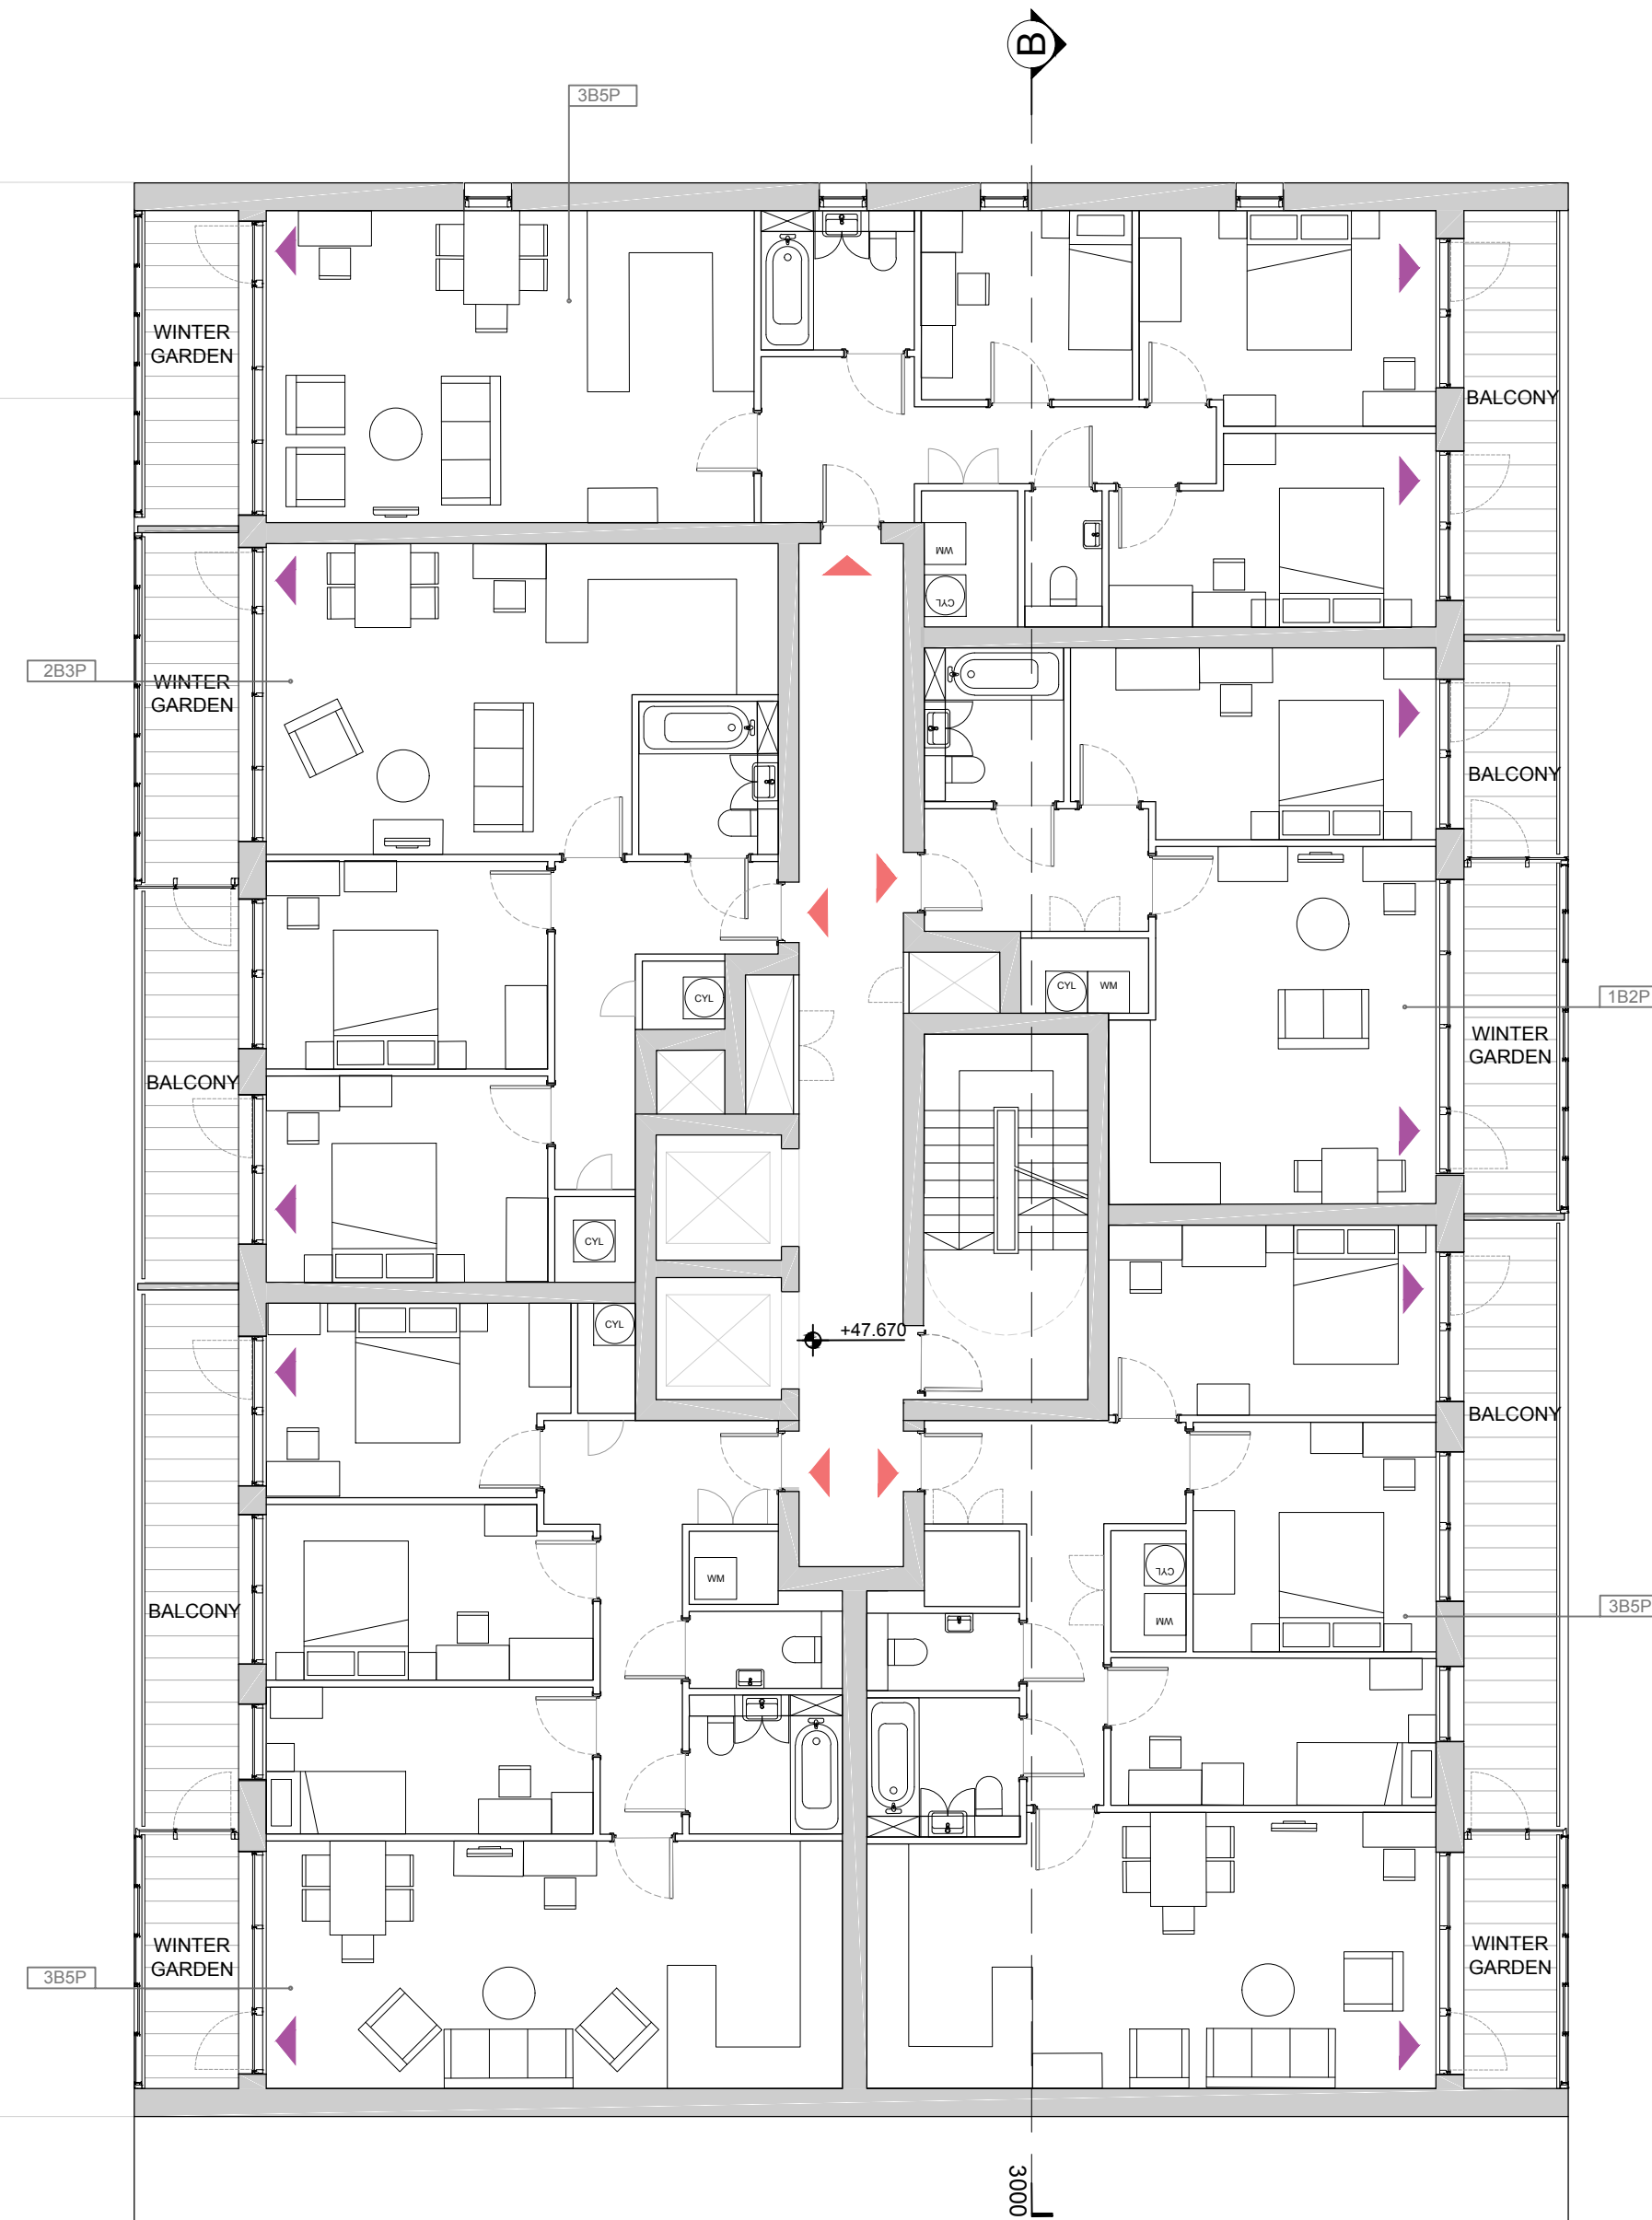


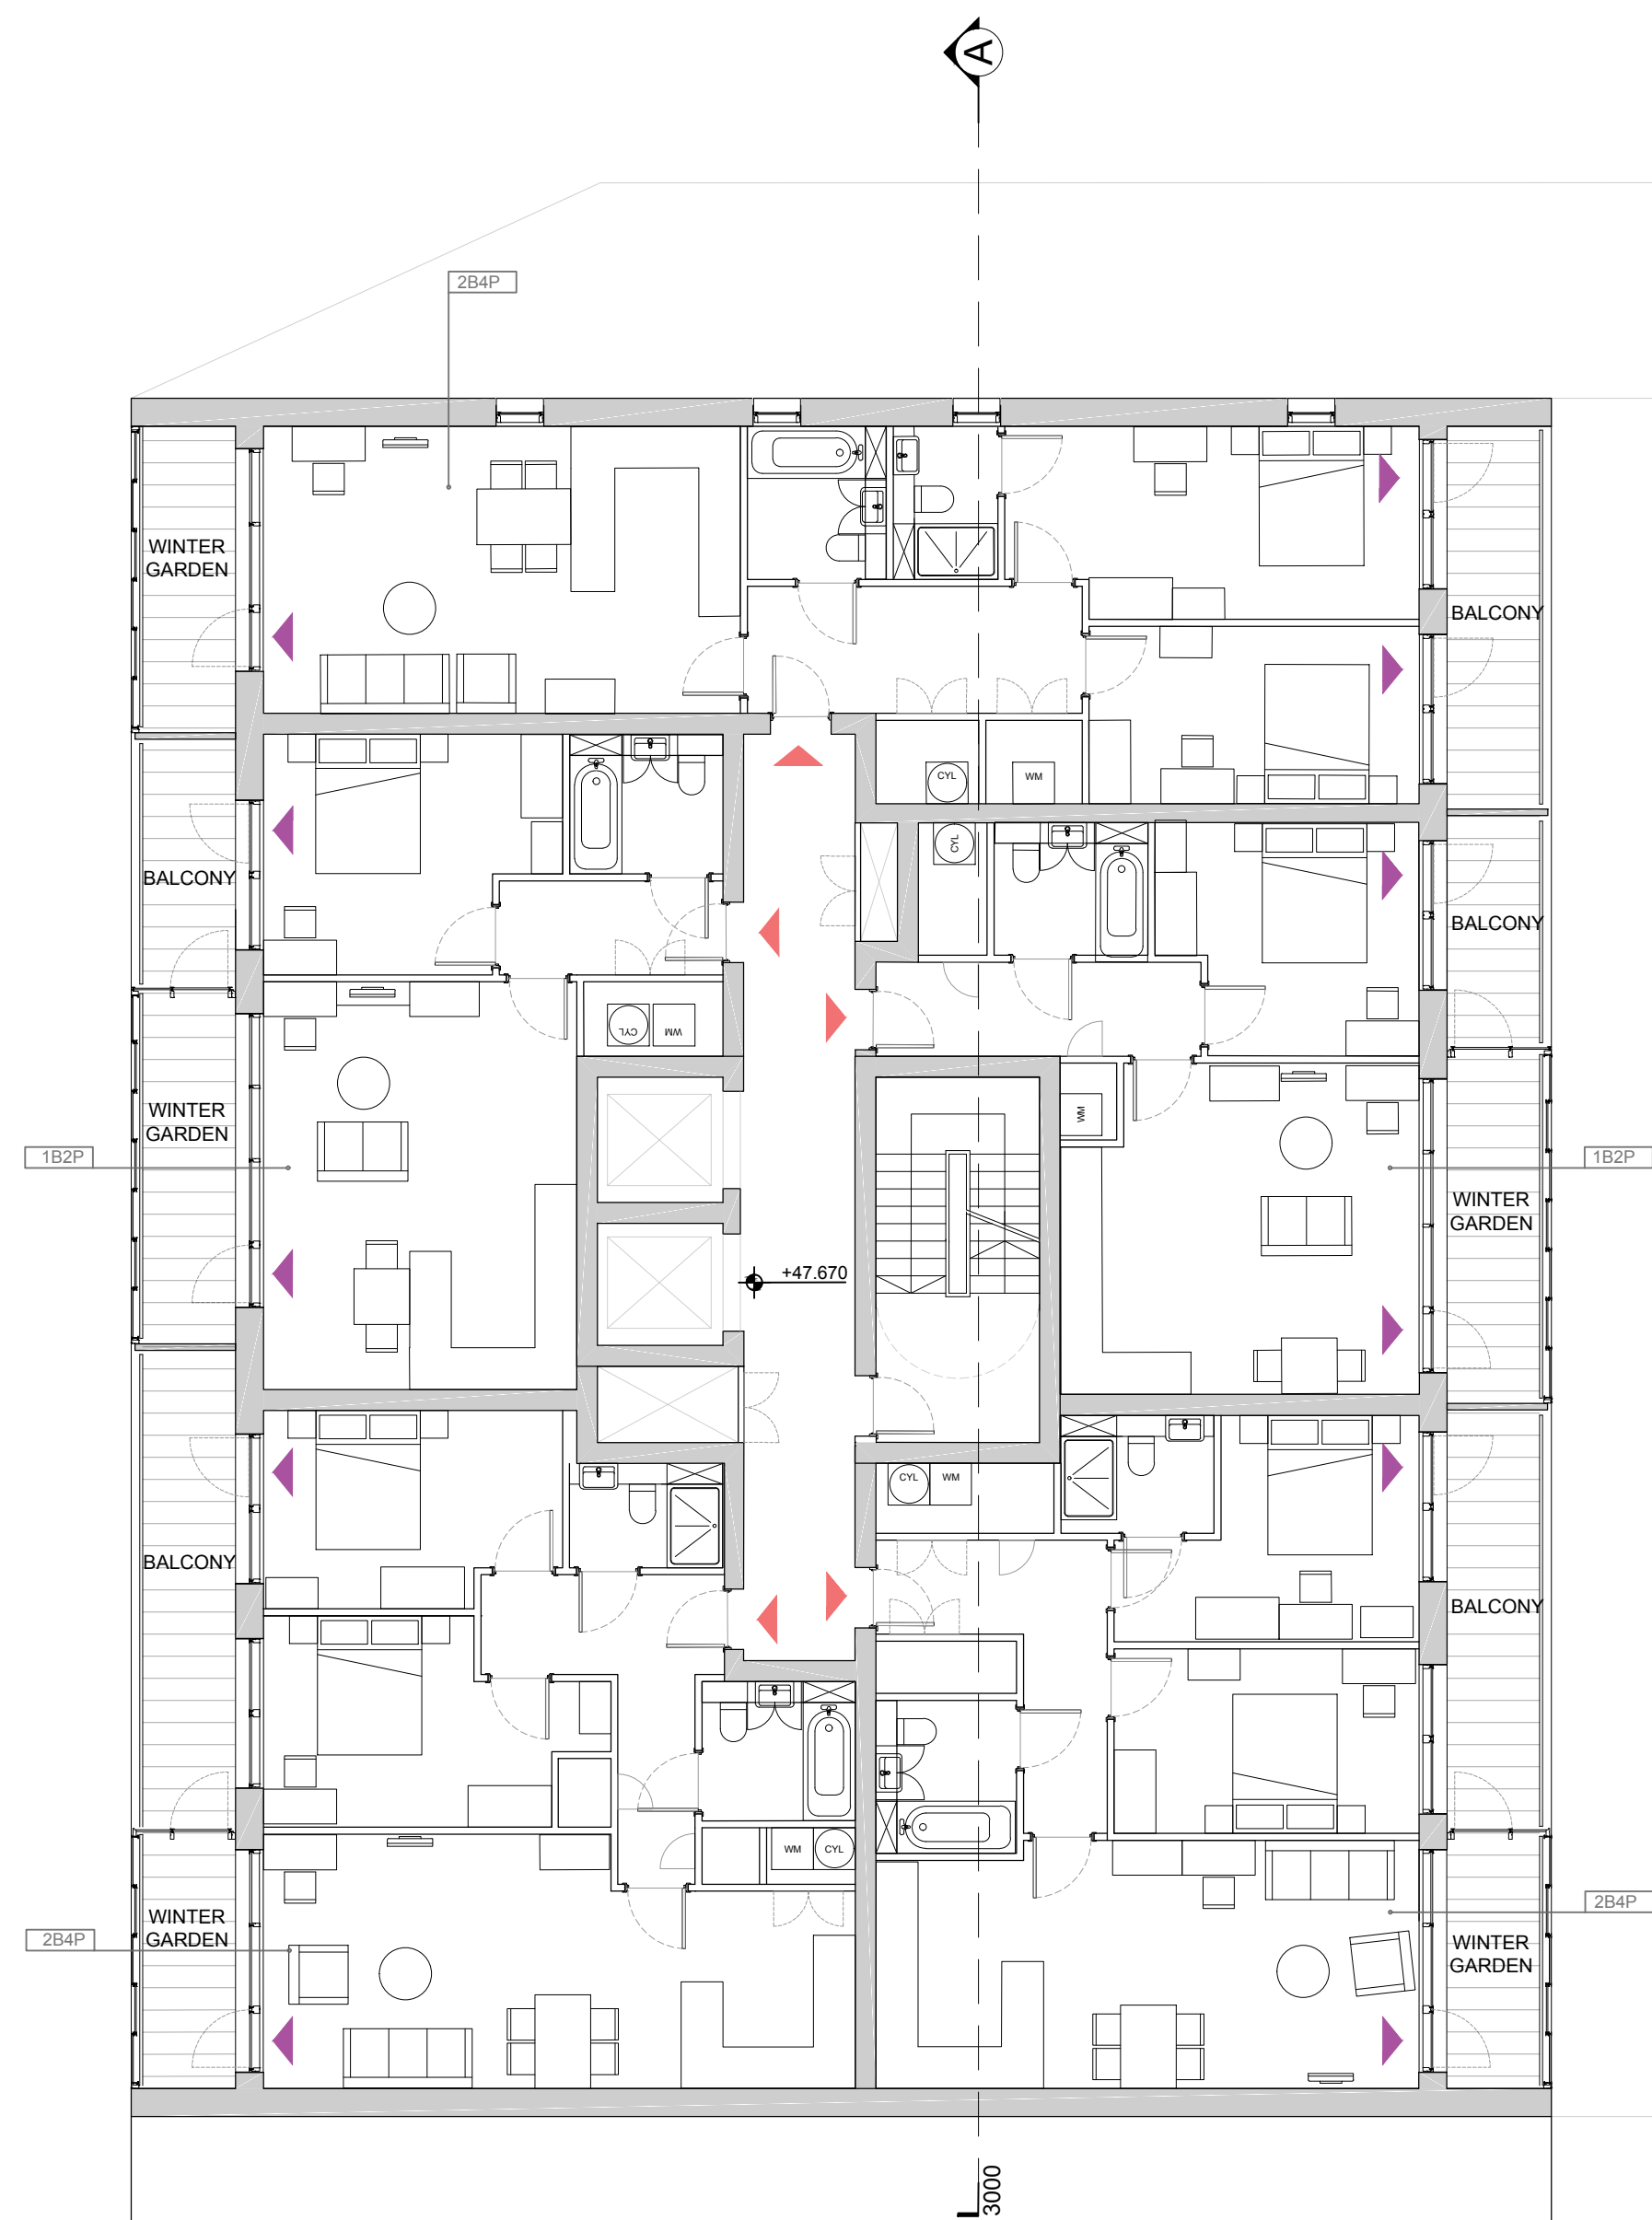


notes
Copyright : the copyright of this drawing is vested in Fraser Brown MacKenna Architects Ltd. It shall not be used without permission by anyone for any purpose. Do not scale drawings - use figured dimensions only. All dimensions to be verified and checked on site. Read the drawing in conjunction with all related drawings and specifications. Notify architect immediately of any discrepancy found therein.

drawing notes
Future context indicative only
Source: Greater London Authority's SA5 Wider Masterplan Study- Updated Draft June 2016

 

Key:
Terrace and balcony access
Unit access

 

REV | BY | CHKD | DATE | AMENDMENT DETAILS

REV | BY | CHKD | DATE | AMENDMENT DETAILS

project
3 Viveash Close, Hayes

client
General Food Trading Inc.



FraserBrownMacKennaArchitects
15-18 Featherstone St. London EC1Y 8SL www.fbmacarchitects.com
T:020 7251 0543

drawing title
Proposed Fourth to Seventh Floor Plans

PLANNING

scale 1:100@A1	drawn by DG	checked by JM	date 12/04/2017
DRAWING NUMBER	project 897	status P	revision 1015