

SITE

VIVEASH CLOSE

01 North Elevation A-A



NESTLES AVENUE

SITE

RAILWAY

02 East Elevation B-B



RAILWAY

SITE



VIVEASH CLOSE

NESTLES AVENUE

03 West Elevation C-C

notes
Copyright : the copyright of this drawing is vested in Fraser Brown MacKenna Architects Ltd. It shall not be used without permission by anyone for any purpose. Do not scale drawings - use figured dimensions only. All dimensions to be verified and checked on site. Read the drawing in conjunction with all related drawings and specifications. Notify architect immediately of any discrepancy found therein.

drawing notes
This drawing is based on material provided by © Laser Surveys Ltd.
Reference no. W6685/16A

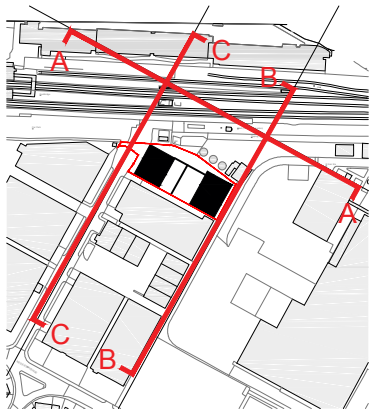 

REV | BY | CHKD | DATE | AMENDMENT DETAILS

REV | BY | CHKD | DATE | AMENDMENT DETAILS

project
3 Viveash Close, Hayes

client
General Food Trading Inc.



FraserBrownMacKennaArchitects
15-18 Featherstone St. London EC1Y 8SL www.fbmarchitects.com
T:020 7251 0543

drawing title
Proposed Context Elevations
Existing Context

PLANNING

scale 1:500@A1	drawn by SC	checked by JM	date 12/04/2017
DRAWING NUMBER	project 897	status P	revision 2000