

Architectural floor plan of the 'Kiln' (Kiln) building. The plan shows a large central hall (Kiln) with a fireplace (Kamin) and a chimney (Schornstein). The hall is divided into several rooms, including a kitchen (Küche), a dining room (Speisezimmer), and a living room (Wohnzimmer). The plan also shows a bathroom (Bad) and a bedroom (Schlafzimmer). Dimensions are provided in meters (m) and feet (ft).




Room dimensions (m/ft):

- Kiln: 12.00 m / 39.37 ft
- Küche: 4.00 m / 13.12 ft
- Speisezimmer: 4.00 m / 13.12 ft
- Wohnzimmer: 4.00 m / 13.12 ft
- Bad: 2.00 m / 6.56 ft
- Schlafzimmer: 2.00 m / 6.56 ft

Other features include a fireplace (Kamin), a chimney (Schornstein), and a door (Tür).

This architectural drawing shows a long, low building facade with red outlines and green structural markers. The facade is divided into several sections. On the left, there is a small section with a gabled roof and a larger section with a flat roof. The central part of the facade features a series of rectangular windows and doors. On the right, there is a long, low section with a flat roof and a small section with a gabled roof. The drawing includes a scale bar at the bottom left, indicating a length of 0.00m.

ELEVATION 5

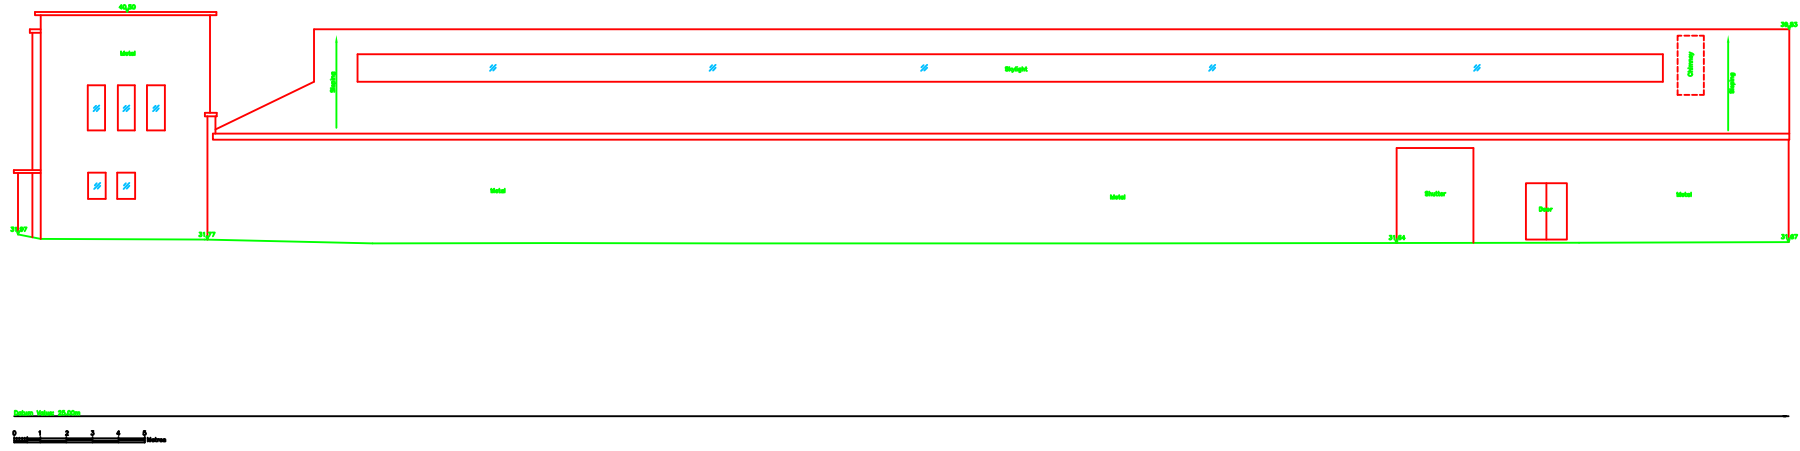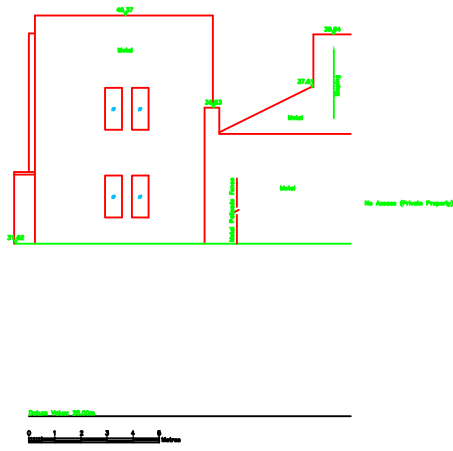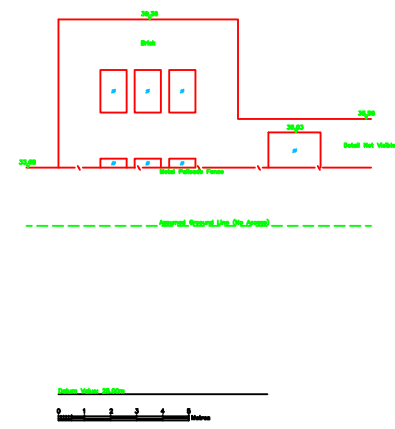

ATTENTION NOTES

GRID ORIGIN IS BASED UPON SURVEY STATION 2, FIXED TO THE
SURVEILLANCE SURVEY NATIONAL GRID BY LEICA SMARTNET GPS NETWORK.
SCALE FACTOR OF 1 APPLIES TO THIS DRAWING.

MEASURED DISTANCES ON THE GROUND WITHOUT GPS
WILL BE THE SAME AS THOSE MEASURED ON THIS DRAWING.

LEVELS ARE RELATED TO :-

ADVANCE SURVEY GPS ANTENNA NETWORK AND TRANSFORMED
USING THE OSGM15 & OSTN15 MODELS.

ORIGIN USED IS LOCATED AT :-

SURVEY STATION 2
1511 SURVEY HALL, IN FOOTPATH OF NESTLE'S AVENUE,
(AS SHOWN ON THE DRAWING)

VALUE GIVEN AS 31.38m (NEWLYN DATUM)

IG REF 509764.326 E 179210.997 N

SURVEY CONTROL STATIONS SHOWN

[illegible]

B Floor to Beam Height in cms
C Floor to Ceiling Height in cms
Cr Floor to Crown Height in cms
D Floor to Door Head Height in cms
FC Floor to False Ceiling Height in cms
FF False Floor Level
H Floor to Head Height in cms
S Floor to Sill Height in cms
Spr. Floor to Springer Height in cms

- * Drainage pipe sizes (where shown) have been gauged from the surface for safety reasons and should be regarded as approximate only.
- * Tree species (where shown) should be treated with caution and expert identification is advised.
- * Although this is a digital survey the accuracy and amount of detail shown is only commensurate with the graphical scale of mapping as specified. Care should be exercised when working to larger scales.
- * Visible features in the vicinity of the boundaries as shown above, may not represent the extent of legally conveyed ownership.
- * Whilst every effort has been made to achieve accuracy on this plan, CRUCIAL dimensions dimensions, levels and invert levels should be checked prior to design and construction.
- * Fark levels have been taken in the bottom of the channel.
- * The use of dense undergrowth has been assumed. Areas of dense undergrowth are shown in outline only and marked as "dense undergrowth" on the plan.

SHEET LAYOUT
NOT TO SCALE

SURVEYED FOR	GENERAL FOOD TRADING CO. LTD 3500 HIGHWAY 108 JAYHILL, ONTARIO MIDWEST CASH CLOSE MIDWEST EX UNIT 100 083 4RY	SURVEYOR	A.E./K.B./S.L.
		DATE	JAN 2017

NO.	DATE	REVISION		
		DRAWING NO	L 7882/5A	REV
		SCALE	1 : 100	
		SEE ALSO DWG NOS	L 7882/1 - 4	
		SHEET		
		REF NO	L 7882	