


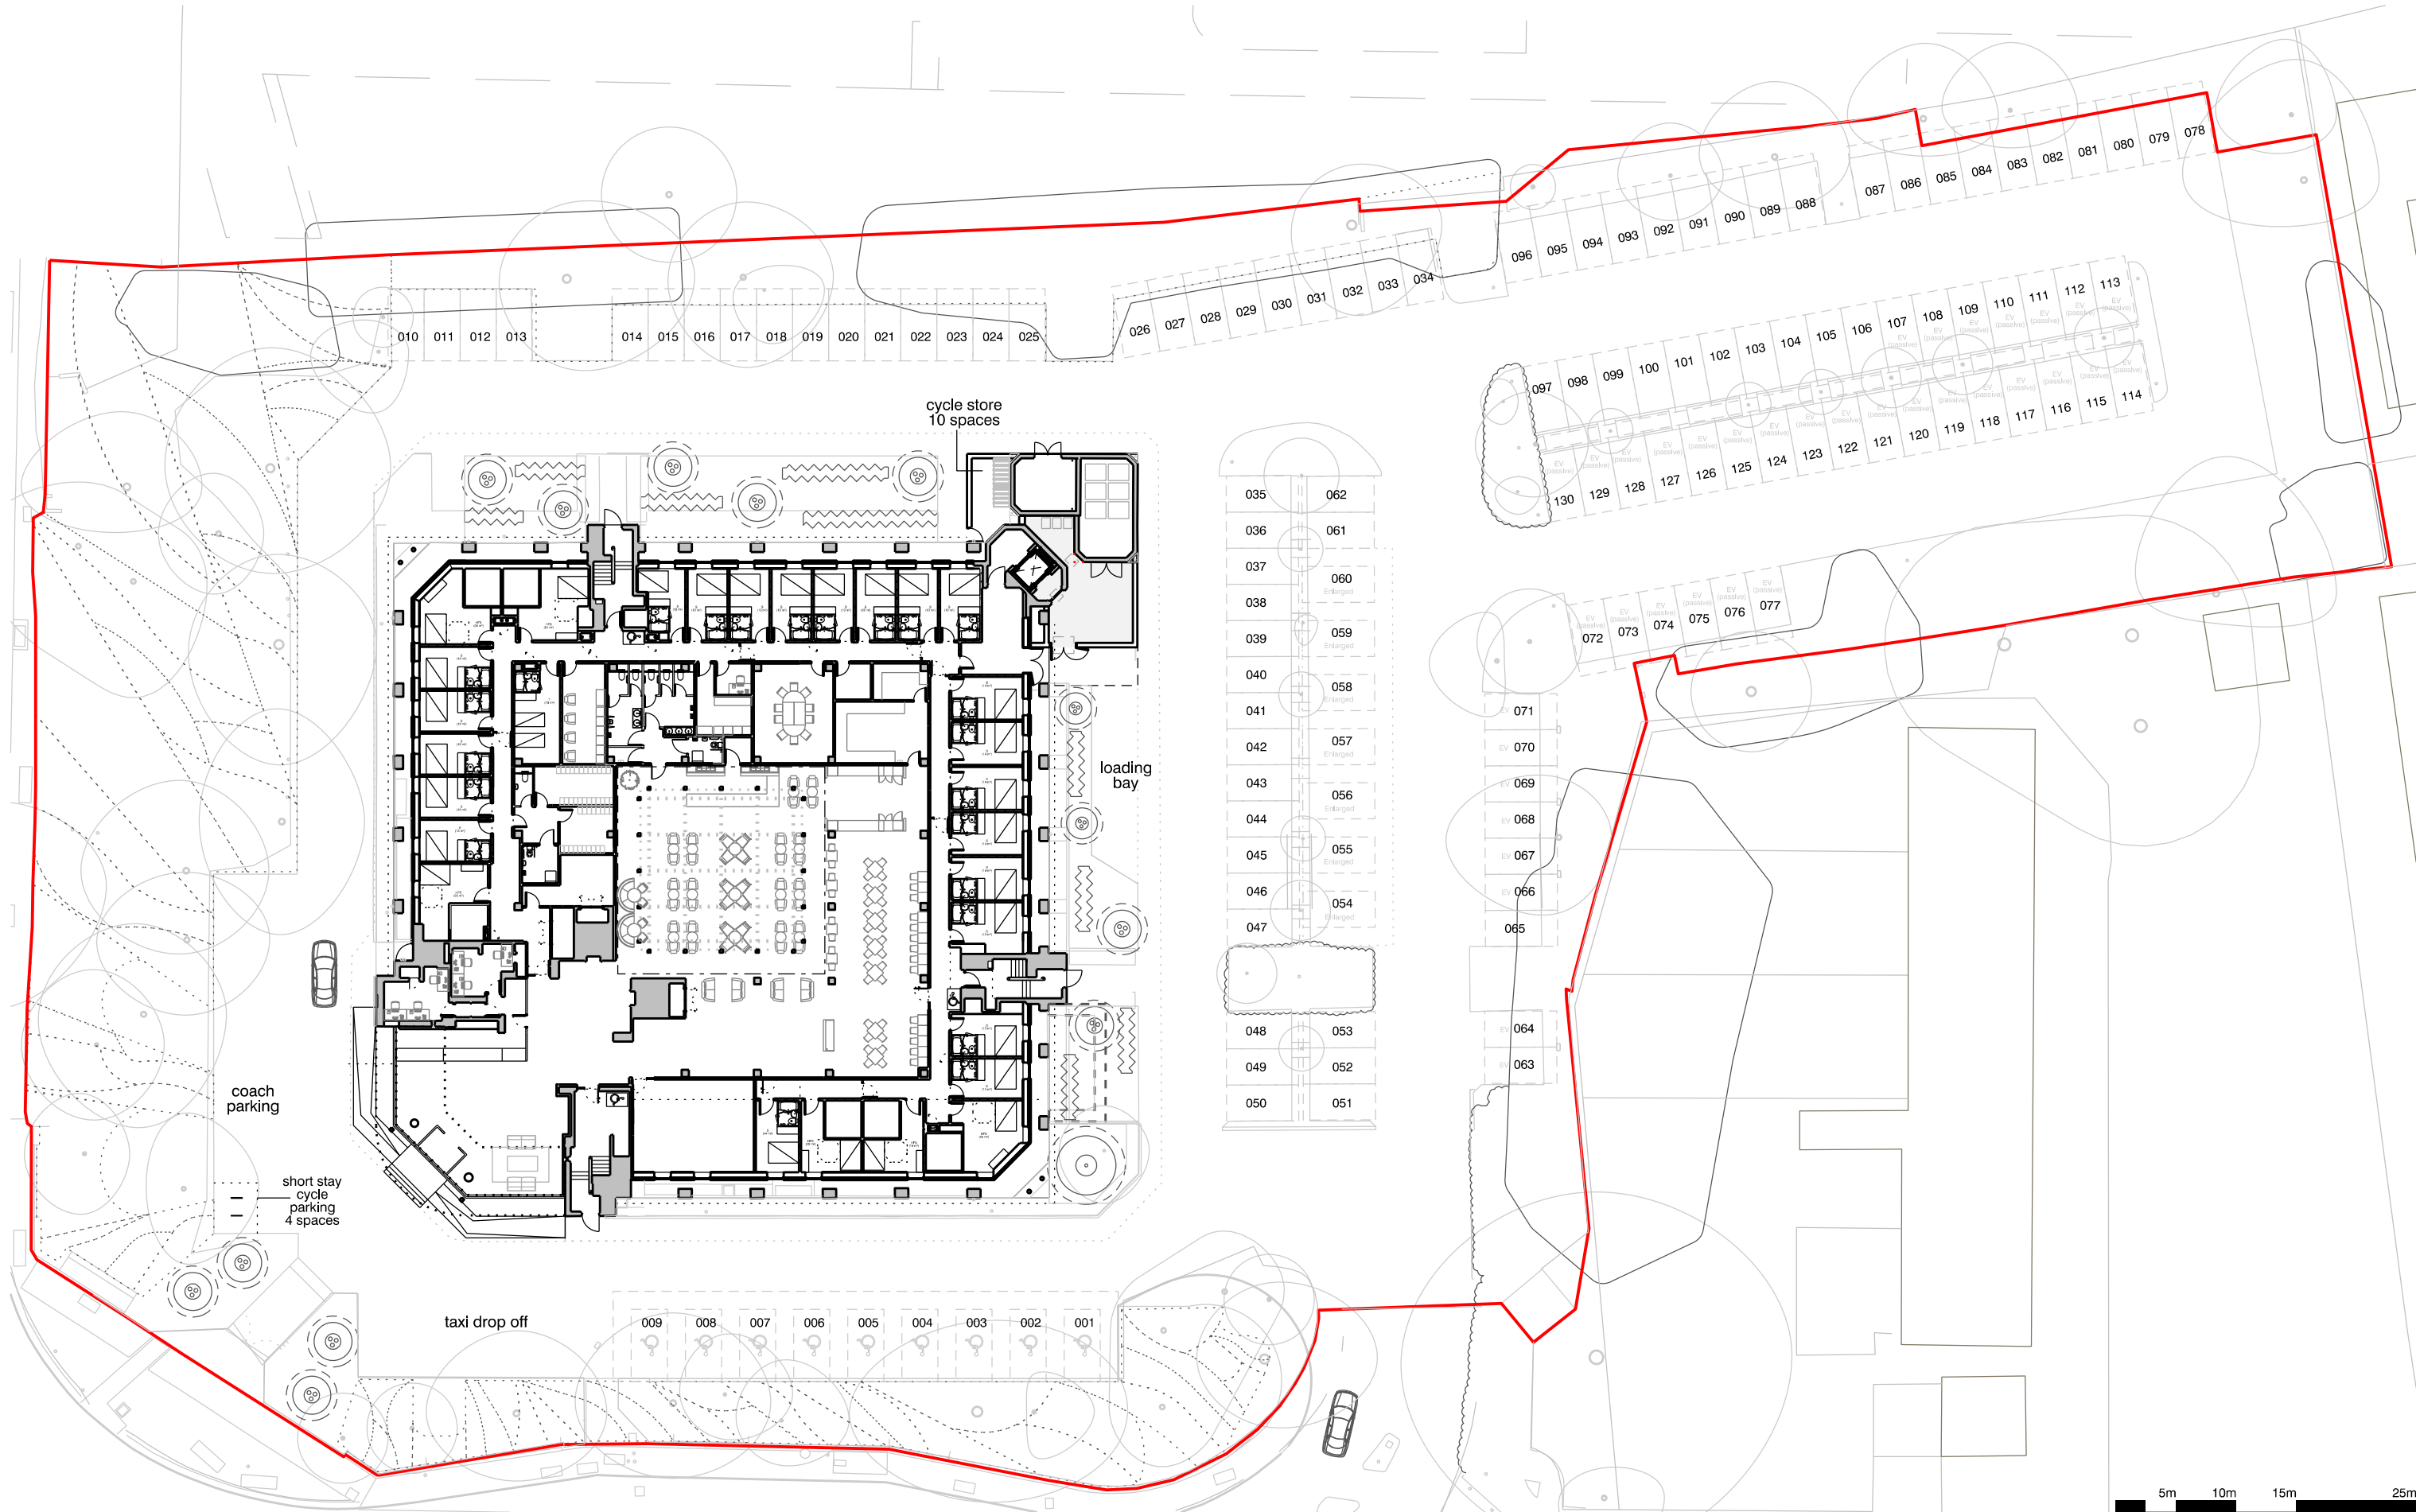

revision: date: note:
P01 20251217 initial planning issue
P02 20260402 preliminary second issue
P03 20260728 parking numbers revised
loading bay revised
short stay cycle parking added

key:
site boundary
130 car spaces
of which includes:
9 blue badge spaces
8 EV charging car spaces
1 coach parking

project
Toyoko Inn, Heathrow
job no.
7697

title
Proposed site plan

scale
1:400 @ A3/ 1:200 @ A1

drawing no.
7697-al(05)0005

stephenson hamilton risley
STUDIO

3 riverside mews
4 commercial street
manchester, M15 4RQ
www.shr.studio
email@shr.studio
0161 832 0244