



SOUTH-EAST

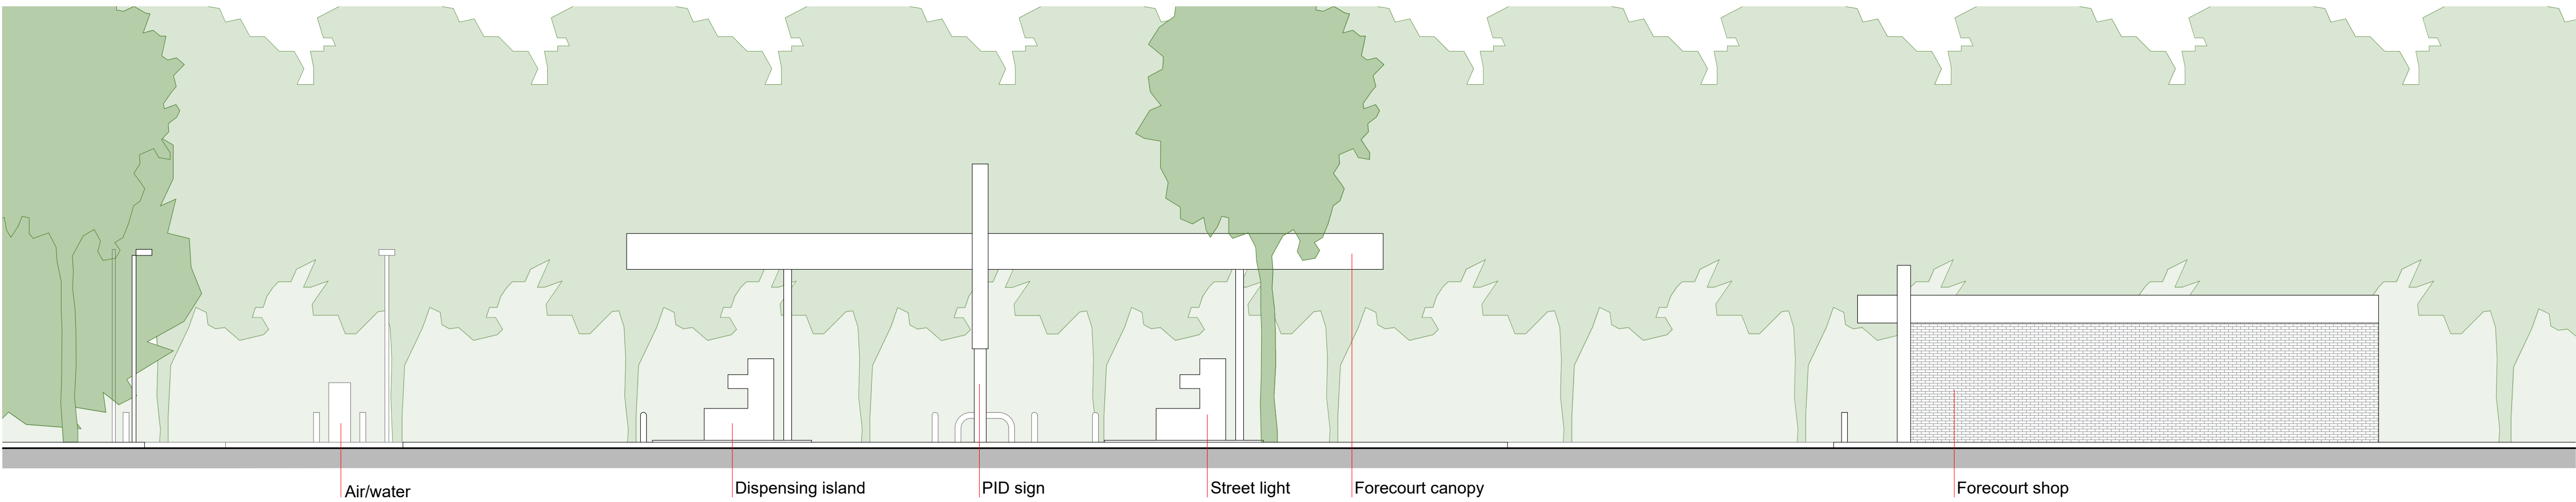


Air/water Dispensing island PID sign Street light Forecourt canopy Forecourt shop

NORTH-WEST

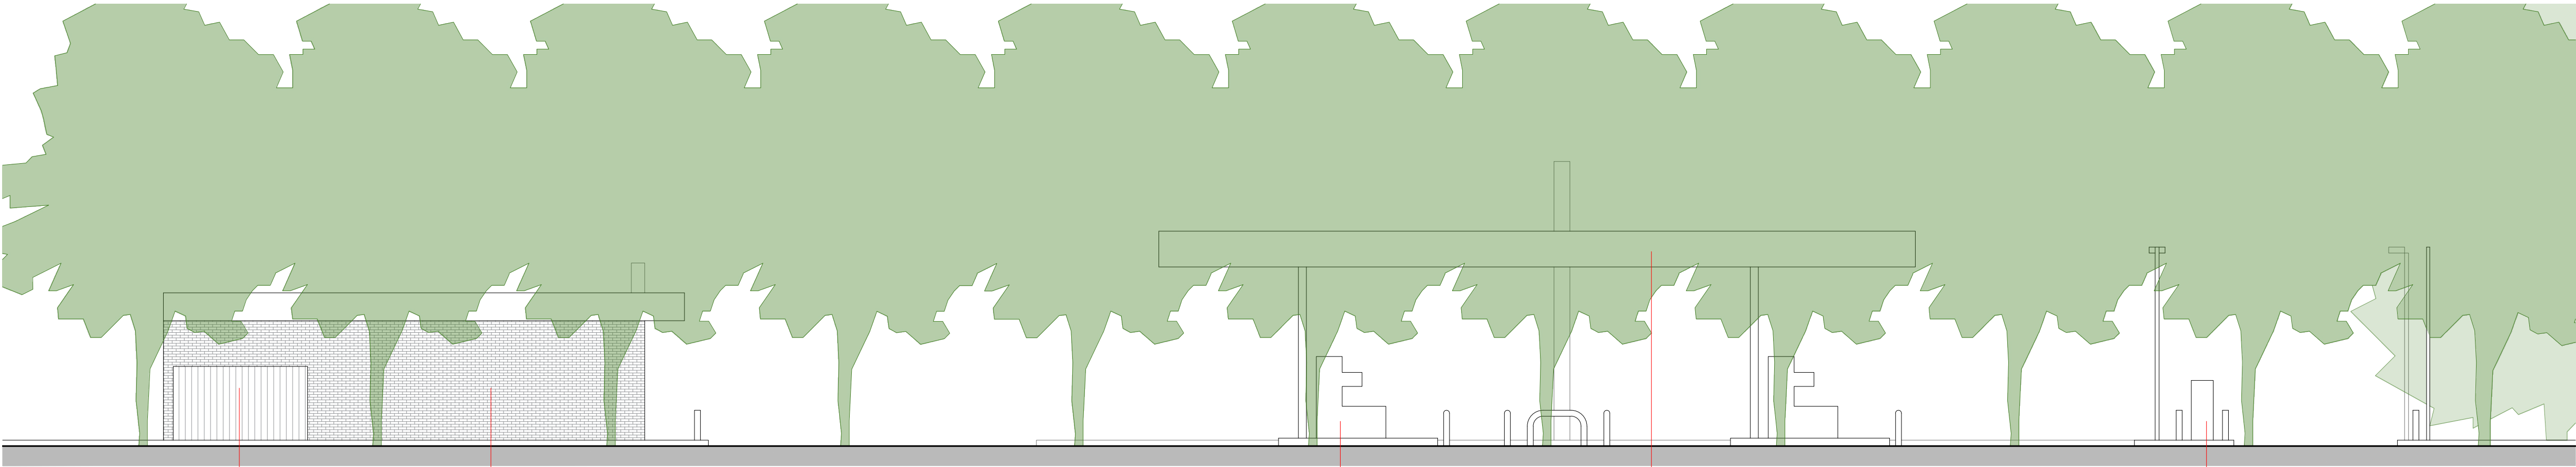

Compound Forecourt shop Dispensing island Forecourt canopy Air/water


SOUTH-WEST

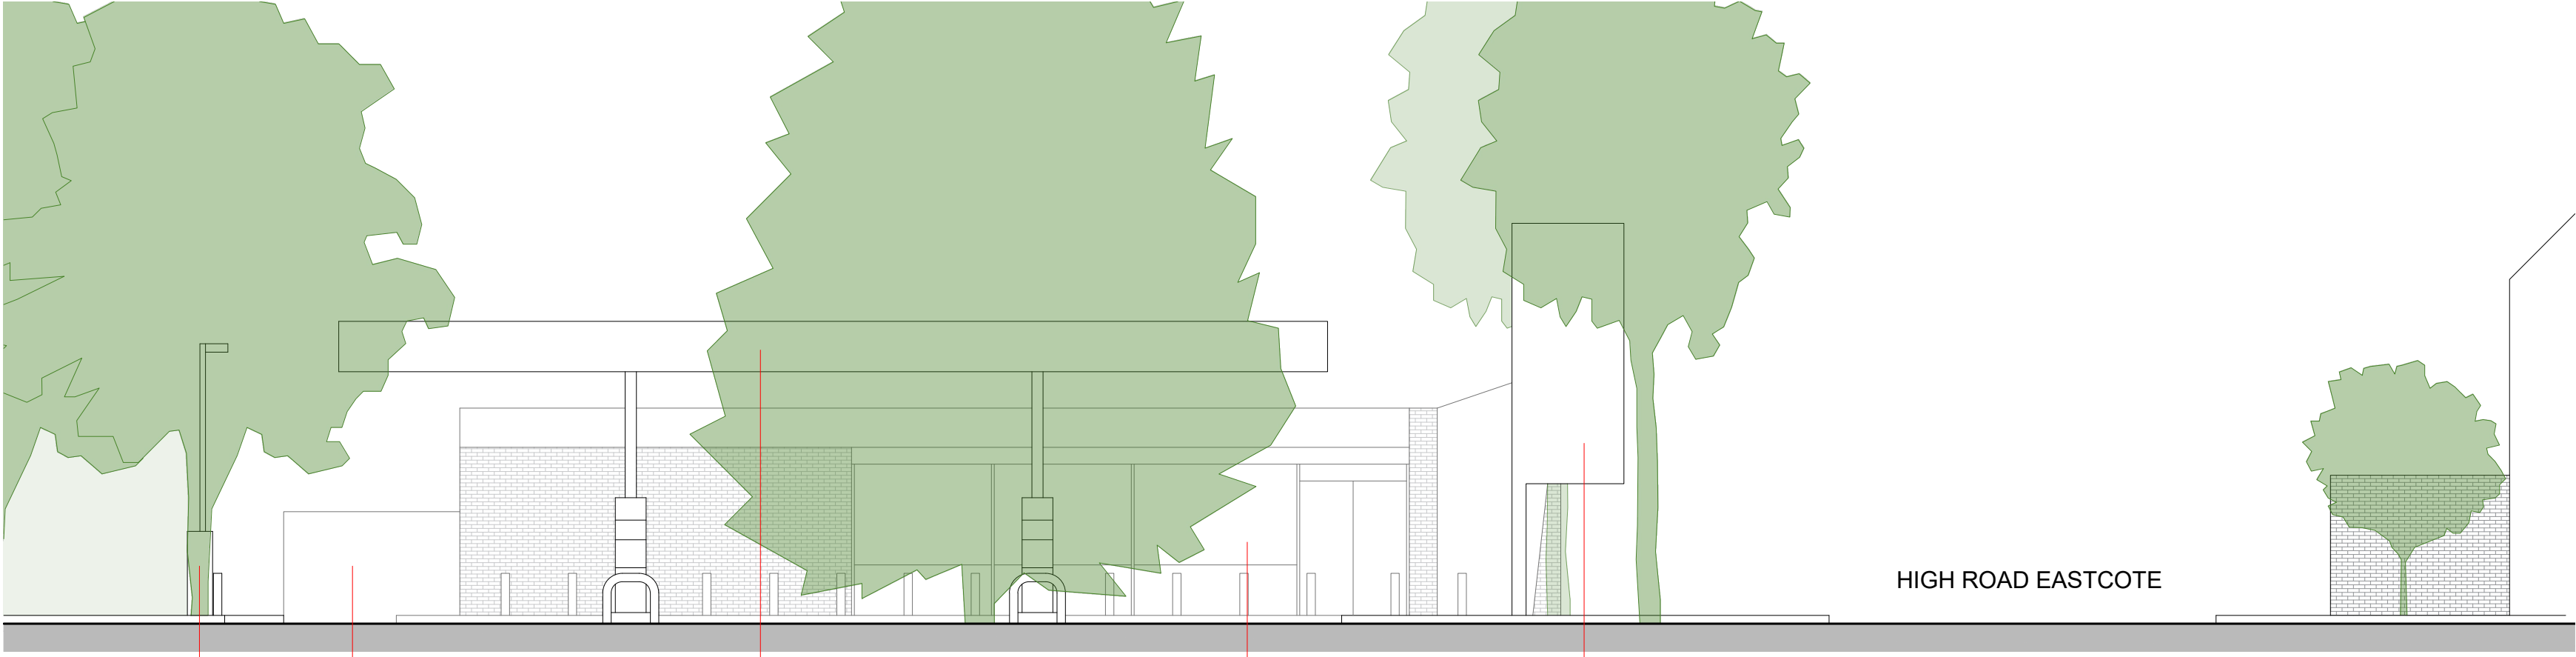

Air/water Compound Forecourt canopy Forecourt shop PID sign

HIGH ROAD EASTCOTE

NORTH-EAST

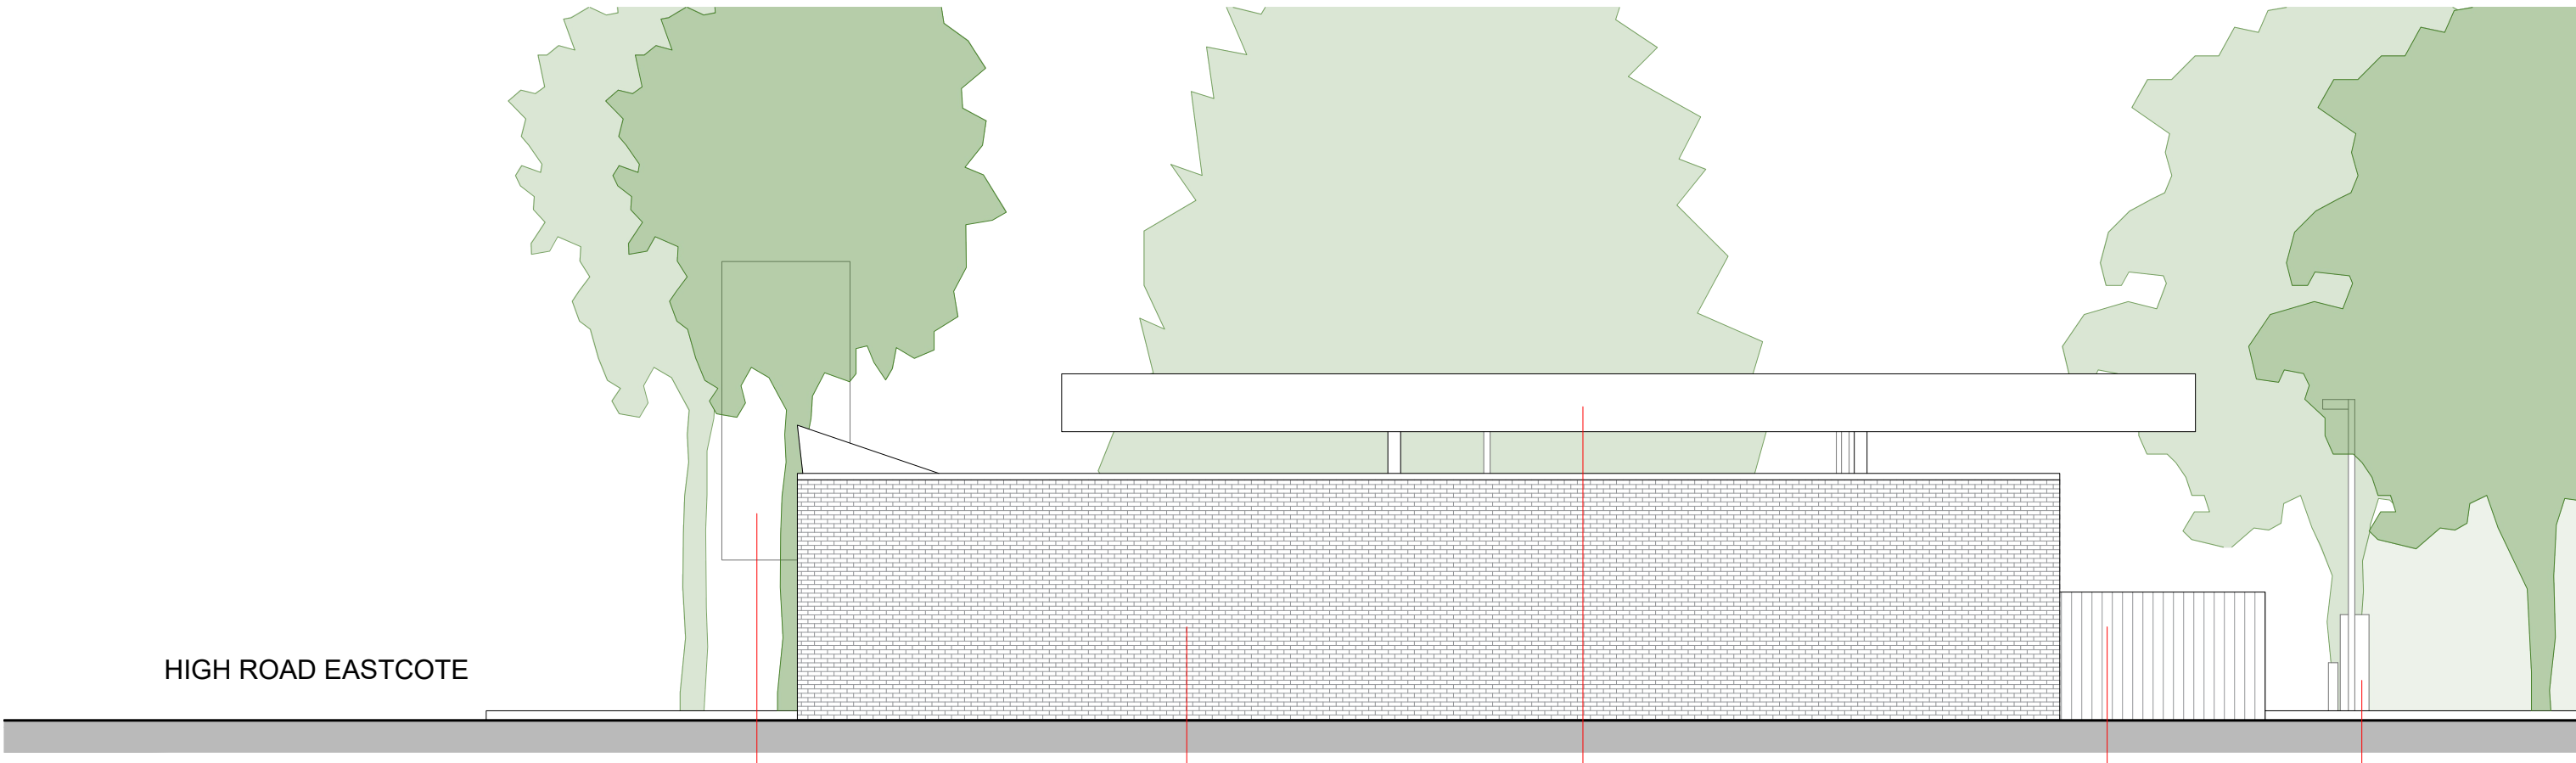


PID sign Forecourt shop Forecourt canopy Compound Air/water

EXISTING ELEVATIONS

NORTH-WEST ELEVATION


SOUTH-WEST ELEVATION

NORTH-EAST ELEVATION

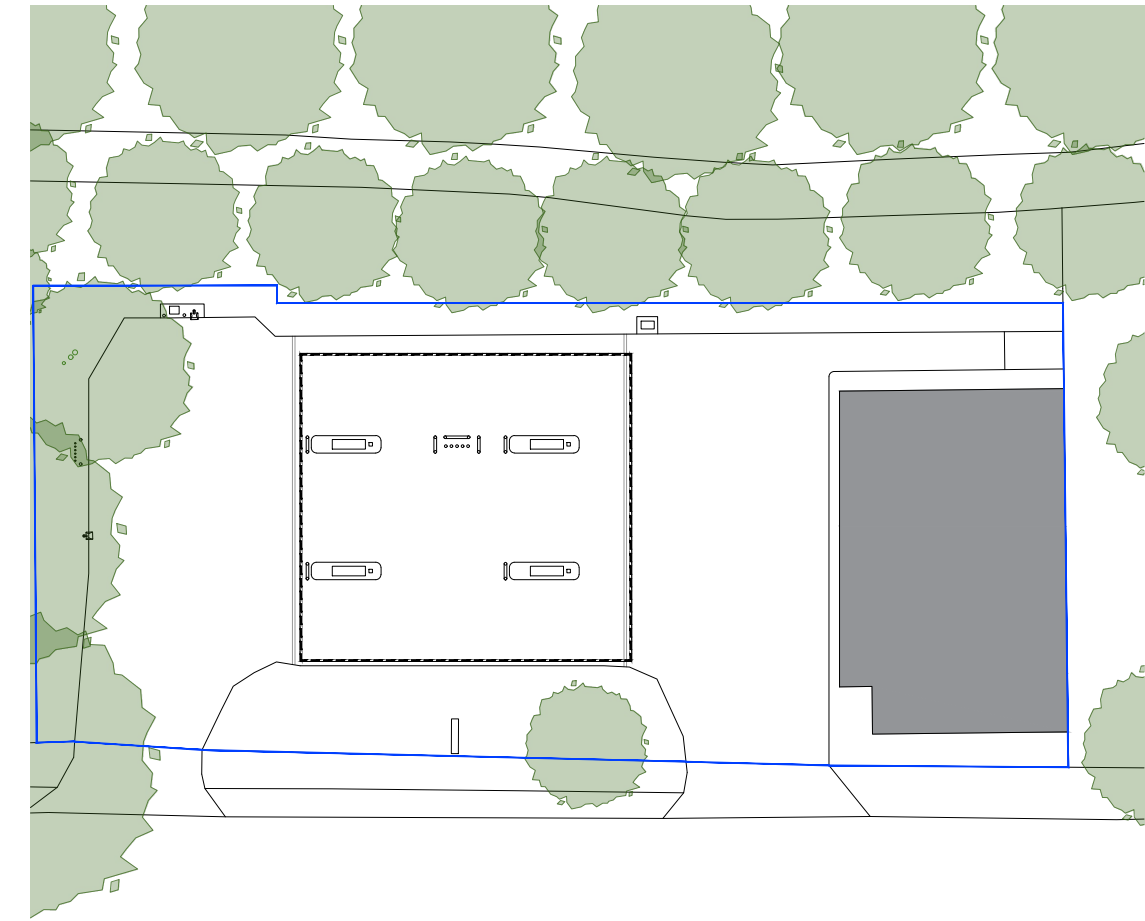

NOT TO SCALE

SOUTH-EAST ELEVATION

 

REVISIONS:

REV	NOTE	DATE
a	Tree survey added	Apr '21

NOTES:

Hard copy prints may not scale accurately. All levels are in metres and dimensions in millimetres unless specified otherwise. To be read in conjunction with all other relevant drawings and specifications.

Planning Application Drawings / Documents:

- PA01b Location and Block Plan
- PA02a Existing Site Elevations
- PA03a Existing Site Elevations
- PA04a Proposed Site Layout
- PA05a Proposed Site Elevations

Lingard Farrow Styles:
Arboricultural Impact Assessment, March 2021 ref. 3080
Tree Survey and Protection Plan - 3080-001

Richard K Morris:
Heritage Impact Assessment

PLANNING APPLICATION PINNER 2020

CLIENT **mfg**
motor fuel group

PROJECT FORMATION OF JET WASH BAY

ADDRESS
PINNER SERVICE STATION
HIGH ROAD EASTCOTE
PINNER
HA5 2ET

TITLE EXISTING ELEVATIONS

SCALE	1:100 @ A1	JOB NO	19839 - 82
DRAWN	PE	DWG NO	PA03a
DATE	19/02/2020	REVISION	PE
CHECKED		DATE	07/04/2021

ADCOCK ASSOCIATES
ELTA HOUSE, BIRMINGHAM ROAD, STRATFORD UPON AVON, CV37 0AQ
enquiries@adcockassociates.co.uk Tel: +44(0)1789 414202 Fax: +44(0)1789 267741

DESIGN ARCHITECTURE PROJECT MANAGEMENT