



SOUTH-EAST

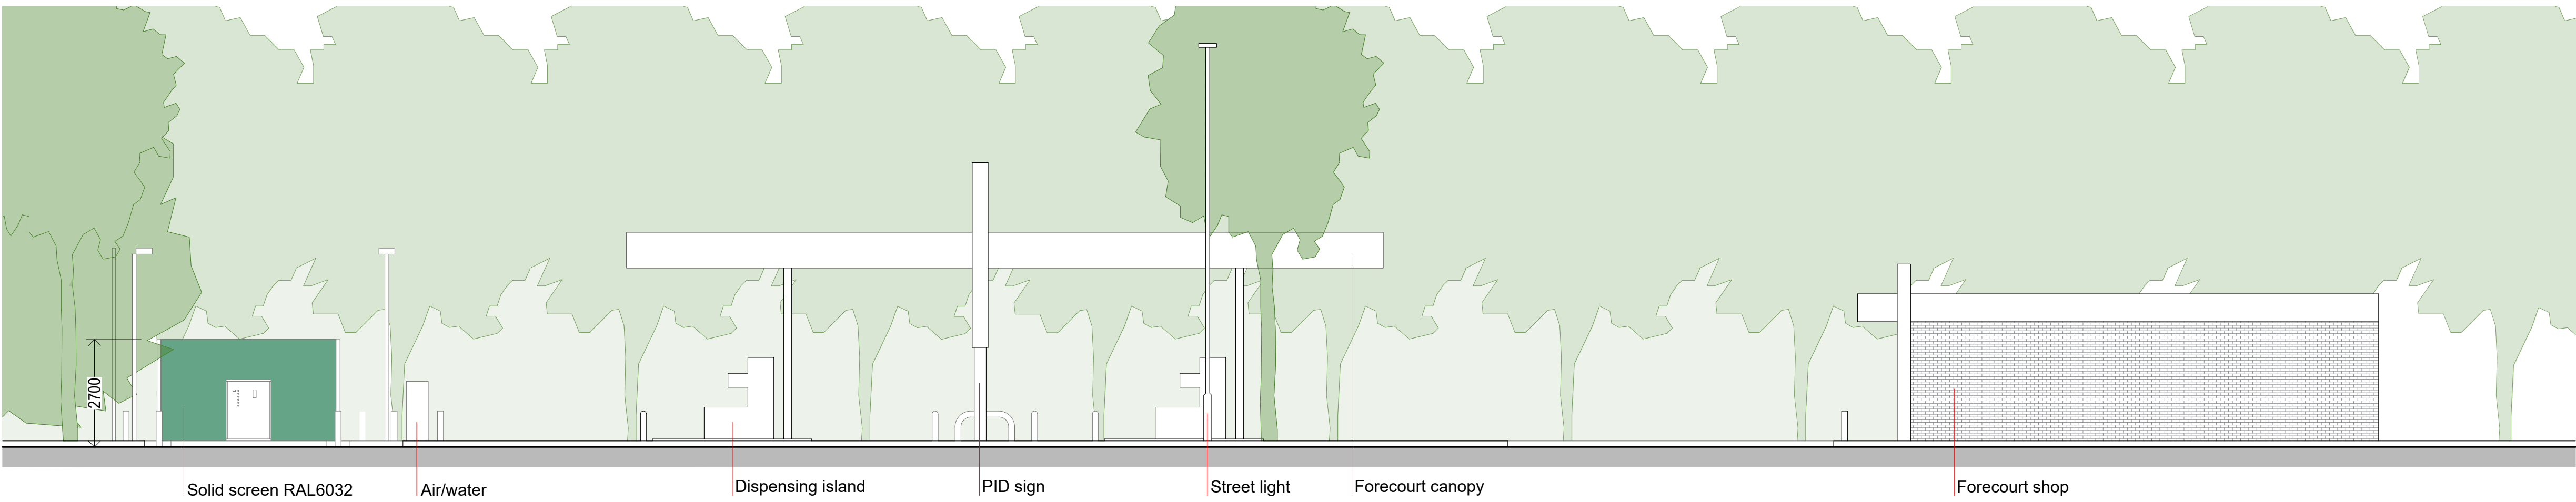


NORTH-WEST



SOUTH-WEST

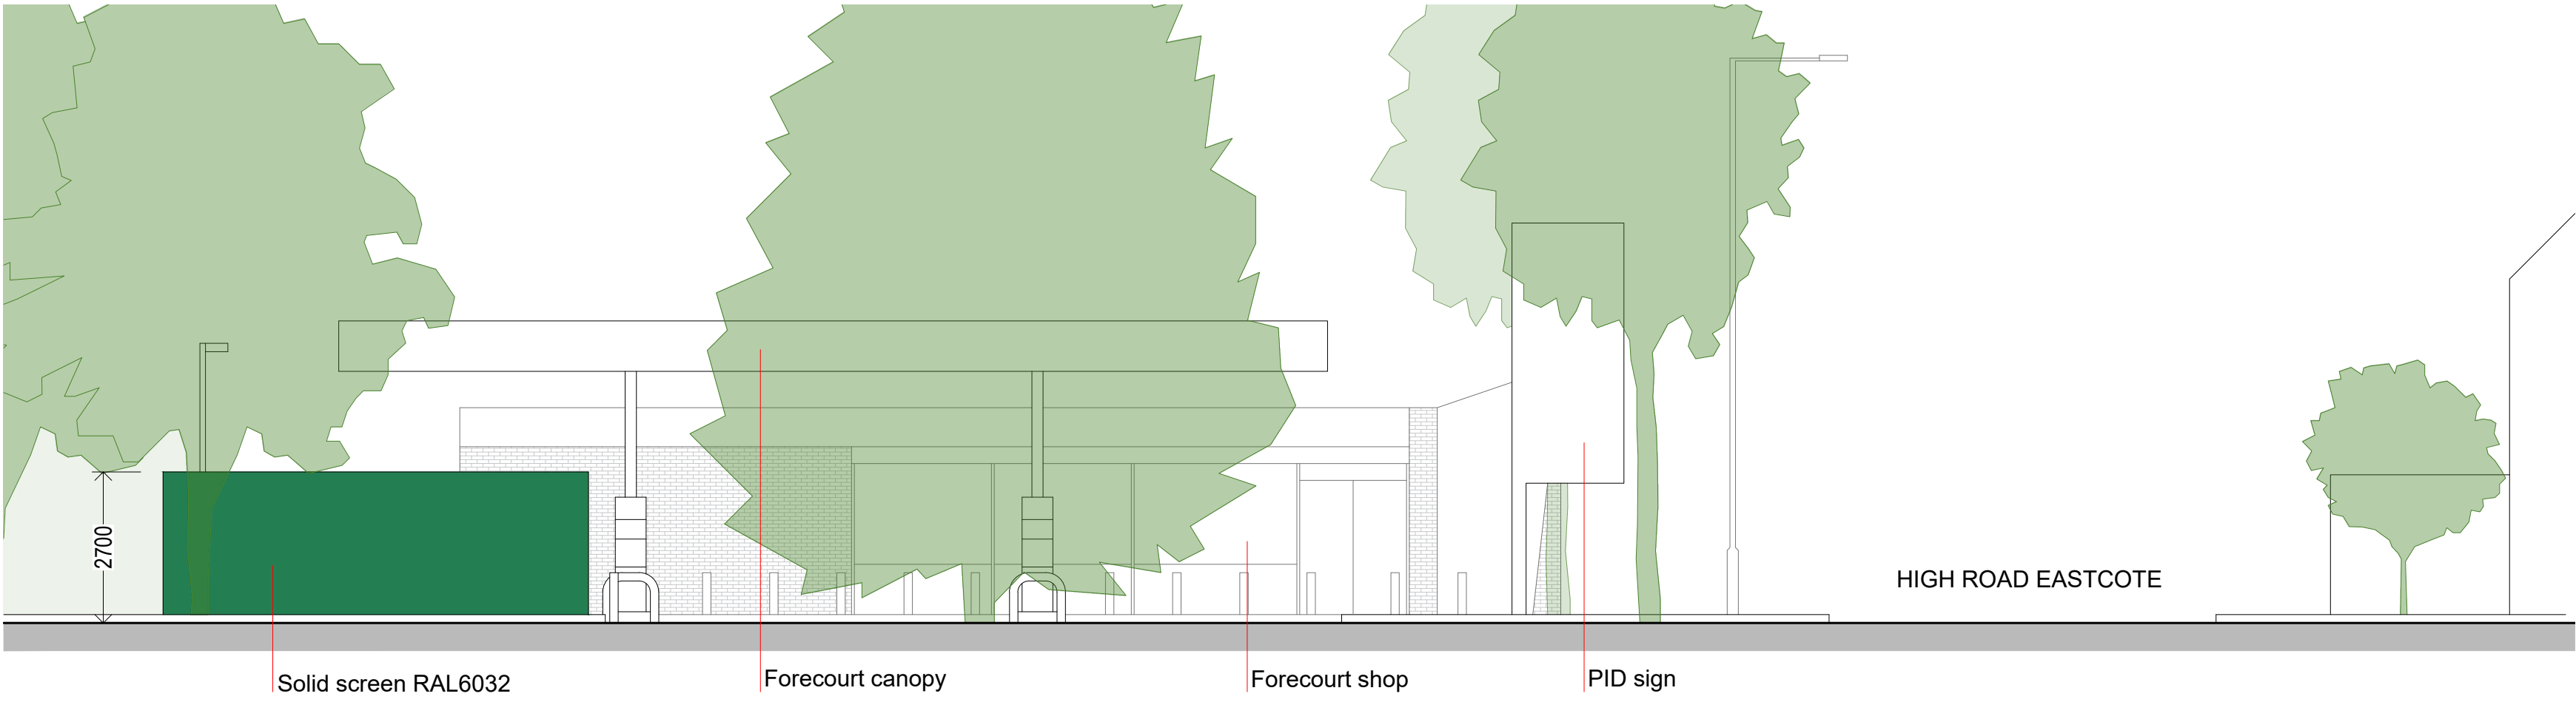


NORTH-EAST

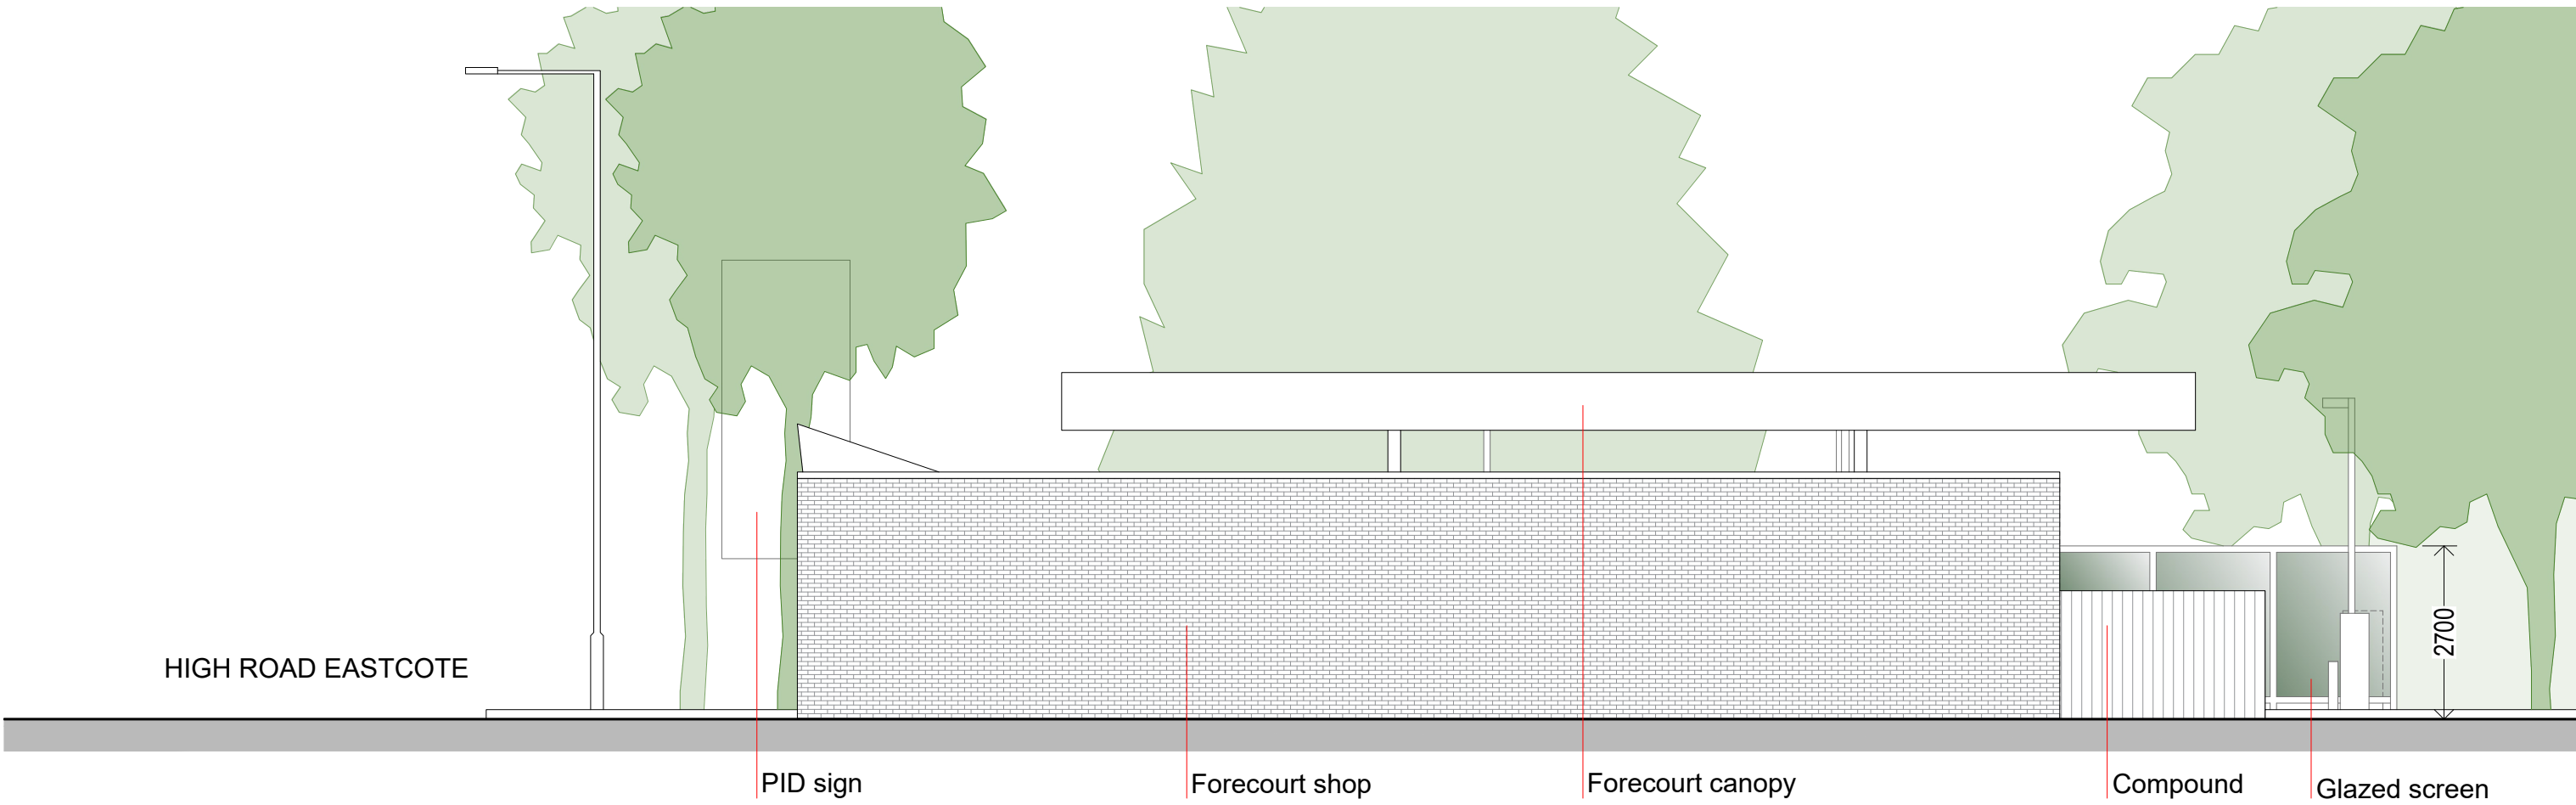

NORTH-WEST ELEVATION

SOUTH-WEST ELEVATION


NORTH-EAST ELEVATION

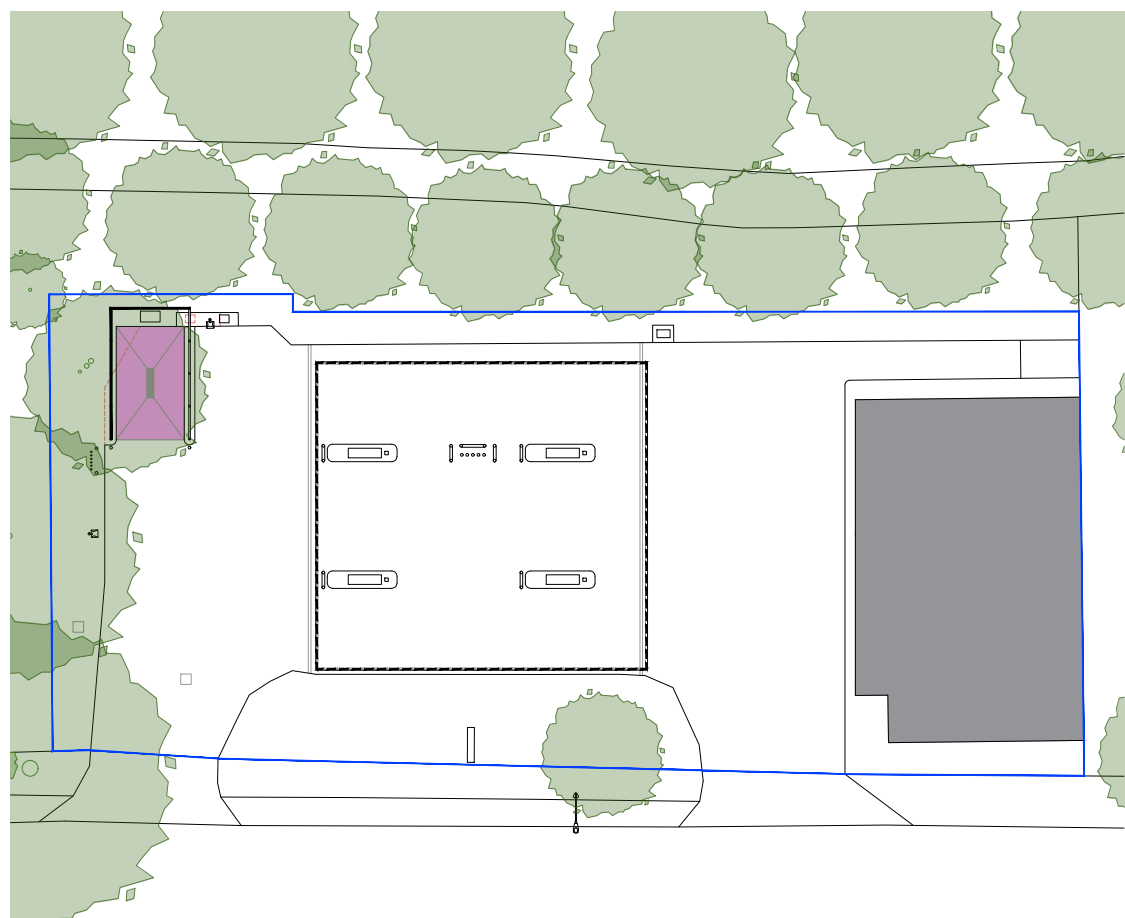

NOT TO SCALE

SOUTH-EAST ELEVATION

PROPOSED ELEVATIONS

 

REVISIONS:

REV	NOTE	DATE
a	Tree survey added	Apr '21

NOTES:

Hard copy prints may not scale accurately. All levels are in metres and dimensions in millimetres unless specified otherwise. To be read in conjunction with all other relevant drawings and specifications.

Planning Application Drawings / Documents:

PA01b	Location and Block Plan
PA02a	Existing Site Layout
PA03a	Existing Site Elevations
PA04a	Proposed Site Layout
PA05a	Proposed Site Elevations

Lingard Farrow Styles:
Arboricultural Impact Assessment, March 2021 ref. 3080
Tree Survey and Protection Plan - 3080-001

Richard K Morris:
Heritage Impact Assessment

PLANNING
APPLICATION
PINNER 2020

CLIENT **mfg**
motor fuel group

PROJECT FORMATION OF JET WASH BAY

ADDRESS
PINNER SERVICE STATION
HIGH ROAD EASTCOTE
PINNER
HA5 2ET

TITLE PROPOSED ELEVATIONS

SCALE 1:100 @ A1 JOB NO 19839 - 82

DRAWN PE DATE 19/02/2020 DWG NO PA05a

CHECKED DATE REVISION DATE PE 07/04/2021

ADCOCK ASSOCIATES

ELTA HOUSE, BIRMINGHAM ROAD, STRATFORD UPON AVON, CV37 0AQ
enquiries@adcockassociates.co.uk Tel: +44(0)1789 414202 Fax: +44(0)1789 267741

DESIGN ARCHITECTURE PROJECT MANAGEMENT