


1. All dimensions should be checked on site prior to commencement of work or associated manufacturing.
2. This drawing should be read in conjunction with relevant specifications and documentation issued by ADS Design or third parties. the contractor is responsible for assimilating the information and reporting discrepancies to ADS Design prior to commencement of works.
3. The contractor is responsible for ensuring that all works comply with Local Authority requirements and national regulations.

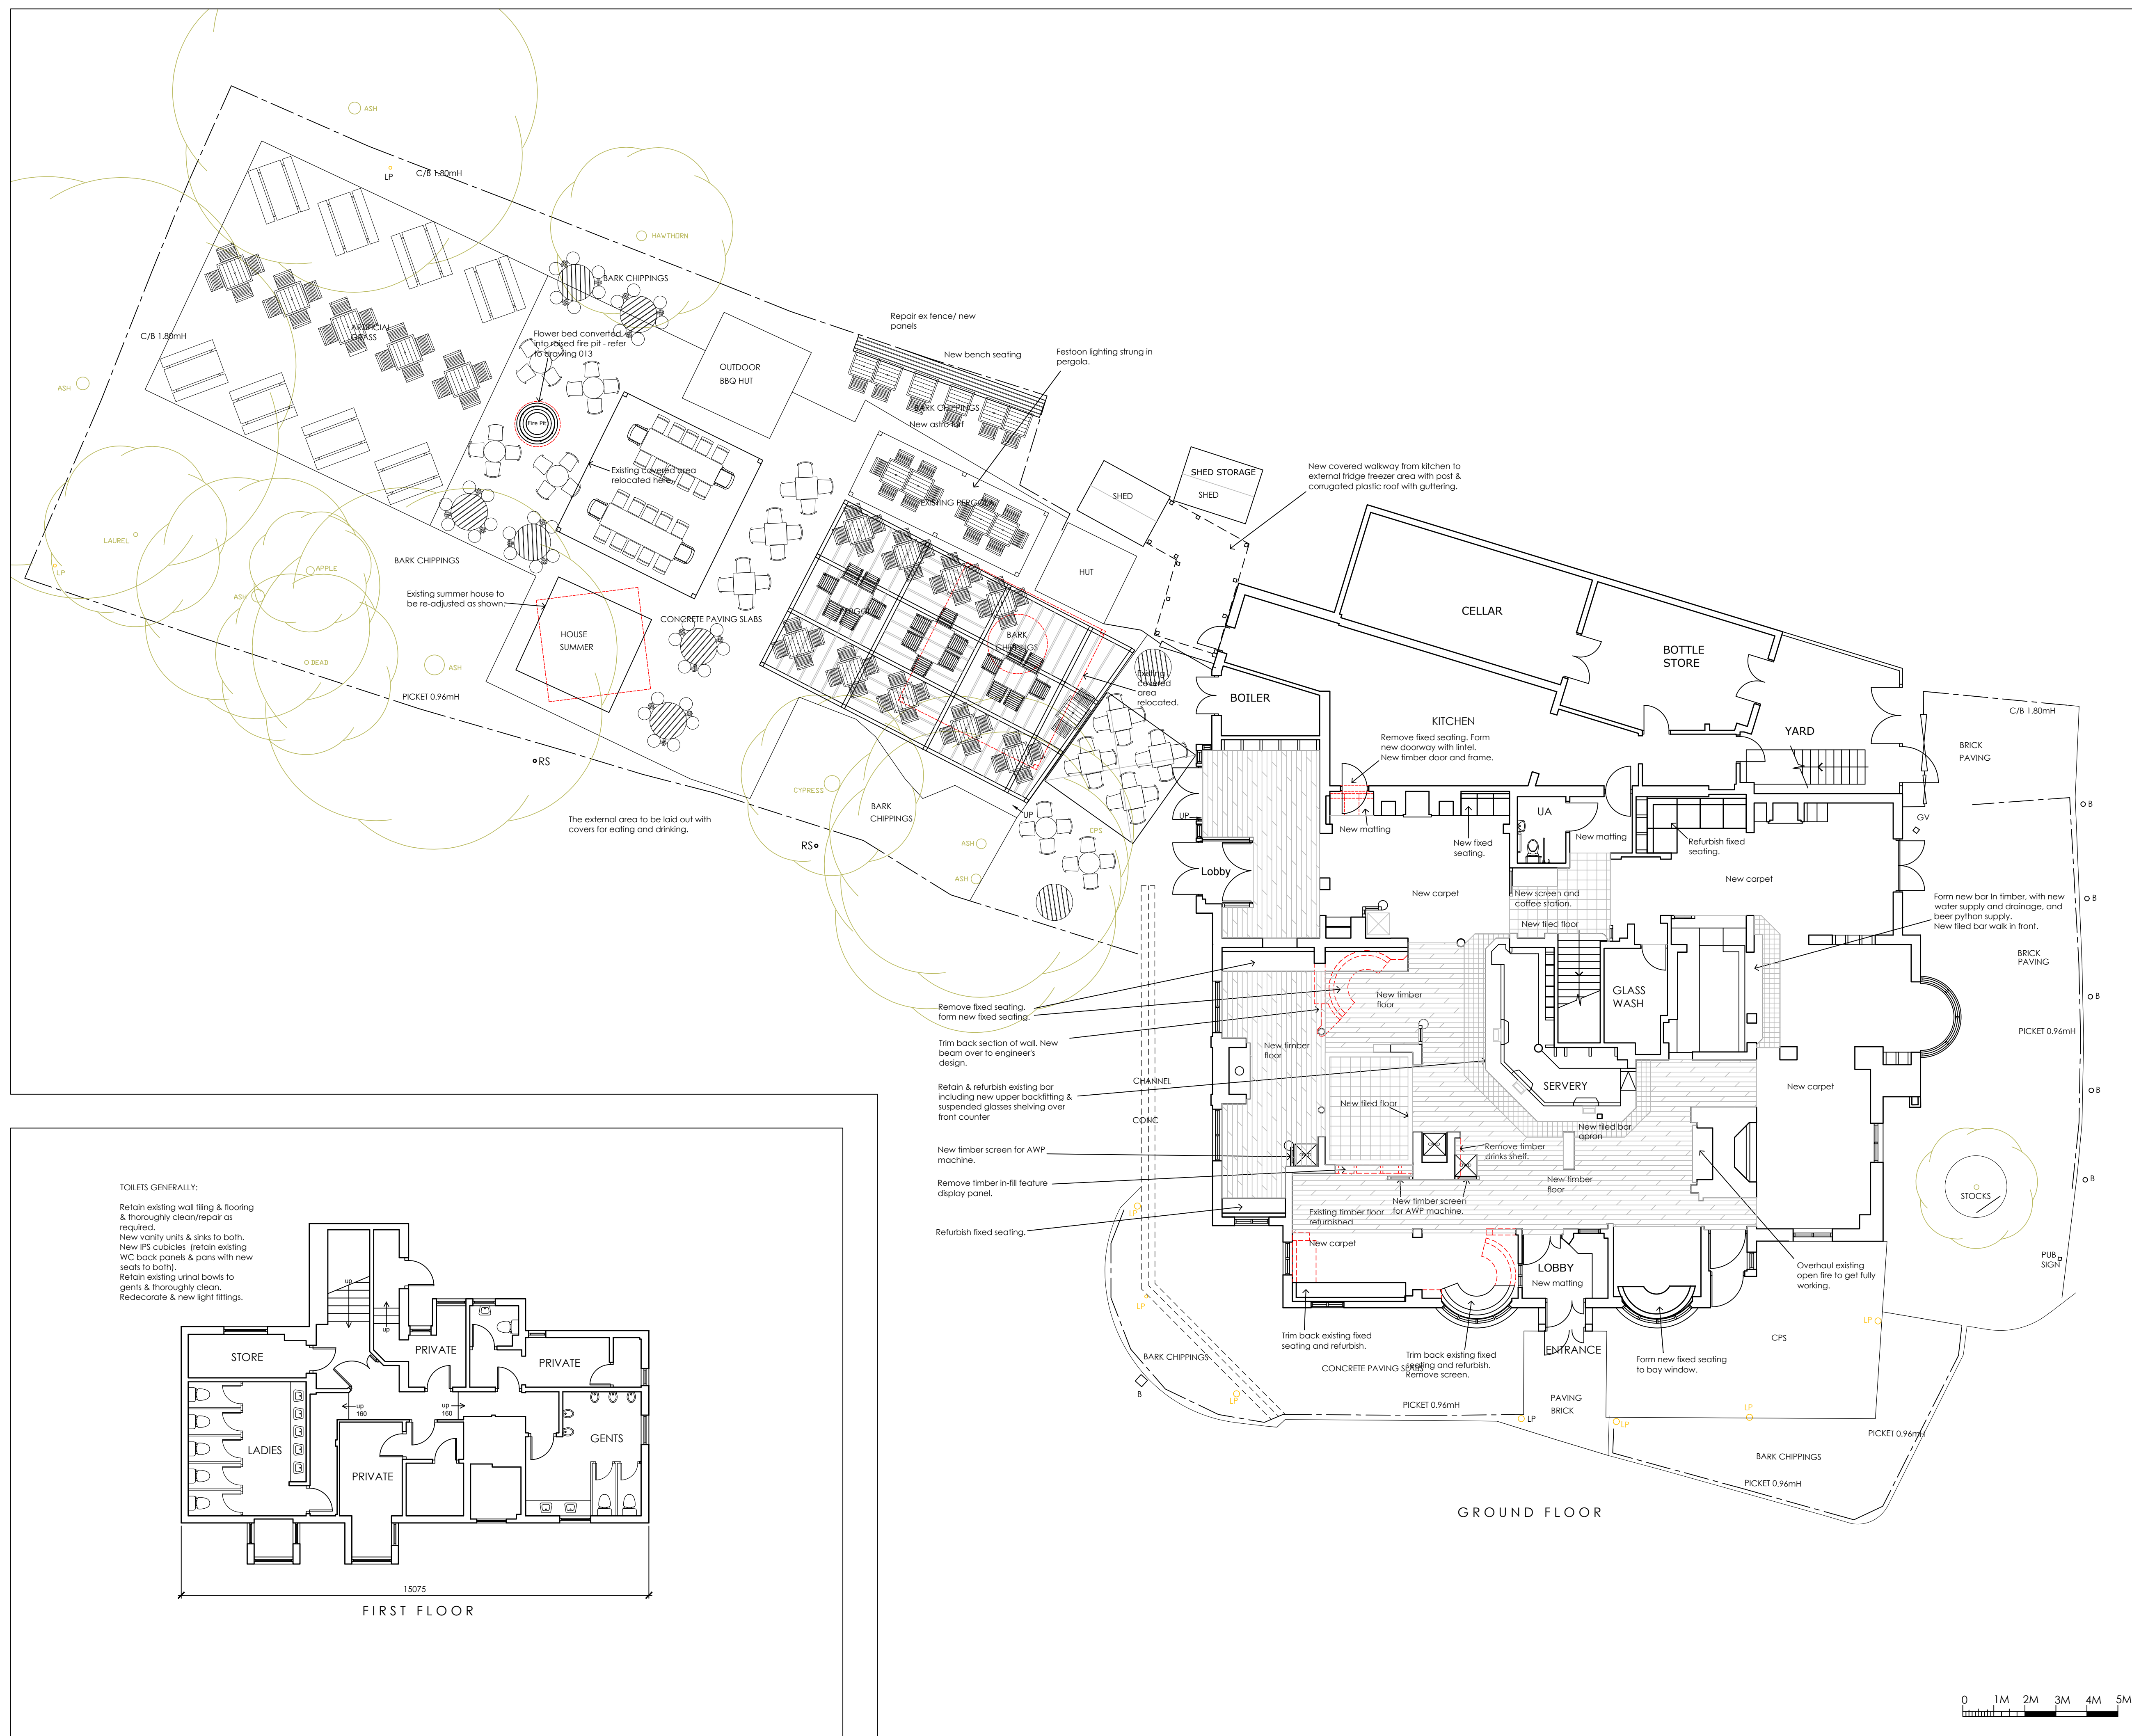

REV	NOTES	DATE	BY
REV	NOTES	DATE	BY

ADSDESIGN
INTERIORS • ARCHITECTURE

ADS DESIGN & BRAND DEVELOPMENT Ltd
King John's Gallery, King John's Island, Mythe Road,
Tewkesbury, GL20 6EB
Tel: +44 (0) 1684 870 870 Fax: +44 (0) 1684 878 202
email: info@ads-design.co.uk

CLIENT

Stonegate

PROJECT

The Coach & Horses
Ickenham UB10 8LJ

DRAWING TITLE

Site, Ground and First Floor Plans as Proposed

SCALE 1:100

SHEET	A1
-------	----

DATE November 2017

DRAWN
Stonegate Survey/A I

TICK & DATE IF PRELIMINARY

DRAWING NUMBER

012

