




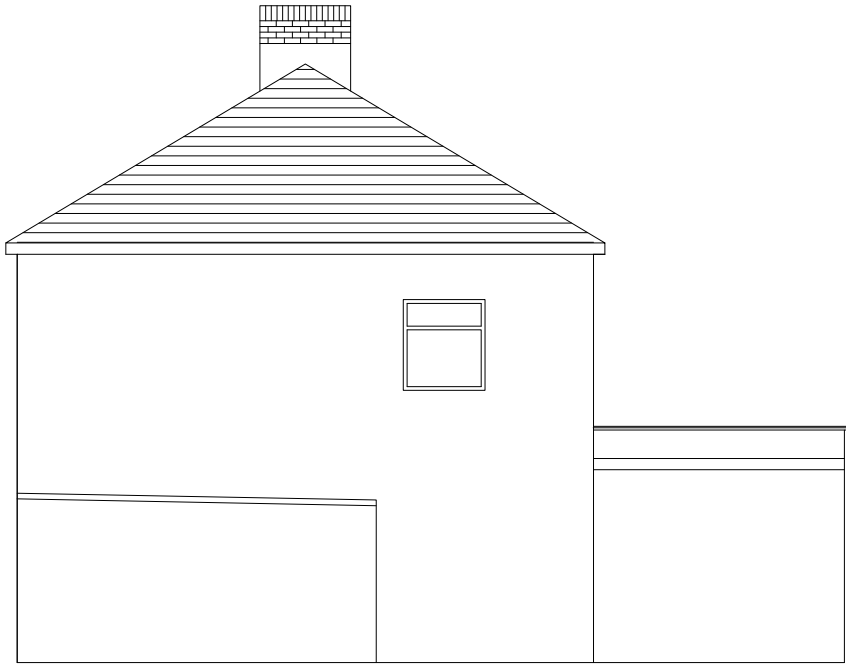

VIEW WEST

 

VIEW EAST

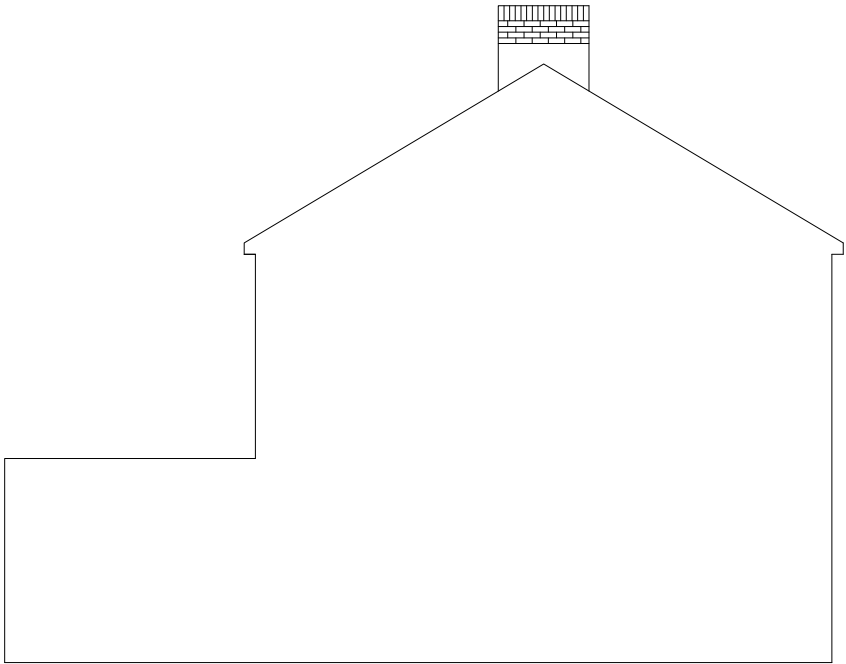

FRONT ELEVATION



REAR ELEVATION

0 0.5 1 2 3 4 5m

Pardis Design & Construction 22 Oakfield Gdns, Greenford Middlesex UB6 8SD Tel: 07956990081 email: pardis@aol.com		
Address: 3 MALVERN ROAD UB3 5JA		
Drawing: EXISTING ELEVATIONS		
Date: 18/07/2019	Scale: 1:100	A3
JOB No. 36-19	Drawing No. MAL - EL.01.c	Rev.c