



FRONT ELEVATION



REAR ELEVATION

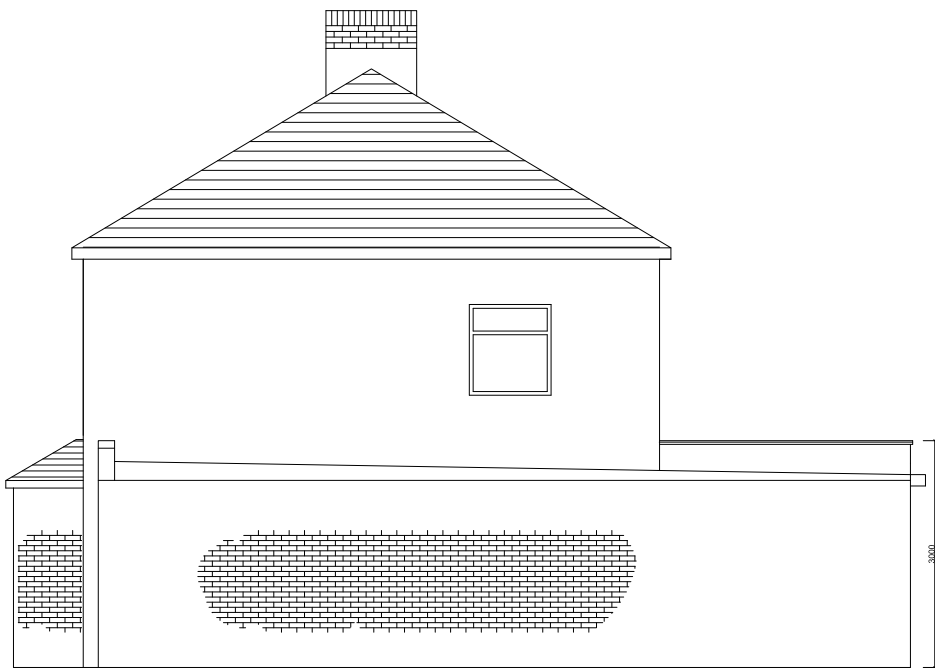

VIEW WEST

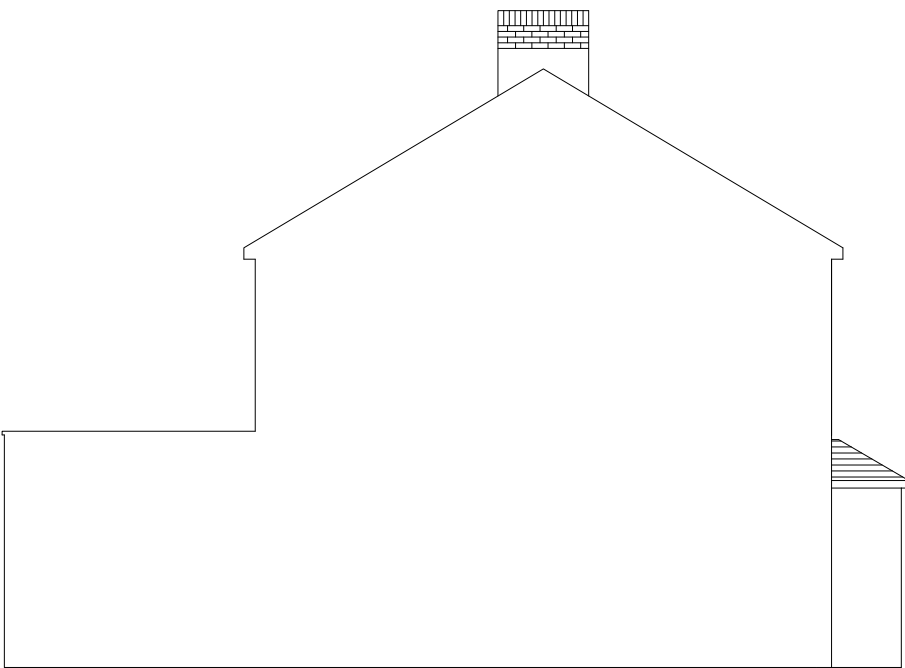

VIEW EAST



Pardis Design & Construction 22 Oakfield Gdns, Greenford Middlesex UB6 8SD Tel: 07956990081 email: pardis@aol.com		
Address: 3 MALVERN ROAD UB3 5JA		
Drawing: PROPOSED ELEVATIONS		
Date: 18/07/2019	Scale: 1:100	A3
JOB No: 32-19	Drawing No: MAL-EL-02.c	Rev: d