




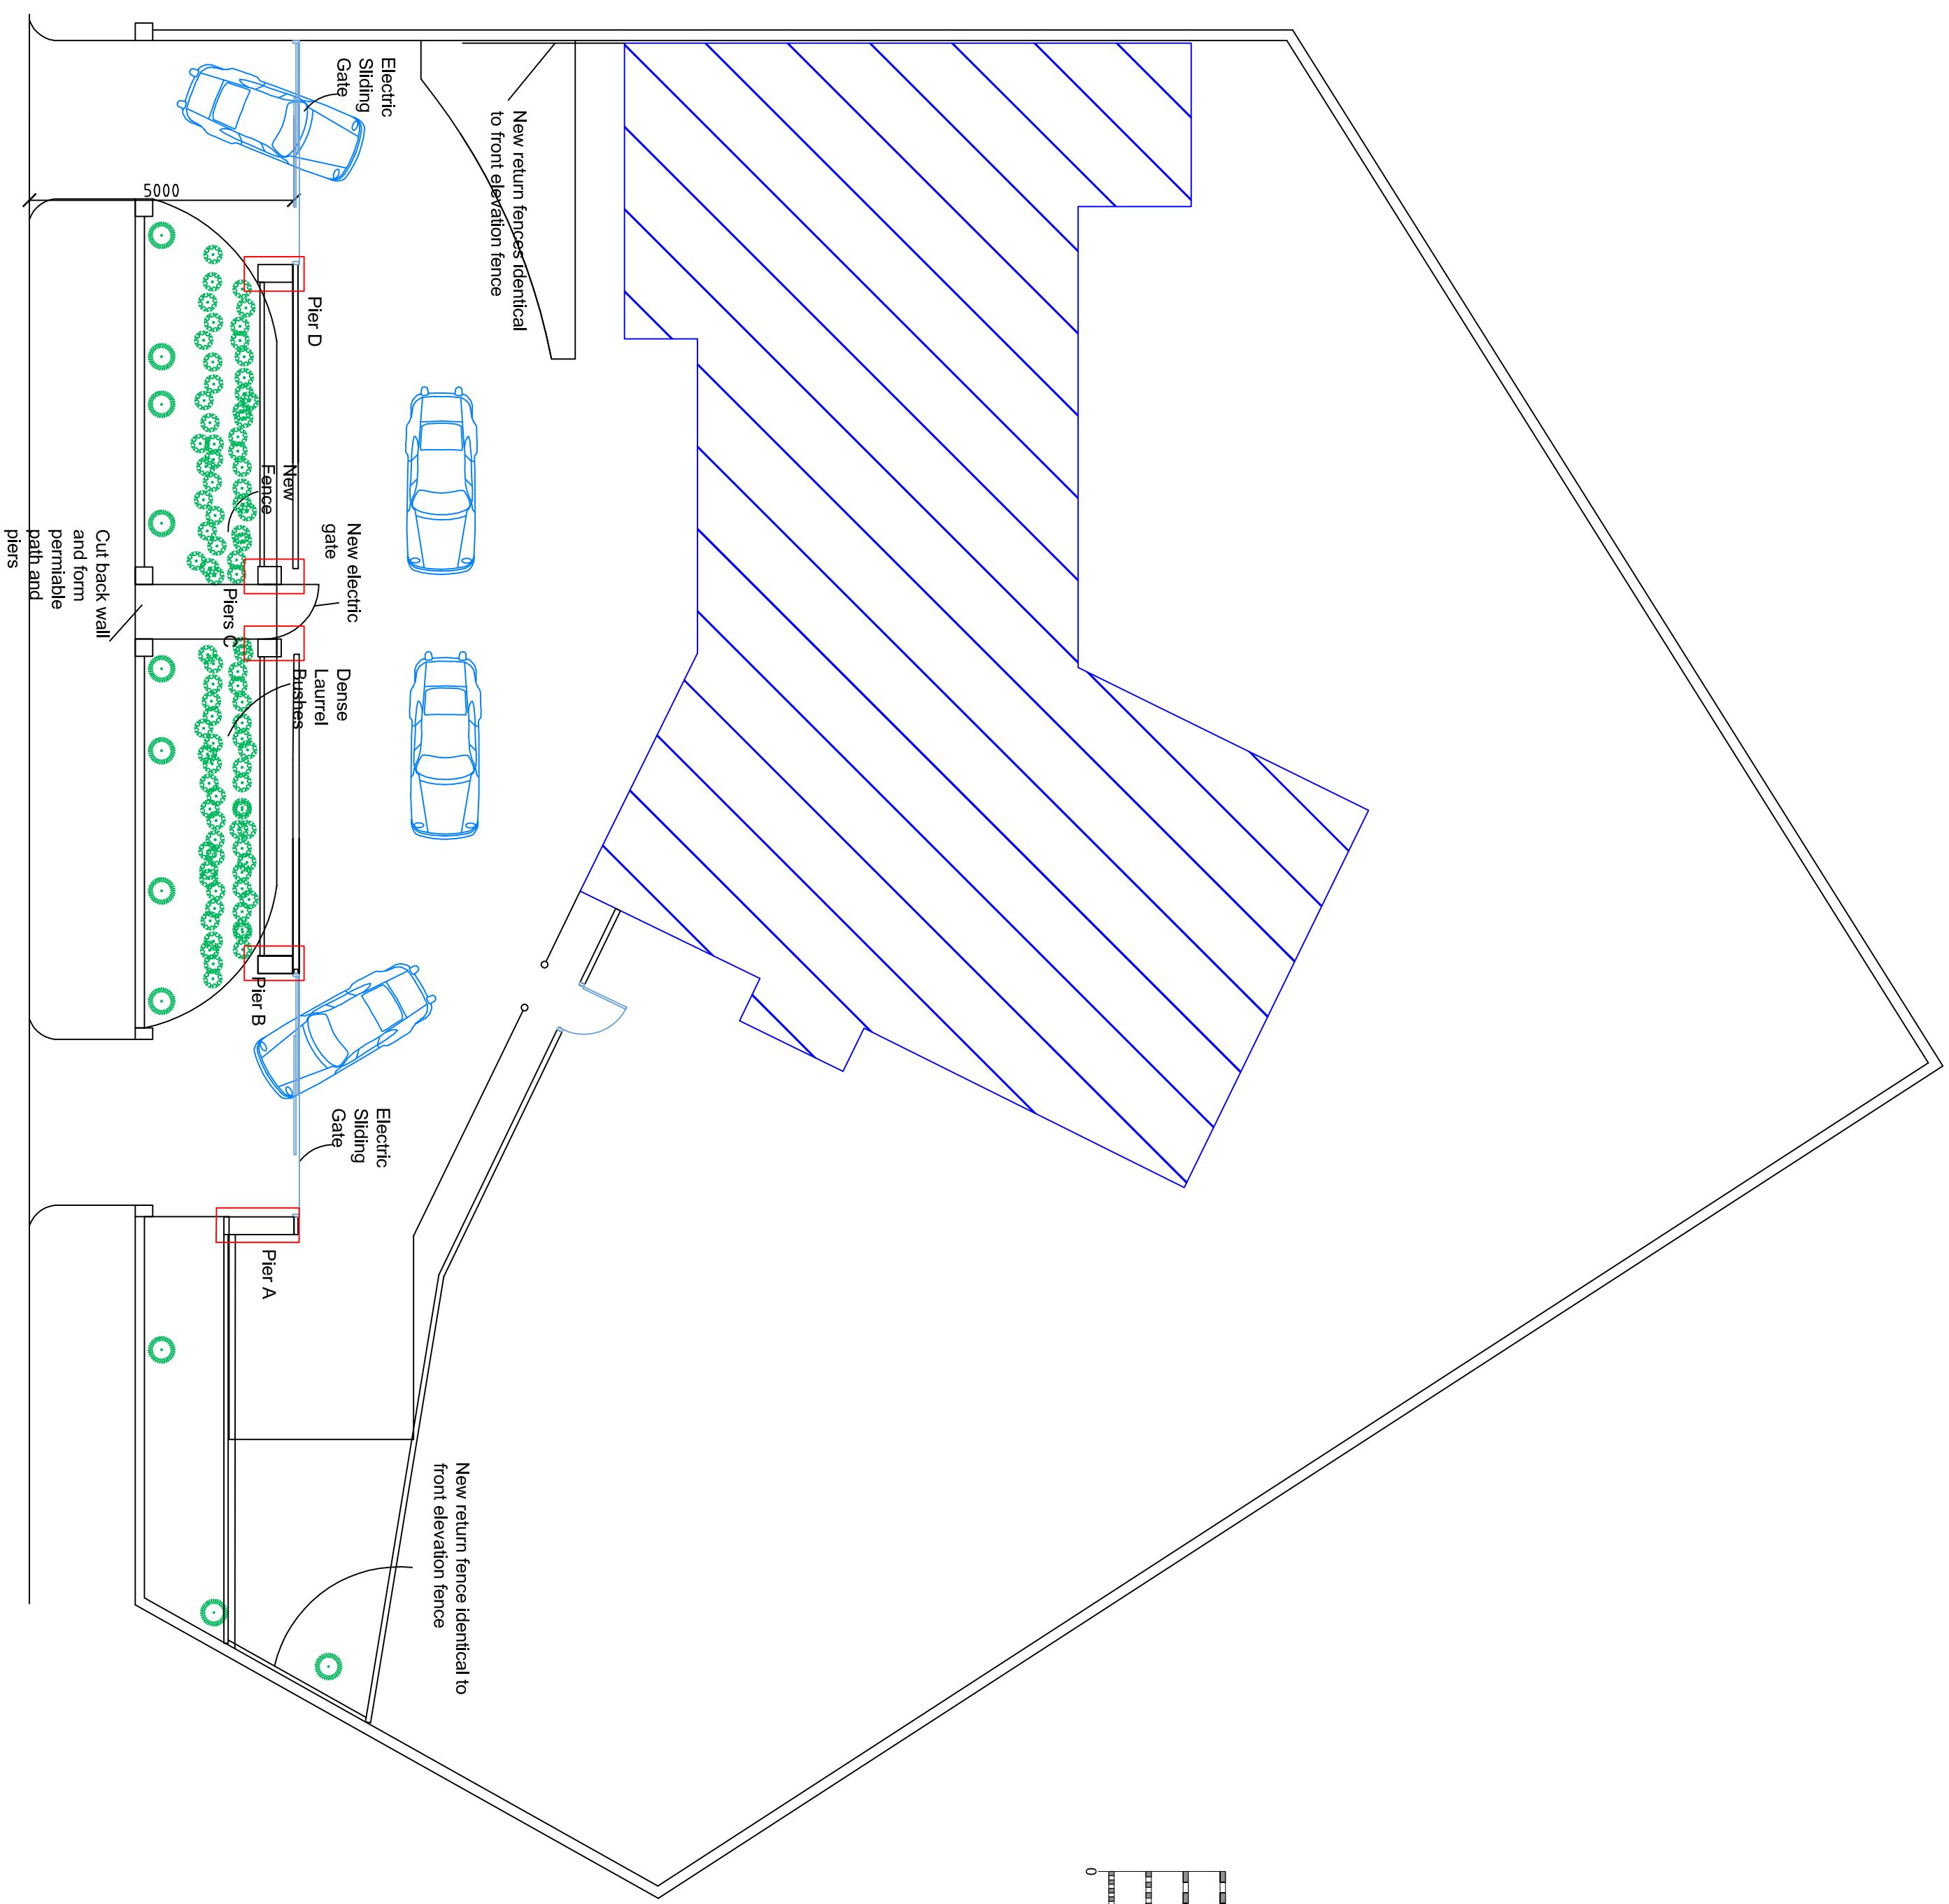

EXISTING SITE PLAN 1:100

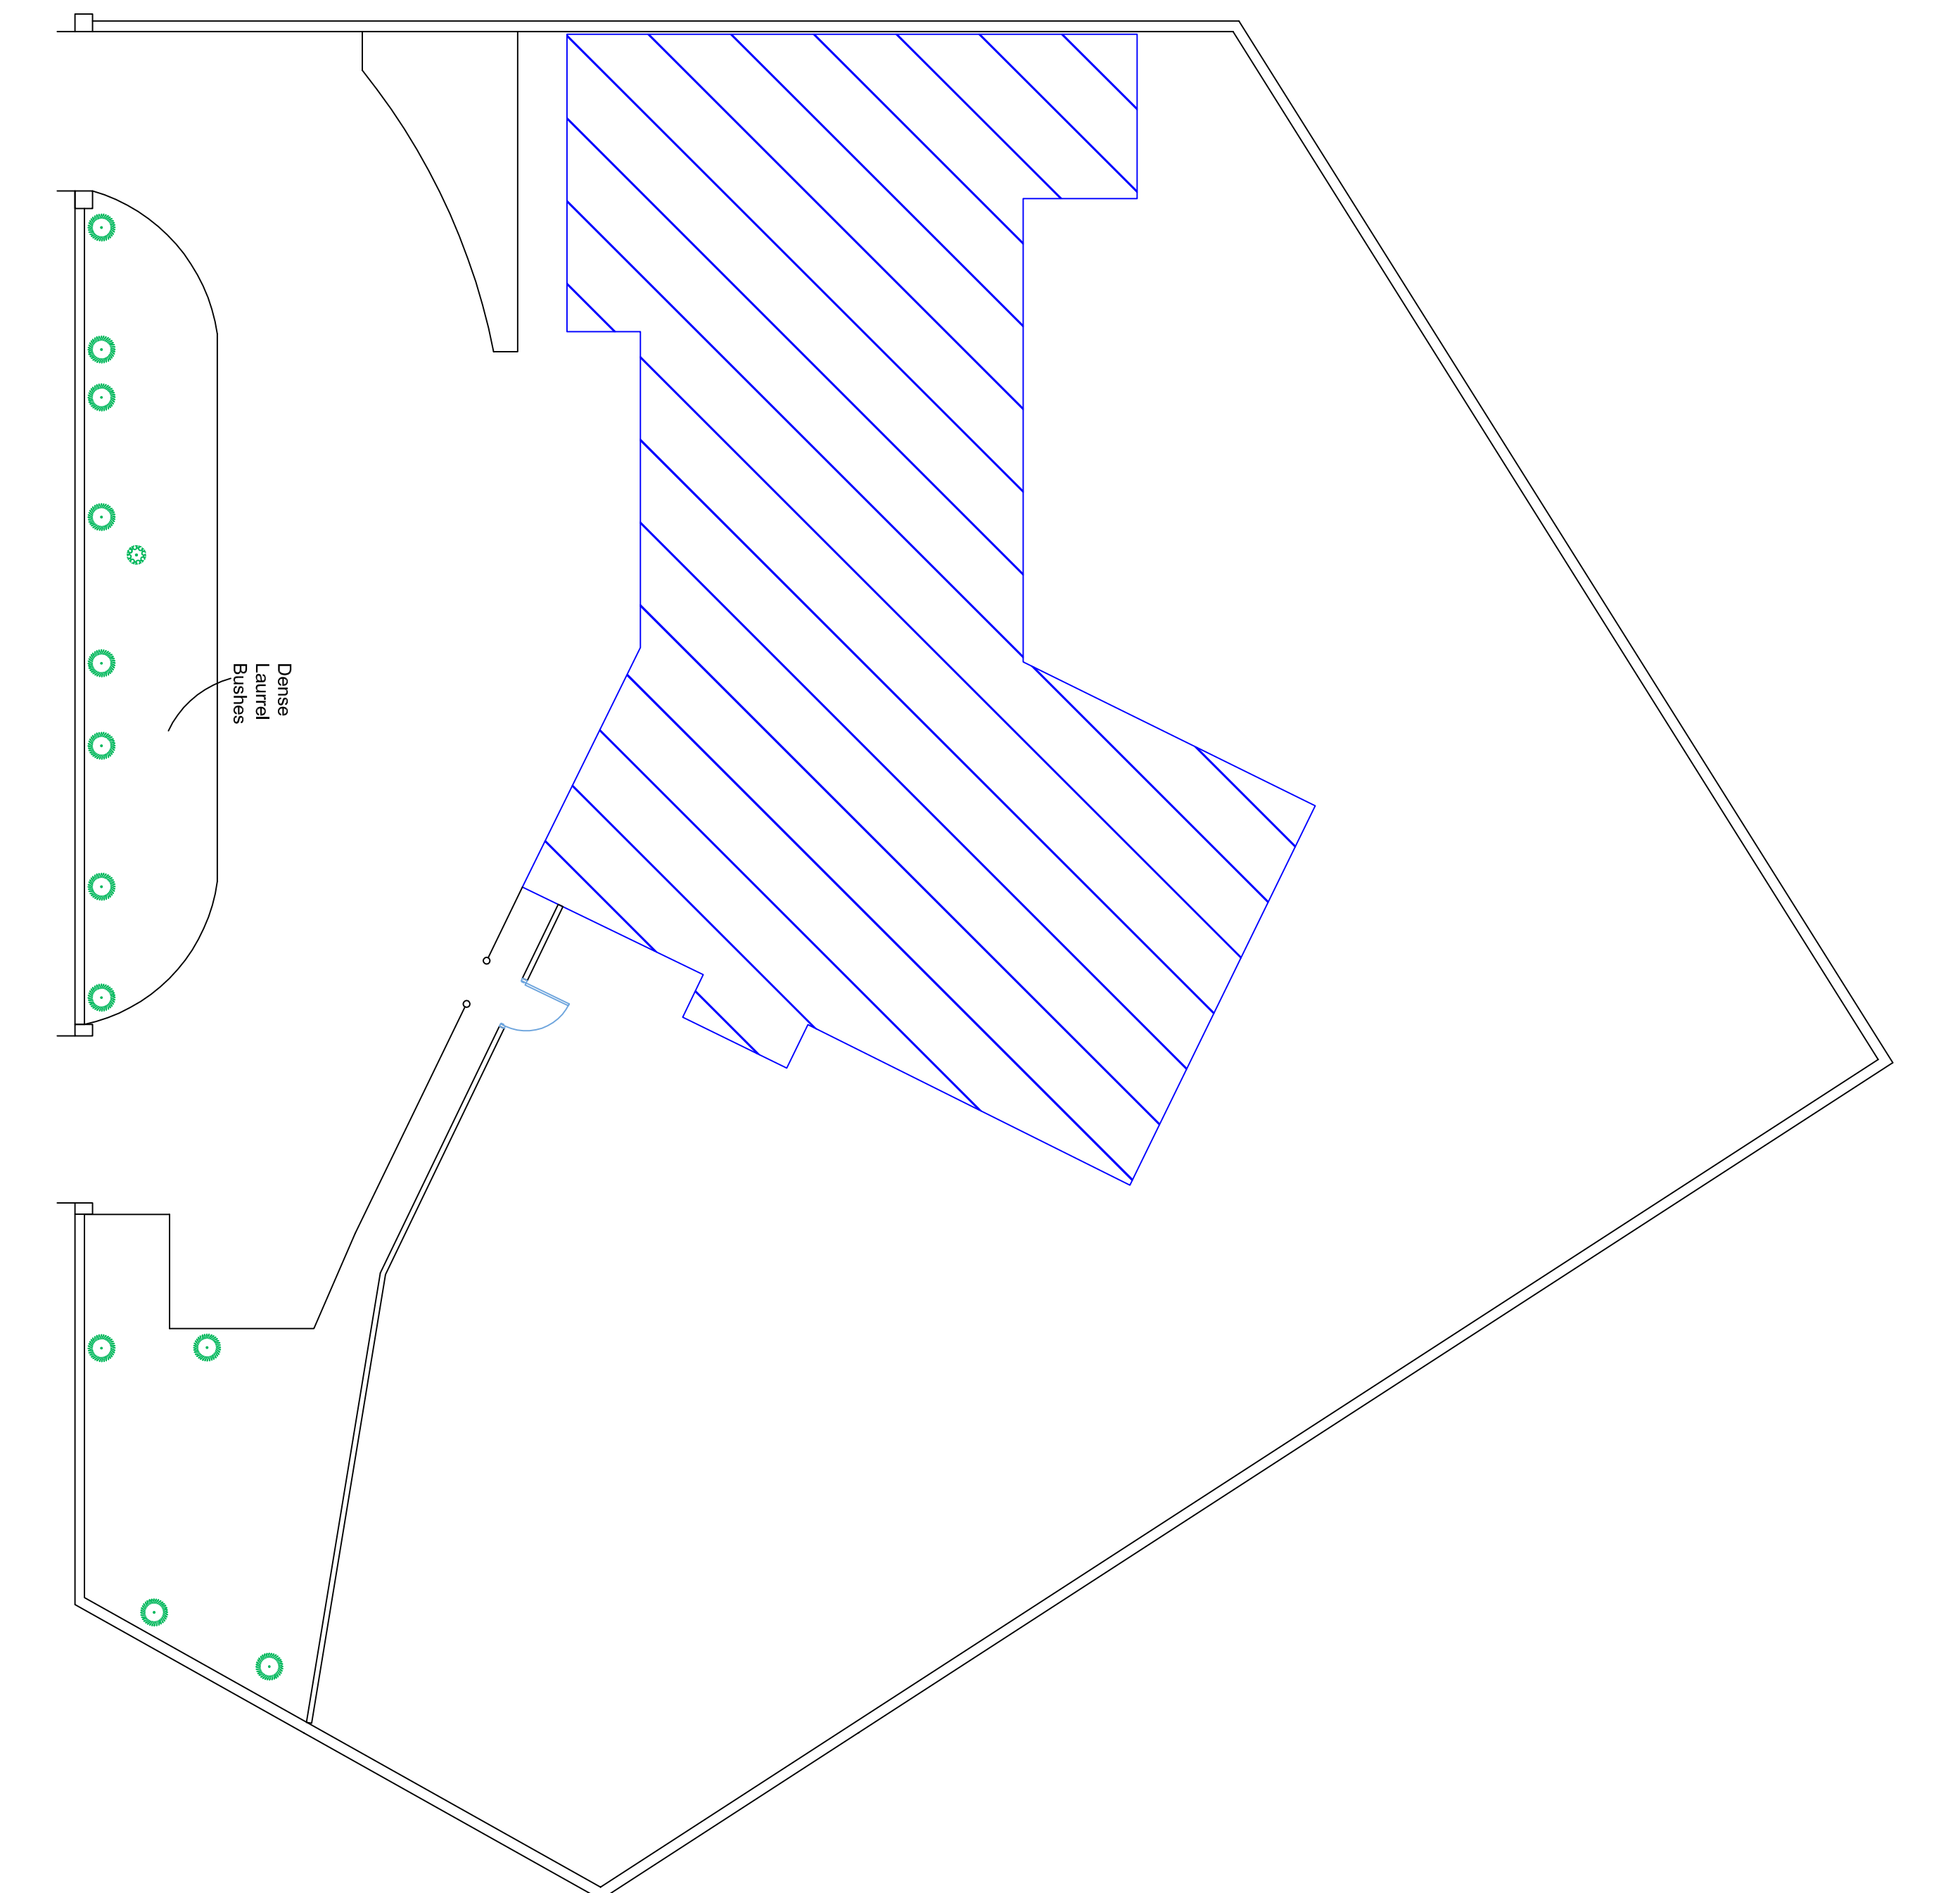

PROPOSED SITE PLAN 1:100

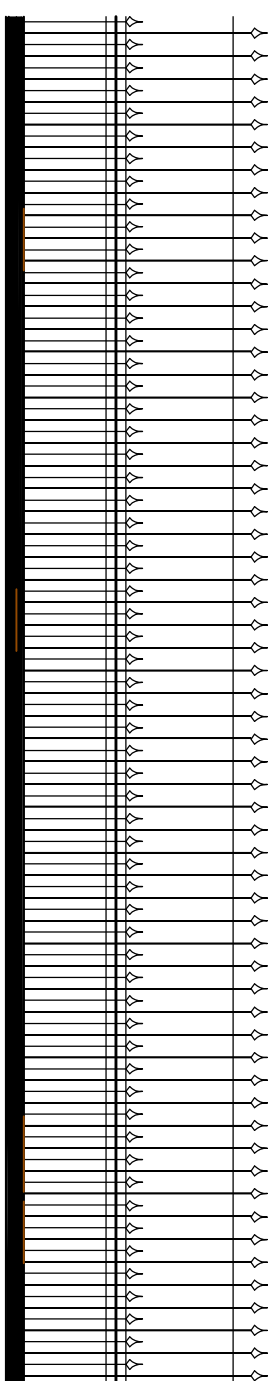

PART ELEVATION OF RETURN FENCES 1:50

OS MAP 1:1250

Drawing Title		Scale	
Existing & Proposed Plans		1:100, 1:1250	
Job No.		Date	
2017/13		6/3/18	
Drawn By		Paper Size	
100		A1	
Check		Drawn By	
		CEC	