



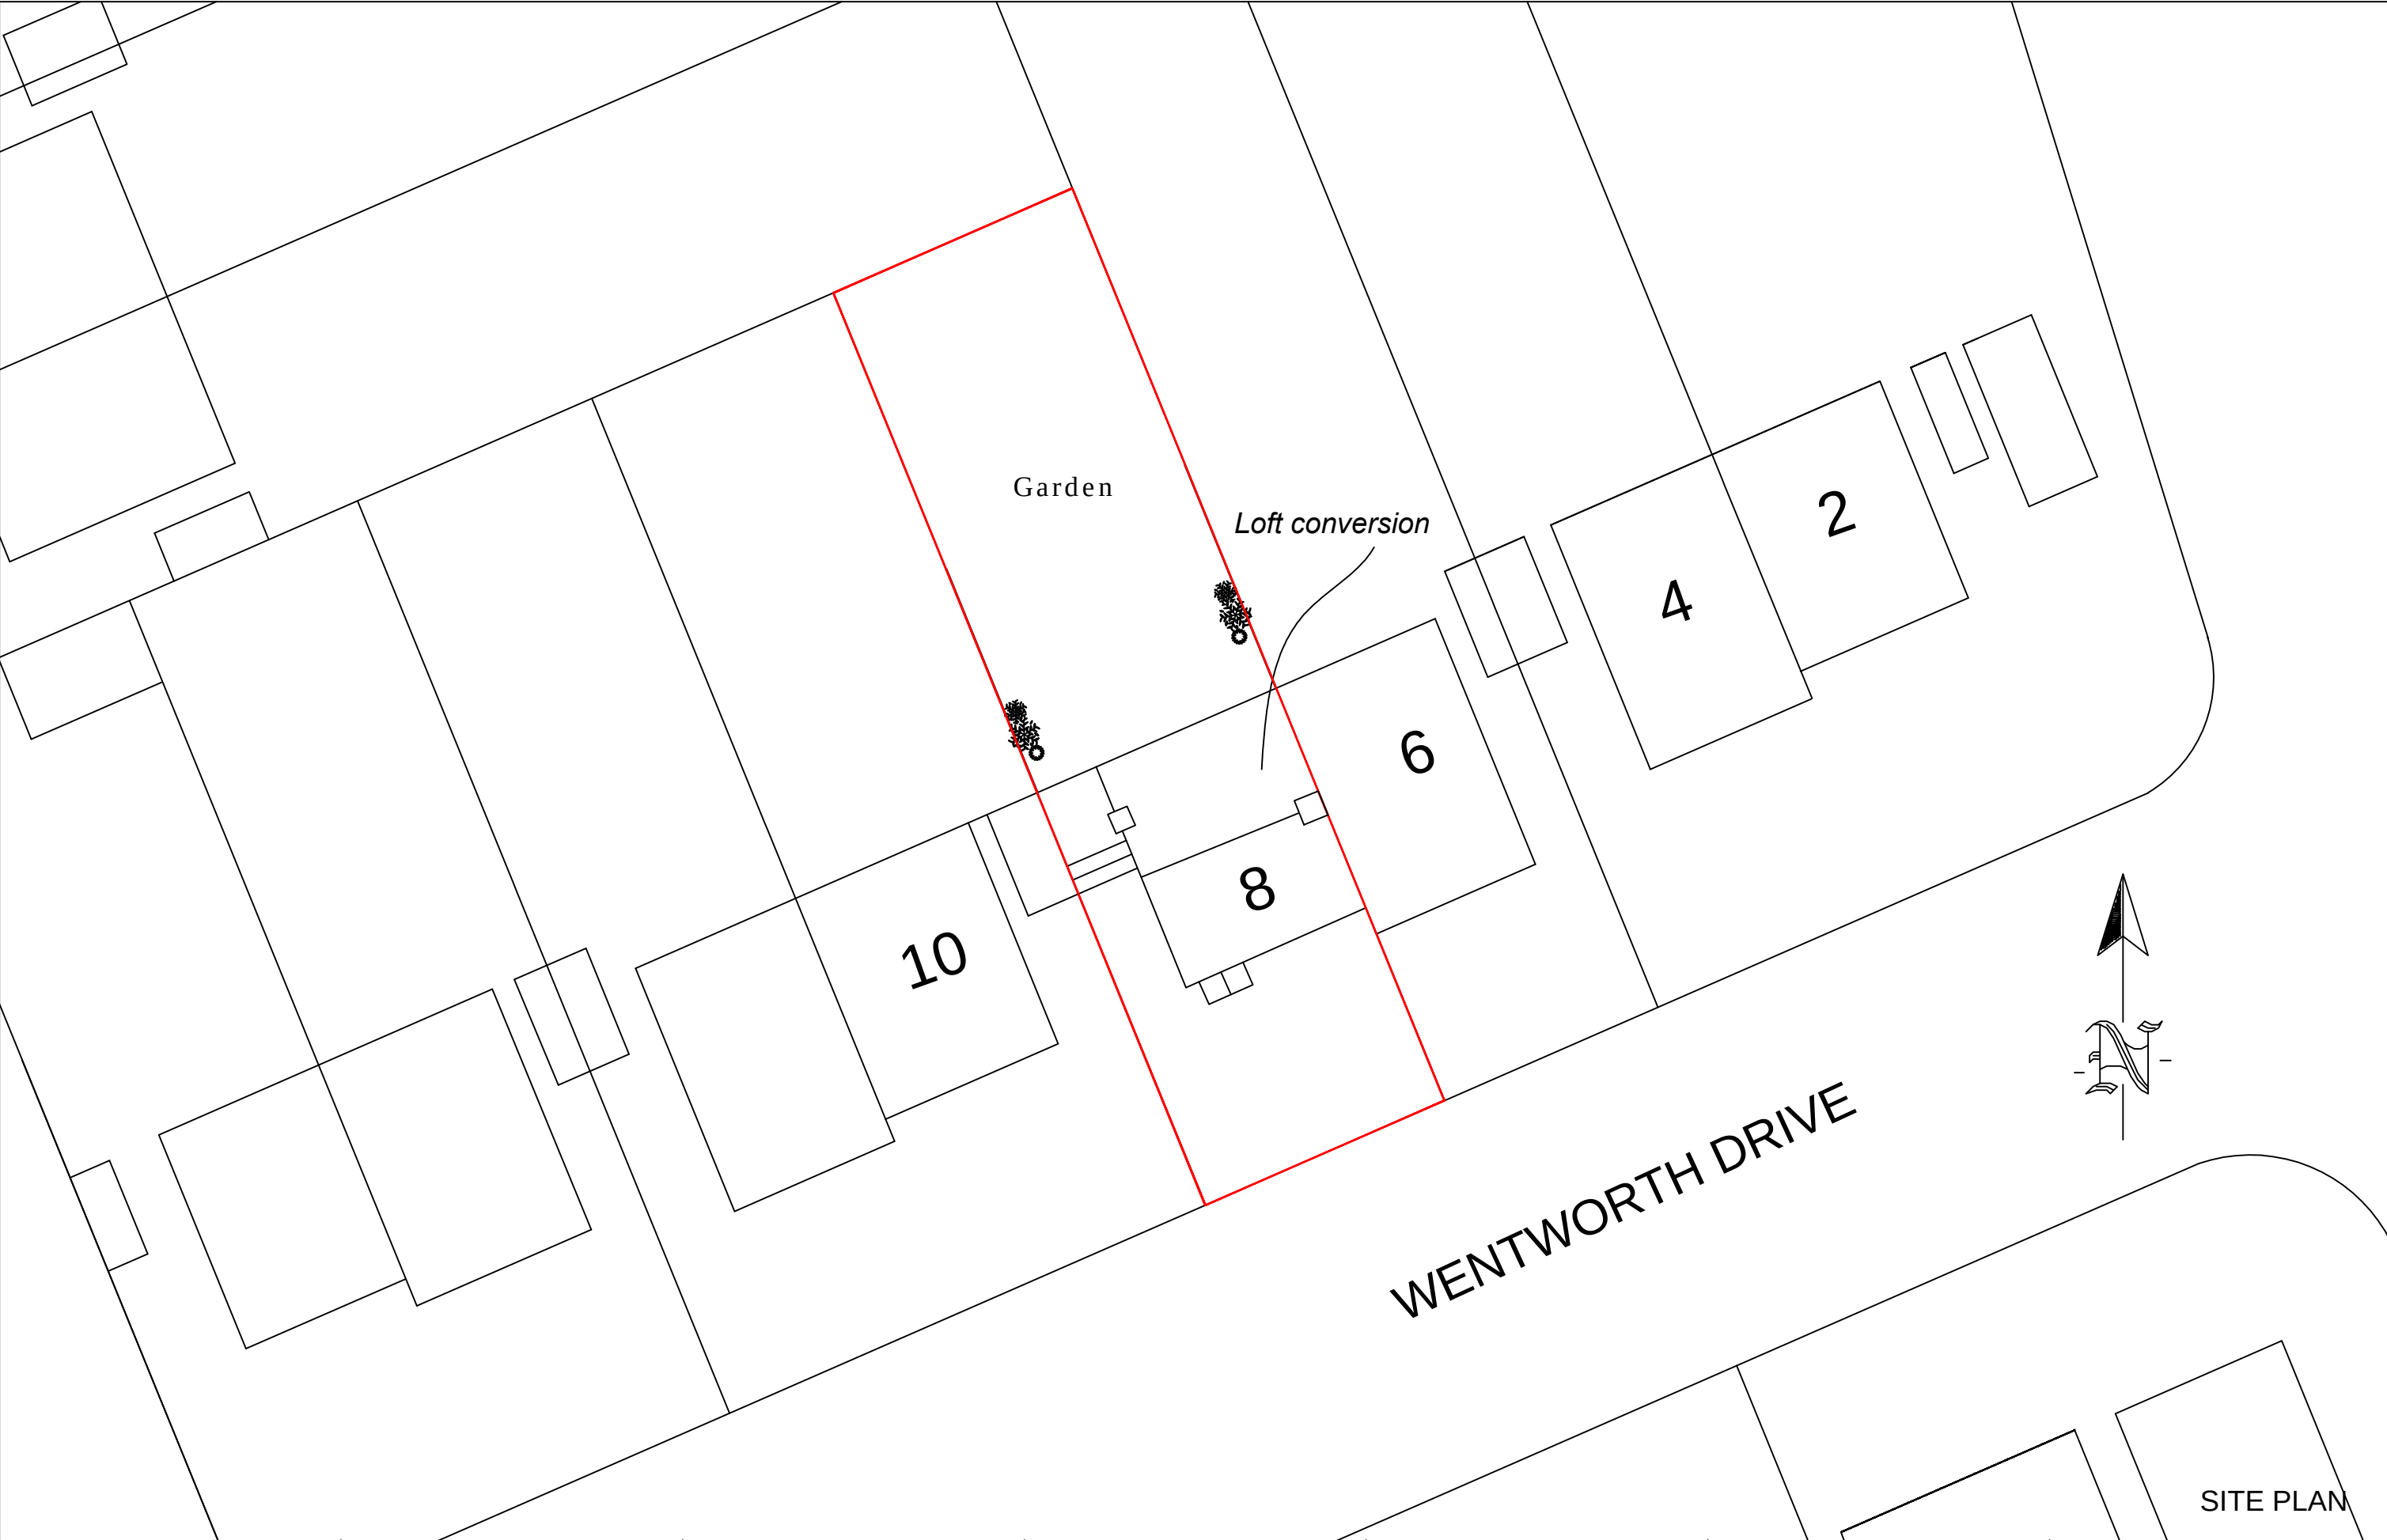

8 Wentworth Drive, Pinner,
HA5 2PS

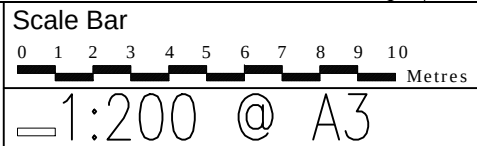

THE GILLETT MACLEOD PARTNERSHIP
Chartered Architects & Town Planning Consultants
1 High Road Old Eastcote Pinner Middlesex HA5 2EW tel. 0208 868 1333

Drg. No. 18/3165/1
Scale 1:200
Date 08/01/18
Drawn by S.Bieszczad

REVISION
©

SITE PLAN