


PROPOSED Flat Roof

EXISTING Flat Roof


↑ Fall

Roof Plan

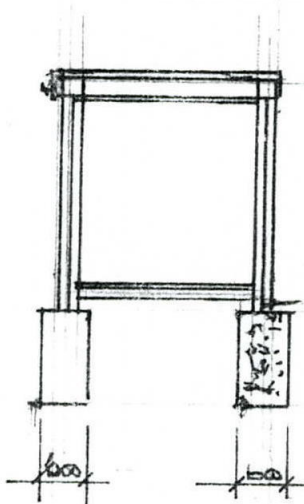


MAX CASE 1.2m OR TO SUIT SITE CONDITION

SECTION

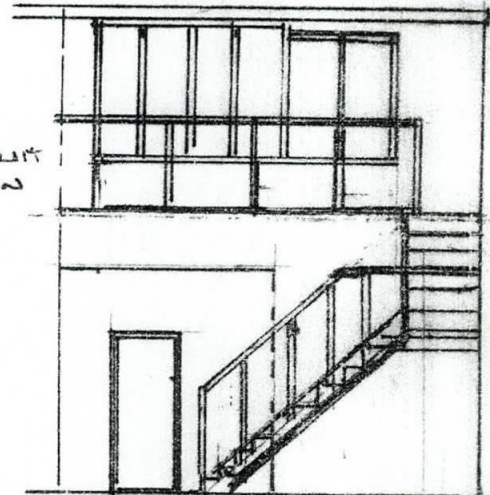

REAR ELEVATION (EXISTING)

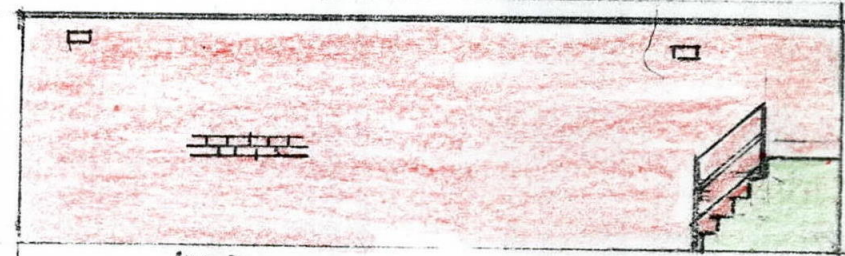


10.9m
SIDE ELEVATION




REAR ELEVATION (PROPOSED)

L INO 225 x 150 AIR BRICKS 210 PER SIDE

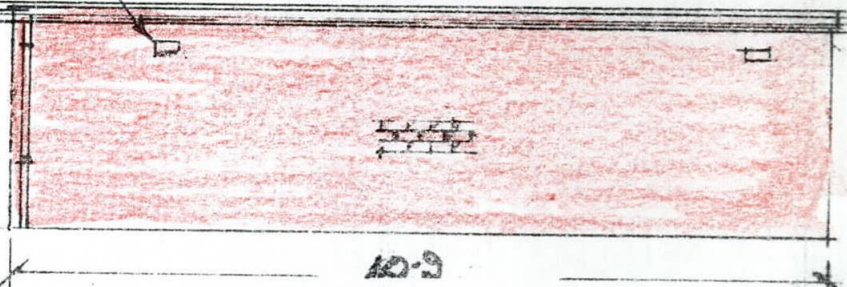

10.9m
SIDE ELEVATION

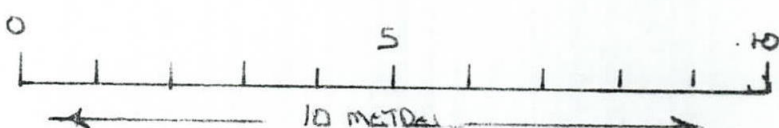

Scale Bar 1:100

EXISTING SHOP

REMOVE STEPS FORM LANDING & REPLACE STEPS

EXISTING I.C. 5 INCHES TO BE MOVED TO NEW POINT & EXTEND DRAIN RUN INTO

ONE BRICK LIND WITH 225 PIERES IN 3m DIS

EXISTING BALCONY

EXISTING EXTENSION

Stock & Store Room

2.9m

5m L&E PARKING AREA

GROUND FLOOR PLAN

SERVICE ROAD

JW EVANS

ARCHITECTURAL DRAWINGS
298 Woodlands Ave.
Eastcote, Ruislip, Middx. HA4 0QZ
020 8998 7583
josevans@btinternet.com

Scale 1:100

DRAWING No 2303

PROPOSED STORE & STOCK ROOM

ELROS 71 SWAKELEYS ROAD ICKENHAM UBBES

MR A ARUNACHALAN

TEL 07846 467 086