
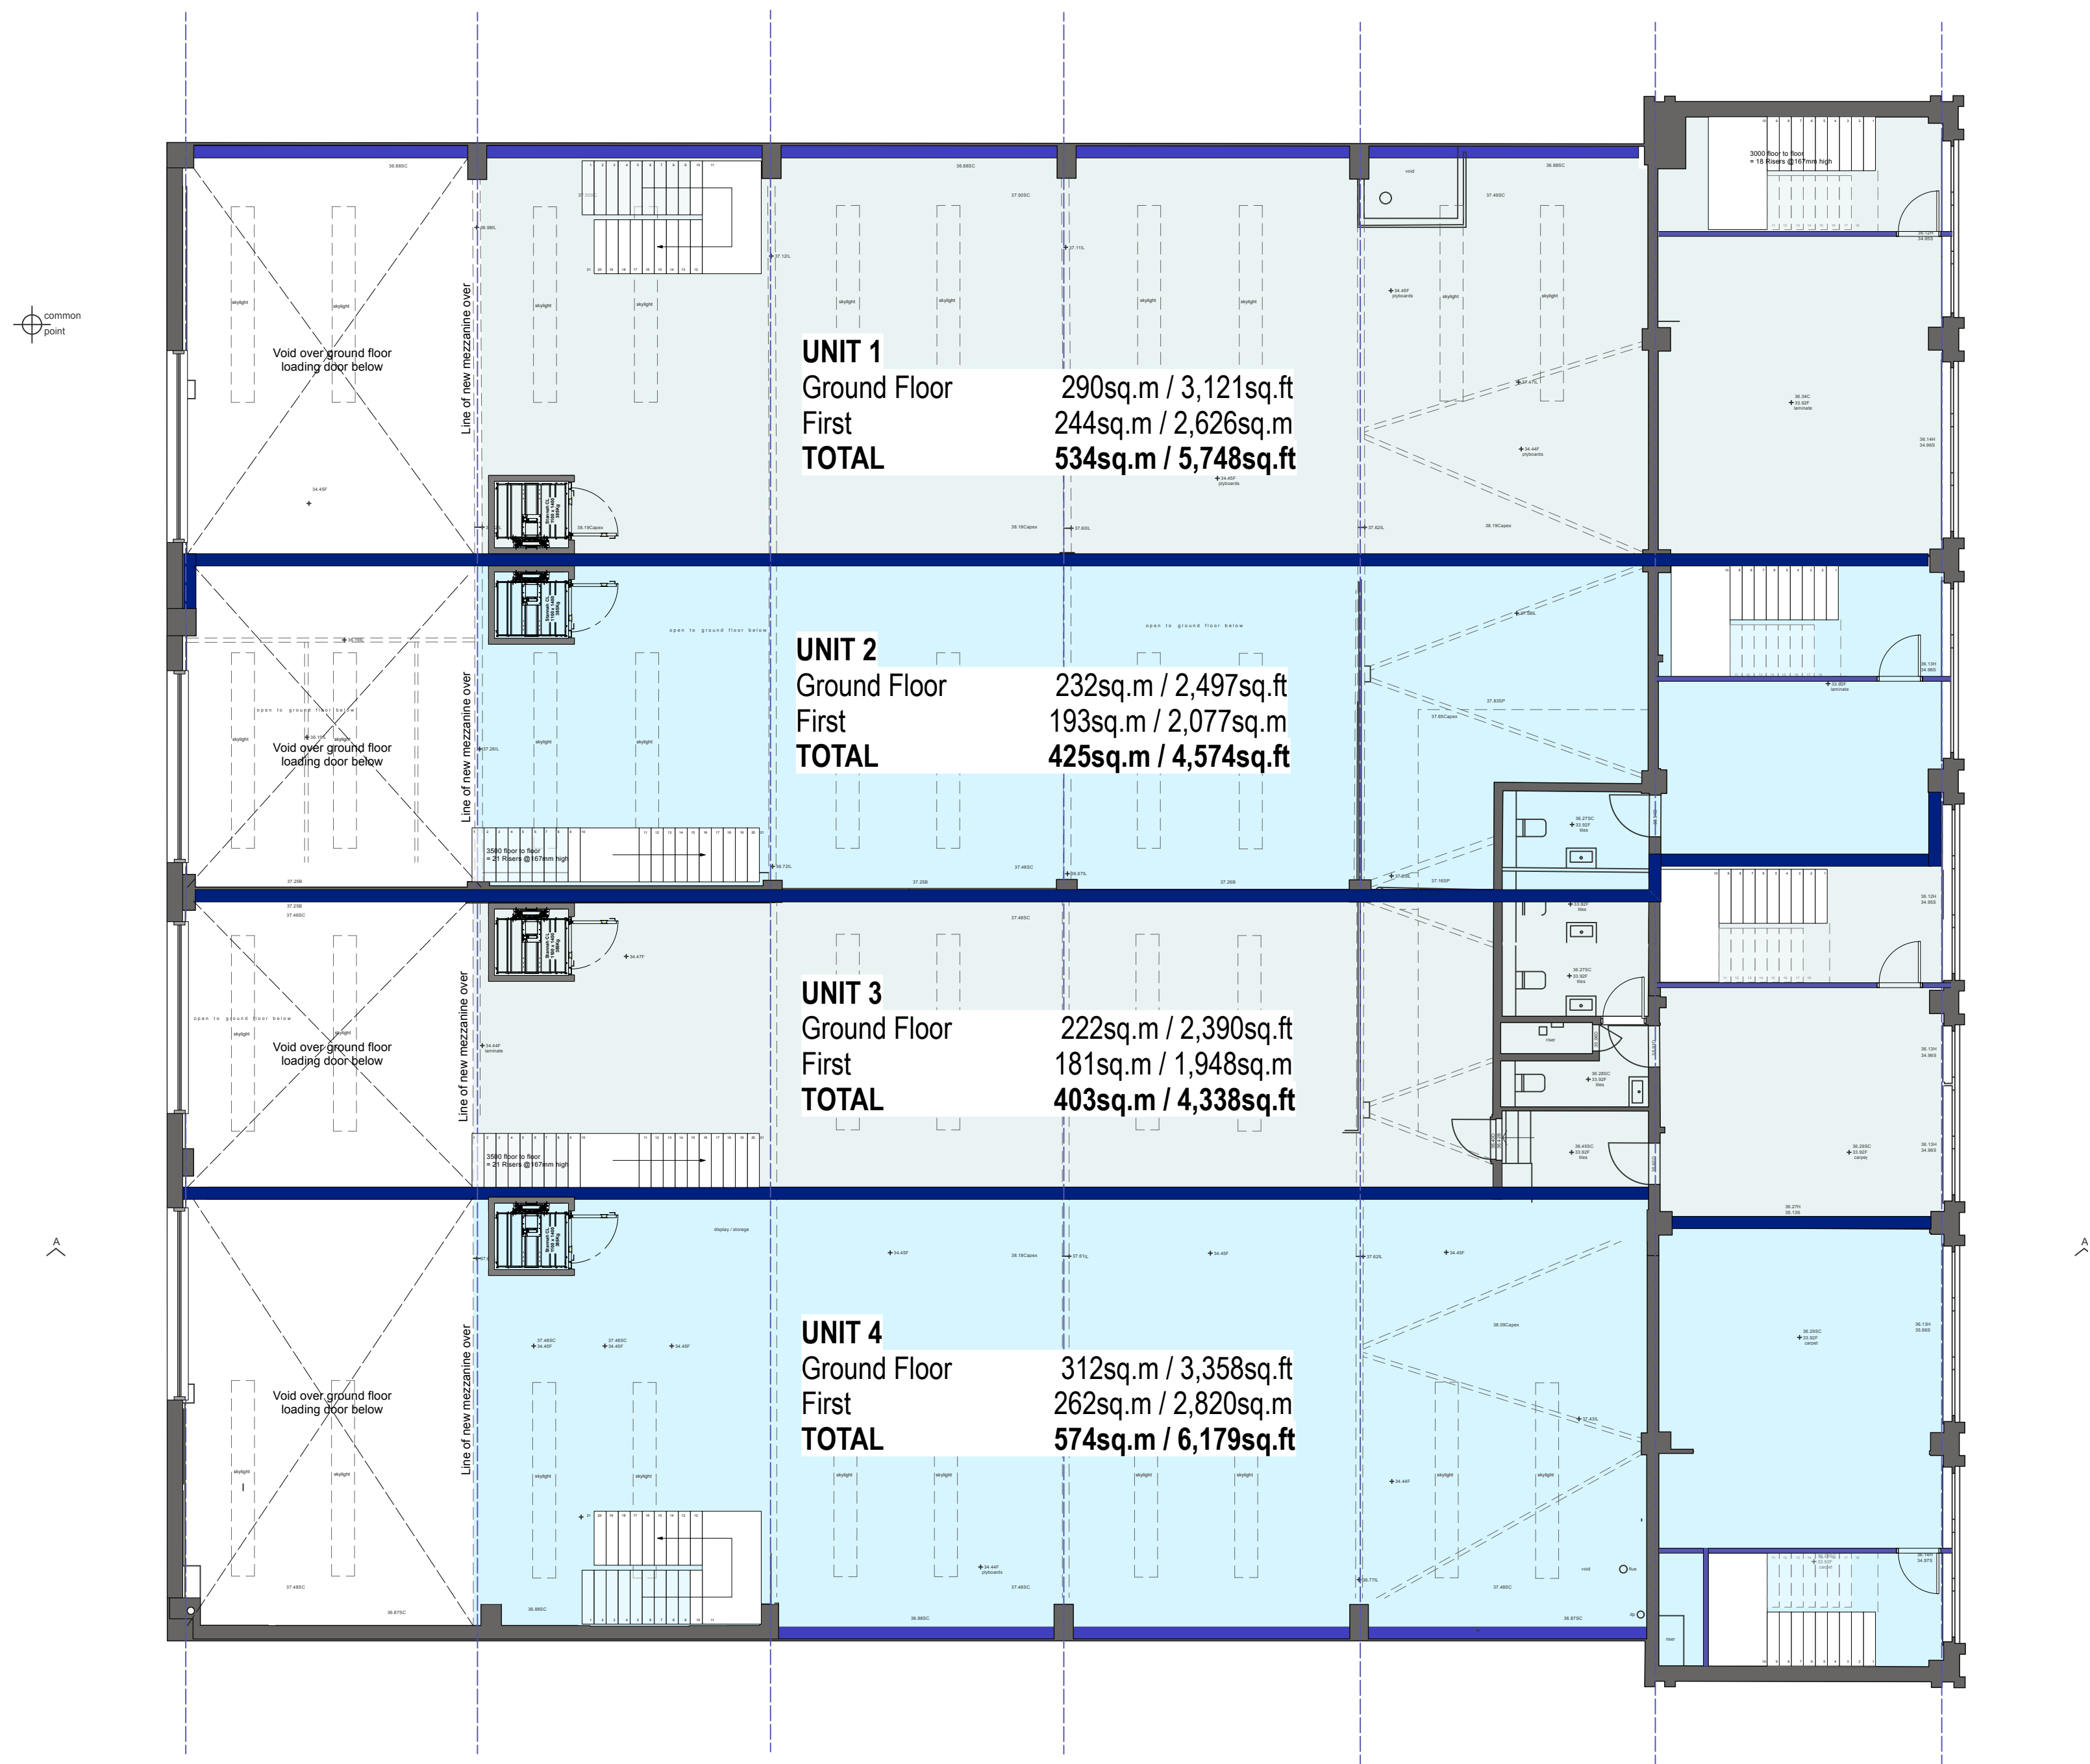


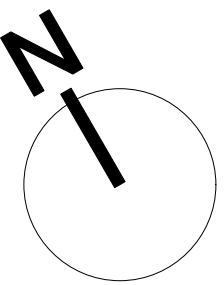

1 Proposed First Floor Plan
Scale: 1:100

PLANNING

REV.	DATE	DESCRIPTION
------	------	-------------

PROJECT

Unit 1, Elystan Business Centre
Springfield Road
Hayes UB4 0UP

DRAWING

Proposed First Floor Plan

CLIENT

GNK Trading Limited

SCALE 1:75	DRAWN MM
---------------	-------------

DATE 12/07/2026	CHECKED PW
--------------------	---------------

DRAWING No

2628 PL1 07

© copyright retained

WAMM
Architecture & Building Consultants

WAMM Consulting Limited
Chapel House, 1-3 Chapel Street, Guildford, Surrey, GU1 3UH
www.wammconsulting.com
+44 (0)1483 825700