



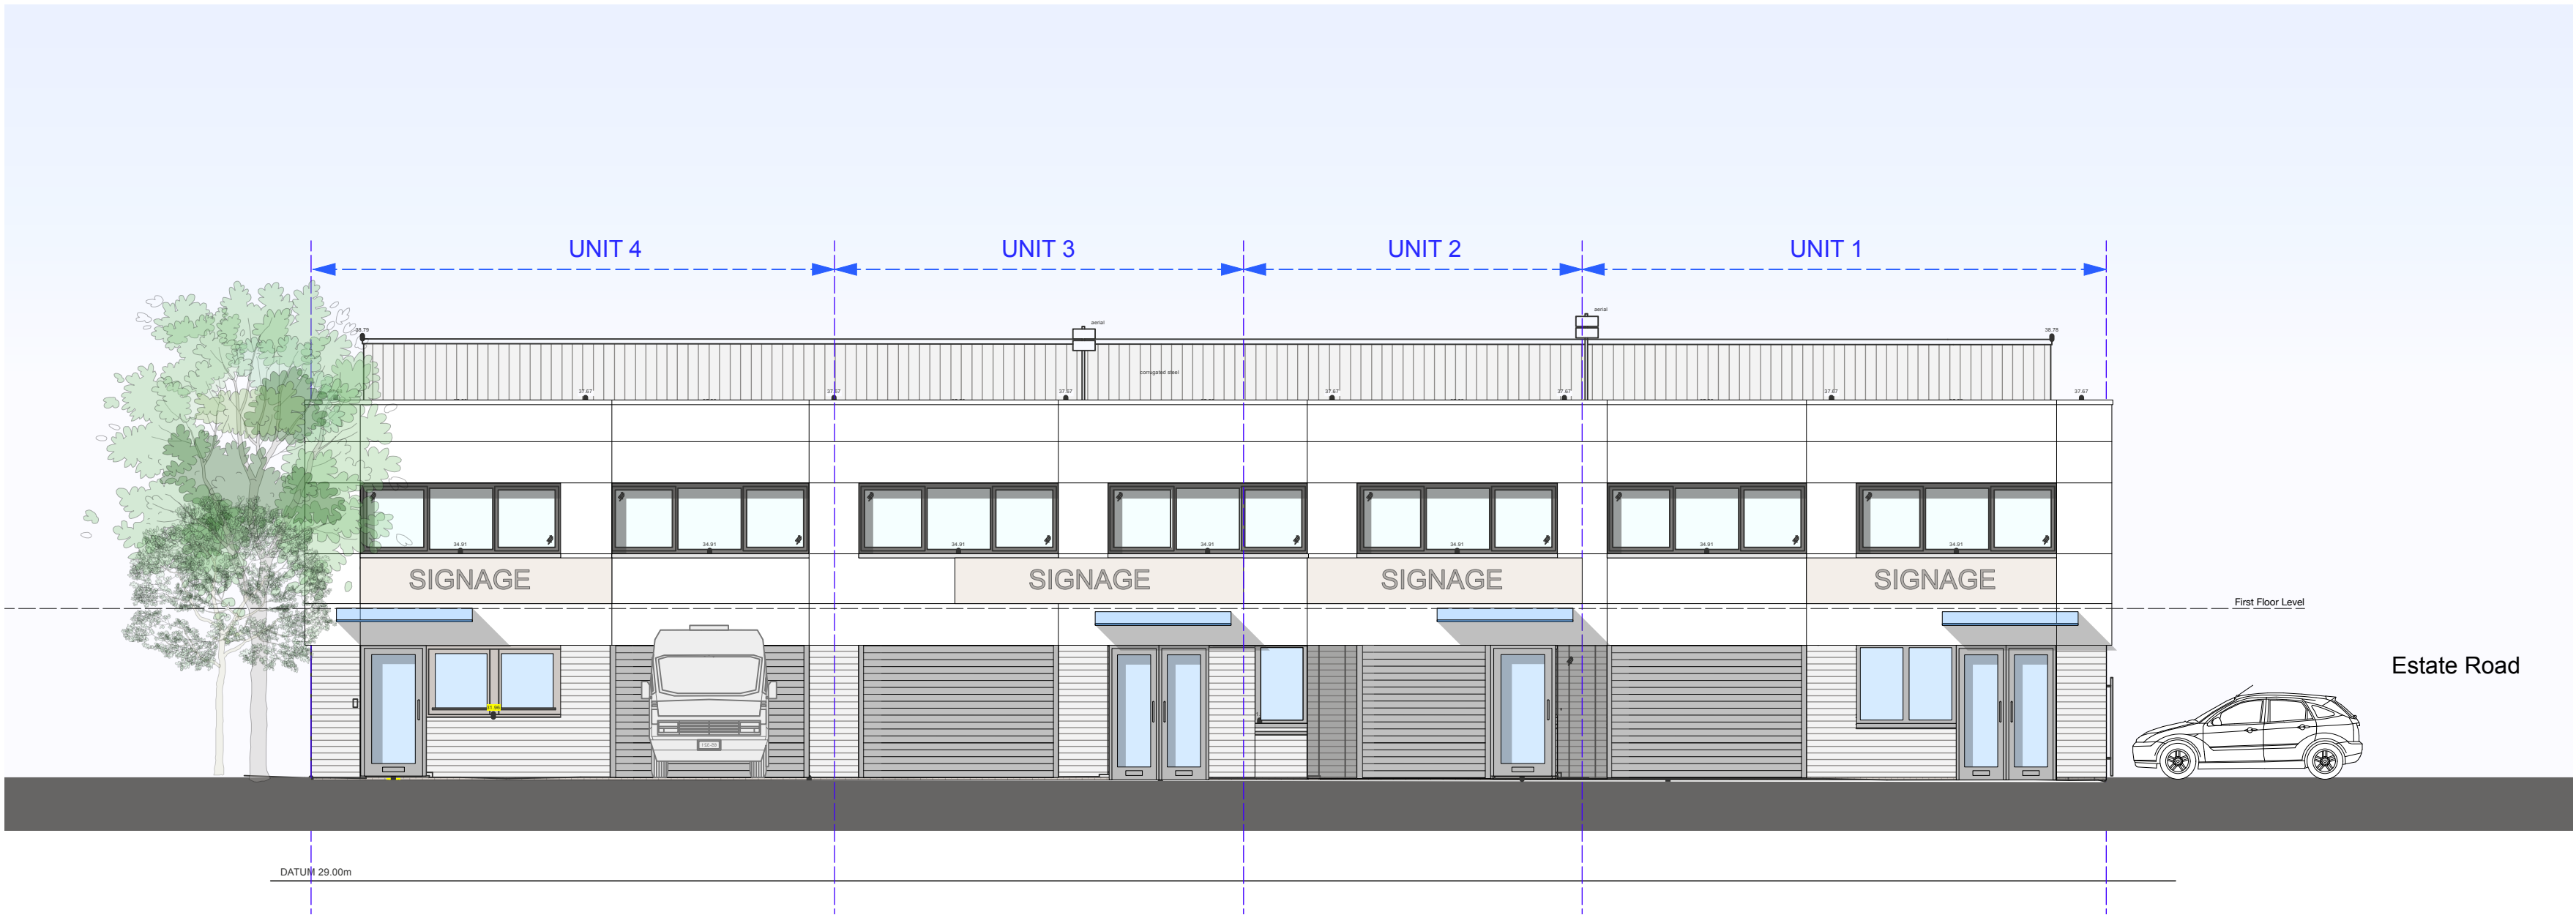

1 Proposed South East Elevation (Front)
Scale: 1:100

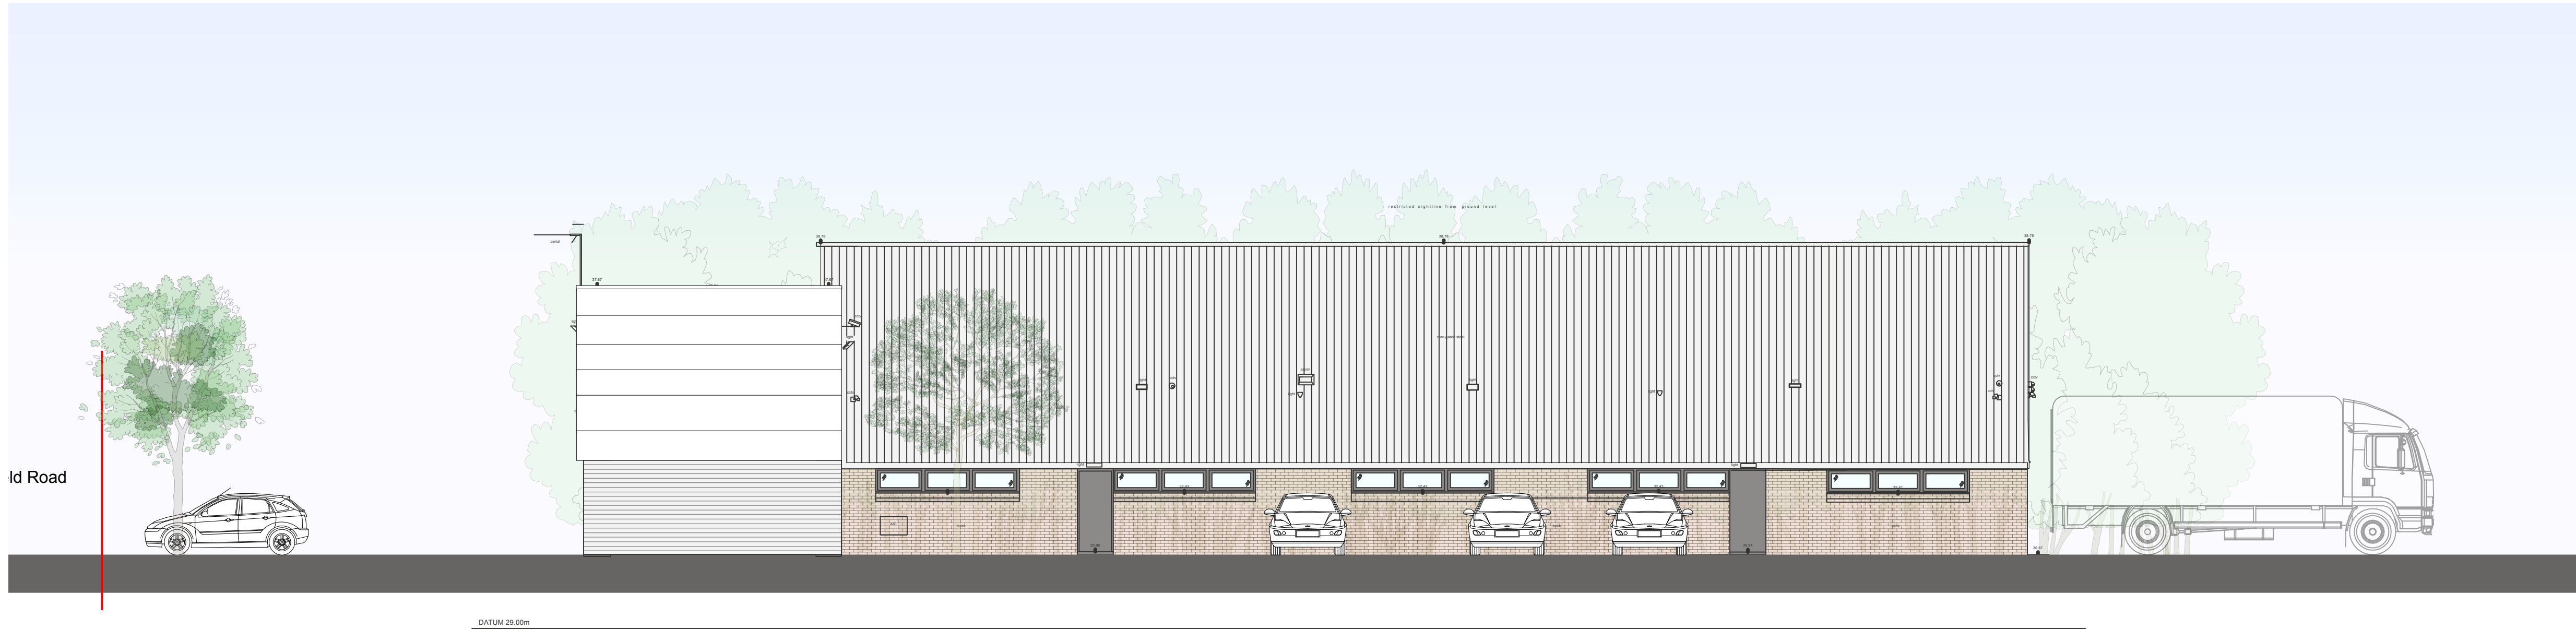

2 Proposed North East Elevation (Side)
Scale: 1:100

PLANNING

REV.	DATE	DESCRIPTION
PROJECT		
Unit 1, Elystan Business Centre Springfield Road Hayes UB4 0UP		
DRAWING		
Proposed Elevations & Section		
CLIENT		
GNK Trading Limited		
SCALE 1:75	DRAWN MM	
DATE 12/07/2026	CHECKED PW	
DRAWING No		
2628 PL1 10		
© copyright retained		