


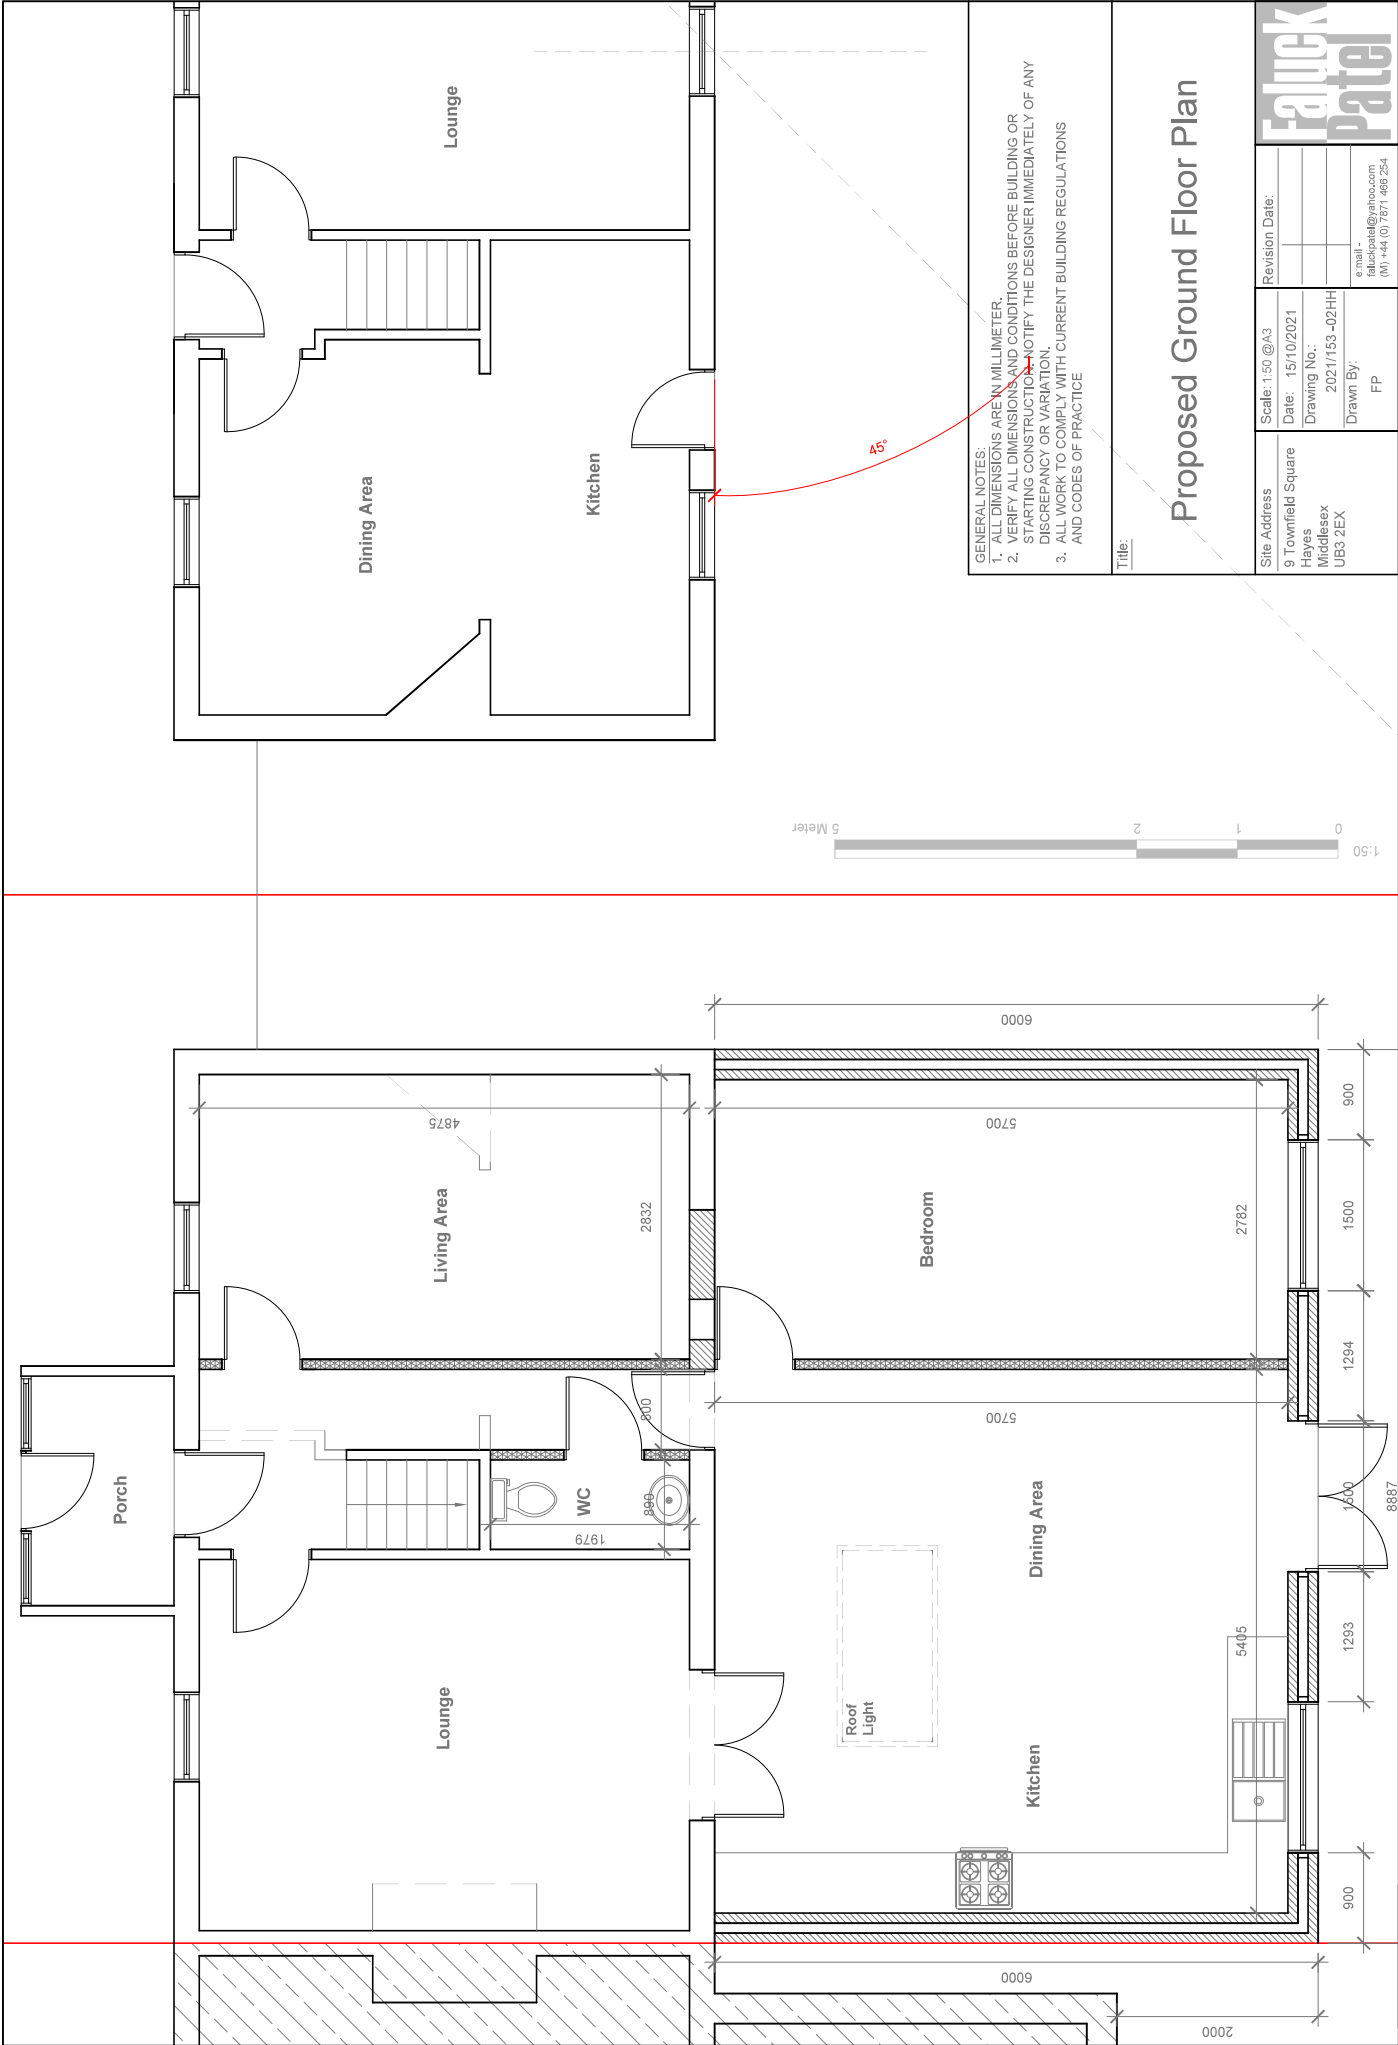

GENERAL NOTES:
1. ALL DIMENSIONS ARE IN MILLIMETER.
2. VERIFY ALL DIMENSIONS AND CONDITIONS BEFORE BUILDING OR STARTING CONSTRUCTION AND NOTIFY THE DESIGNER IMMEDIATELY OF ANY DISCREPANCY OR VARIATION.
3. ALL WORK TO COMPLY WITH CURRENT BUILDING REGULATIONS AND CODES OF PRACTICE

Title:

Proposed Ground Floor Plan

Site Address	Scale: 1:50 @A3	Revision Date:	Faluck Patel e-mail - faluckpatel@yahoo.com (M) +44 (0) 7871 466 254
9 Townfield Square	Date: 15/10/2021		
Hayes	Drawing No.:		
Middlesex	2021/153-02HH		
UB3 2EX	Drawn By:	FP	