


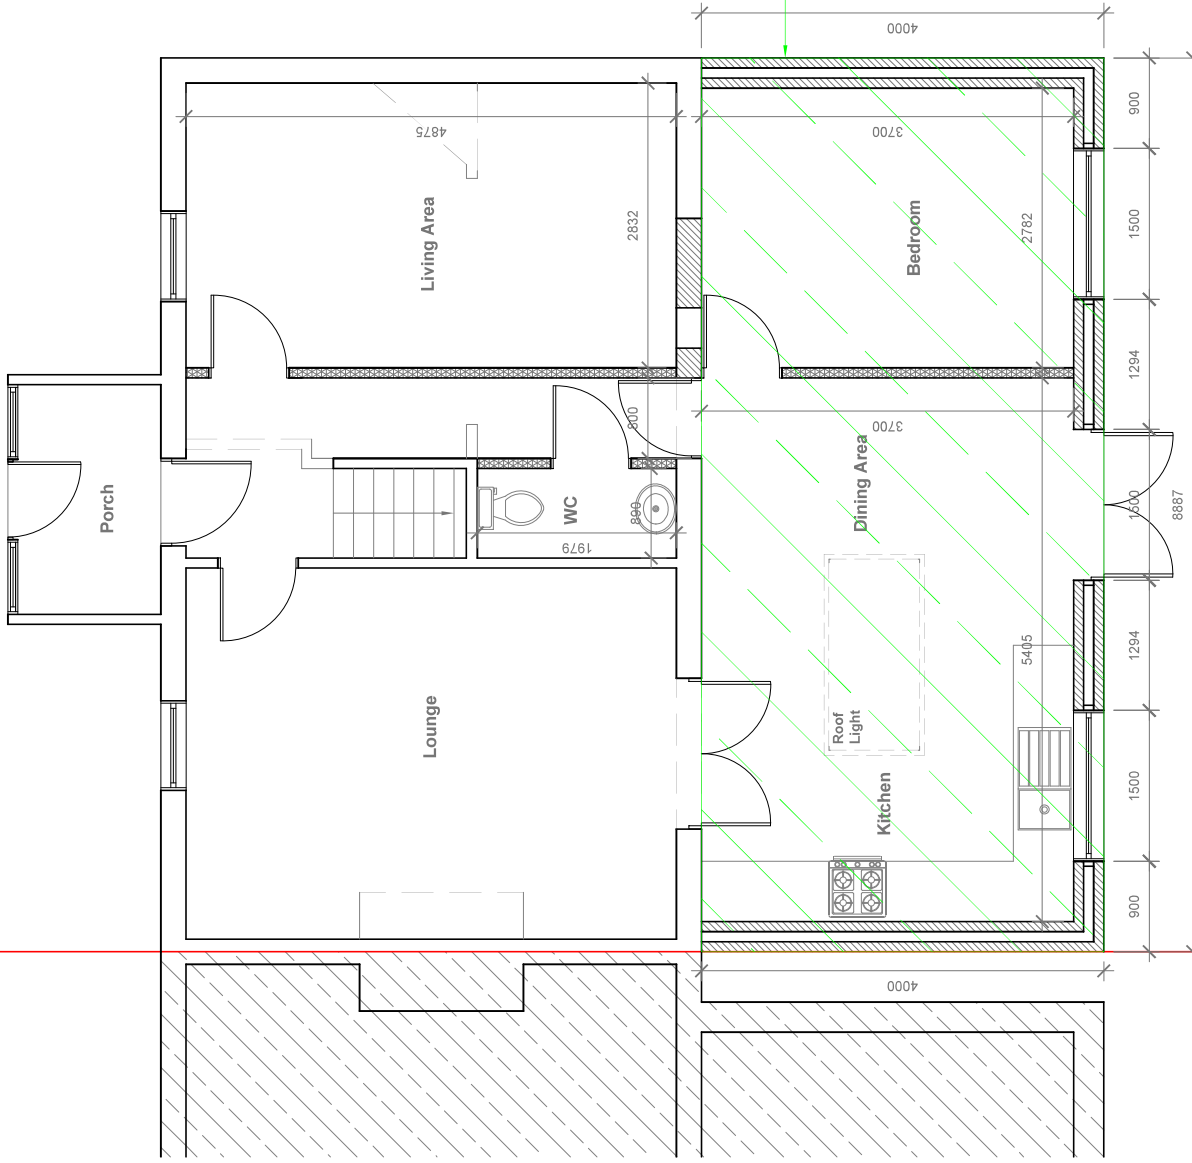

Application Approved Under
Prior Approval for Larger
extension Reference No :
3704/APPI/2021/3954

- GENERAL NOTES:
1. ALL DIMENSIONS ARE IN MILLIMETER.
 2. VERIFY ALL DIMENSIONS AND CONDITIONS BEFORE BUILDING OR STARTING CONSTRUCTION. NOTIFY THE DESIGNER IMMEDIATELY OF ANY DISCREPANCY OR VARIATION.
 3. ALL WORK TO COMPLY WITH CURRENT BUILDING REGULATIONS AND CODES OF PRACTICE

Proposed Ground Floor Plan

Site Address	Scale: 1:50 @A3	Revision Date:
9 Townfield Square	Date: 10/02/2022	
Hayes	Drawing No.: 2021/153-02HH	
Middlesex	Drawn By: FP	
UB3 2EX		
		e-mail - faluckpatel@yahoo.com (M) +44 (0) 7871 466 254