


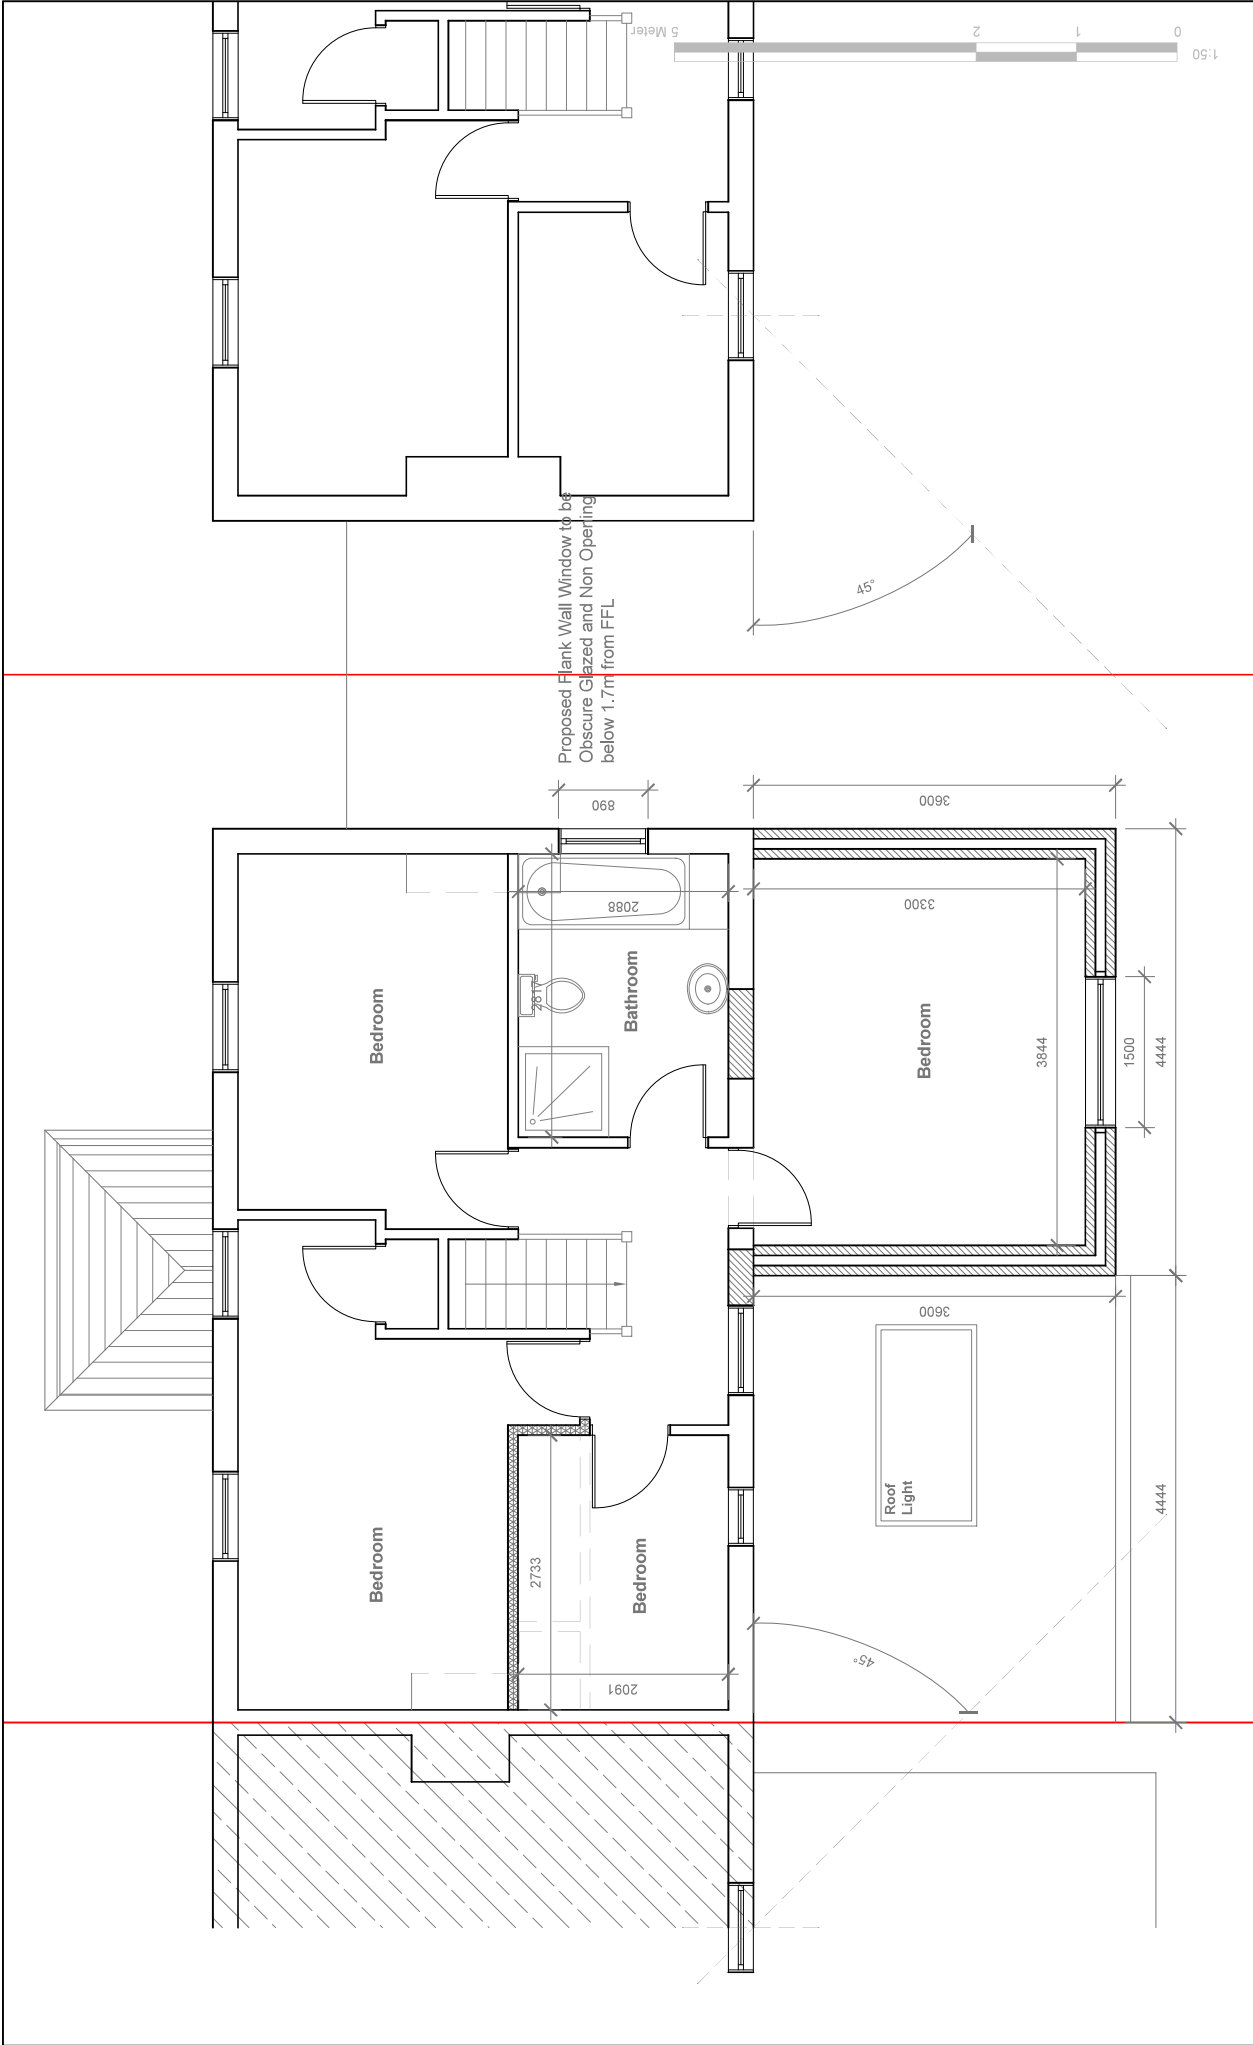

Faluck Patel

Revision Date:

Scale: 1:50 @ A3

Date: 10/02/2022

Drawing No.: 2021/153-03HH

Drawn By: FP

Site Address: 9 Townfield Square, Hayes, Middlesex, UB3 2EX

Proposed First Floor Plan

Title:

GENERAL NOTES:
1. ALL DIMENSIONS ARE IN MILLIMETER.
2. VERIFY ALL DIMENSIONS AND CONDITIONS BEFORE BUILDING OR STARTING CONSTRUCTION. NOTIFY THE DESIGNER IMMEDIATELY OF ANY DISCREPANCY OR VARIATION.
3. ALL WORK TO COMPLY WITH CURRENT BUILDING REGULATIONS AND CODES OF PRACTICE