

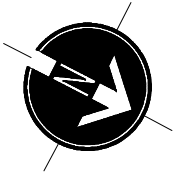
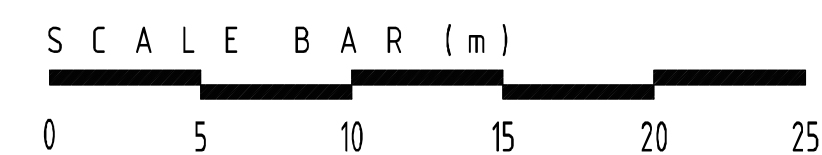


7. Footprint of buildings shown at 1.0m above ground level.

 

LOCATION PLAN
SCALE 1:1250

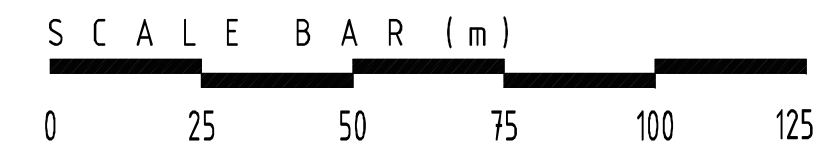

A	27/10/2021	Crossover removed
---	------------	-------------------

rev:	date:	description:	
scale:	1 : 100	A1	date: 20 / 08 / 2021
drawing no:	1093-P-2 ^A		drawn:

drawing: PLANNING PROPOSAL
PROPOSED FLOOR PLANS AND ELEVATIONS

project: 75 WOODFORD CRESCENT
PINNER HA5 3UA

client: MR & MRS SAAD



01895 831 103
info@dusek.co.uk
www.dusek.co.uk

print history: Wednesday, 27 October, 2021 14:33:10

G:\USEX\55\FRIENDS\1033 WOODFORD CRESCENT, FRIER\PI\1033-P-1.dwg

