



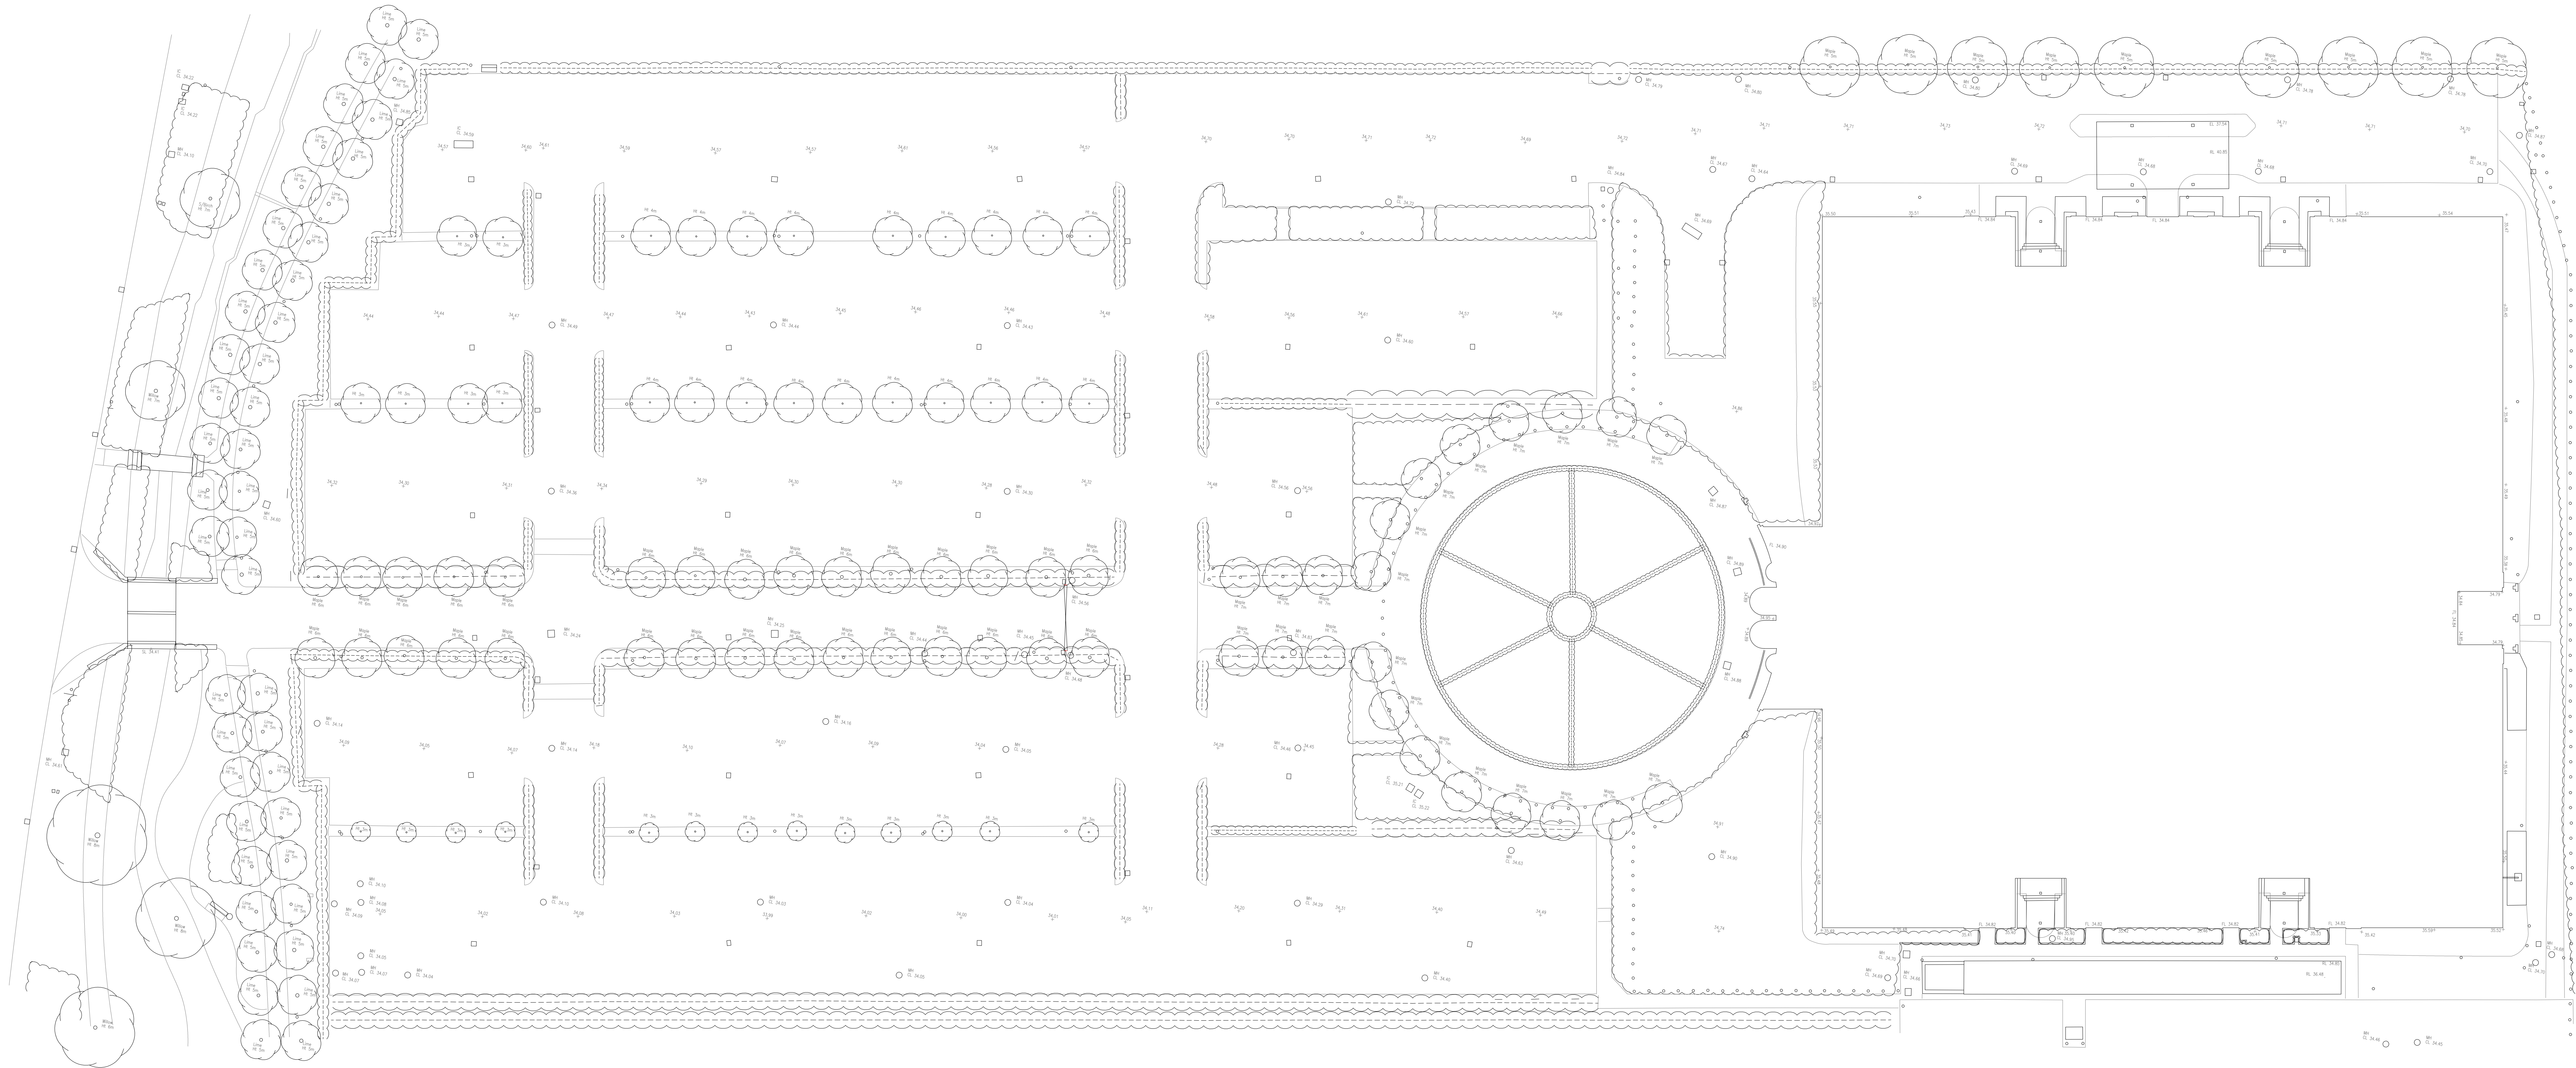


© This drawing is the copyright of Capita. All Dimensions are to be checked not scaled. Capita
accepts no liability for any expense due to damage of unlicensed copies and reserves all rights
any violation made to this drawing or in the execution of the work to which it relates which has not
been referred to them and their approval documents.

Legend

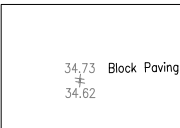

Existing level

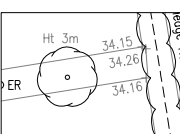

Existing trees and
vegetation

24-02-16 DK Construction Drawings Issue

Rev Date By Notes

Client

SWMP Property Trust

Project
4 Roundwood Avenue
Stockley Park

Drawing Title

Existing Site Plan

Purpose Of Issue

CONSTRUCTION

Scale Date
1:250 @ A0 Sep '15

Drawn Checked Approved
KB Sept '15 PA

Drawing No

066267-C1001

N:\066267-03 4 Roundwood Avenue Stockley
Park\066267-03 4 Roundwood Avenue Stockley\066267-C1001 Existing Site Plan.dwg

CAPITA
Property and infrastructure

Capita (ESA),
Castle House
75-76 Wells Street
London W1T3QH

Tel +44(0)20 7492 0200
Fax +44(0)20 7492 0201
www.capita.co.uk

