



Notes:


- Timber to be cedar, treated, FSC certified
- Contractor to provide shop drawings and confirm specification of all elements prior to procuring any materials, for Landscape Architects approval
- Green roof system from Alumasc or similar approved
- to include:
 - vegetation layer - sedum
 - appropriate growing medium
 - drainage layer
 - geotextile membrane
- Capita drawings to be read in conjunction with ESA external works drawings .
- Car parking layout and setting out, please refer to ESA drawings 900-00A and 900-00B
- For all external works setting out please refer to ESA drawings 900-10 and 900-11
- Capita Landscape drawings to be read in conjunction with Specification no 066267-C7002 Rev C

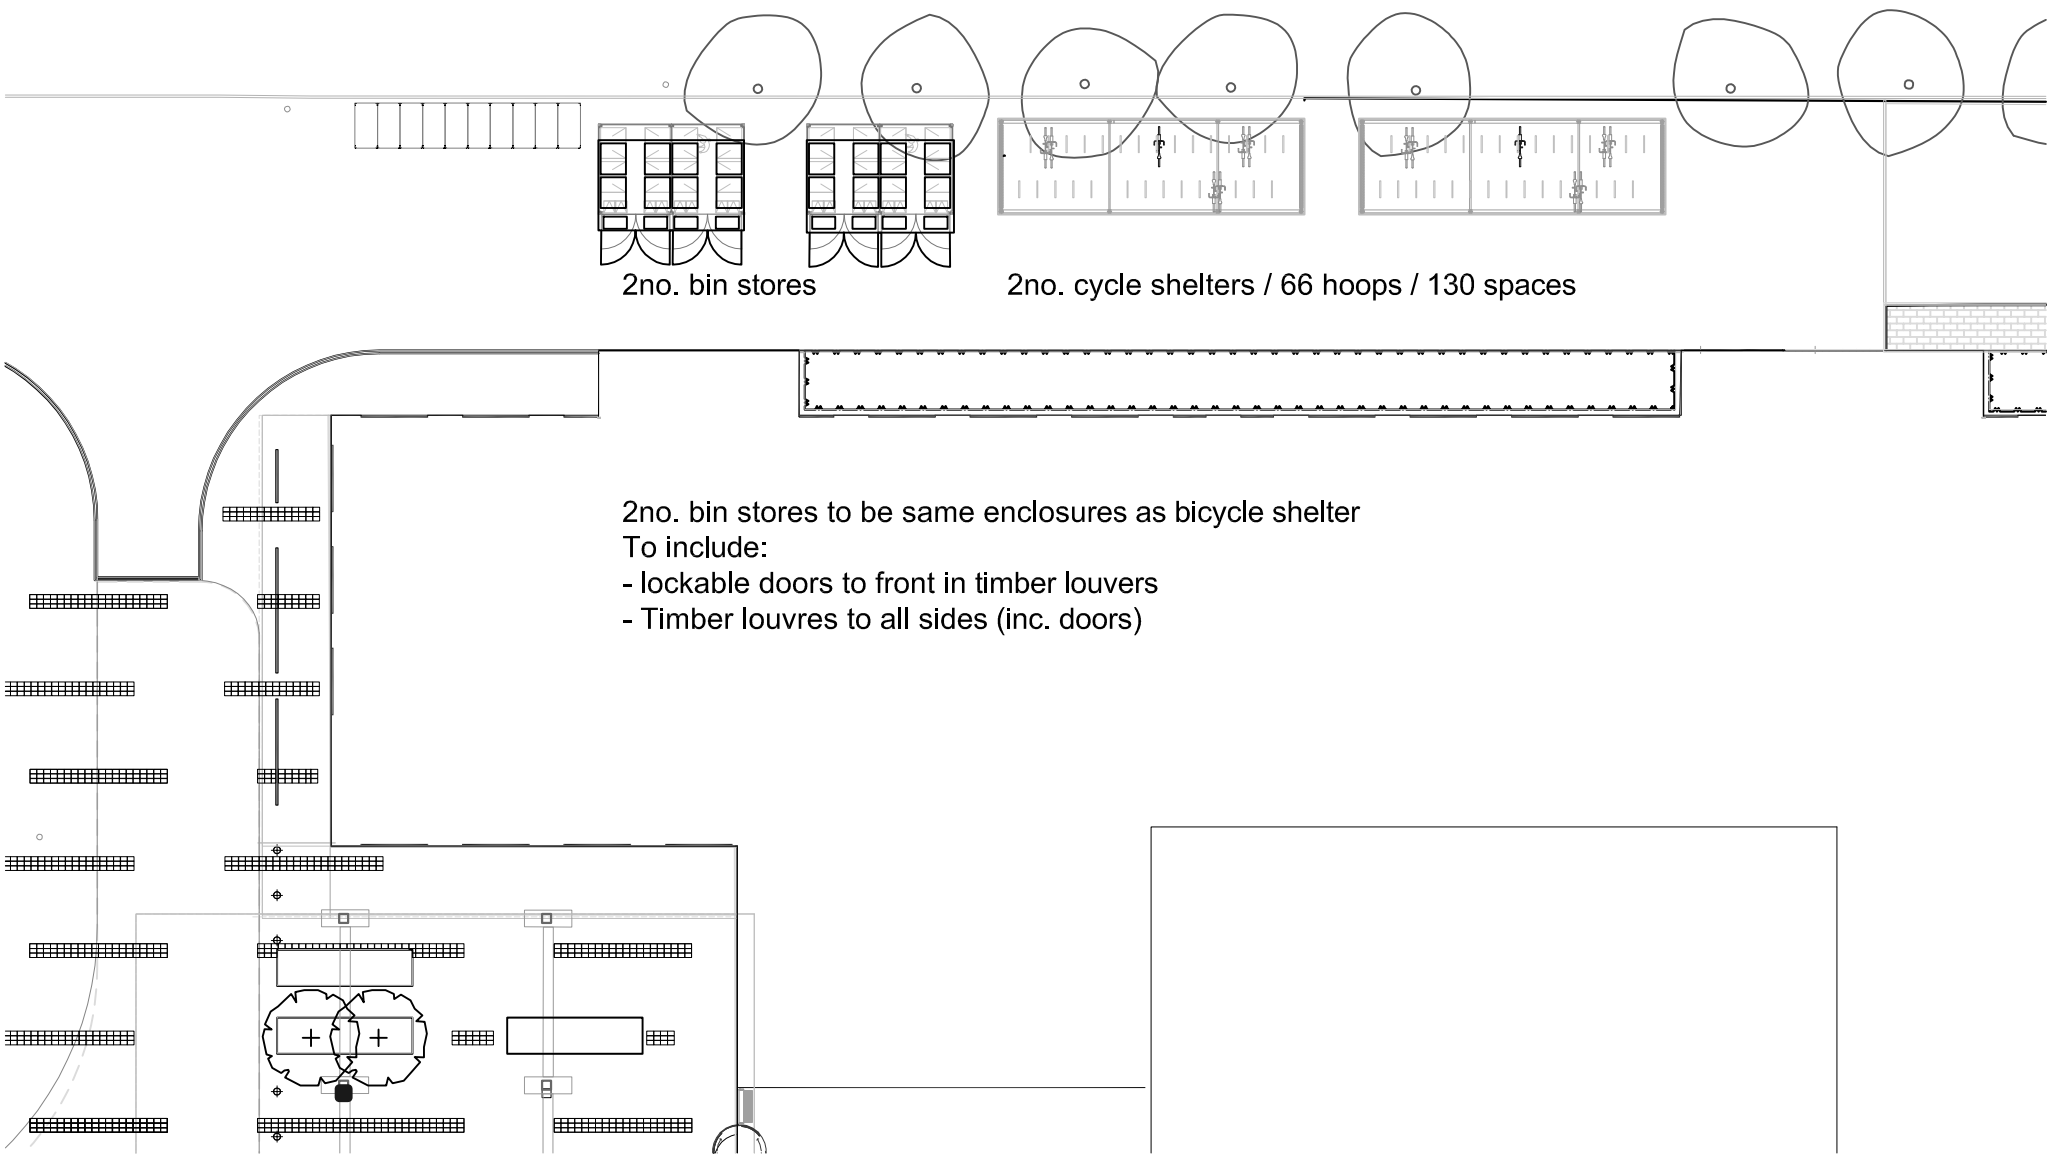


Cycle Shelter - Location Plan
Plan NTS @ A1

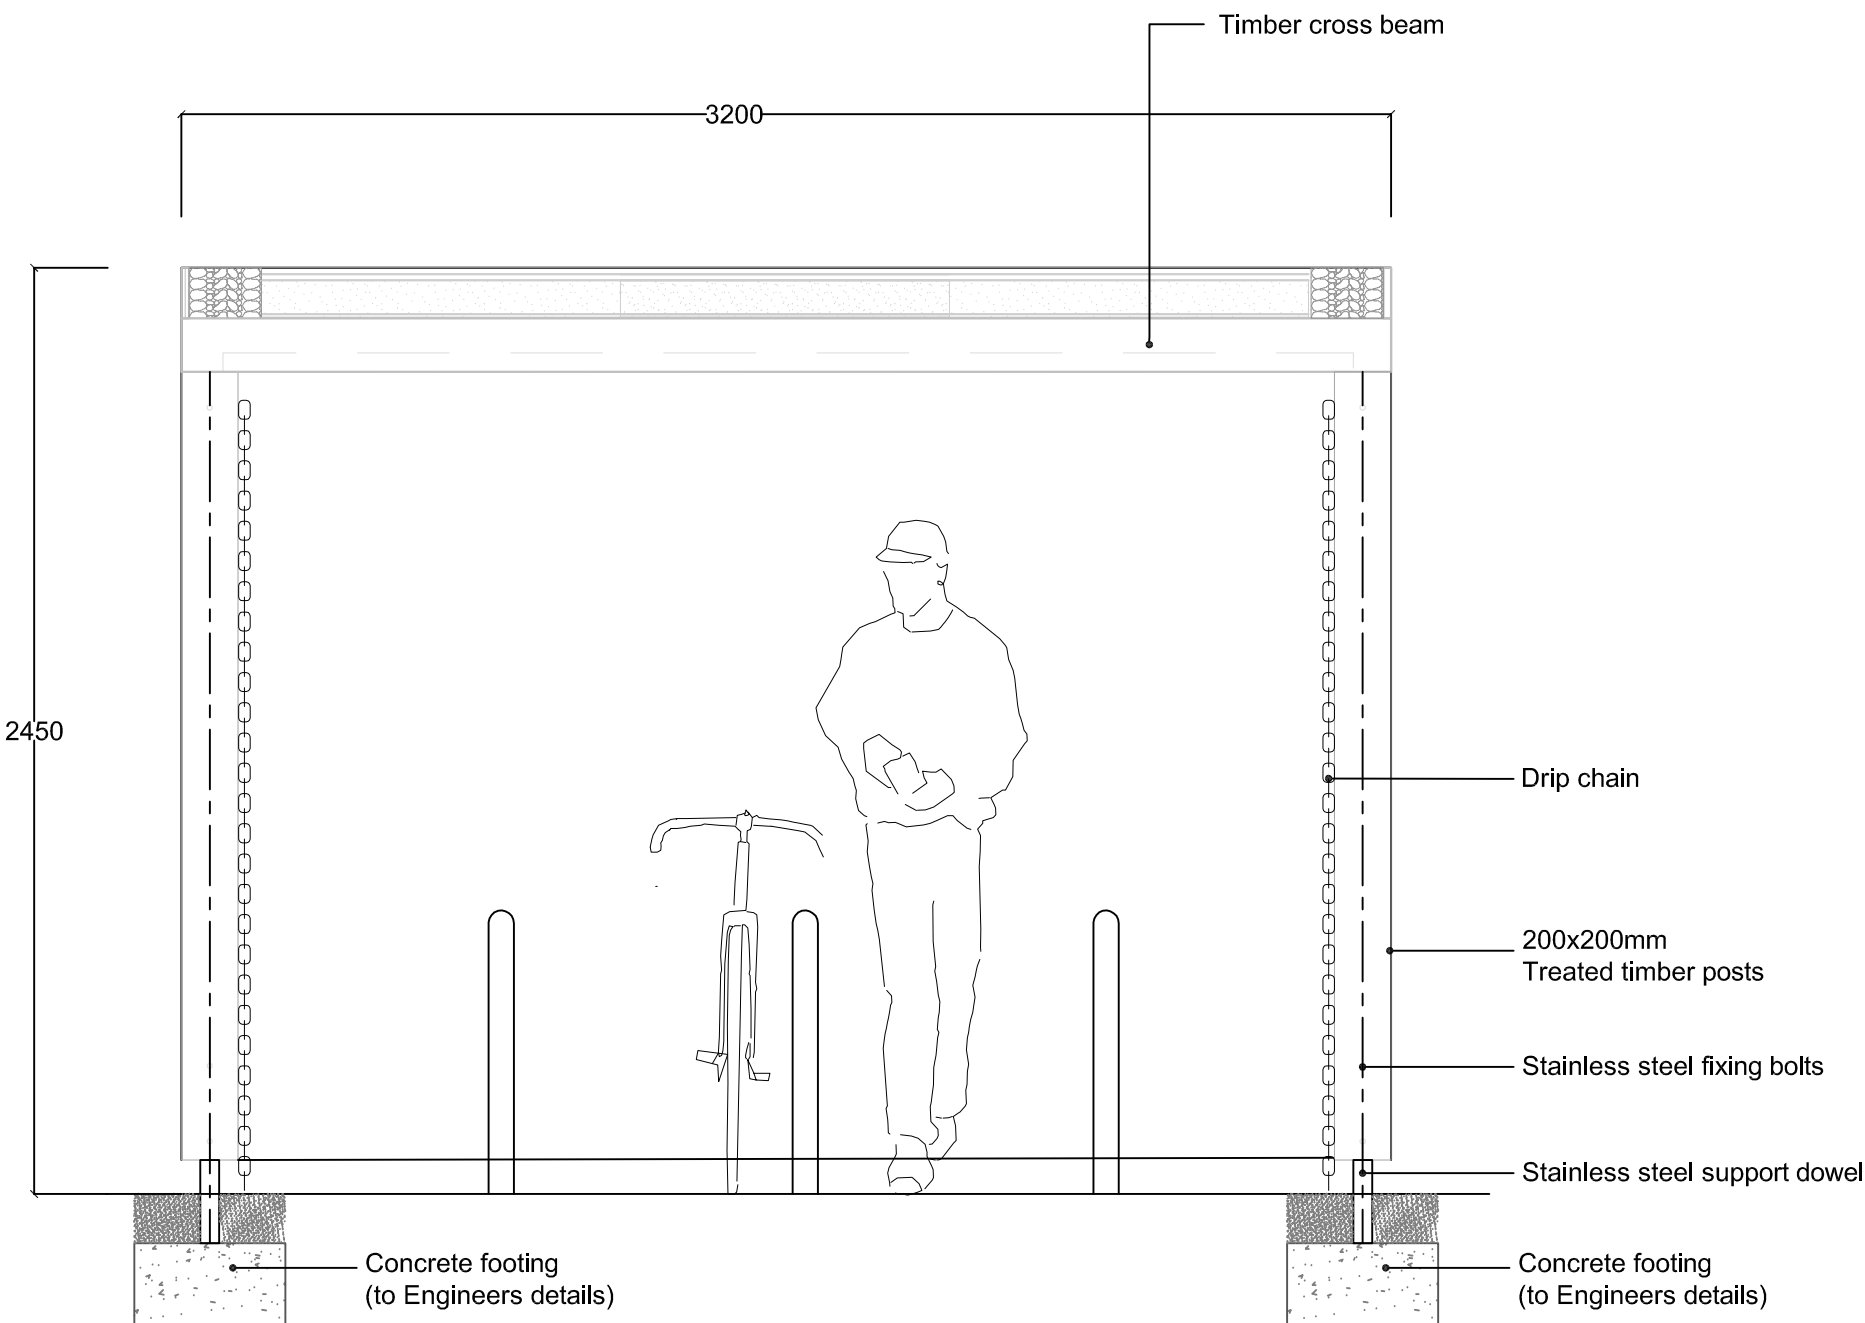

A Cycle Shelter
Front Elevation 1:20@A1

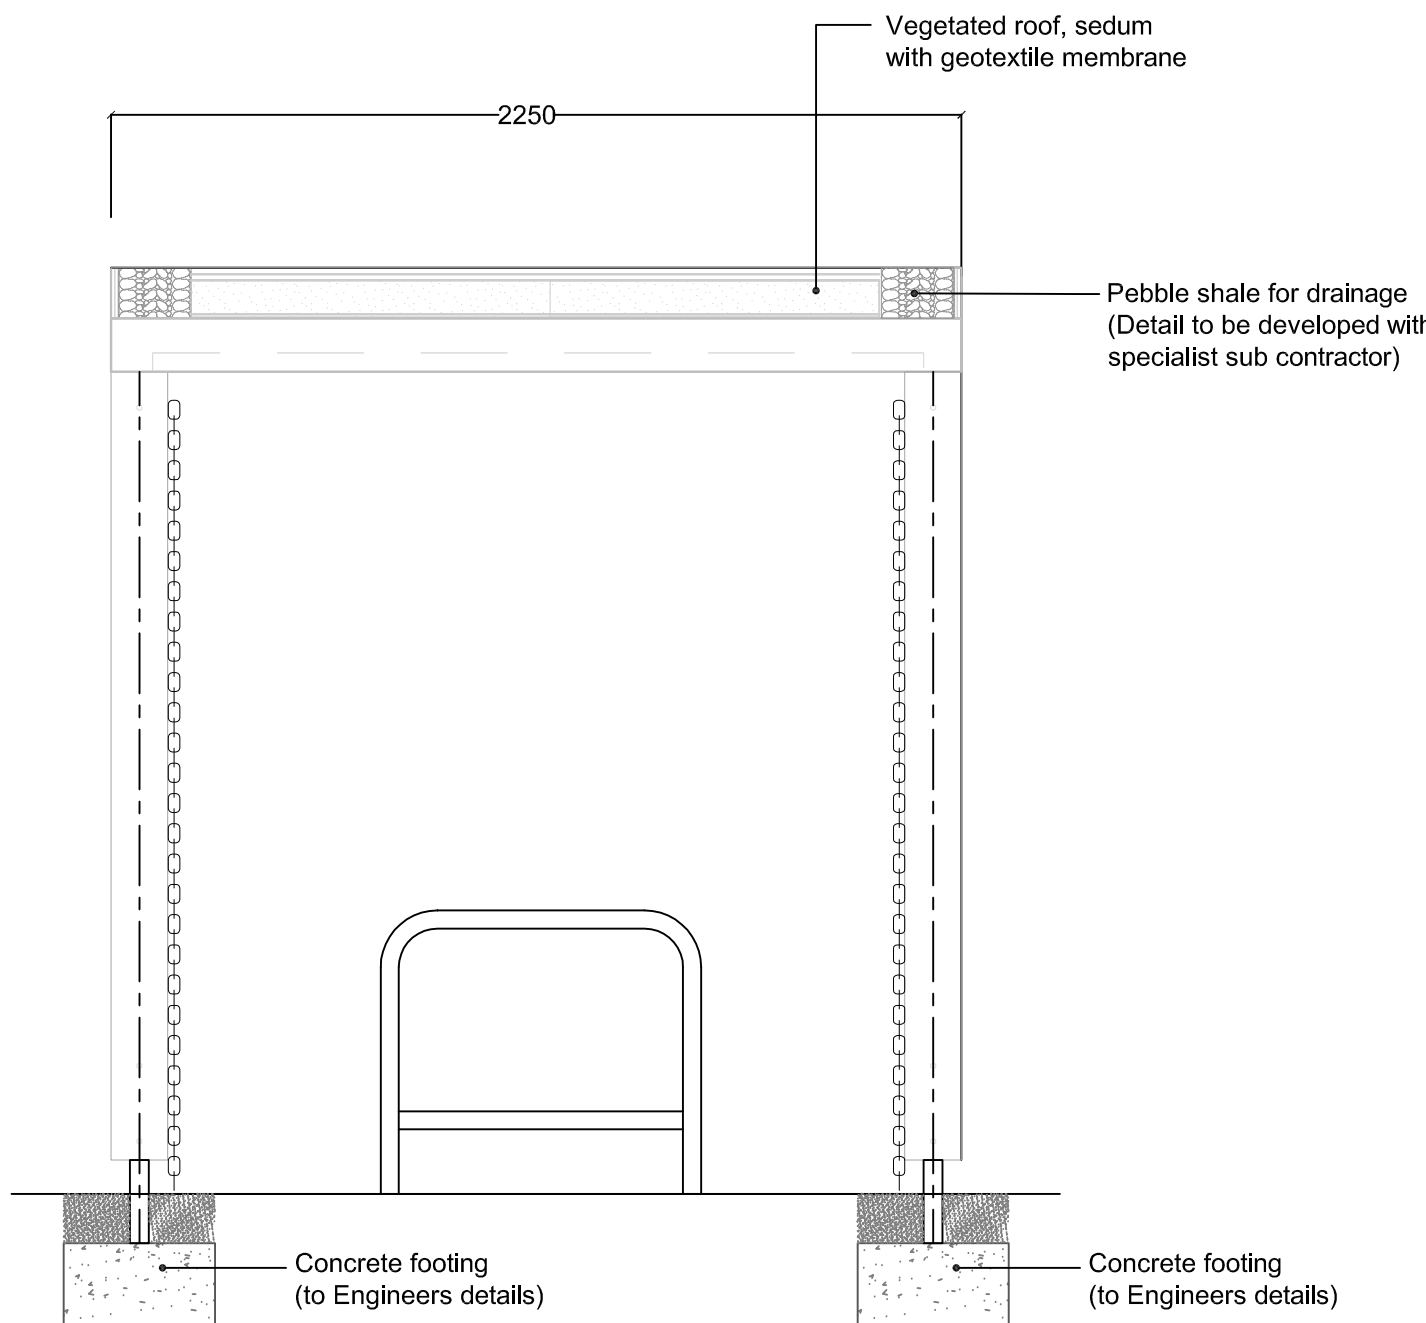

B Cycle Shelter
Side Elevation 1:20@A1

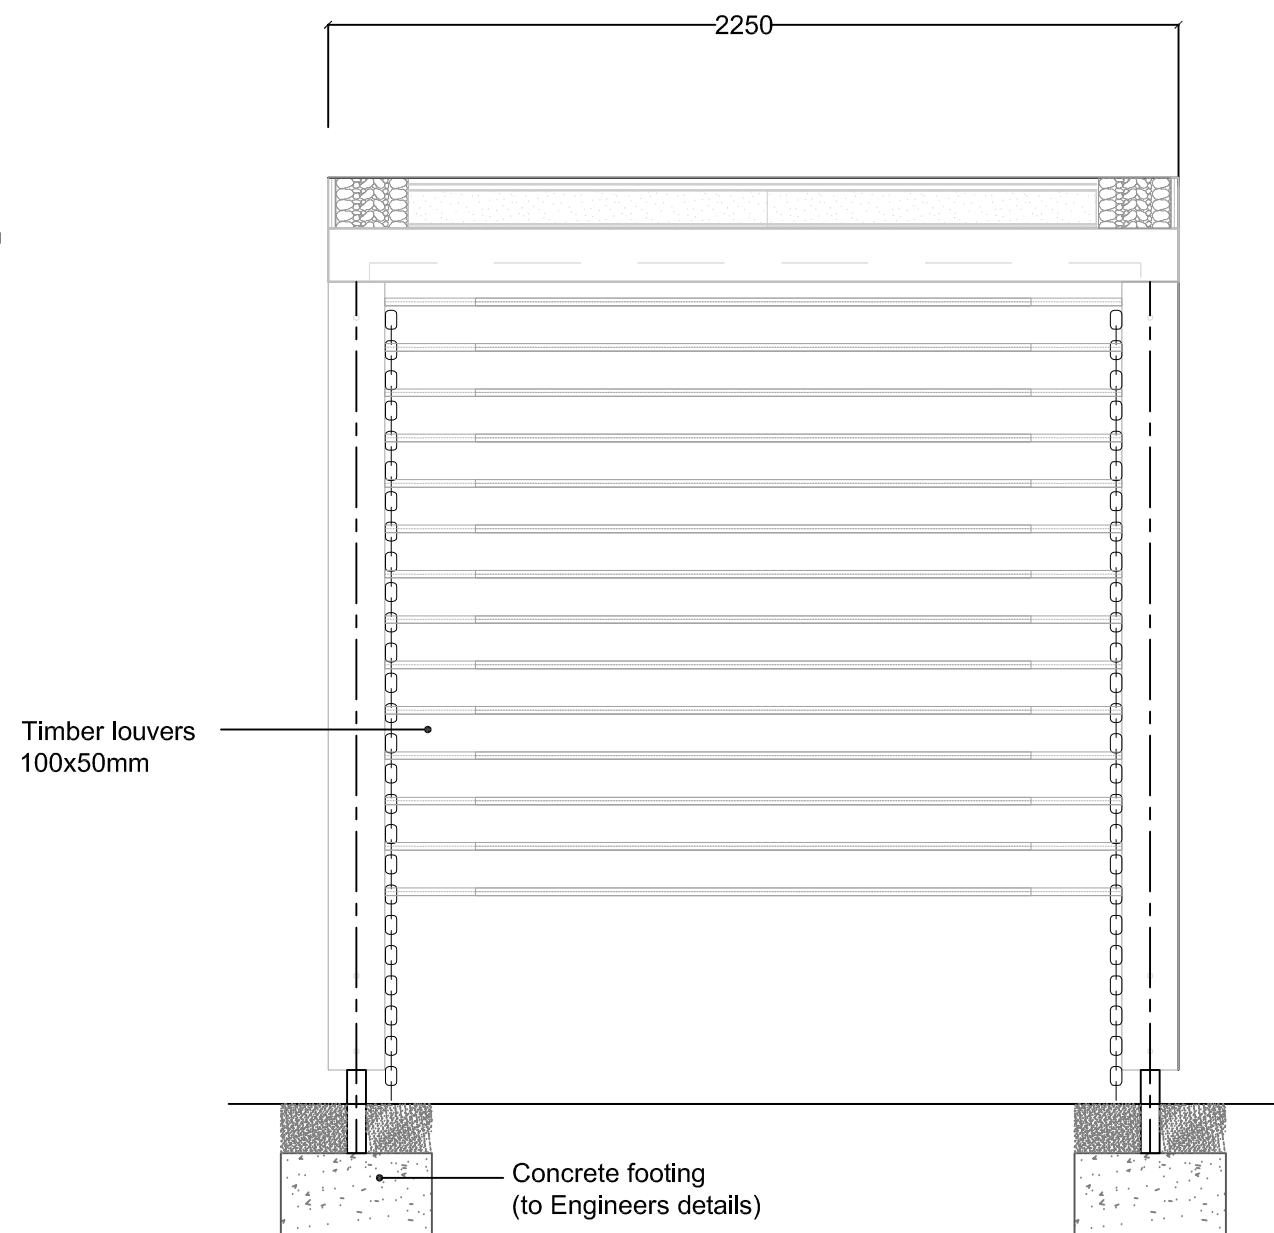

C Cycle Shelter
End Elevation 1:20@A1

-		24-02-16	OK	Construction drawing issue	
Rev	Date		By	Notes	
Client					
SWIP Property Trust					
Project					
4 Roundwood Avenue Stockley Park					
Drawing Title					
Street Furniture - Cycle Shelter					
Purpose Of Issue					
CONSTRUCTION					
Scale		Date			
1:20 @ A1		Sep '14			
Drawn		Checked		Approved	
KB		Oct '14		PA	
Drawing No				Rev	
066267-C6002				-	

N:\c\066267-03 4 Roundwood Avenue Stockley Park\B_Work_Tasks\CAD\Construction\066267-C6002 Street Furniture - Cycle Shelter.dwg

CAPITA

Property and infrastructure

Capita (ESA),

Castle House

75-76 Wells Street

London W1T3QH

Tel +44(0)20 7492 0200

Fax +44(0)20 7492 0201

www.capita.co.uk