


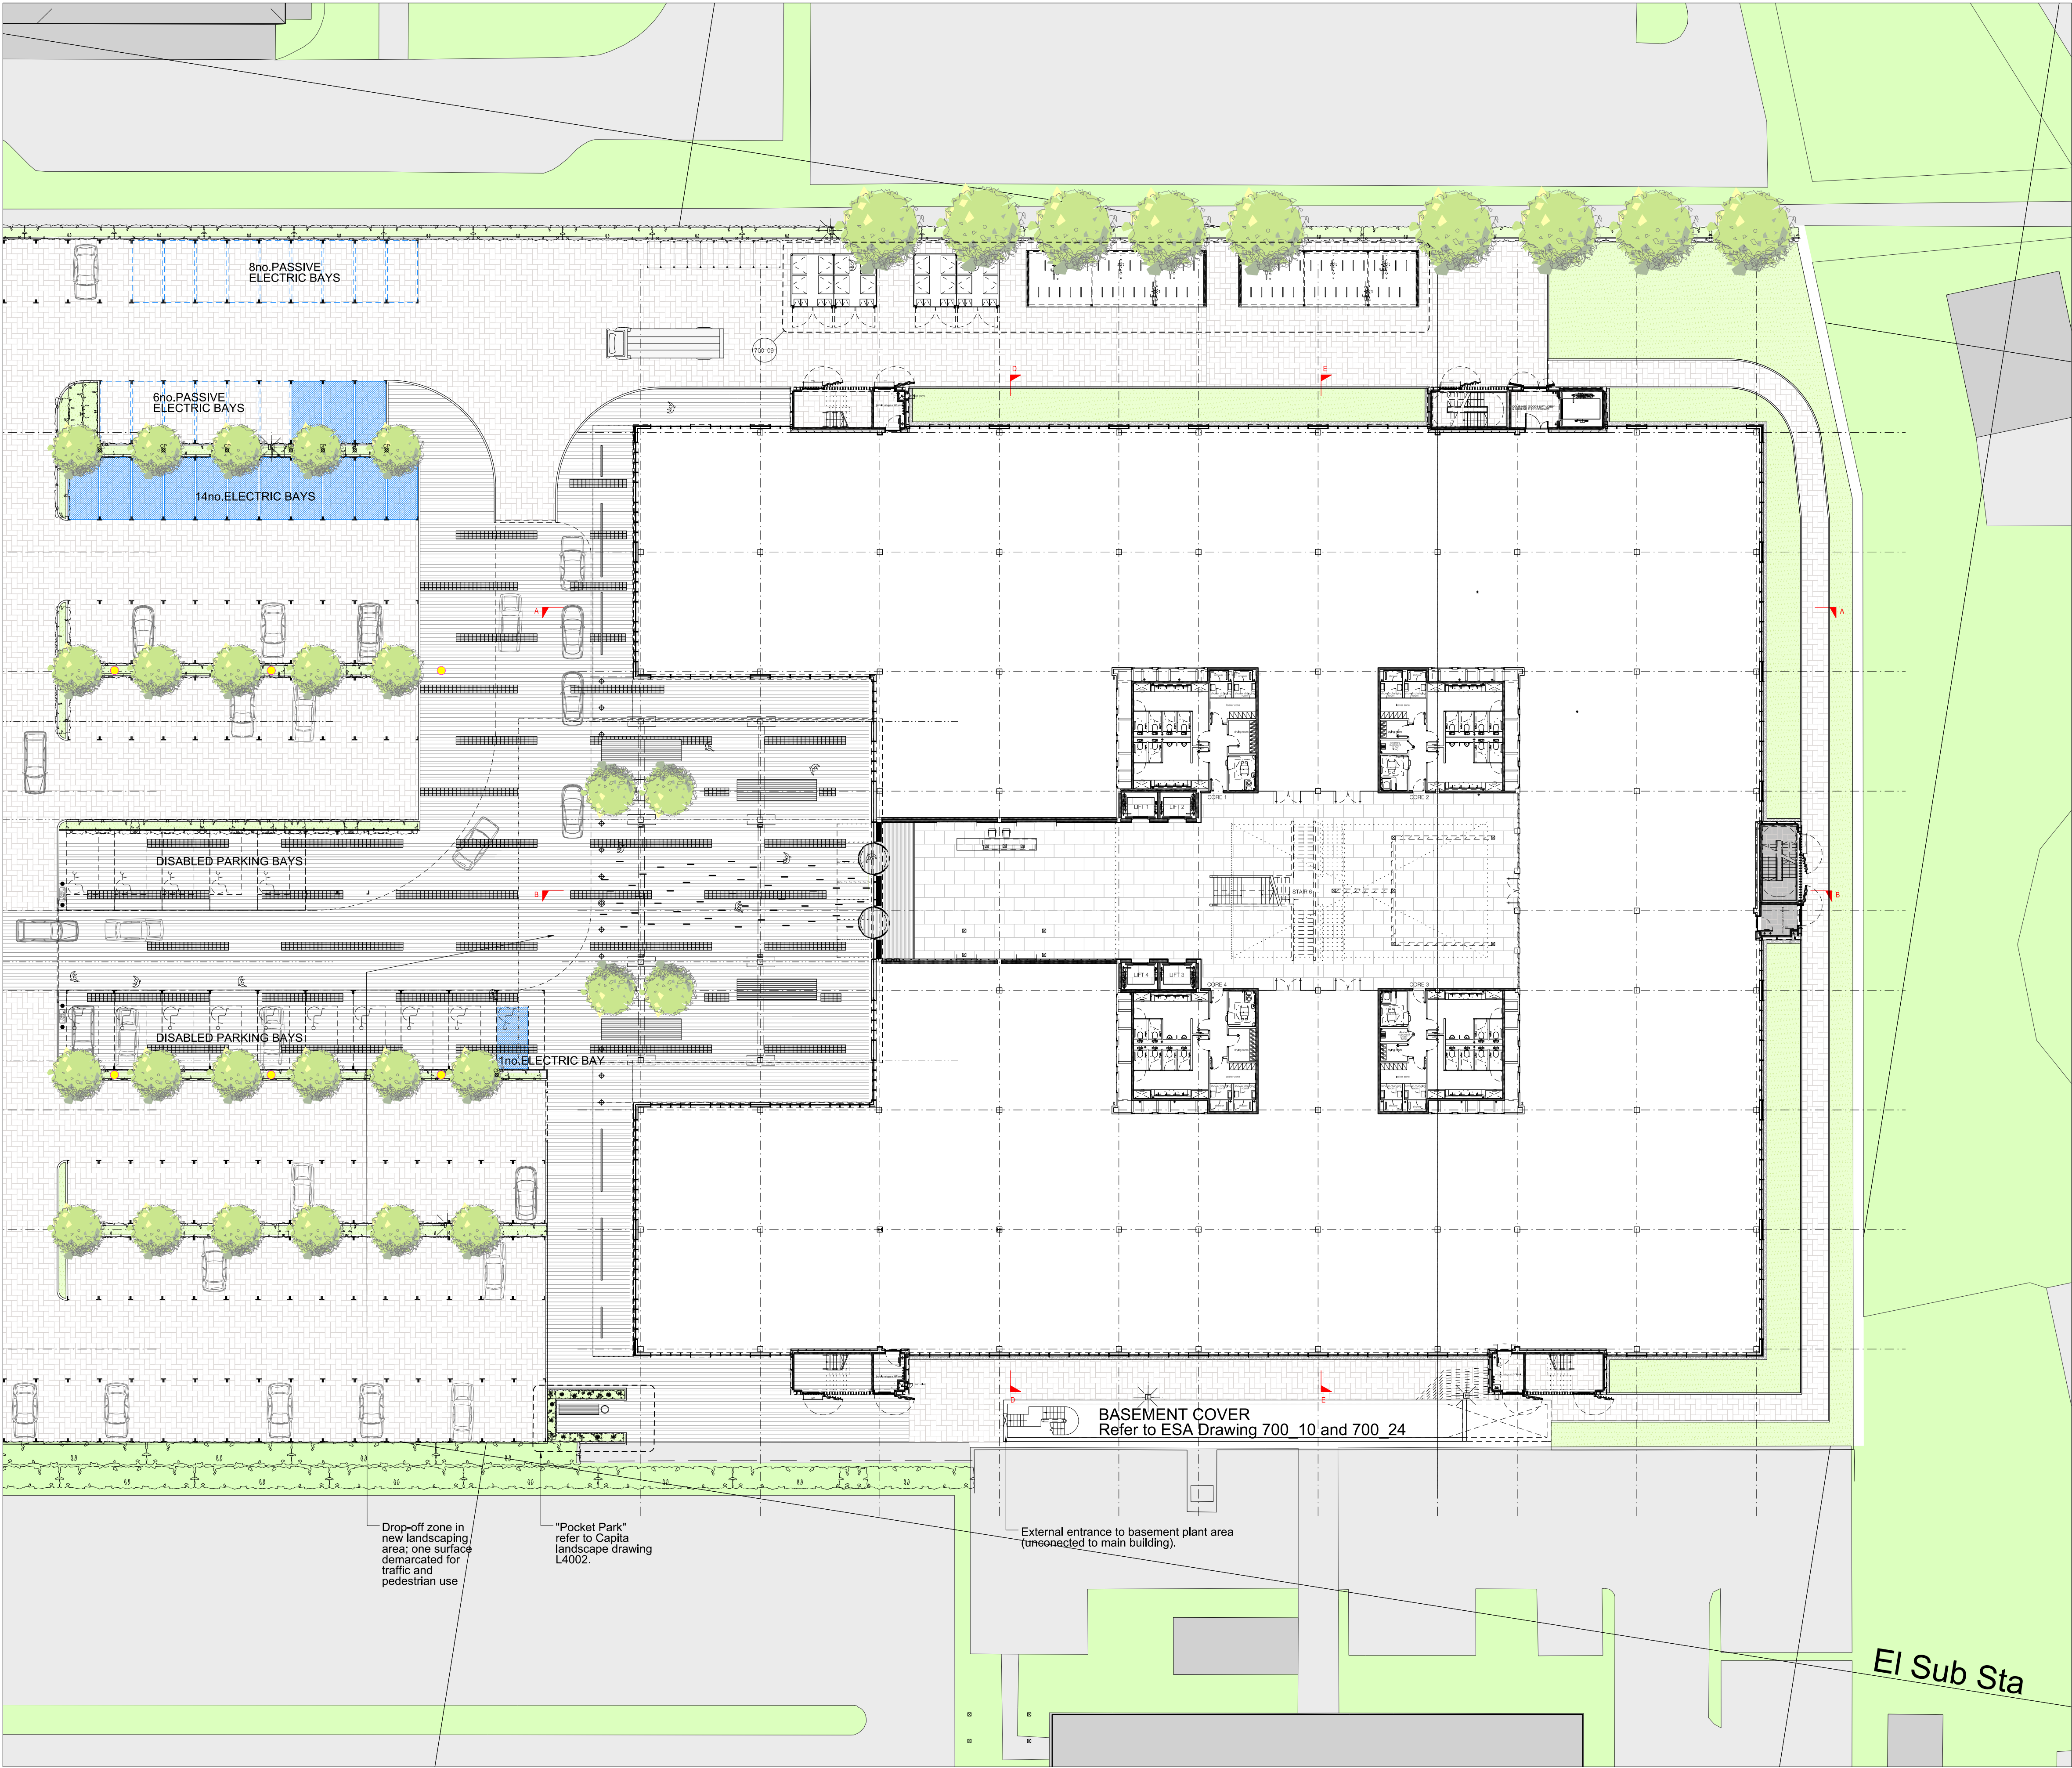

- KEY:
- Proposed perimeter paving
 - Proposed entrance plaza paving
 - Proposed soft landscaping
 - Proposed semi-mature avenue trees
 - Feature in-ground lighting strips
 - Proposed lighting bollards - refer to Capita landscape drawings and specifications.
 - Proposed bollards - refer to Capita landscape drawings and specifications.
 - Landscape feature bench
 - New lighting columns
 - Low level rail
 - Electric Parking Space - ACTIVE (15 total)
 - Electric Parking Space - PASSIVE (15 total)
 - Electric Car Charging Point

REVISION					Date
Rev	By	Chkd	Appt.		
1	NJ	CLS	CR	ISSUED FOR TENDER	30 10 2014
A	AC	CR	CLS	CONTRACT ISSUE	13 07 2015
B	CR	AC	MS	General update: Electric and disabled spaces updated in line with Planning Condition no.5 Trees added under canopy	20 11 2015
C	CR	AC	MS	General update: Notes amended and added	17 02 2016

All dimensions and levels are to be checked on site. Any discrepancies shall be immediately notified to the Architect in writing. Similar dimensions are not to be used.

Client

BOWER STOCKLEY SLP / EXTON

Project

The Bower @ 4 Roundwood Avenue

Title

Site plan

Project No.	Dwg No.	Rev.
CS_066267	900_06-B	C
Drawn: CLS	Checked: CR	Appt: CLS
Date: October 2014	Scale: 1:250 @ A1	