


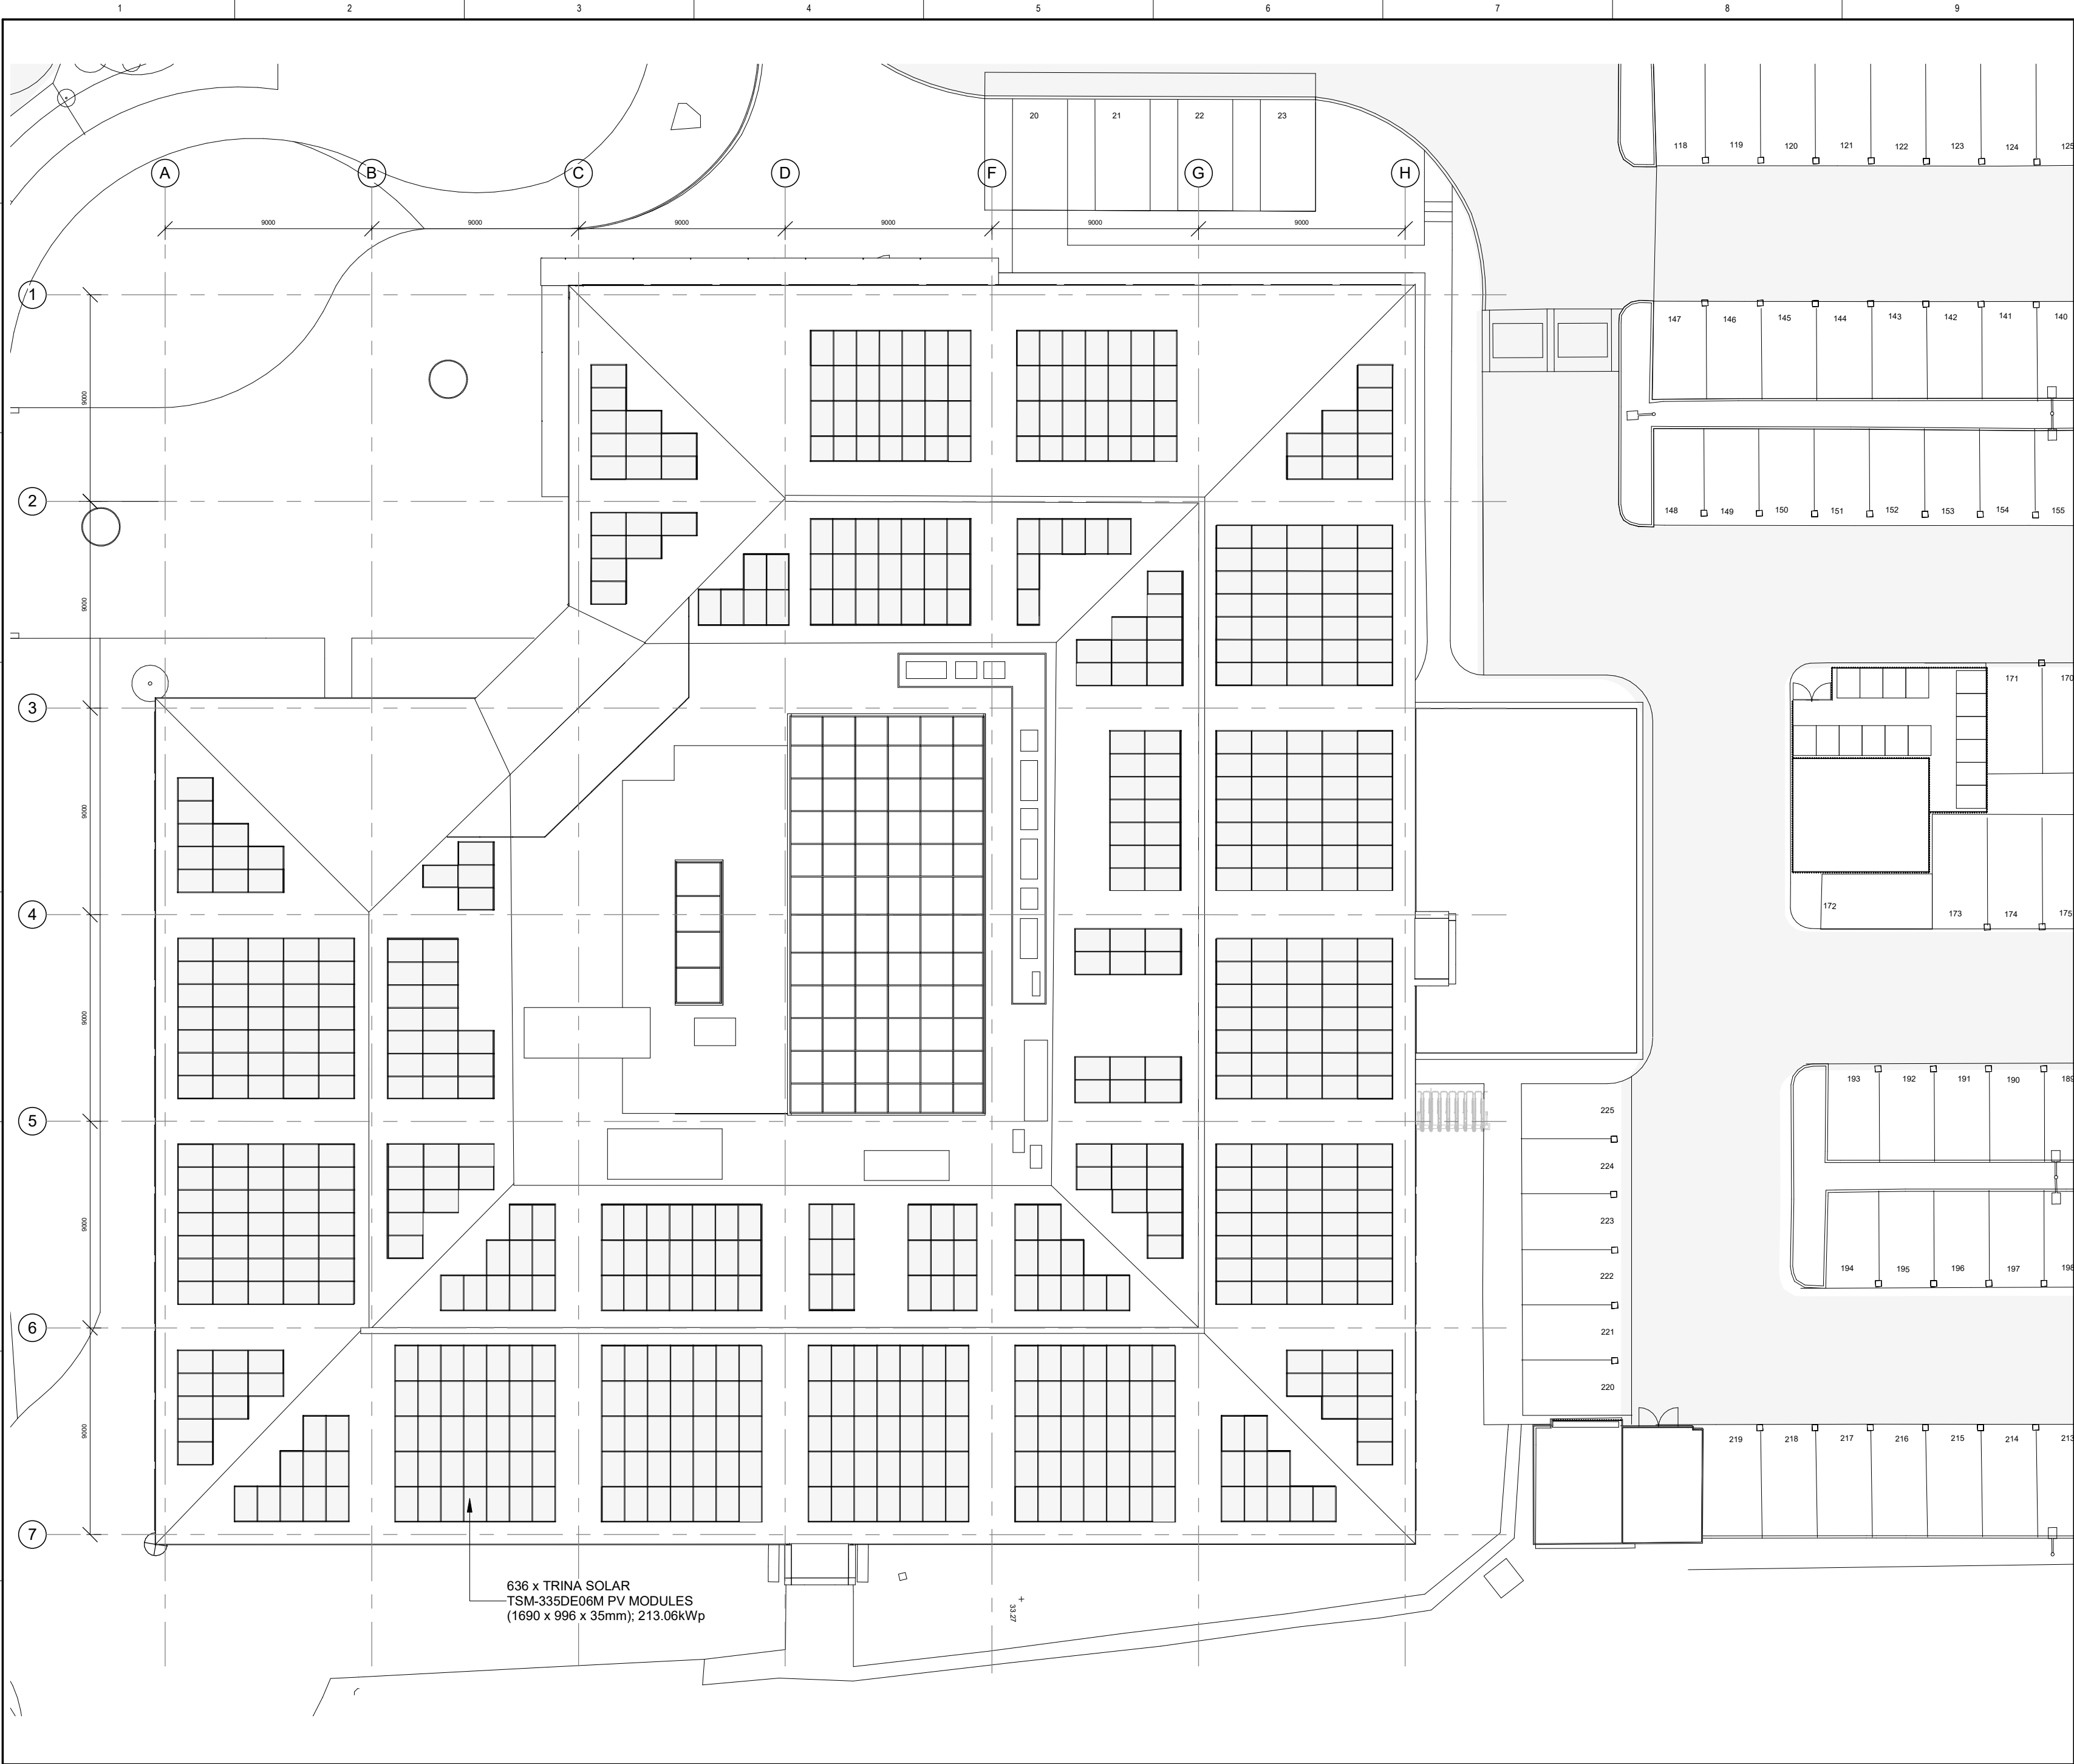

NOTES:
DO NOT SCALE. FIGURED DIMENSIONS ONLY TO BE TAKEN FROM THIS DRAWING. CHECK DIMENSIONS ON SITE AND REPORT DISCREPANCIES TO THE ARCHITECT.
THIS DRAWING IS PROTECTED BY COPYRIGHT.
ALL AREAS HAVE BEEN MEASURED FROM CURRENT DRAWINGS. THEY MAY VARY BECAUSE OF INTER ALIA SURVEY, DESIGN DEVELOPMENT, CONSTRUCTION TOLERANCES, STATUTORY REQUIREMENTS OR RE-DEFINITION OF THE AREAS TO BE MEASURED.

KEY PLAN:

P1	27-07-2020	Issue for Planning	CH	NS
No.	Date	Comments	Drawn	Checked
Revisions				

Issue Status
Planning

tp bennett
architecture
interiors
planning
One America Street London SE1 0NE UK +44 (0) 20 7208 2000 www.tpbenntt.com

Project
Lakeside House
Stockley Business Park
Uxbridge UB11 1BD

Drawing Title
Proposed Roof Plan
PV Cells

Drawn	Date	Scale @ A2	Alt. Ref.
CH	24/07/2020	1:200	

tp bennett Project No.	Series	Zone	Drawing Number	Rev.
A11633	D	2	104	P1