






FRONT ELEVATION PROPOSED

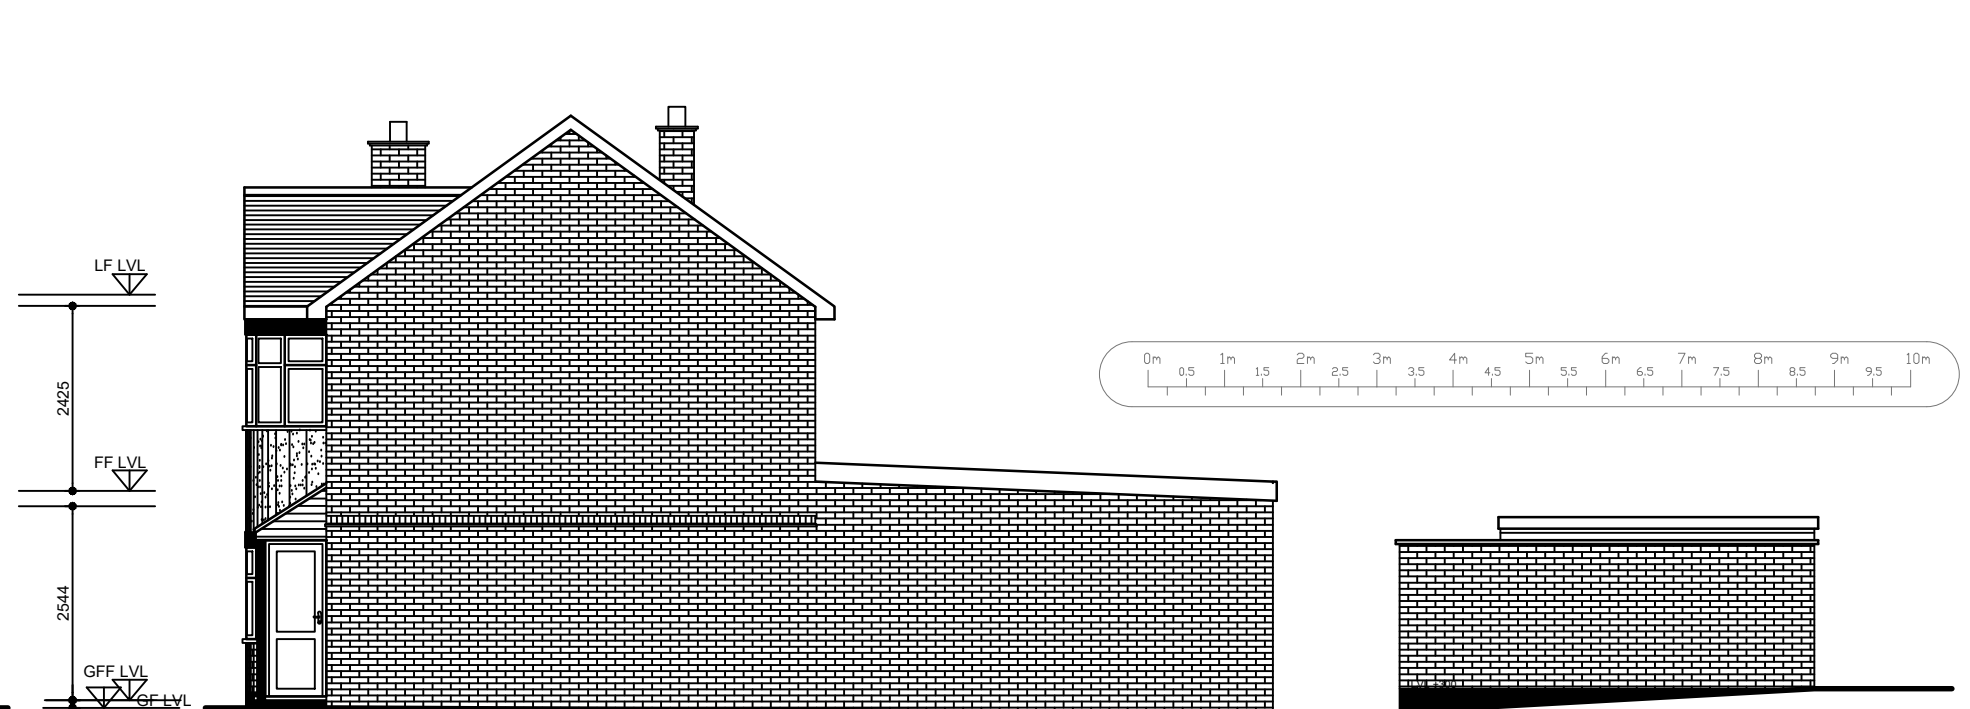

SIDE ELEVATION PROPOSED
(AS VIEWED FROM NO.73)

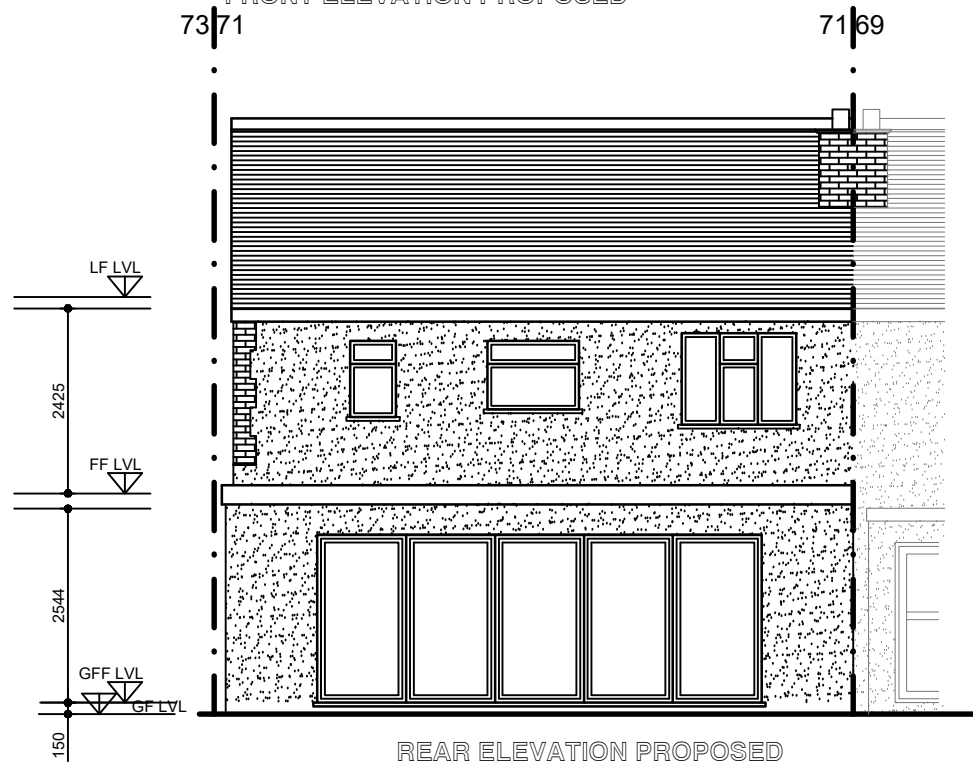

REAR ELEVATION PROPOSED

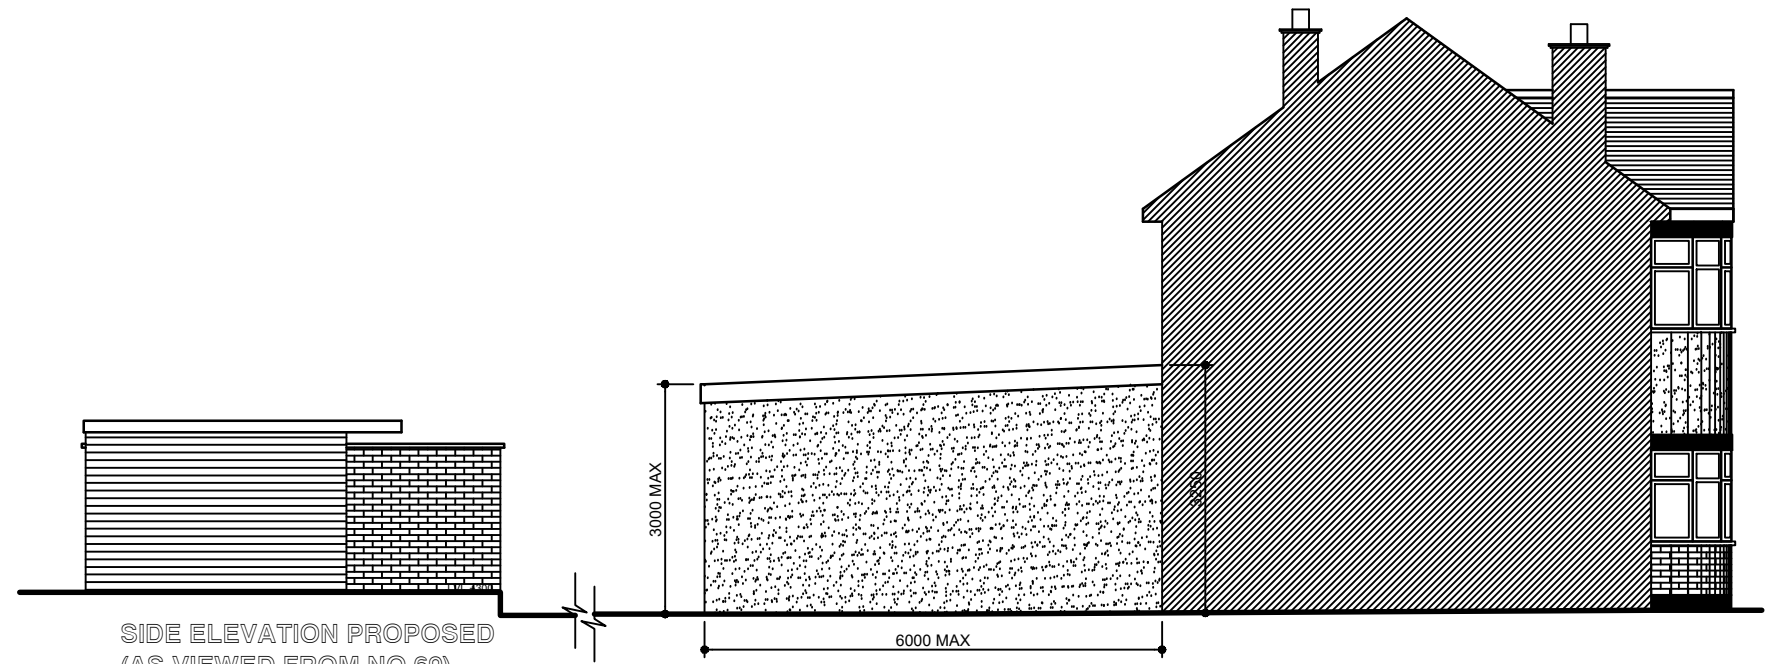

SIDE ELEVATION PROPOSED
(AS VIEWED FROM NO.69)

ICREATE ©
DESIGN LIMITED

Planning & Designing of All Types of Building Works
13 ROBB ROAD, STANMORE, HA7 3SQ
Tel: 07886759400 ; EM: ikreated@gmail.com

REV	DATES	COMMENTS
A	20.02.20	FOR CLIENT'S REVIEW

CLIENT
MR. JASON FERNANDES
71 WHITBY ROAD
RUISLIP
HA4 9DU

PROJECT/TITLE
SINGLE STOREY REAR EXTENSION AND
ASSOCIATED INTERNAL ALTERATIONS AT
71 WHITBY ROAD, RUISLIP, HA4 9DU

SCALE:
1:100@A3

DRG NO :
71WHITBYROAD-003