




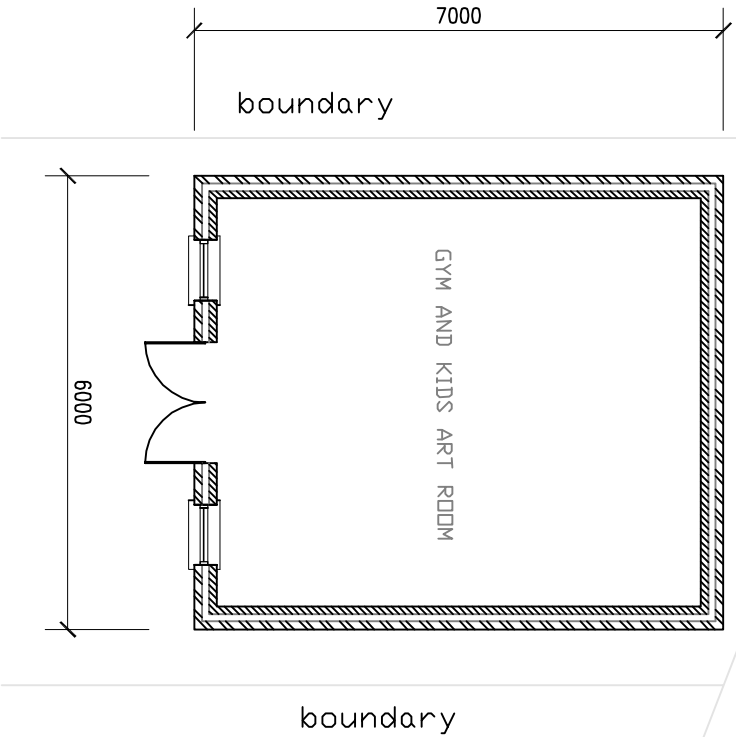


PROPOSED FLOOR PLAN

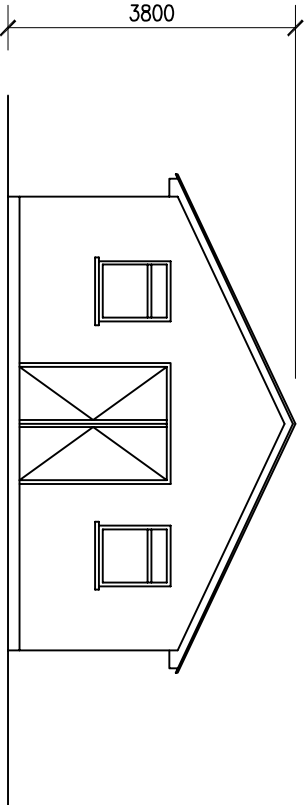


PROPOSED FRONT ELEVATION

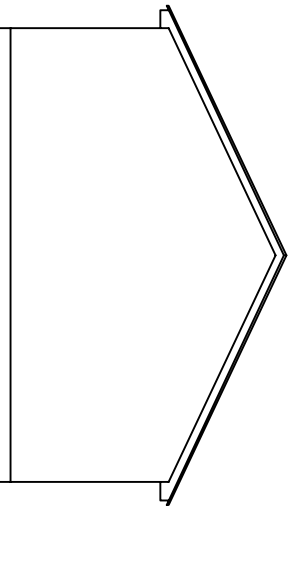


PROPOSED REAR ELEVATION

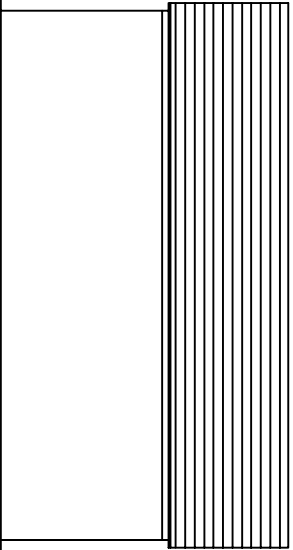

PROPOSED SIDE(LH) ELEVATION

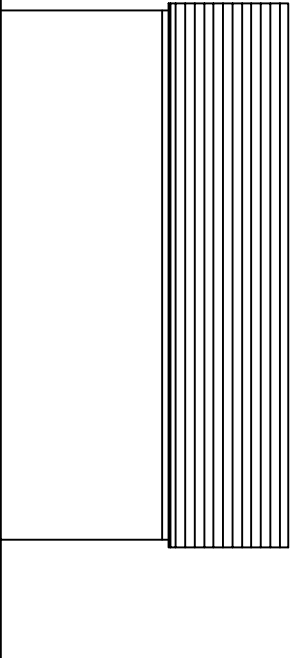

PROPOSED SIDE(RH) ELEVATION

 

- NOTES:
1. This drawing is to be read in conjunction with all relevant Architects and Engineers drawings
 2. Only figured dimensions are to be used for construction
 3. All dimensions are to be verified on site prior to work commencing
 4. All temporary works are the responsibility of the contractor

Copyright ©

J.BALASINGAM
CHARTERED BUILDING ENGINEER
TEL: 07500043858
E-MAIL: jegaatheebanb@yahoo.com

PROJECT :
87 Fragnore Avenue
Hoyes
UB4 8AR.

TITLE :
PROPOSED SINGLE STOREY
OUT BUILDING

DRAWN BY : B.J
DESIGNED BY : B.J
DRAWING NO : BJ/2022/005/02
DATE : 24/01/2022

REVISION :
SCALE : 1:100
ORG.SIZE : A3