


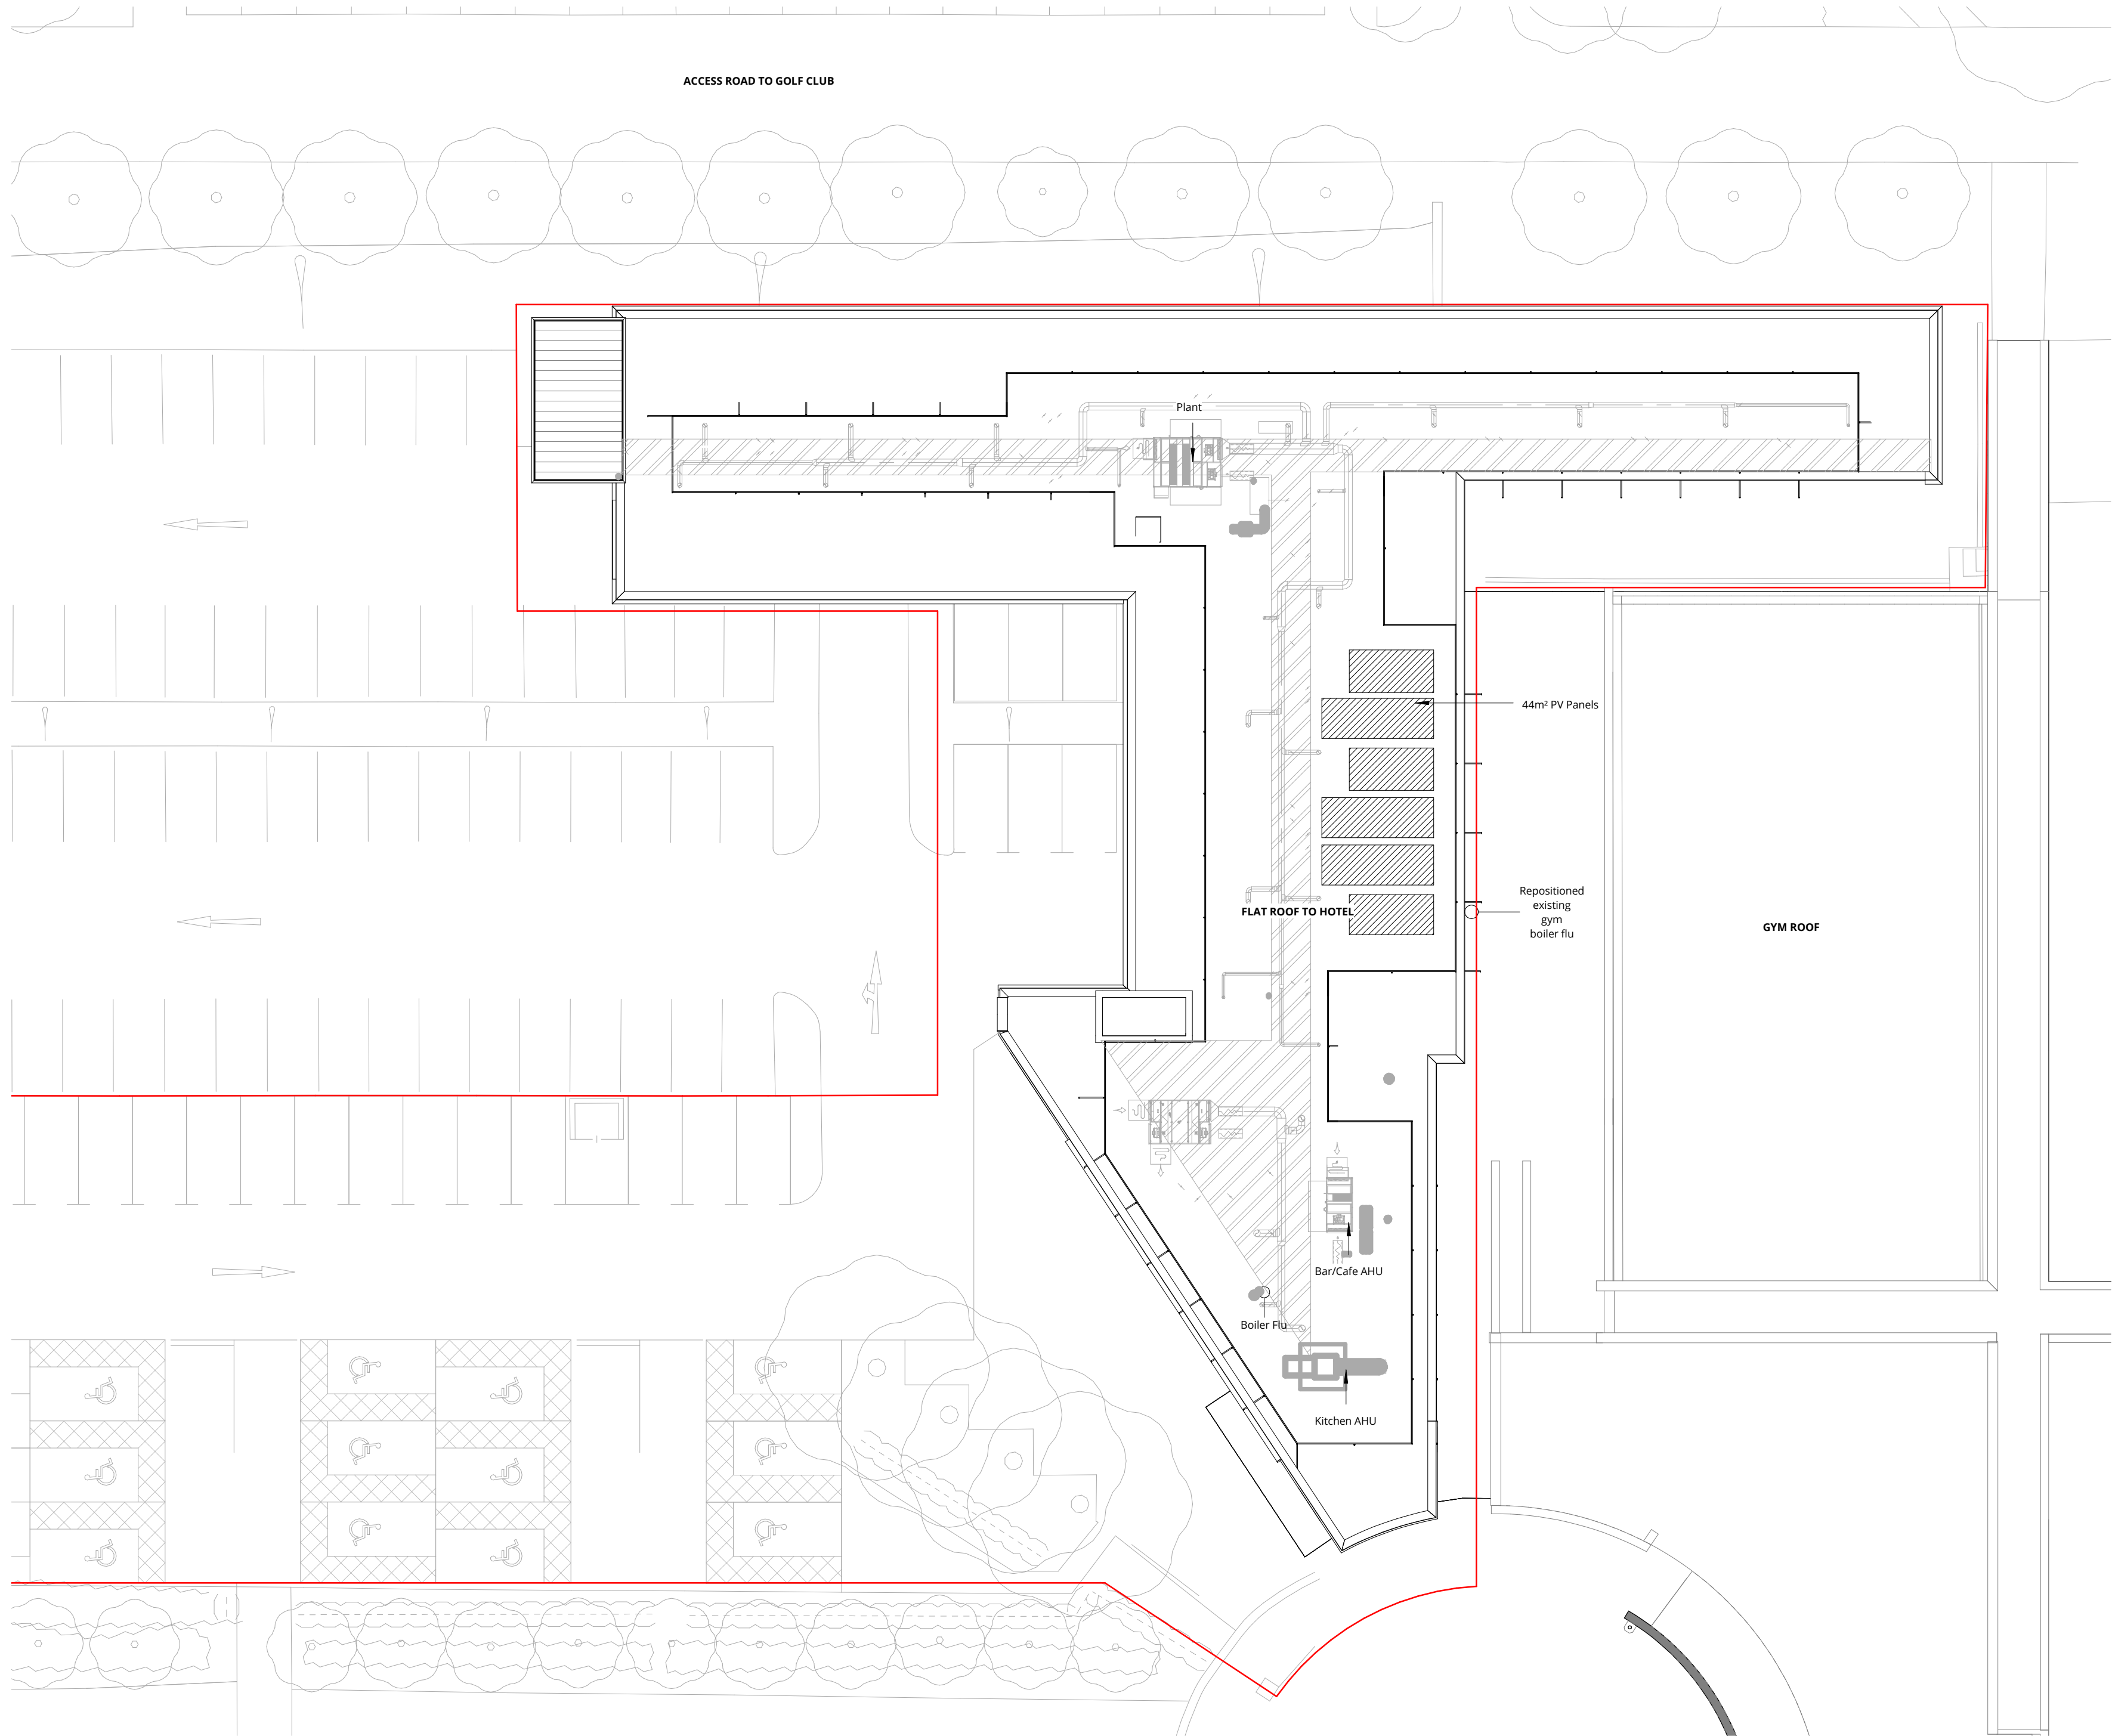

NOTE:
THIS DRAWING SUPERSEDES 'URBAN EDGE'
DRAWING: 1609-URB TL 08 30 02-D01,
APPROVED BY THE LONDON BOROUGH OF
HILLINGDON COUNCIL UNDER REF: 37800
_APP_2016_1430

REVISIONS TO THIS DRAWING FROM THE
PREVIOUS VERSION ARE AS FOLLOWS AND
SHOWN :

- ROOF RAILINGS UPDATED
- ROOF HATCH AND DUCTS SHOWN
- PLANT ARRANGEMENT AMENDED
- PV AREA AMENDED

D04	PV EXTENTS AMENDED	24/10/2019
D04	CLEAN SET OF DRAWINGS ISSUED WITHOUT AMENDMENT NOTES	02/10/2019
D03	CLEAN SET OF DRAWINGS ISSUED WITHOUT AMENDMENT NOTES	02/10/2019
D01	ISSUED FOR PLANNING	08/04/2016
Revision	Description	Date



Client **BBC PENSION TRUST LIMITED**

Project **TRAVELODGE STOCKLEY PARK UXBRIDGE**

Drawing **ROOF PLAN AS PROPOSED**

Scale	1:200 @ A2	Drawn	TC
Date	DEC 2015		
Project No.	Drawing No.	Revision	
1609	URB TL [08] 30 02	D04	