

GENERAL NOTES

- THIS DRAWING REMAINS SUBJECT TO ALL RELEVANT STATUTORY CONSENTS.
- THIS DRAWING IS TO BE READ IN CONJUNCTION WITH ALL RELEVANT ARCHITECTURAL, STRUCTURAL AND M&E SERVICES DRAWINGS, SPECIFICATIONS, SCHEDULES & PROJECT SPECIFIC DOCUMENTATION.

0 5 10 20m

SCHEDULE OF EXTERNAL FACING MATERIALS

- | | |
|---|---|
| ① ROOF | FULLY INSULATED GARNET/ACHERED MEMBRANE
ROOF COLOUR: LIGHT GREY |
| ② WALL CLADDING 1 | ROCKWOOL INSULATED, FLAT METAL COMPOSITE
TERRA PANELS WITH PRE-FORMED CORNERS. HORIZONTAL
LARG X-RAM RISE COLOUR: PRISMA WHITE RAL 9016. BRUSH
ORION AND 25/25 |
| ③ WALL CLADDING 2 | FULLY INSULATED, SPRAUSOAL, BUILT-UP CLADDING
LARG HORIZONTAL RAILS
COLOUR/COAT: PRISMA GREY ALUMINUM RAL 9007 |
| ④ WALL CLADDING 3 | FULLY INSULATED, HALF-ROUND, BUILT-UP CLADDING
LARG HORIZONTAL RAILS
COLOUR/COAT: PRISMA SILVER METALLIC RAL 9006 |
| ⑤ FLAT METAL CLADDING 1 | PRISMA 1. PINK/ROSE CLADDING SYSTEM 100
MODULE 1. THROUGHOUT LARG HORIZONTAL, PRISMA
2. ULTRA COLOUR GREEN RAL 6016 |
| ⑥ ROOF FASCIA & HORIZONTAL FEATURE BAND | SECRET FIXED BILLBOARD FASCIA, HPS 200
ULTRA COLOUR GREEN RAL 6016 |
| ⑦ ROOF OVERHANG AND SOFFIT | FLAT METAL, SECRET FIXED SOFFIT
PRISMA GREY ALUMINUM RAL 9007 |
| ⑧ LOADING DOOR | STUCCO-FINISHED ALUMINUM |
| ⑨ SURROUNDS TO INFILLED OPENINGS | FRONTAL INSULATED CONCRETE PANEL |
| ⑩ INSULATED PANEL INFILL | TO MATCH INSULATED CLADDING PANELS ABOVE |
| ⑪ PERSONNEL FIRE EXIT DOORS | COATED STEEL DOORS - PRISMA GREY ALUMINUM
RAL 9007 RELOCATED OR NEW |
| ⑫ JOINTS | VERTICAL 'T' FLASHING / RECESSED TOP HAT
COLOUR SILVER METALLIC RAL 9006 |
| ⑬ CORNER FLASHING | FIN DETAIL CORNER FLASHING
COLOUR SILVER METALLIC RAL 9006 |
| ⑭ GLAZING & ENTRANCE DOORS | CLEAR SHOWN TOUGHENED GLASS
IN POLYESTER POWDER COATED
ALUMINUM CURTAIN WALLING
SYSTEM COLOUR RAL 7018 |
| ⑮ BRISE SOLA & COLUMNS | POWDER COATED ALUMINUM HORIZONTAL AEROFOL FIN
COLOUR SILVER METALLIC RAL 9006 |
| ⑯ NEW LOUVER INSTALL | COATED STEEL - COLOUR TO SUIT SURROUNDING CLADDING |
| ⑰ GANTRY CLADDING | METAL LOUVER ON ALL SIDES OF GANTRY FROM GROUND
FLOOR LEVEL UP TO LEVEL OF UNDERSIDE OF MAIN ROOF
SOFFIT. WITH OPENINGS TO ACCOMMODATE EMERGENCY
PLANT COLOUR TO BE RED-GREY |

1.5m HIGH METAL MESH FENCE

3.0m HIGH METAL SECURITY FENCE

3.0m HIGH METAL SECURITY FENCE
(CRANKED TOP)

-	Issue for Planning	27.06.18	JH	JKM
P3	Preliminary: Org. renumbered-update req'd	22.06.18	JH	JKM
P2	Valid issue: to be updated following client's comment	15.06.18	JH	JKM
P1	Preliminary issue for comment	06.06.18	JH	-

Rev	Description	Date	By	Ch'd
-----	-------------	------	----	------

DRAWING ISSUES

Drawing Status

PLANNING

Project Title

Prologis Park West London
Phase 2

Drawing Title


Unit 3
Elevations: Proposed

Scale @A0	Date	Drawn	Checked
-----------	------	-------	---------


1:200	06.06.18	JH	JKM
-------	----------	----	-----

Job No.	Drawing No.	Rev.
---------	-------------	------


L18-002	A05701	-
---------	--------	---

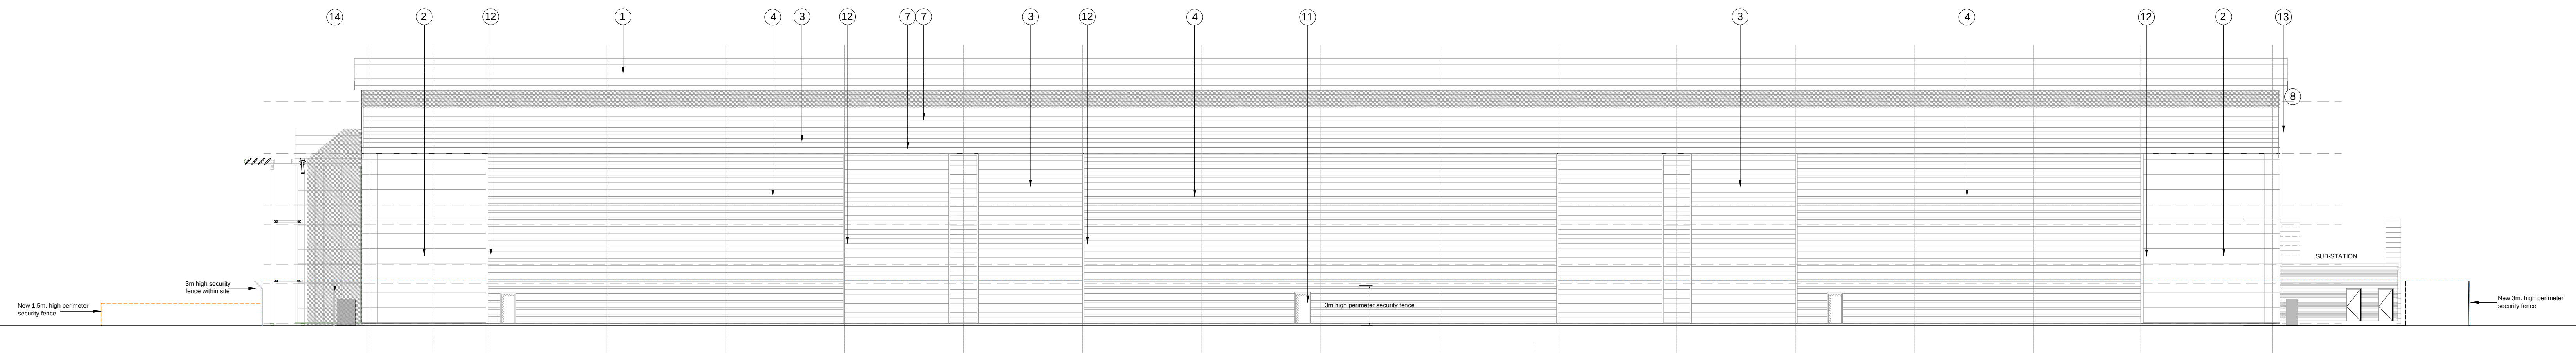

01
5701
WEST ELEVATION
1:200

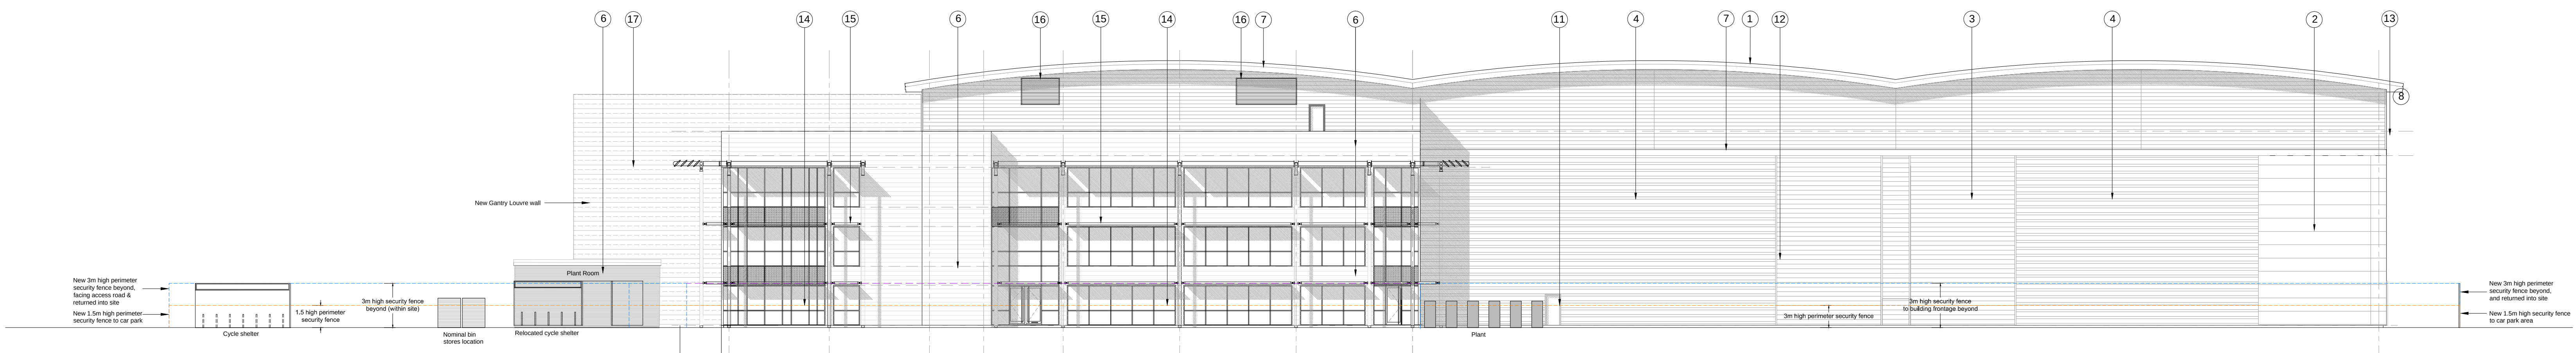

02
5701
NORTH ELEVATION
1:200

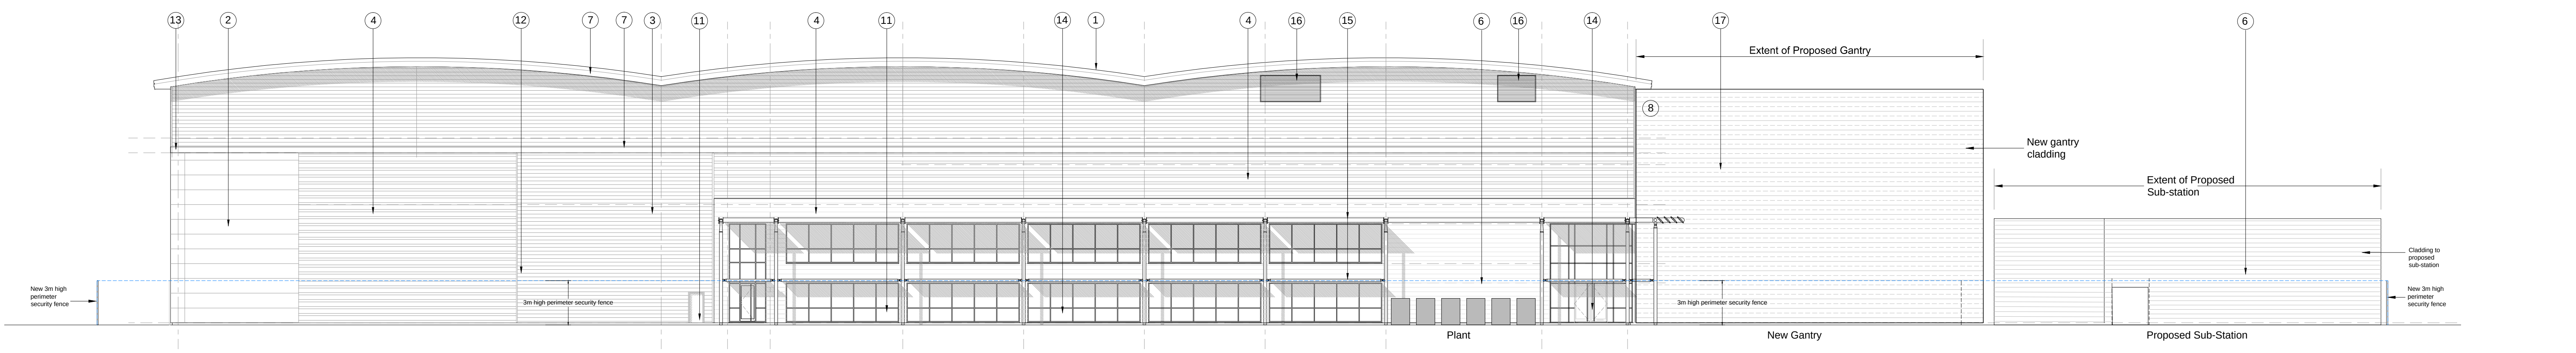

03
5701
SOUTH ELEVATION
1:200