

NOTE:

PLEASE REFER TO BICYCLE SHELTER MANUFACTURER DRAWING:

BROXAP. DRAWING NO: BXMW-WAR-5000-R2-1.00




Information

Copyright of SNHA Ltd©

THIS DRAWING REMAINS SUBJECT TO ALL RELEVANT LOCAL AUTHORITY AND STATUTORY CONSENTS.

COPYRIGHT RESERVED.

DO NOT SCALE THIS DRAWING.

DO NOT USE ELECTRONIC VERSIONS OF THIS DRAWING TO DETERMINE DIMENSIONS UNLESS SPECIFICALLY AUTHORISED BY SHEEHAN NAGLE HARTRAY ASSOCIATES LIMITED.

IF USING AN ELECTRONIC VERSION OF THIS DRAWING FIGURED DIMENSIONS TAKE PRECEDENCE AND NOTIFY SHEEHAN NAGLE HARTRAY ASSOCIATES LIMITED OF ANY DISCREPANCIES.



THIS DRAWING HAS BEEN DEVELOPED AS PART OF THE DESIGN DEVELOPMENT PHASE PACK OF INFORMATION.

THIS DRAWING IS TO BE READ IN CONJUNCTION WITH ALL RELATED DRAWINGS, SCHEDULES, AND SPECIFICATIONS.

THE LEVEL OF DETAIL SHOWN IS IN LINE WITH SCHEME DESIGN AND DUE CONSIDERATION SHOULD BE MADE WHEN INTERPRETING DESIGN INTENT.

SOME DRAWINGS MAY NEED TO BE PRINTED IN COLOUR TO PRESERVE INFORMATION INDICATED IN COLOUR ON THE DRAWINGS.

ALL DIMENSIONS STATED IN mm UNLESS OTHERWISE NOTED.

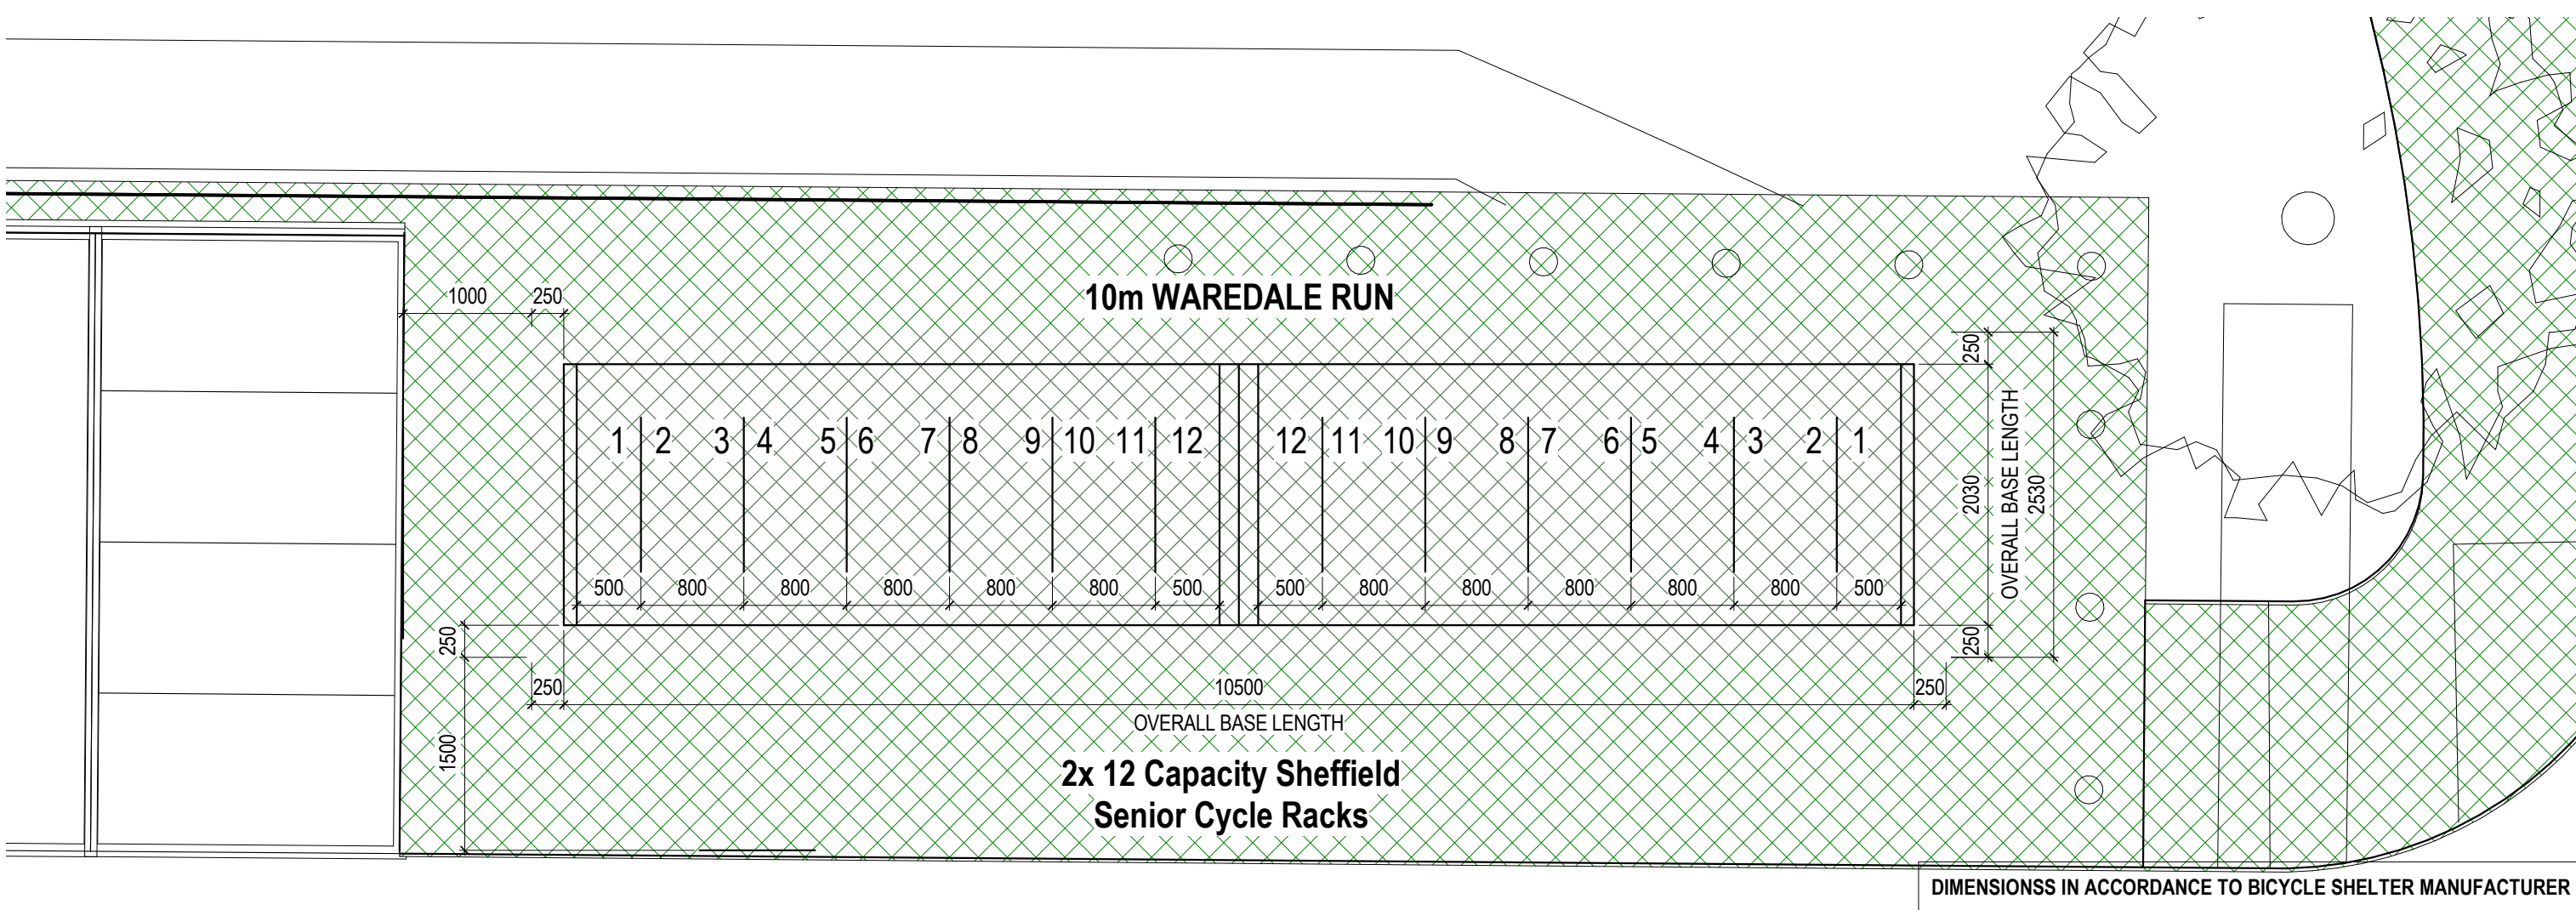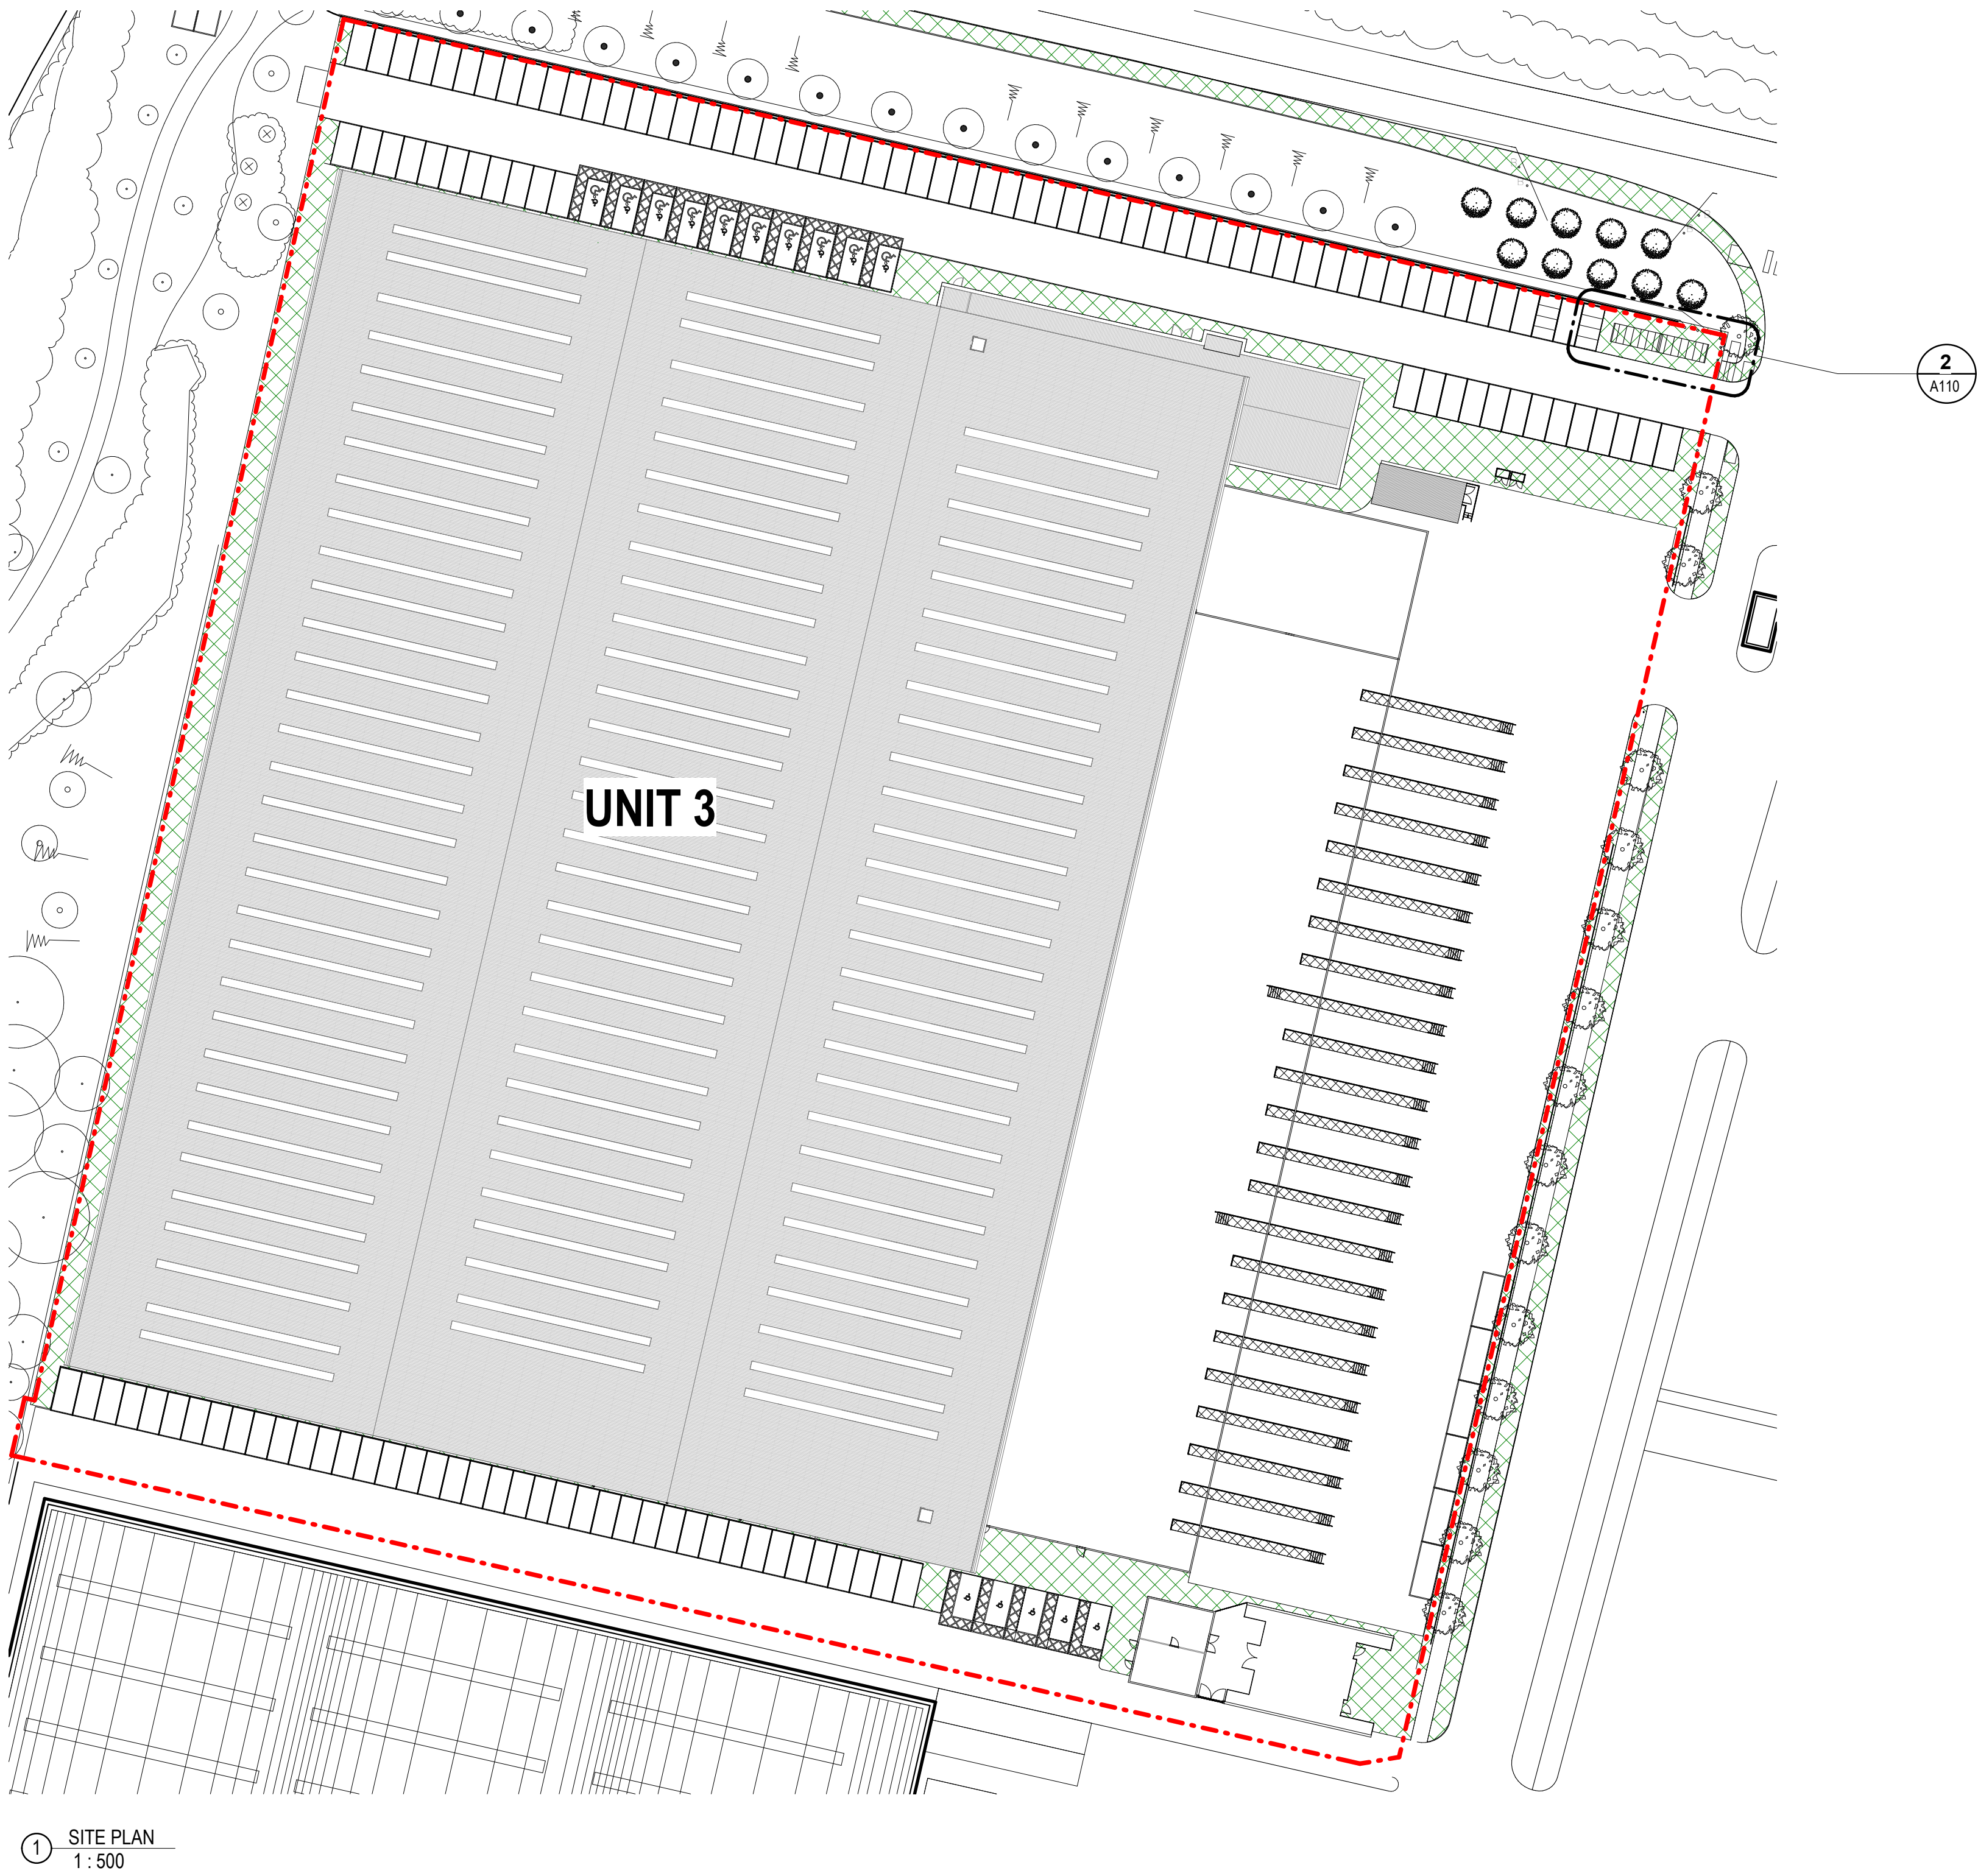

2 SITE PLAN - BICYCLE SHELTER
1:50

Wardale@Cycle Shelter BXMW/WAR



Features

Robust modular construction
Load bearing purlins
Welded end frames
Made from heavy-duty mild steel box section
Assembled with ant-tamper high strength bolts
Ant-climb end frames
Adjustable baseplates
Hot dip galvanized to BS EN ISO 1461:2009
Weather resistant cladding

Materials Used

Framework - Mild Steel
Cladding - 4 mm PETG uv
Fasteners - Zinc Plated
Cover Strips - Pre-galvanized steel flat
Finish option (Framework)
Hot-Dip Galvanized with Duplex (Zinc Coated)
Powder Coatng (coastal) 180-240 overall df
Colour : BS 4800 00 A 05 Goose Grey
Weather Resistance
Cladding is UV Stabilised
Wind resistant to 23m/s
Fire Resistance
Cladding is fire tested to '1Y' for BS 476

Broxap Limited, Rowhurst Industrial Estate, Chesterton, Newcastle-under-Lyme, Staffordshire ST5 6BD
Tel: 01782 571660 • Email: shelters@broxap.com • Web: www.broxap.com

P1	12-08-20	DRAWING UPDATED INCORPORATING PLANNING DEPARTMENT COMMENTS	LJ	MK
Rev	Date	Description	By	Ch'd
Drawing Status				
PLANNING				
Project Title				
UNIT 3, PHASE 2, PROLOGIS PARK, WEST LONDON				
Drawing Title				
ENLARGED CYCLE SHELTER PLAN				
Sheet	Scale	Date	Drawn	Ch'd
A0	As indicated	12/08/20	LJ	MK
Project No.				
UNIT 3, PHASE 2, PROLOGIS PARK, WEST LONDON				
Drawing No.			Rev	
A110			P1	