
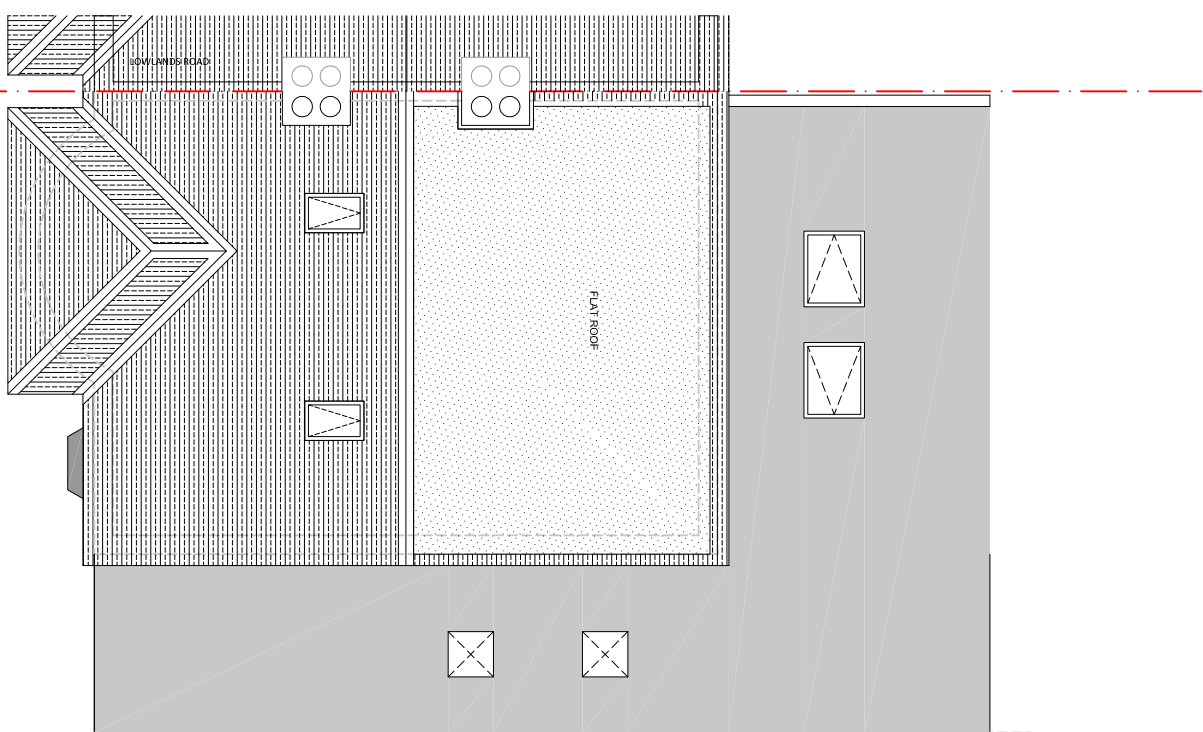


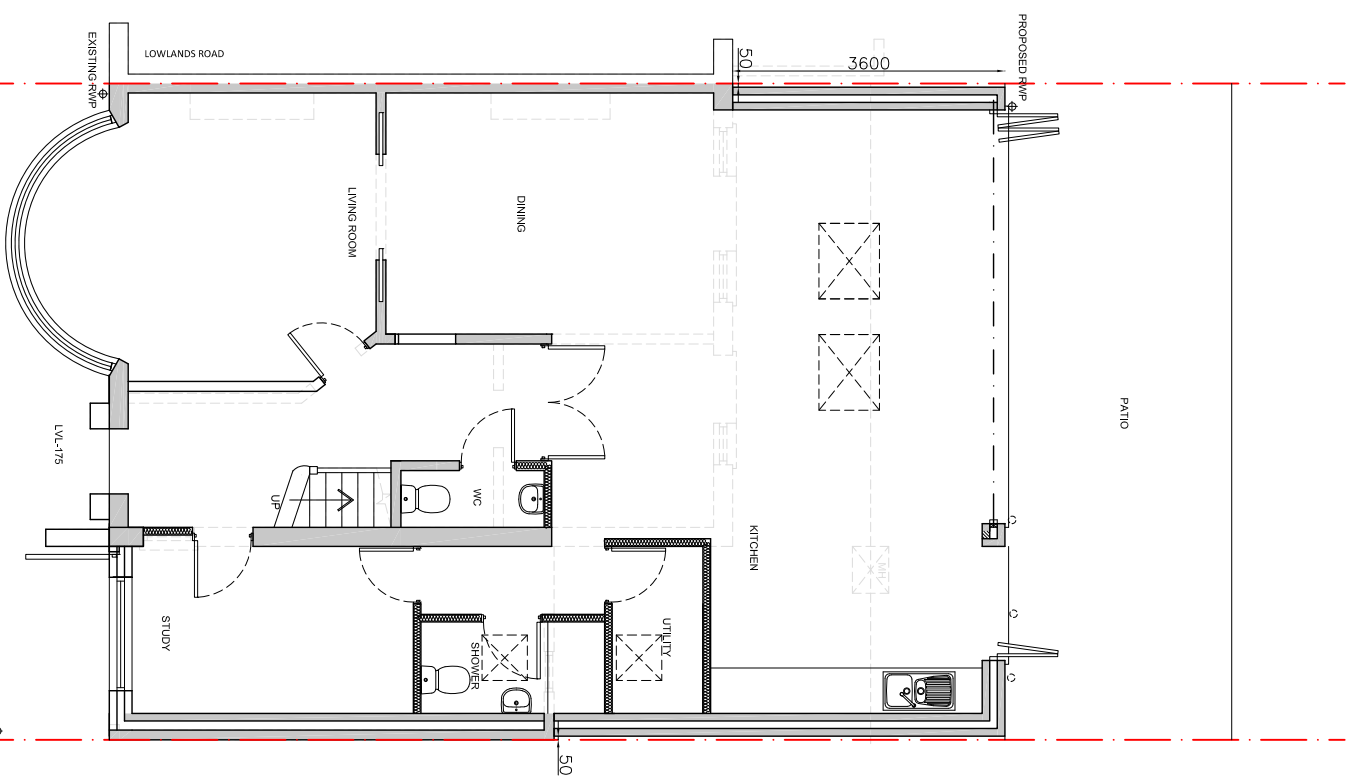

GENERAL NOTES All dimensions, levels, sizes, positions and locations of particulars as indicated on drawings are to be verified by the appointed Contractor on site prior to engaging in works. Any discrepancies must be reported to the Architect/Supervisor/Engineer or responsible person's Immediately. No dimension to be scaled from the drawings for construction purposes unless otherwise indicated. All work is to comply with current Building Regulations.		Party Wall etc. Act 1996 would apply and contractor is to ensure that no work is commenced until this formality is completed. The sole purpose of this drawing is the procurement of Planning Permission and Building Regulation approval and work is NOT to commence before such approvals. Where this drawing is used for the works, contractor should request at the time of tender, from the tenderer, full specification and schedule of work, to avoid any disputes, the schedule of works in conjunction with the drawings would be used to resolve matters. Contractor to assure and satisfy himself that necessary Planning Permission and Building Regulations are approved before tendering or commencement of works.	
The competent person is to send to the local authority, via the scheme provider a self-certification certificate within 30 days of the electrical works completion. The client must receive both a copy of the self certificate and a BS7671 Electrical Installation Test Certificate. (Reg. P7)		PROJECT 48 LOWLANDS ROAD, HARROW, HA6 7TU	
Scale 1:100 		Scale 1:50 	
The Gas and Boiler installations will be carried out by a suitably qualified CORGI registered gas engineer or equal approved. The Contractor is responsible for ensuring compliance with the CDM Regulations, and appropriate Health & Safety on site precautions.		DESCRIPTION WAPOR APPURTENANCES BY DATE	
444 07985 433 242 15 DEVERENT AVENUE, PRINSTER, H45 4QN dash@shahdesigns.co.uk www.shahdesigns.co.uk		DRAWING TITLE PROPOSED FLOOR PLANS	
DATE 30.11.2021 SCALE 1:100 @ A3		DRAWN BY SD CHECKED BY SD	
DRAWING NO. SD2137(P)51-A		REVISION	