


ACCOMMODATION SCHEDULE (Existing GF)		
1	Porch / hallway	6.28 m²
2	Breakfast room	10.67 m²
3	Reception	31.83 m²
4	Kitchen	11.71 m²
5	Hallway	5.28 m²
6	Playroom	13.82 m²
7	Bathroom	3.00 m²
8	Utility	6.15 m²
9	Office	12.49 m²
GIA		108.76 m²

COPYRIGHT ©

Details of this drawing are the copyright of TPP Services and must not be reproduced or copied without prior written consent. Any errors or omissions are to be reported to the contractor and Architect immediately. All proposed road and junction alterations subject are to highways engineers detailed design. Removal of any existing tree and landscaped areas subject negotiators with Local Authority Planning dept. and other statutory controls. All drawings to be read in conjunction with structural engineers drawings and all related Architects and consultant drawings and other relevant design information. Where doubt arises, seek clarification

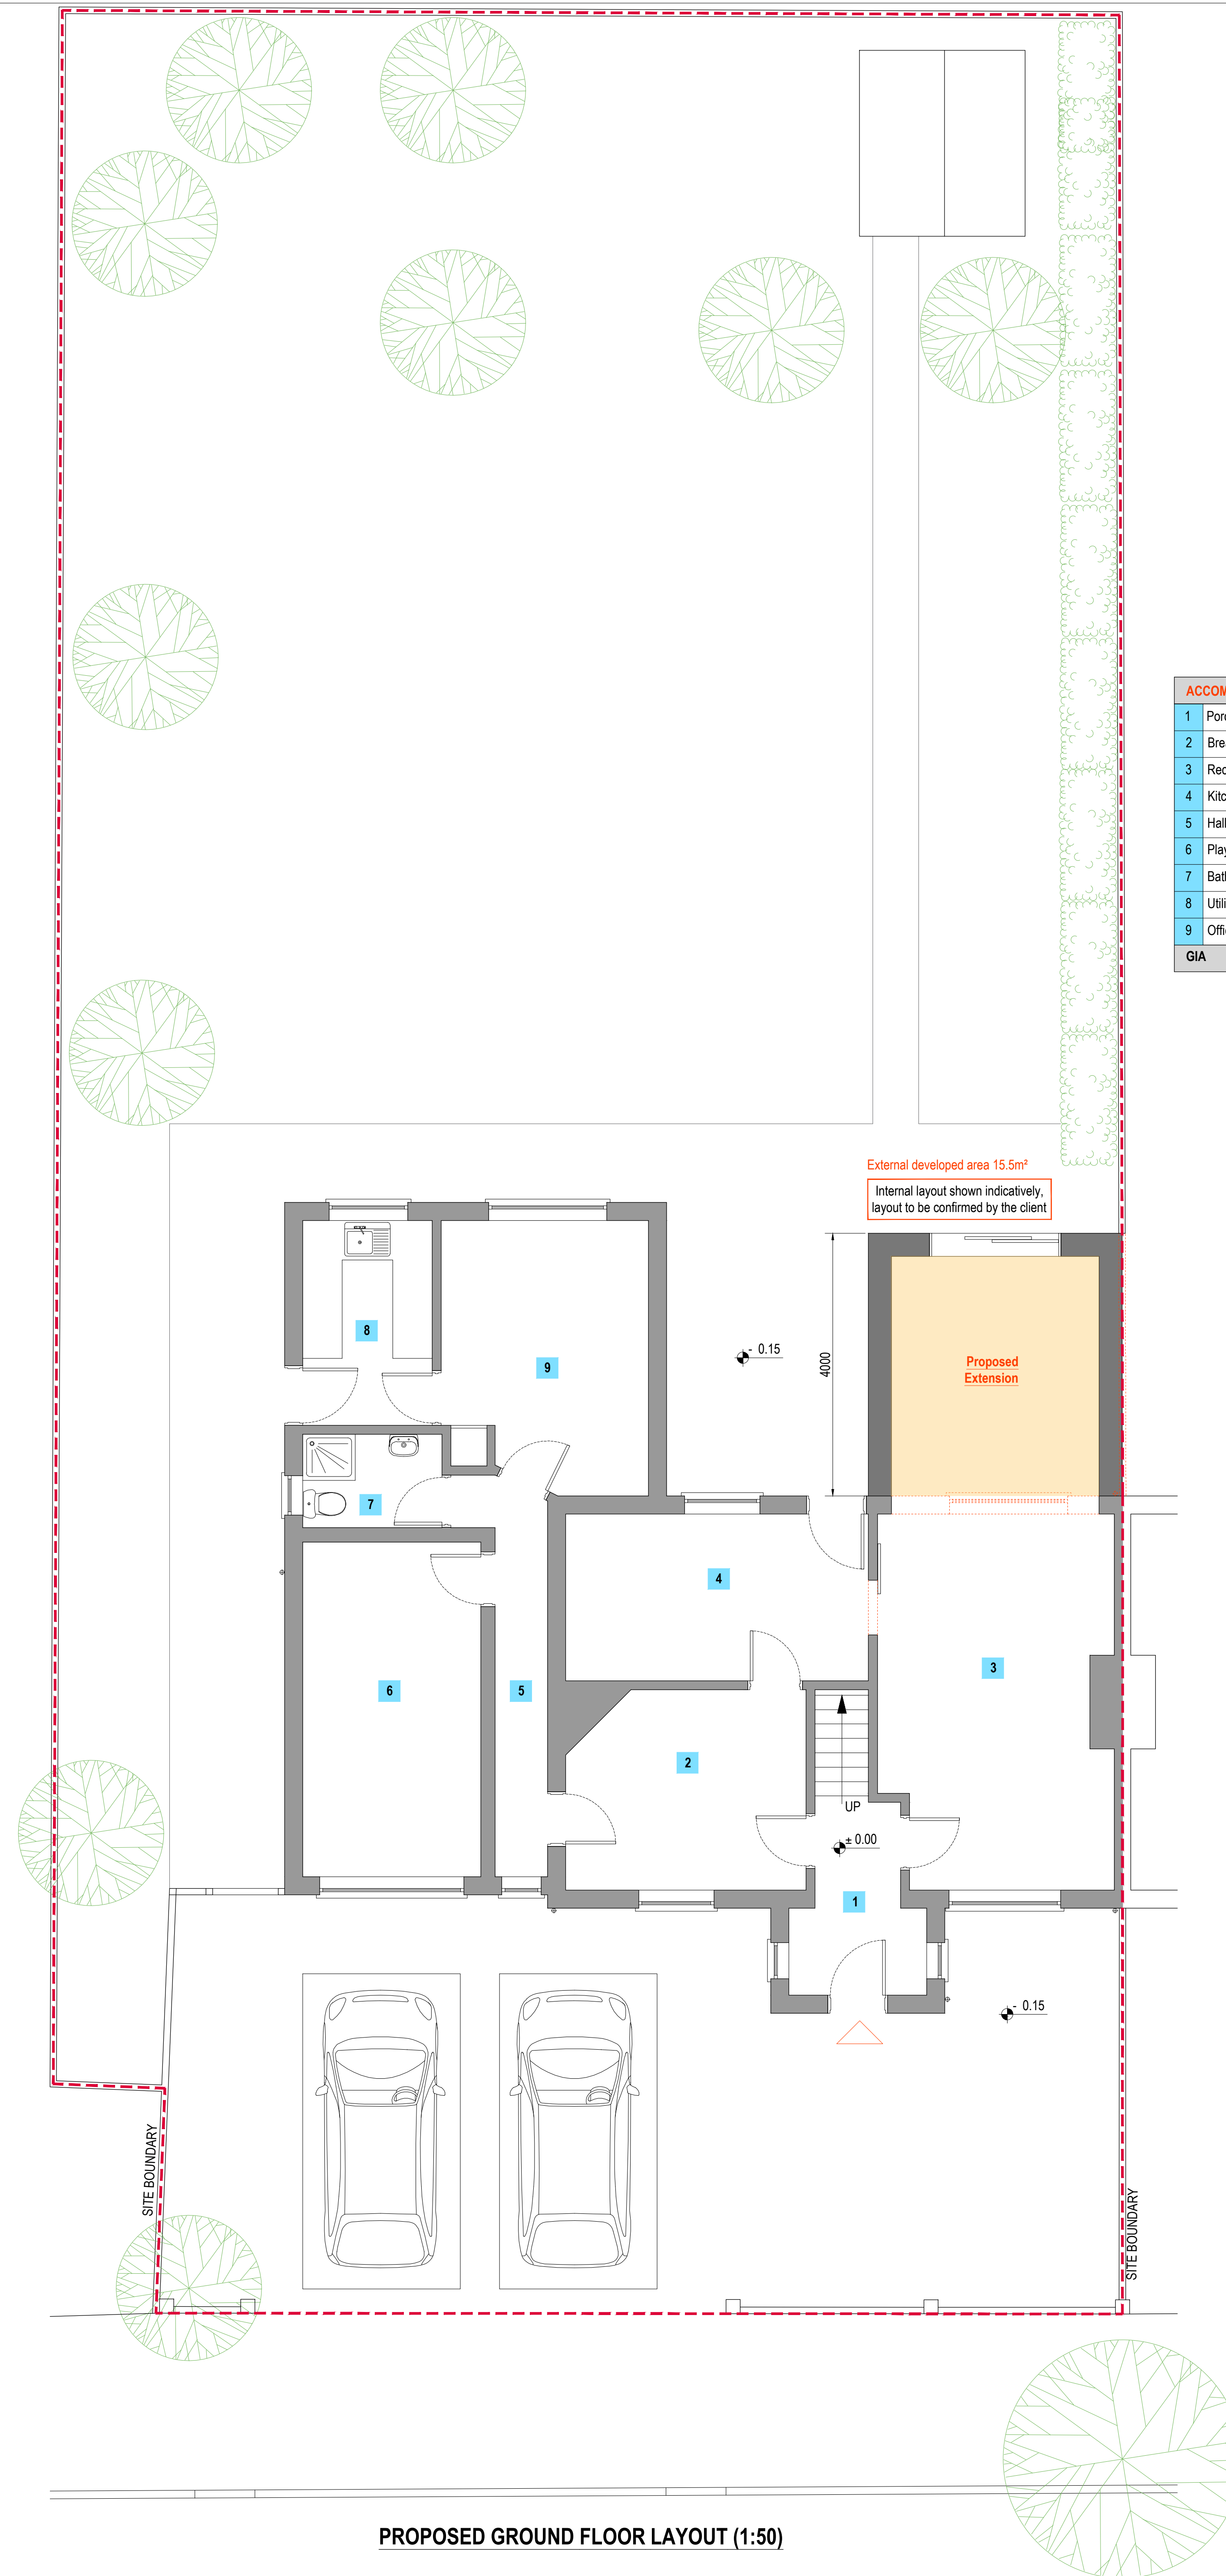

Internal layout shown indicatively,
layout to be confirmed by the client




A0
ORIGINAL
PLOT SIZE

[illegible]


PLANNING DRAWING

ACCOMMODATION SCHEDULE (Existing FF)		
1	Landing	5.68 m²
2	Storage	0.63 m²
3	Toilet	1.00 m²
4	Bathroom	3.58 m²
5	Bedroom	14.87 m²
6	Bedroom	10.61 m²
7	Bedroom	7.59 m²
GIA		46.90 m²

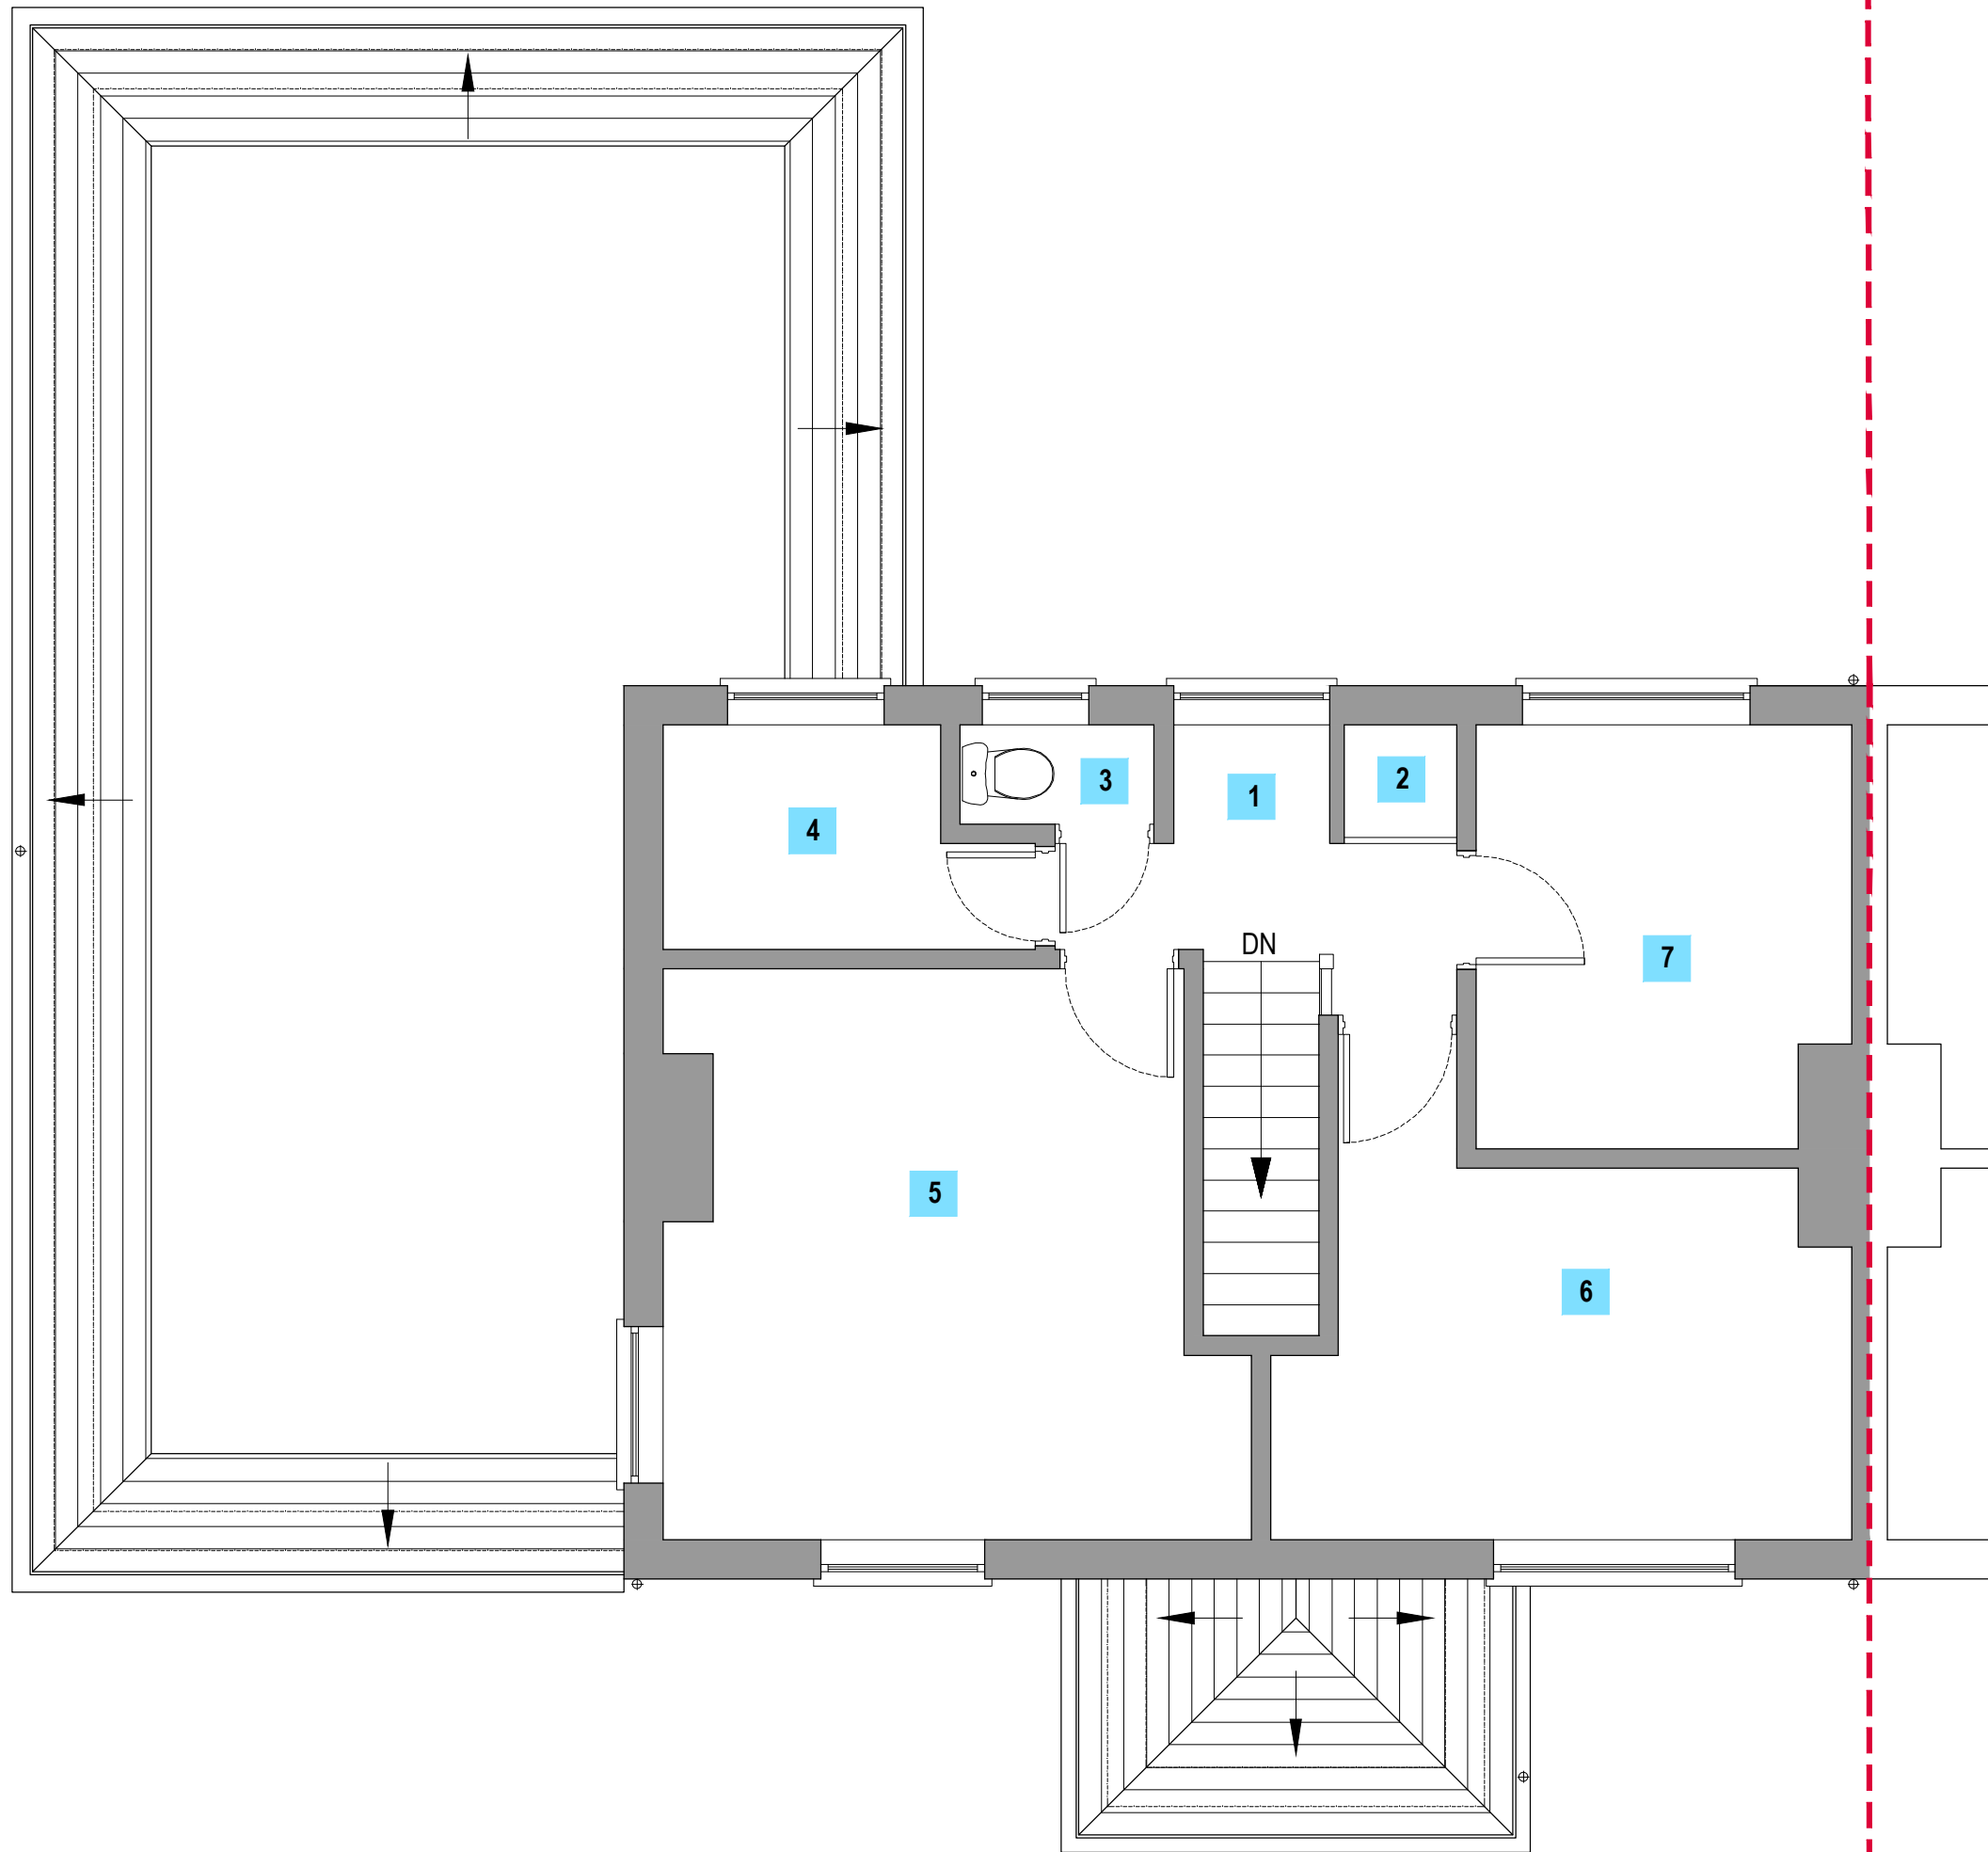

EXISTING FIRST FLOOR
LAYOUT (1:50)


ACCOMMODATION SCHEDULE (Existing FF)		
1	Landing	5.68 m²
2	Storage	0.63 m²
3	Toilet	1.00 m²
4	Bathroom	3.58 m²
5	Bedroom	14.87 m²
6	Bedroom	10.61 m²
7	Bedroom	7.59 m²
GIA		46.90 m²

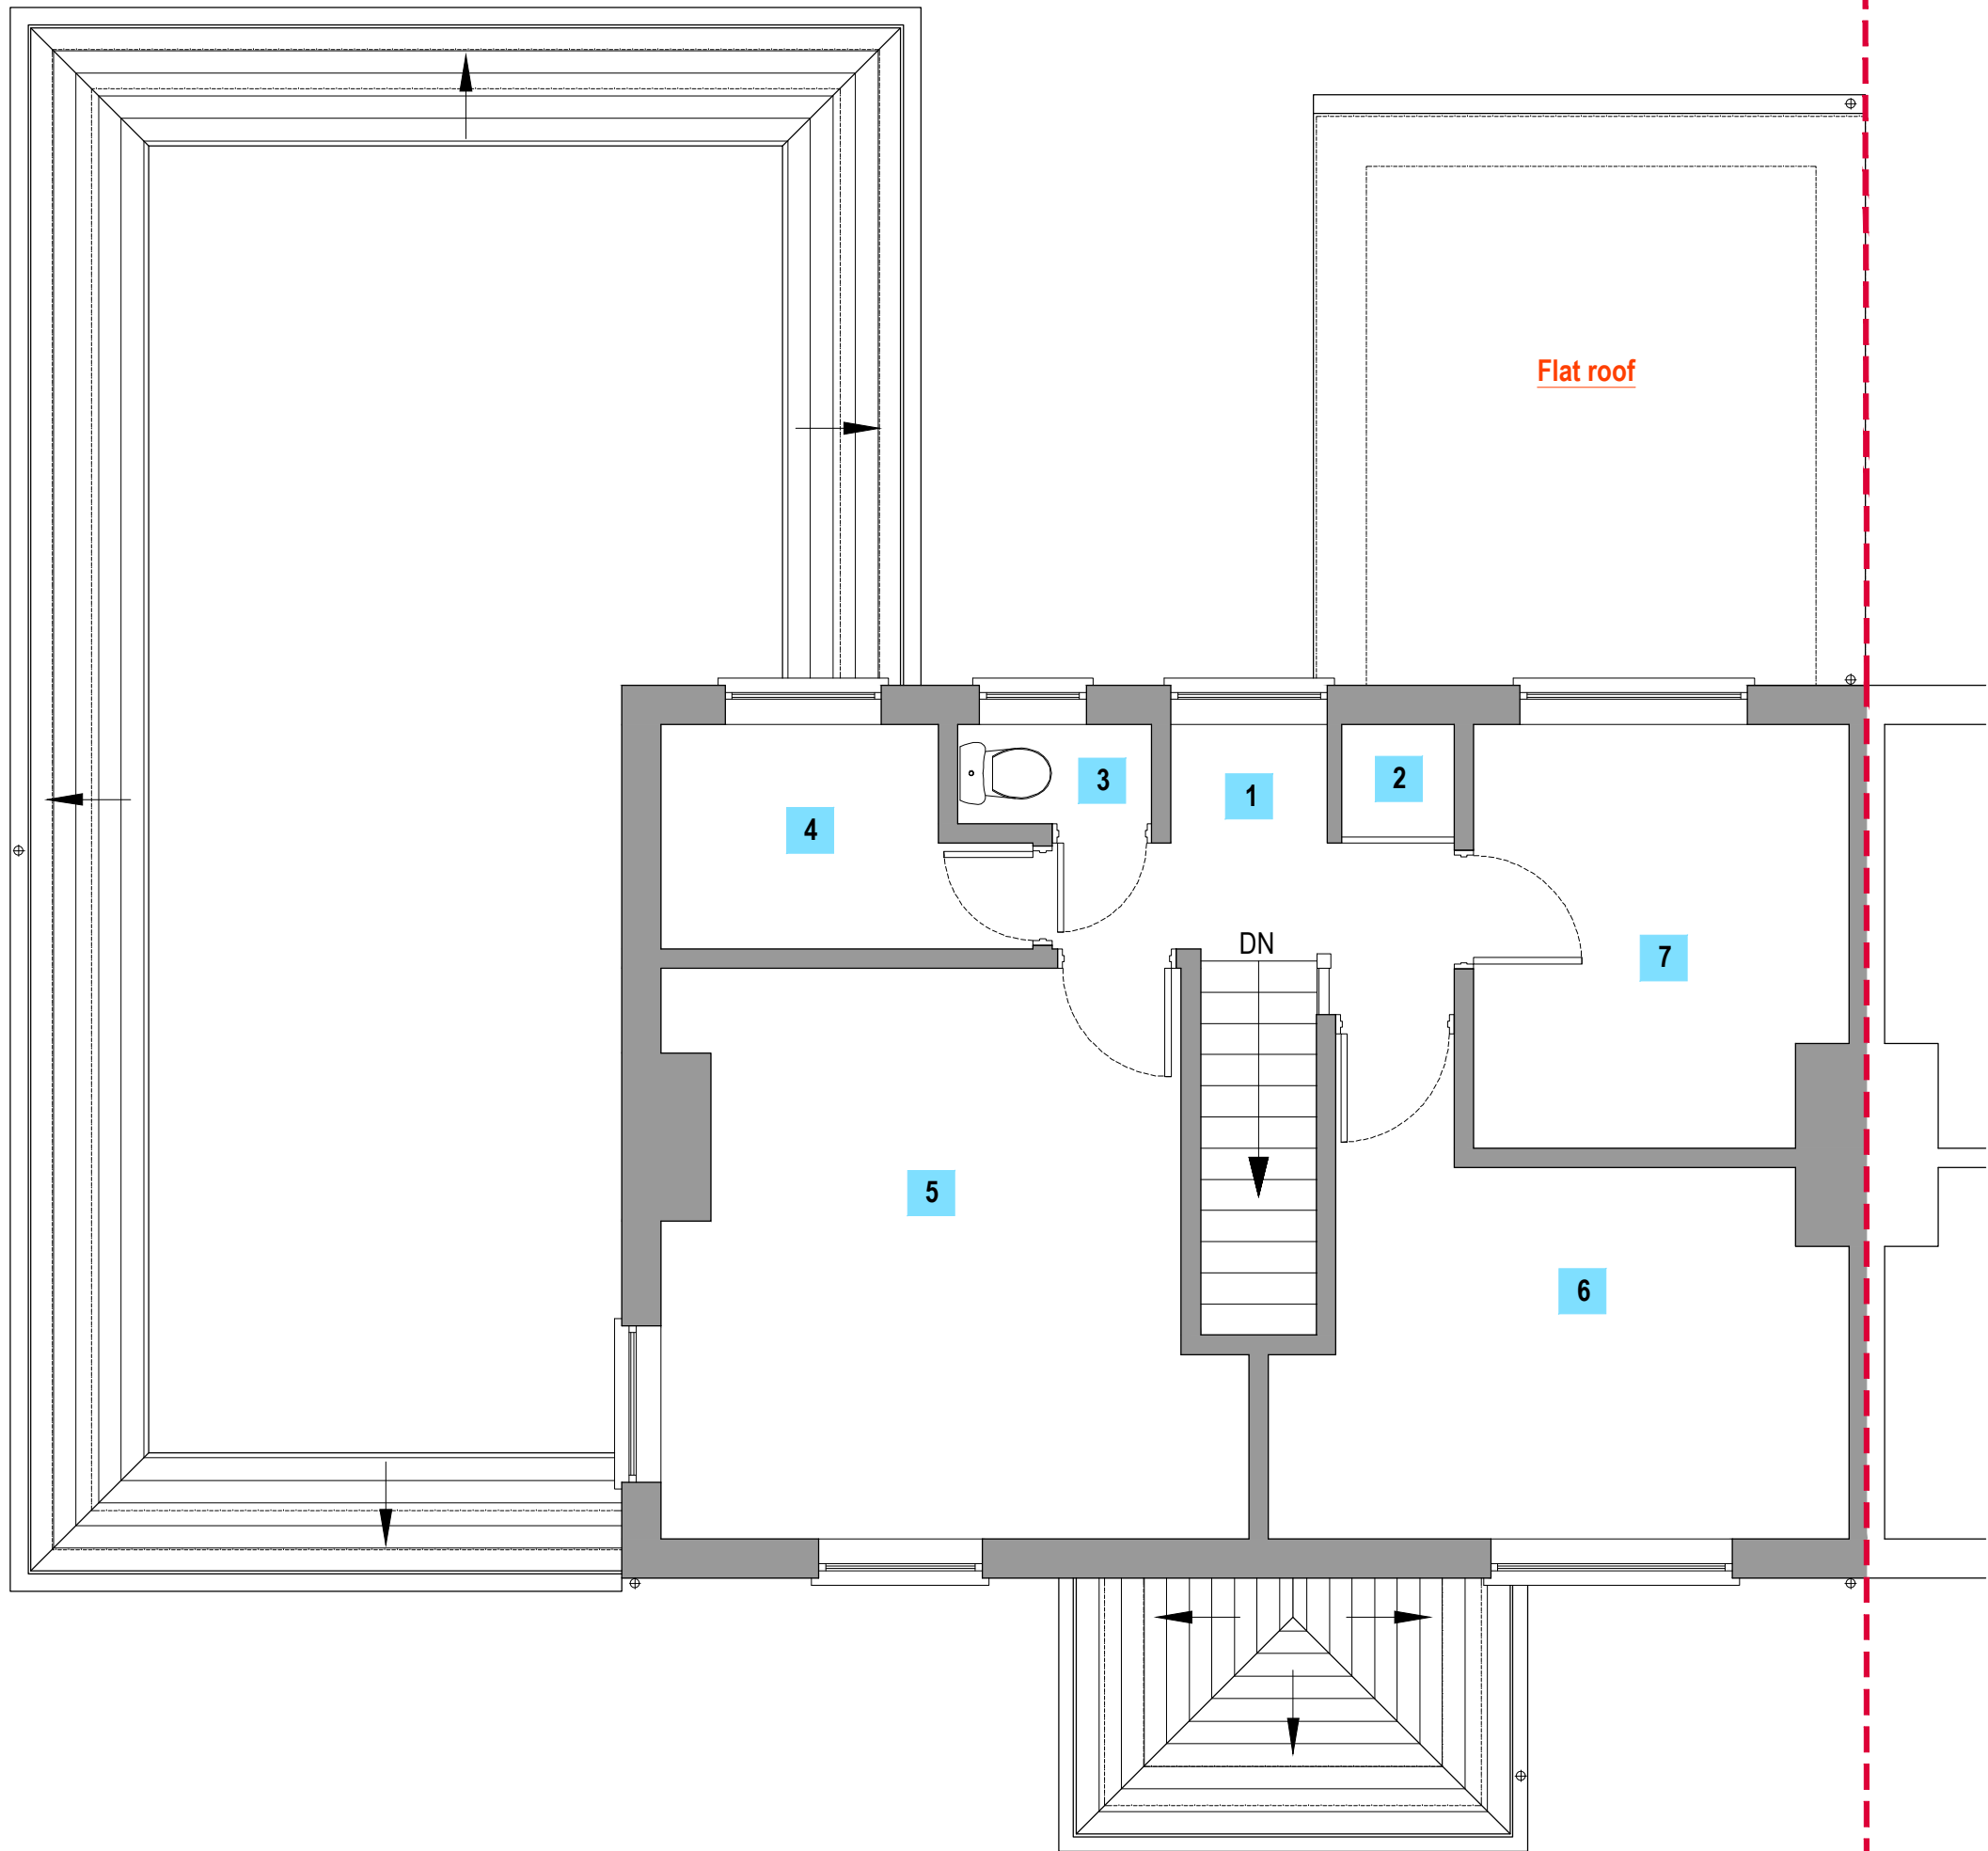


PROPOSED FIRST FLOOR
LAYOUT (1:50)

COPYRIGHT ©

Details of this drawing are the copyright of TPP Services and must not be reproduced or copied without prior written consent. Any errors or omissions are to be reported to the contractor and Architect immediately. All proposed road and junction alterations subject are to highways engineers detailed design. Removal of any existing tree and landscaped areas subject negotiations with Local Authority Planning dept. and other statutory controls. All drawings to be read in conjunction with structural engineers drawings and all related Architects and consultant drawings and other relevant design information. Where doubt arises, seek clarification

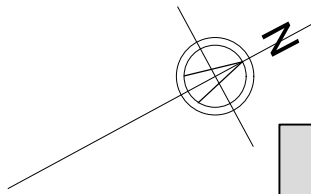

A1
ORIGINAL
PLOT SIZE

 

Details of this drawing are the copyright of TFP Services and must not be reproduced or copied without prior written consent. Any errors or omissions are to be reported to the contractor and Architect immediately. All proposed road and junction alterations subject are to highways engineers detailed design. Removal of any existing tree and landscaped areas subject negotiations with Local Authority Planning dept. and other statutory controls. All drawings to be read in conjunction with structural engineers drawings and all related Architects and consultant drawings and other relevant design information. Where doubt arises, seek clarification



A1
ORIGINAL
PLOT SIZE

Rev.	Description		
Purpose of issue		Date	
			
Project 33 EAST AVENUE, HAYES, UB3 2HP			
Title EXISTING ELEVATIONS			
Original Scale 1:50	Drawn AS	Checked JSL	
	Date SEP 28	Date	SEP 28
Drawing Number TPP20260918-03			Rev

PLANNING DRAWING

COPYRIGHT ©
Details of this drawing are the copyright of TPP Services and must not be reproduced or copied without prior written consent. Any errors or omissions are to be reported to the contractor and Architect immediately. All proposed road and junction alterations subject are to highways engineers detailed design. Removal of any existing tree and landscaped areas subject negotiations with Local Authority Planning dept. and other statutory controls. All drawings to be read in conjunction with structural engineers drawings and all related Architects and consultant drawings and other relevant design information. Where doubt arises, seek clarification




PROPOSED FRONT ELEVATION (1:50)



PROPOSED REAR ELEVATION (1:50)



PROPOSED SIDE ELEVATION (1:50)

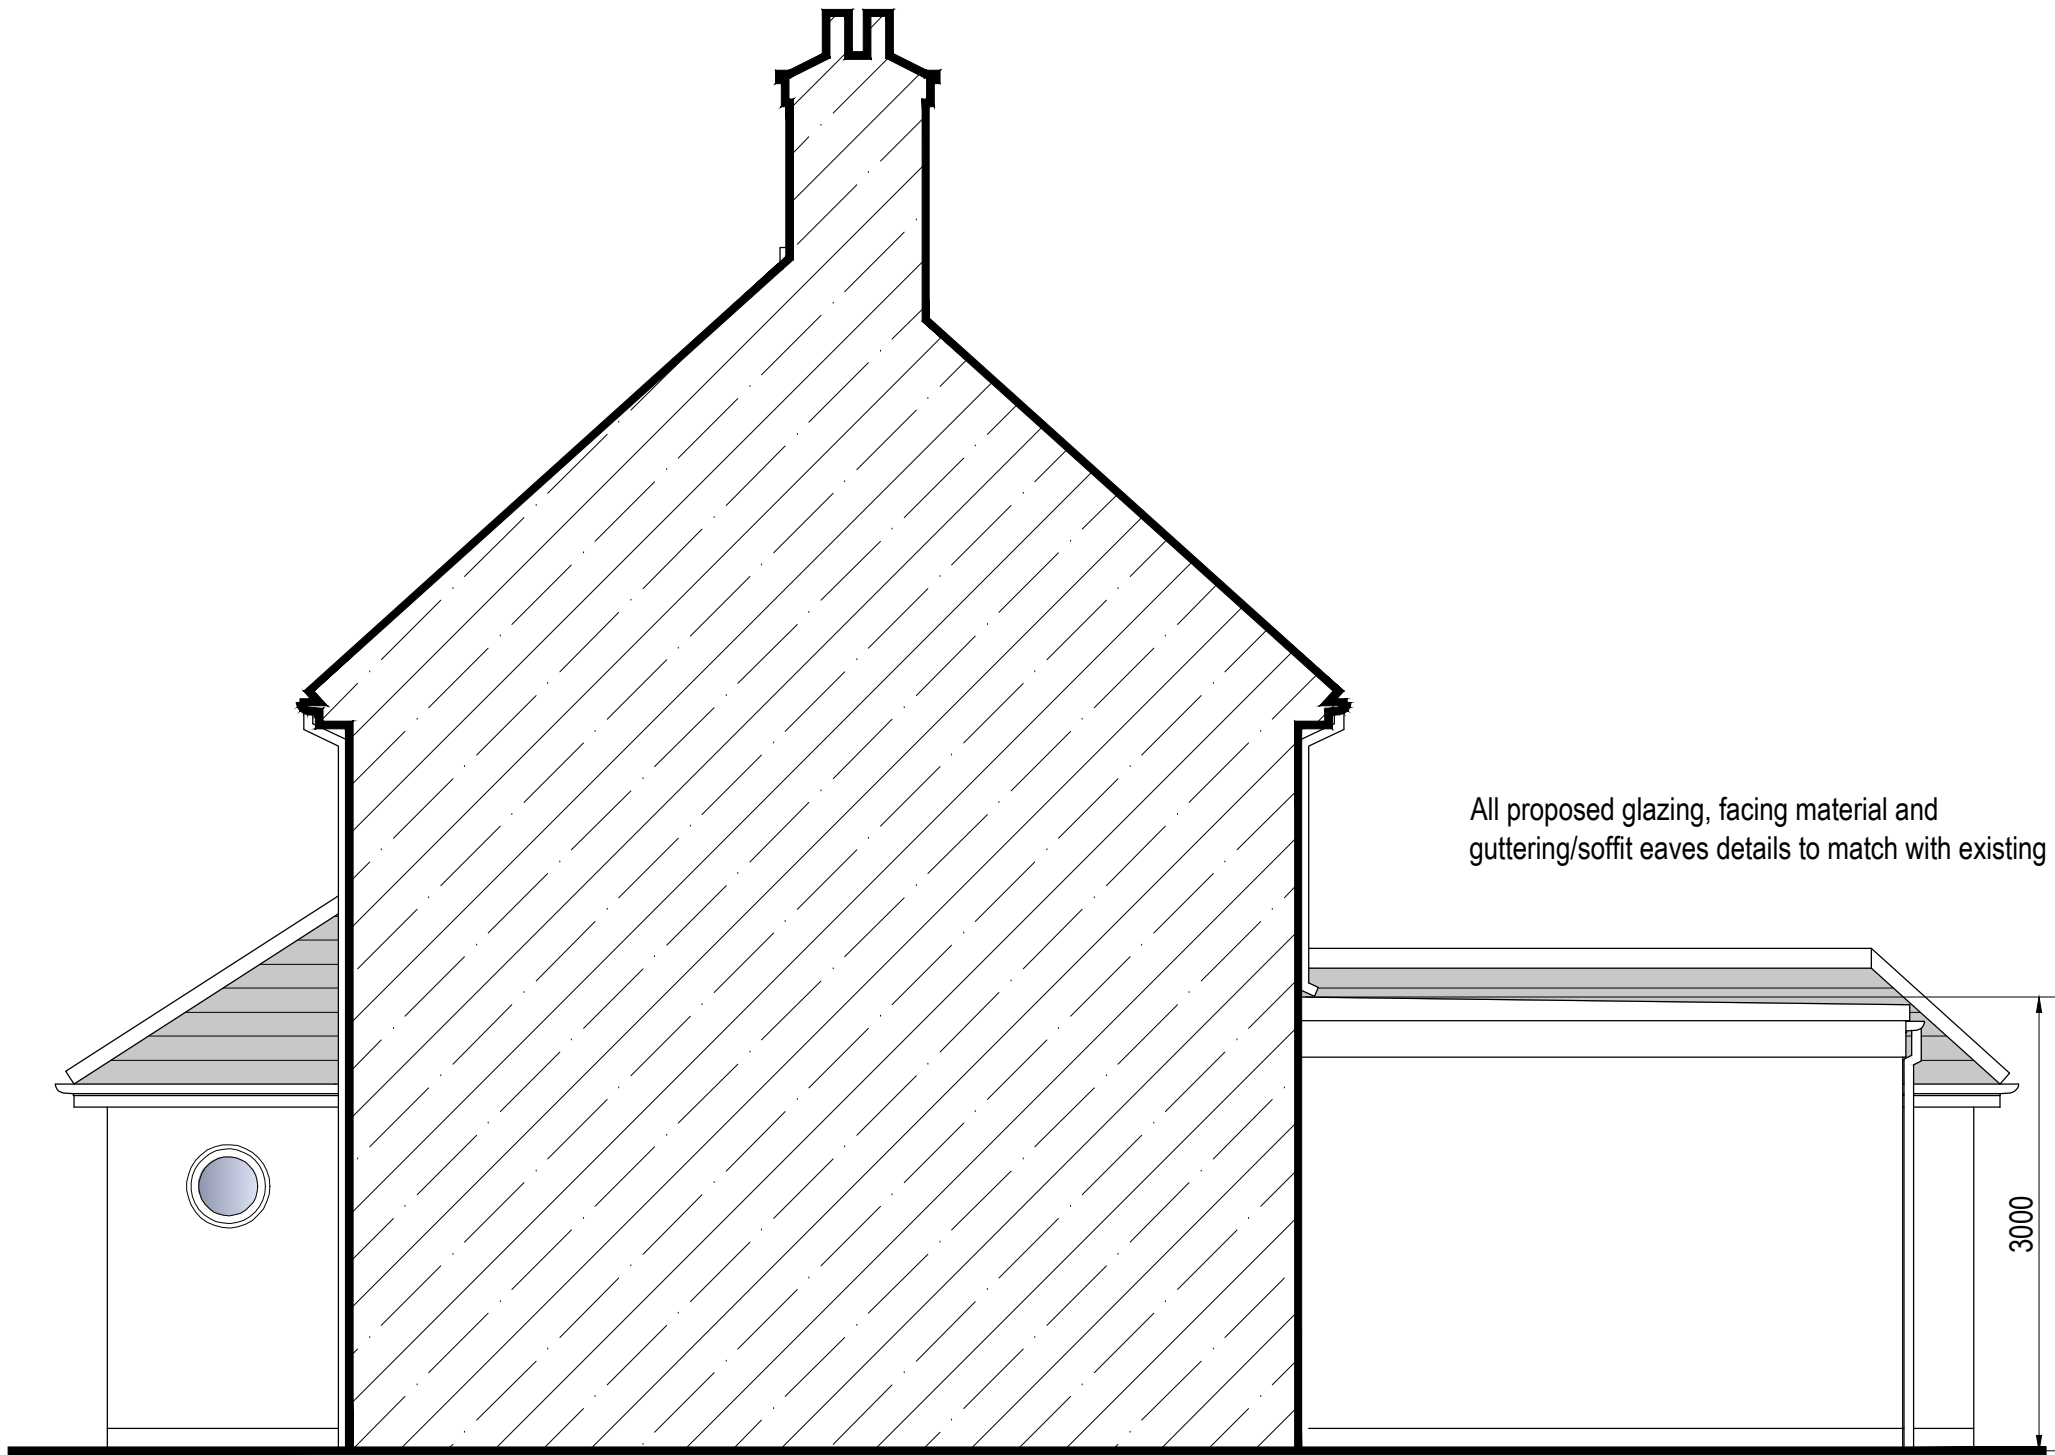

PROPOSED SIDE ELEVATION (1:50)

All proposed glazing, facing material and guttering/soffit eaves details to match with existing



A1
ORIGINAL
PLOT SIZE

Rev.	Description	
Purpose of issue		Date
Project		
33 EAST AVENUE, HAYES, UB3 2HP		
Title		
PROPOSED ELEVATIONS		
Original Scale	Drawn	Checked
1:50	AS	JSL
	Date	Date
	SEP 28	SEP 28
Drawing Number		Rev
TPP20260917-04		