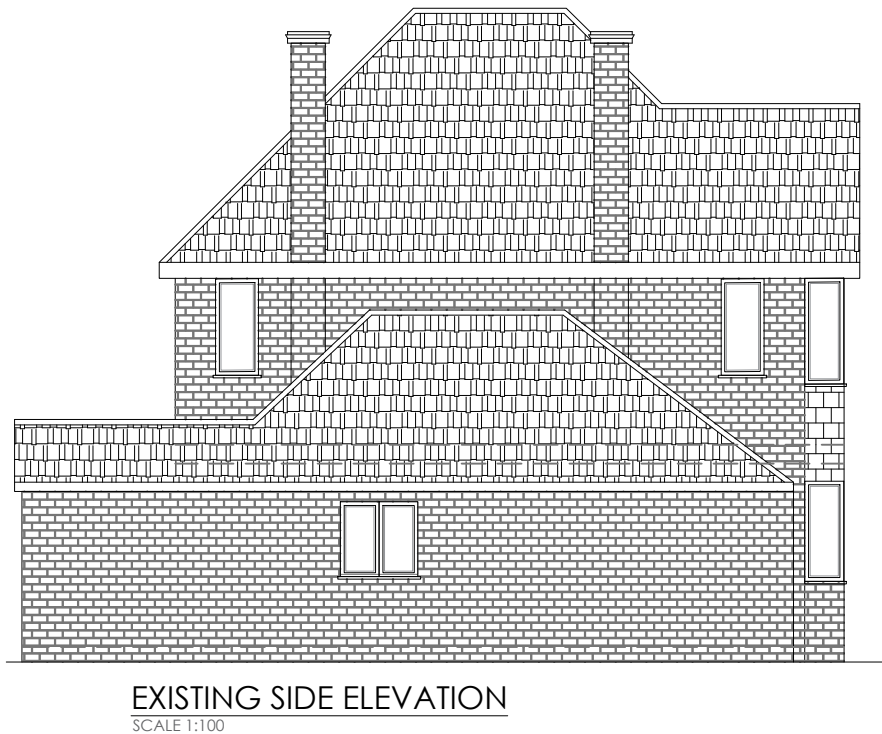
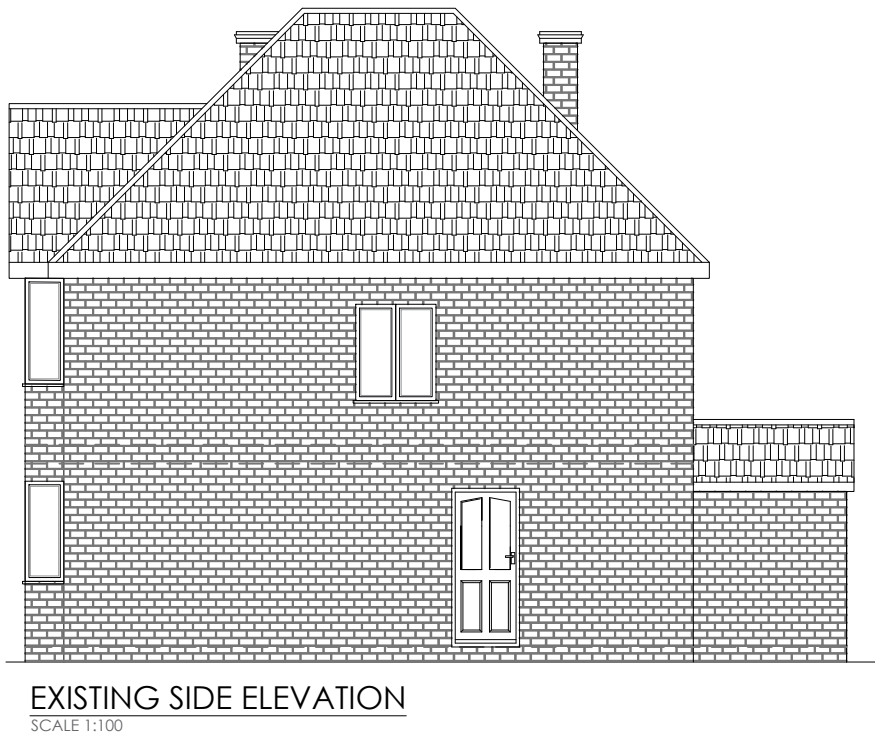
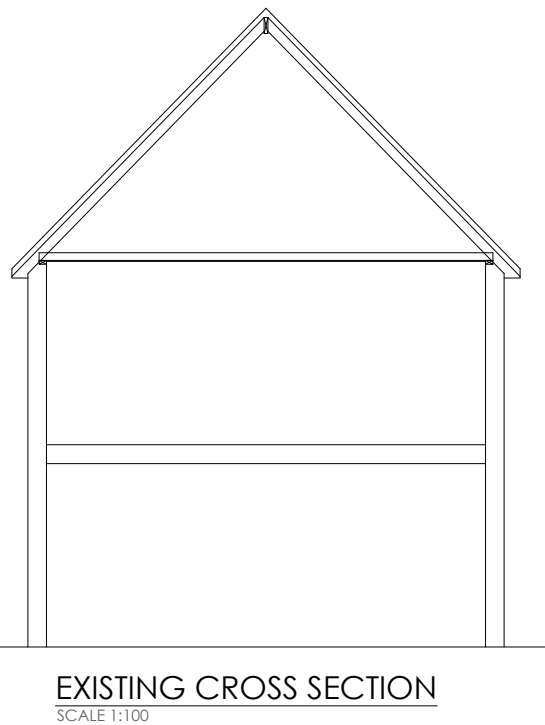
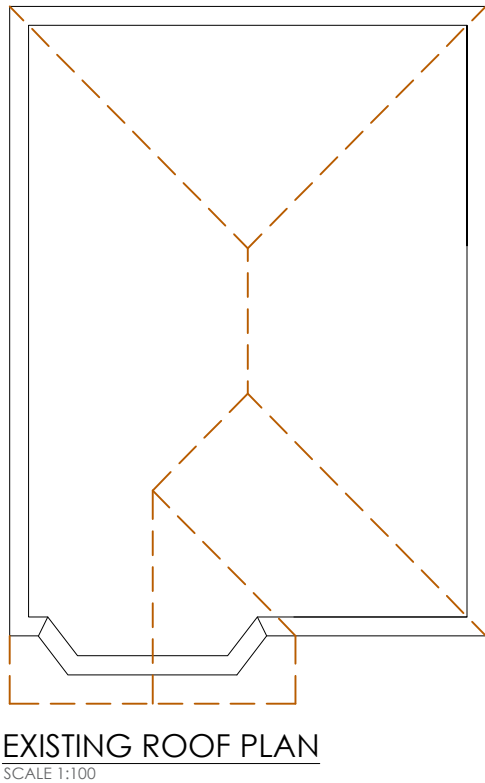
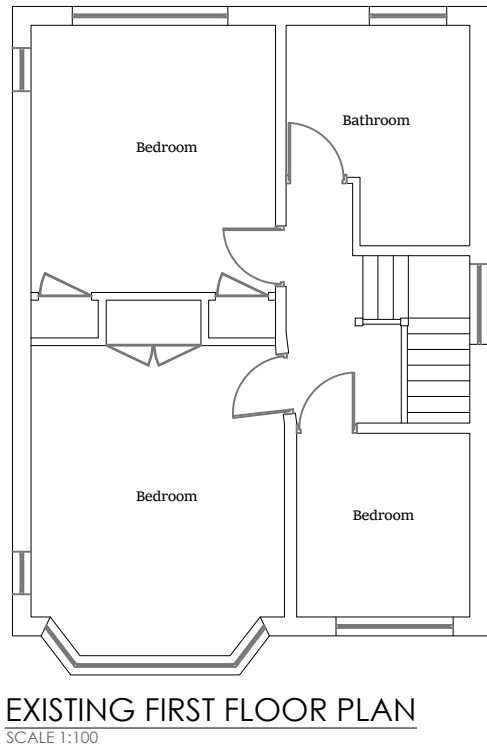
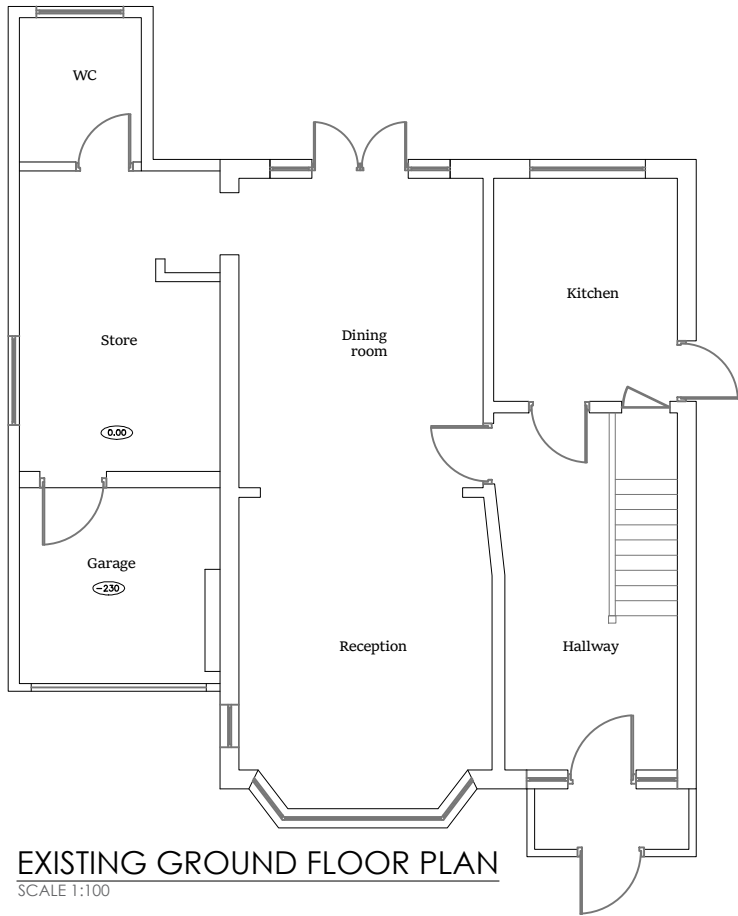


 07466103263 sathapalan@gmail.com	Do not scale off the drawings (scale only for planning purposes).	
	ARCH./CLIENT MR R. KAVITHARASAN	Drawn SP
	Project Title 41 ST. GEORGES DRIVE UXBRIDGE UB10 8HP	Checked
	Drawing Title EXISTING FLOOR PLANS AND ELEVATIONS	Scale 1:100
		Size A2
		Project No. 2041
		Drawing No. P-01
		Rev. -