




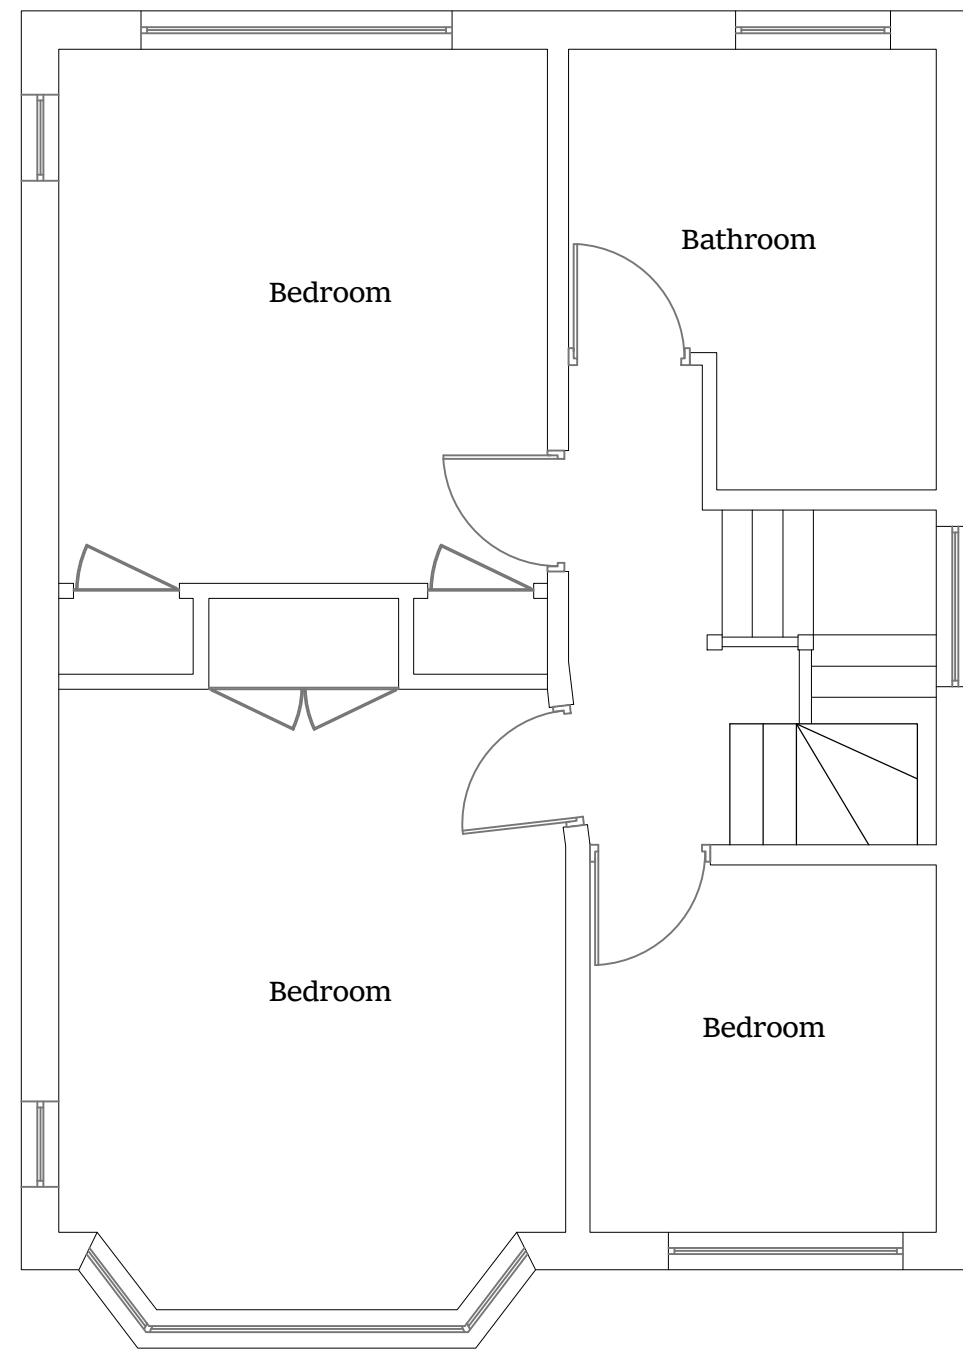


PROPOSED FIRST
FLOOR PLAN
SCALE 1:50

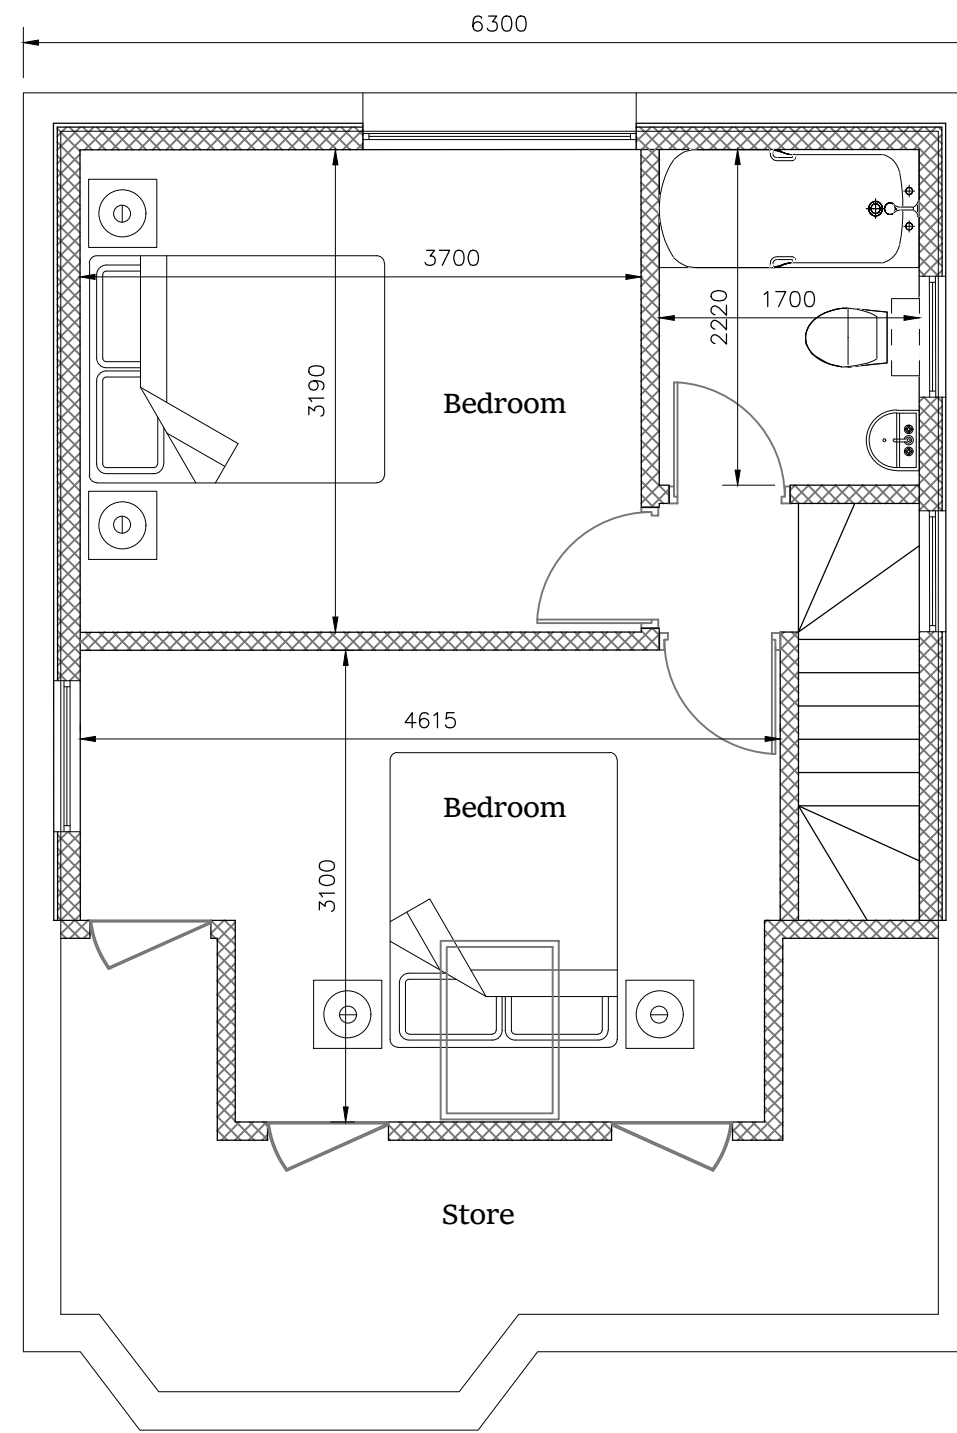

PROPOSED LOFT
FLOOR PLAN
SCALE 1:50

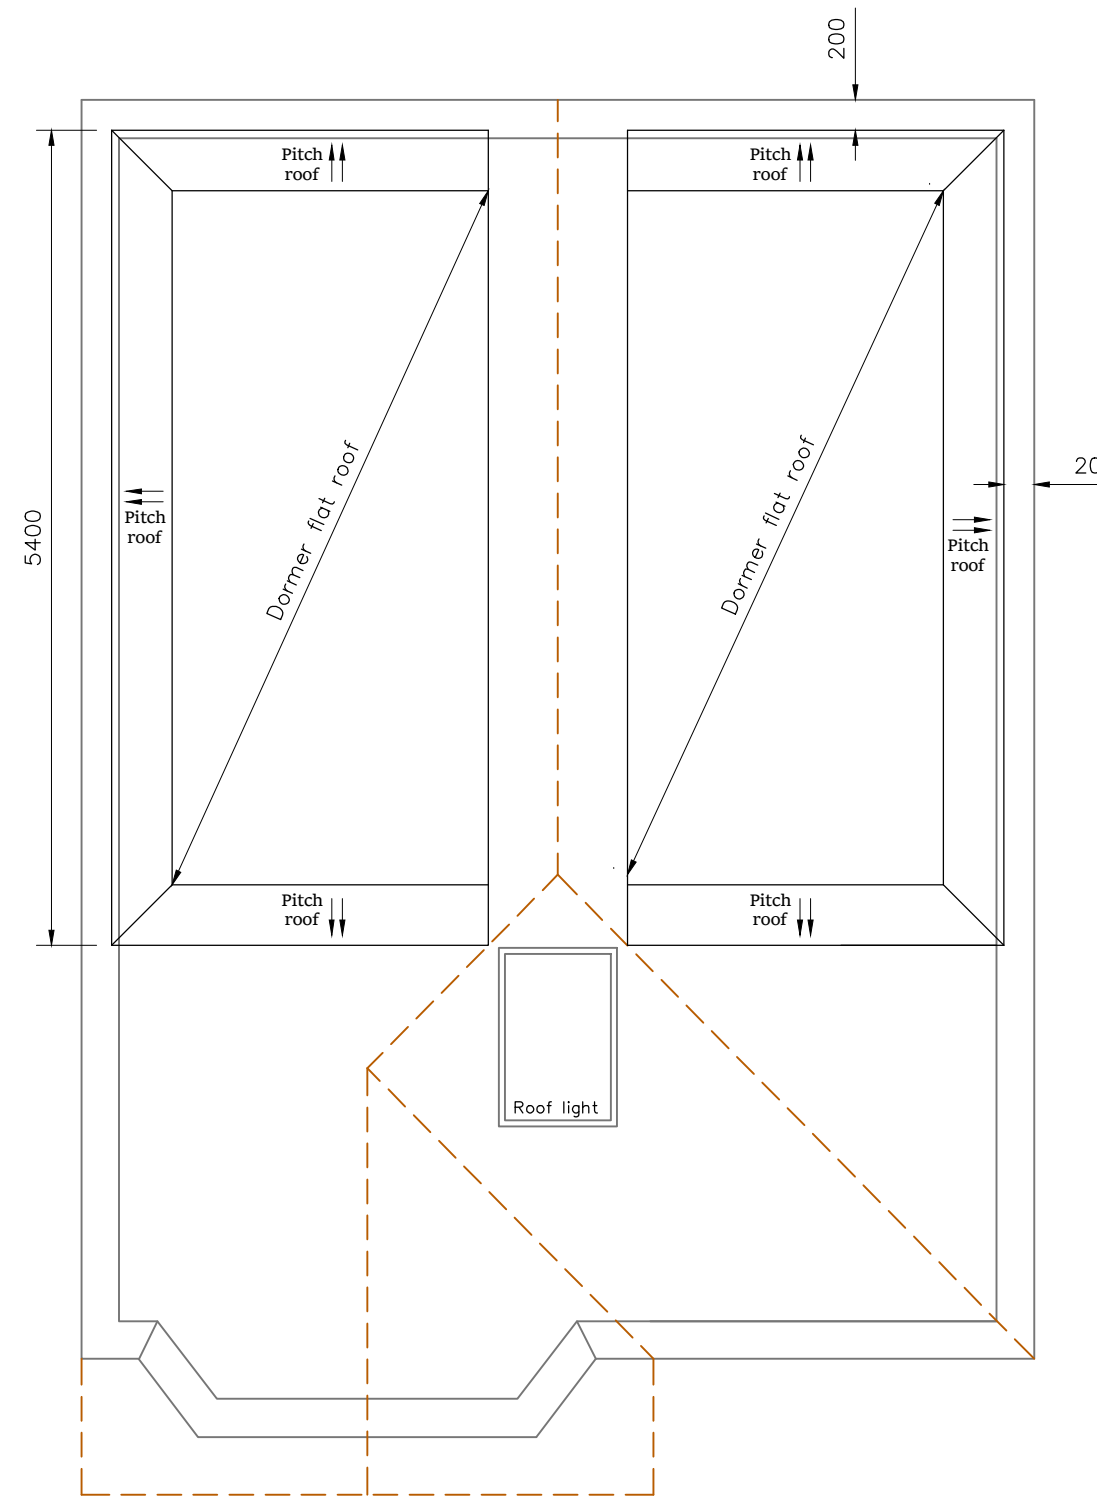

PROPOSED ROOF PLAN
SCALE 1:50

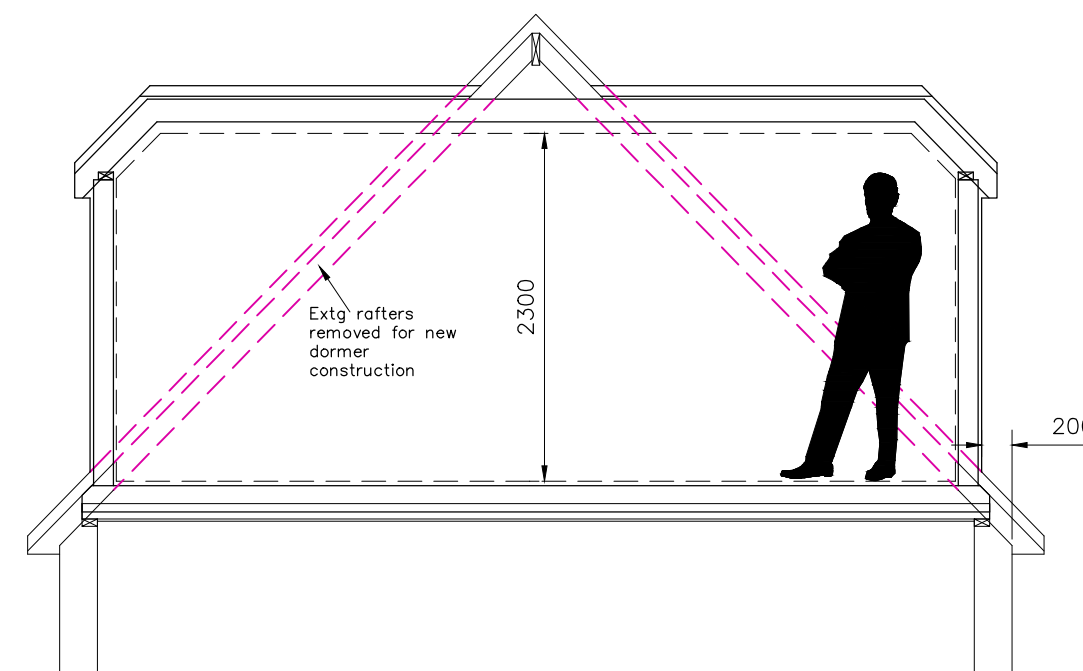

PROPOSED CROSS SECTION
SCALE 1:50

1:50
0 1 2 3 4 cm
0 1000 2000 3000 4000mm

Do not scale off the drawings (scale only for planning purposes).



ARCH./CLIENT MR. R. KAVITHARASAN	Drawn SP
Project Title 41 ST. GEORGES DRIVE UXBRIDGE UB10 8HP	Checked
Drawing Title PROPOSED FLOOR PLANS	Scale 1:50
Project No. 2041	Size A2
Drawing No. P-02	Rev. -