



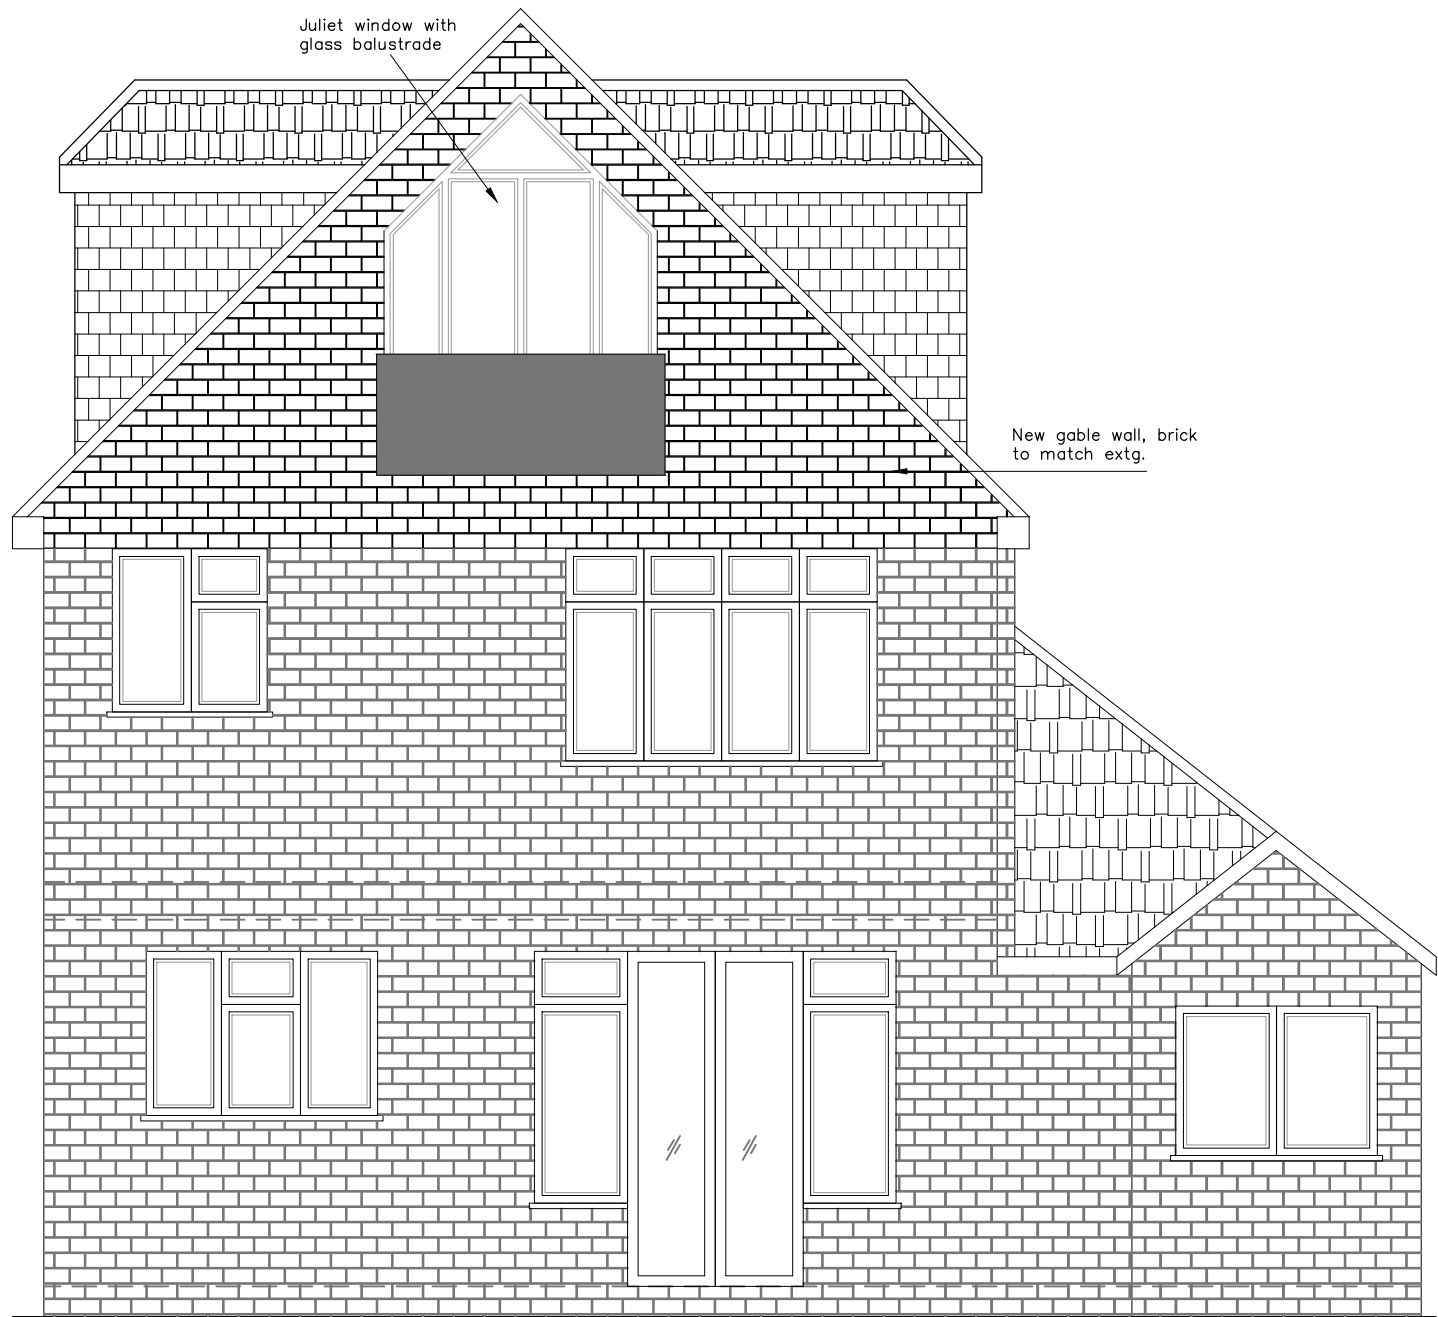

PROPOSED REAR ELEVATION  
SCALE 1:50

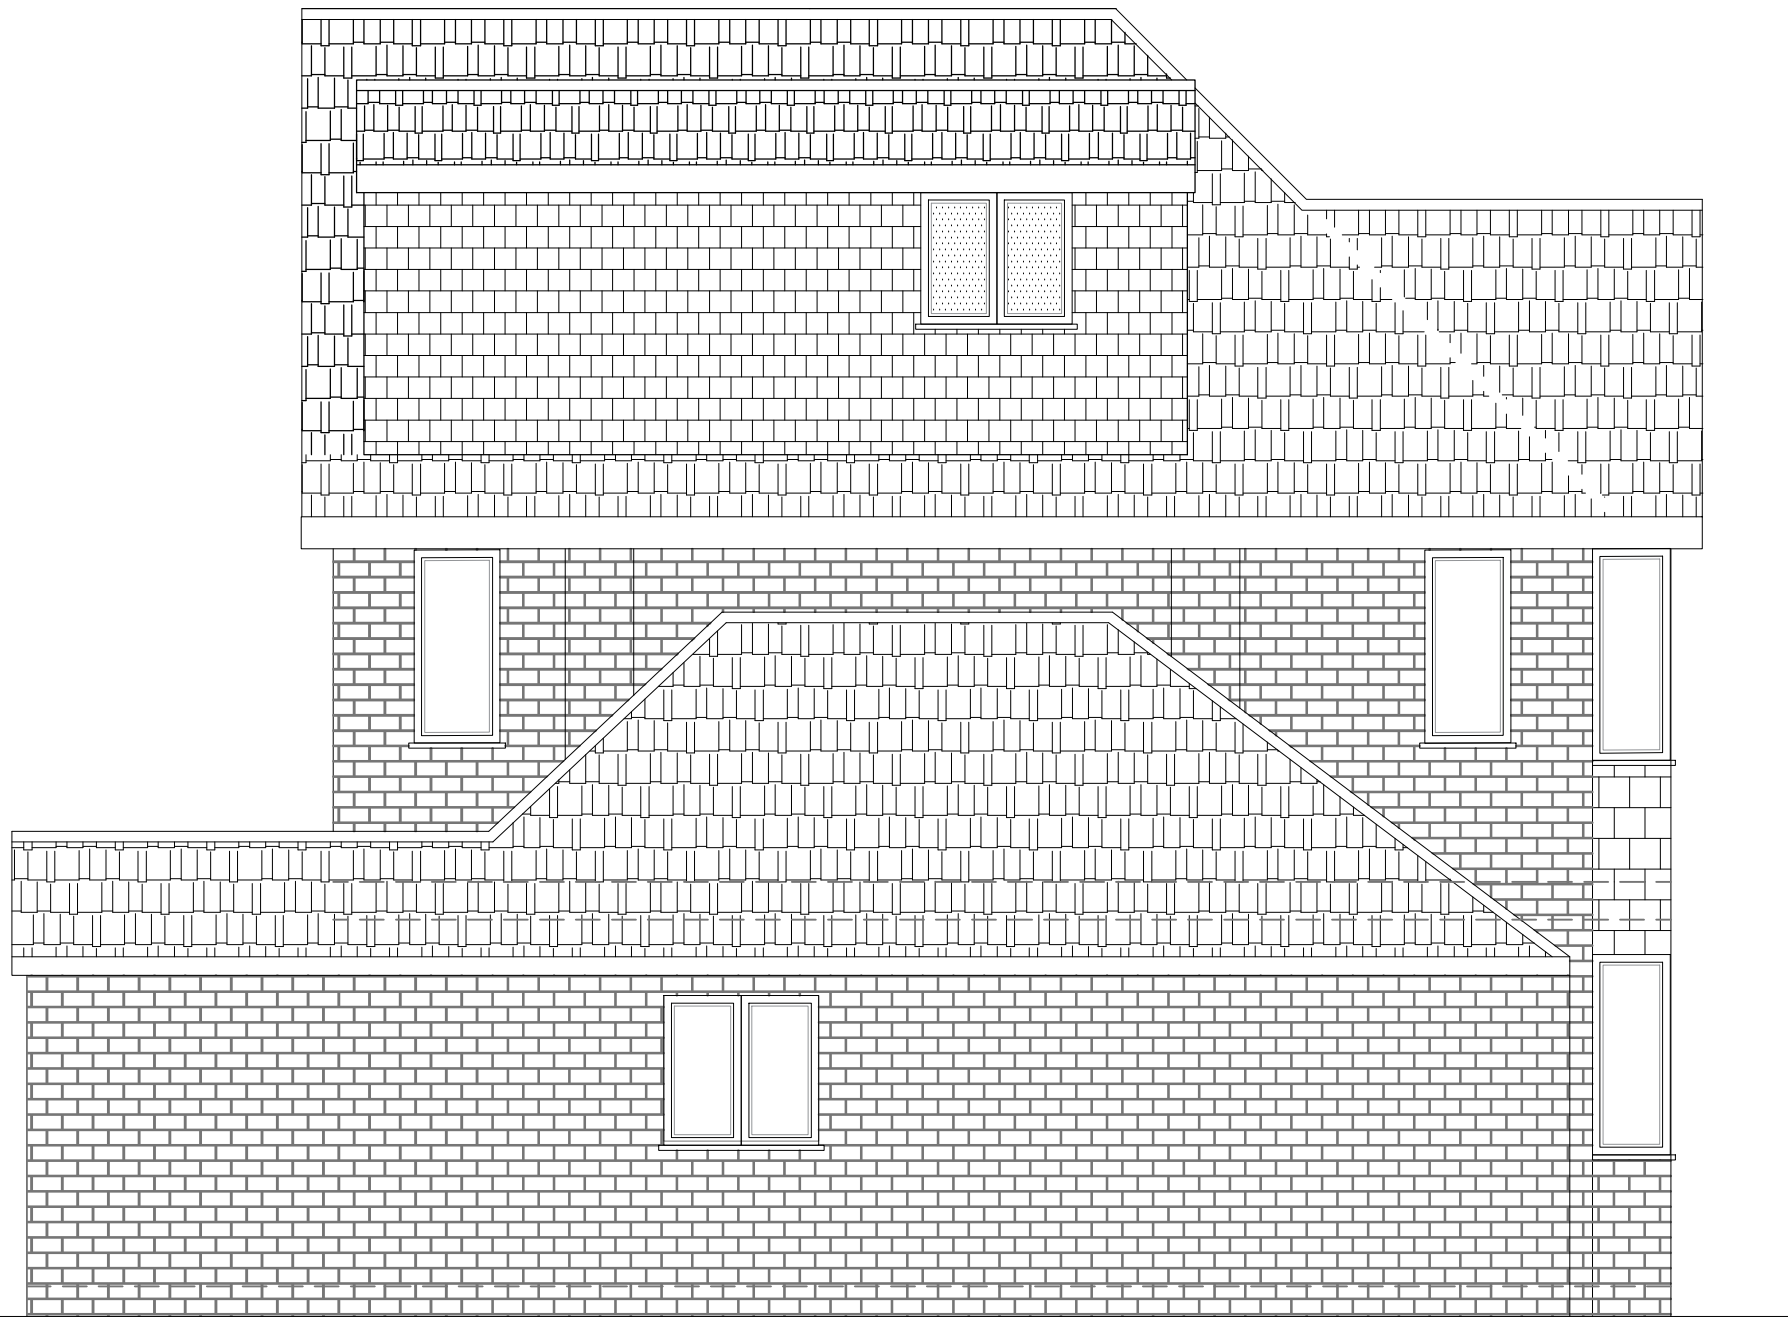

PROPOSED SIDE ELEVATION  
SCALE 1:50

0 100mm WHEN PLOTTED TO SCALE 100

1: 50  
0 1 2 3 4cm  
0 1000 2000 3000 4000mm

|   |                                                                   |                     |
|---|-------------------------------------------------------------------|---------------------|
| <br>07466103263<br>sathapalan@gmail.com | Do not scale off the drawings (scale only for planning purposes). |                     |
|   | ARCH./CLIENT<br>MR R. KAVITHARASAN                                | Drawn<br>SP         |
|   | Project Title<br>41 ST. GEORGES DRIVE UXBRIDGE UB10 8HP           | Checked             |
|   | Drawing Title<br>PROPOSED REAR AND SIDE ELEVATION                 | Scale<br>1: 50      |
|   |                                                                   | Size<br>A2          |
|   |                                                                   | Project No.<br>2041 |
|   |                                                                   | Drawing No.<br>P-04 |
|   |                                                                   | Rev.<br>-           |