



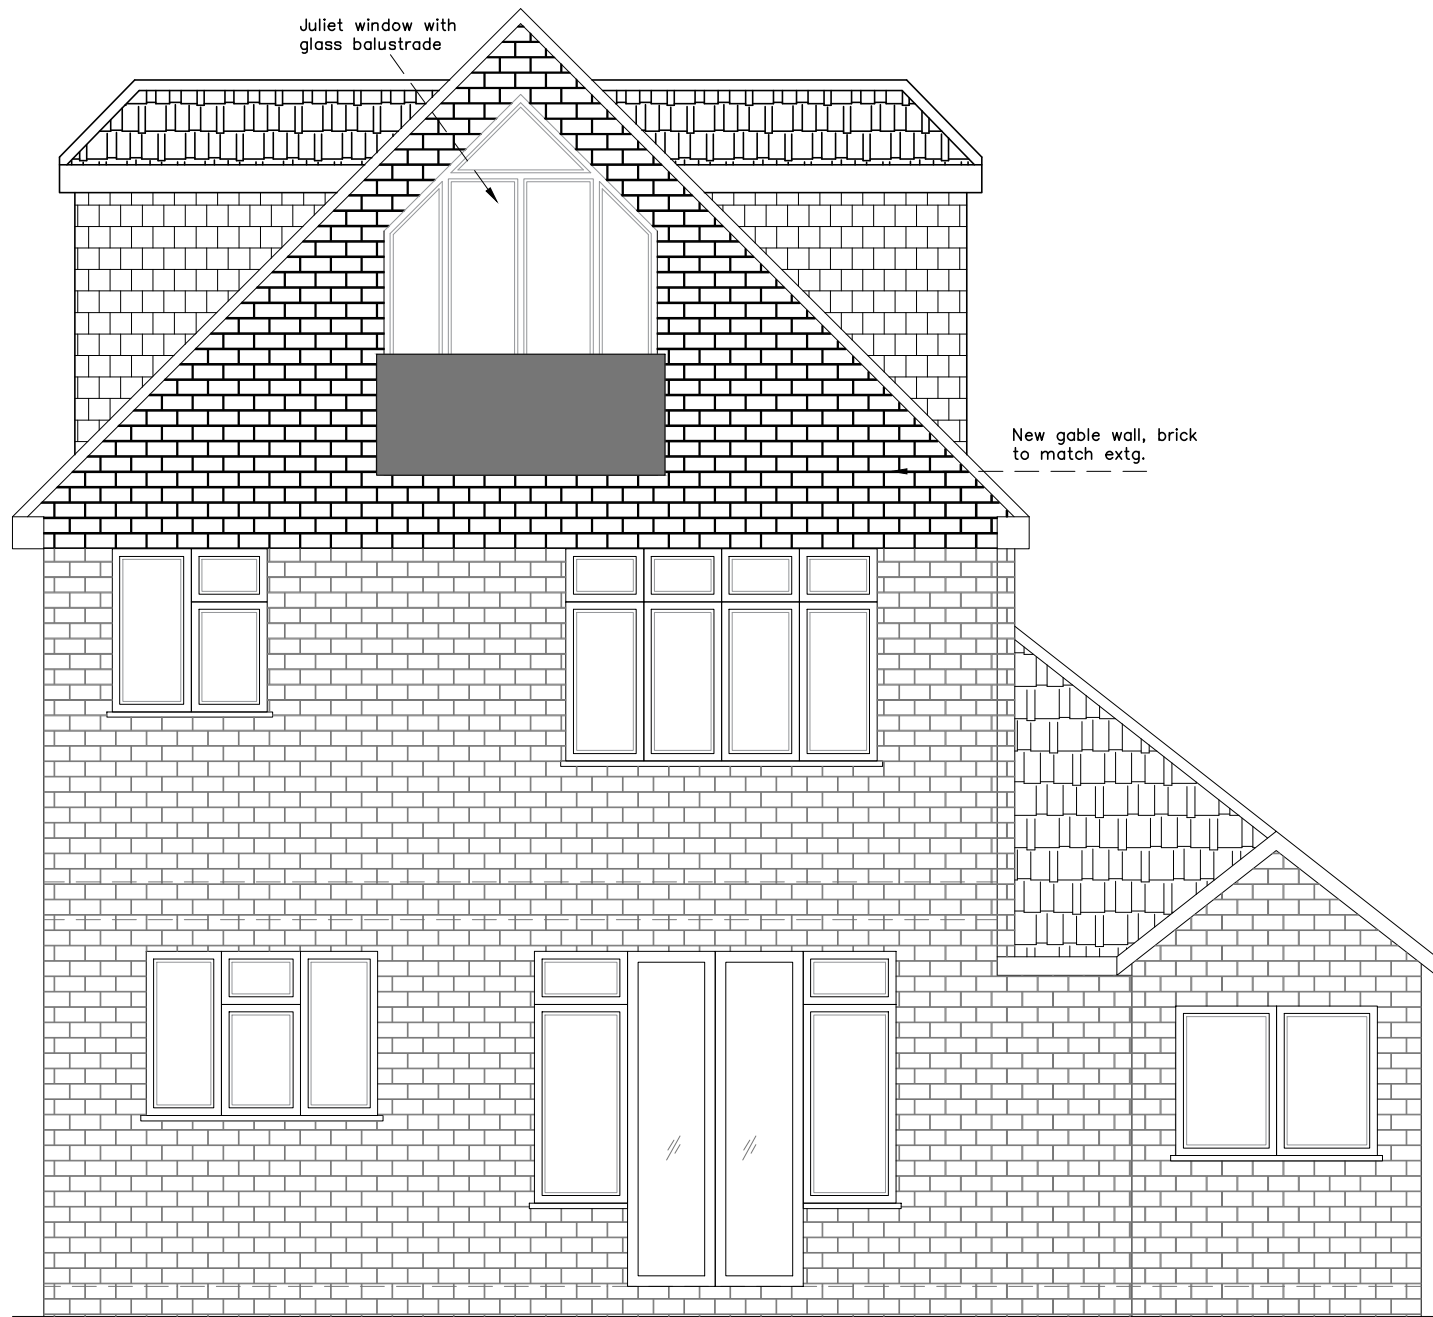

PROPOSED REAR ELEVATION
SCALE 1:50

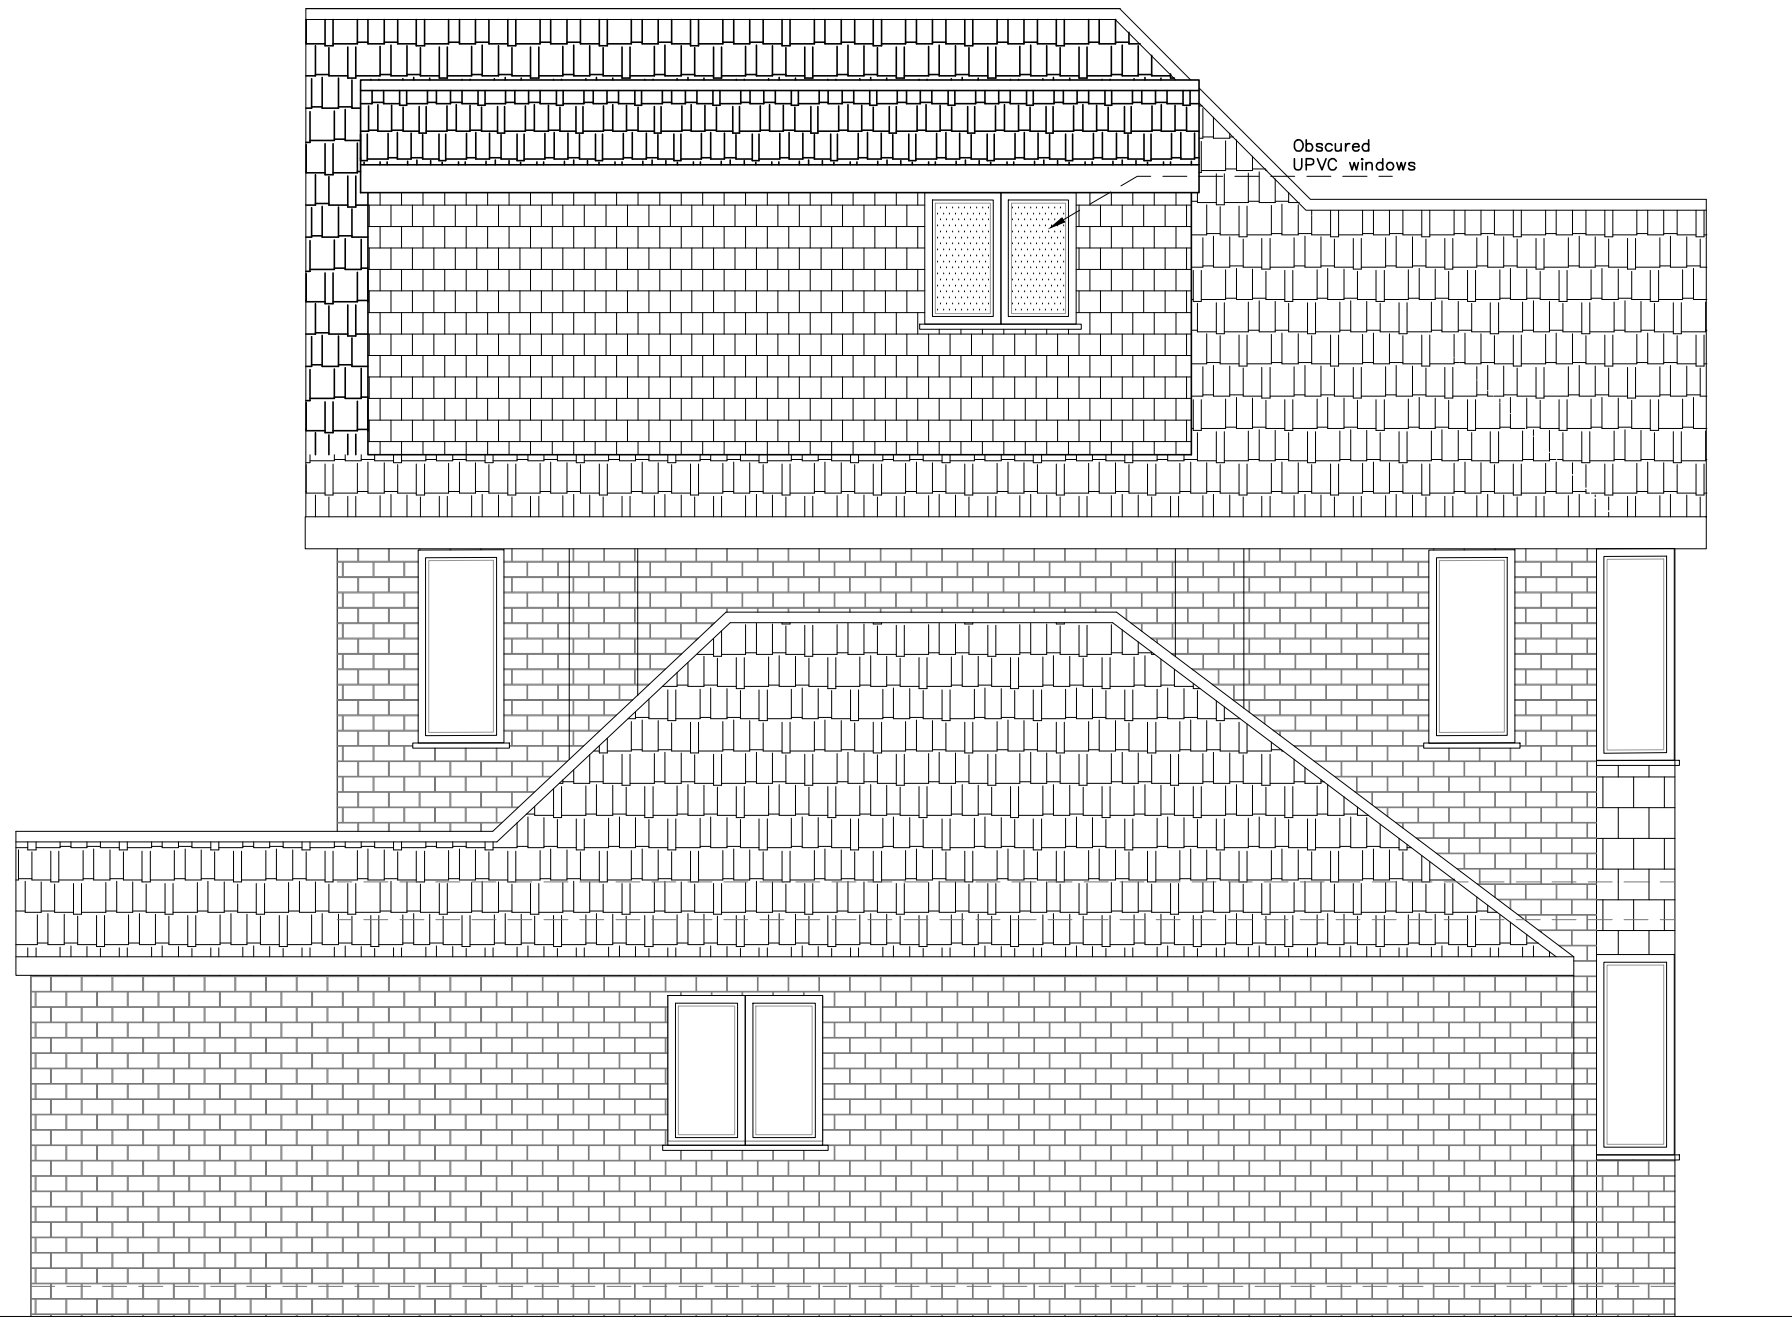

PROPOSED SIDE ELEVATION
SCALE 1:50

0 100mm WHEN PLOTTED TO SCALE 100

1: 50
0 1 2 3 4cm
0 1000 2000 3000 4000mm

 07466103263 sathapalan@gmail.com	Do not scale off the drawings (scale only for planning purposes).	
	ARCH./CLIENT MR R. KAVITHARASAN	Drawn SP
	Project Title 41 ST. GEORGES DRIVE UXBRIDGE UB10 8HP	Checked
	Drawing Title PROPOSED REAR AND SIDE ELEVATION	Scale 1: 50
		Size A2
		Project No. 2041
		Drawing No. P-04
		Rev. A