
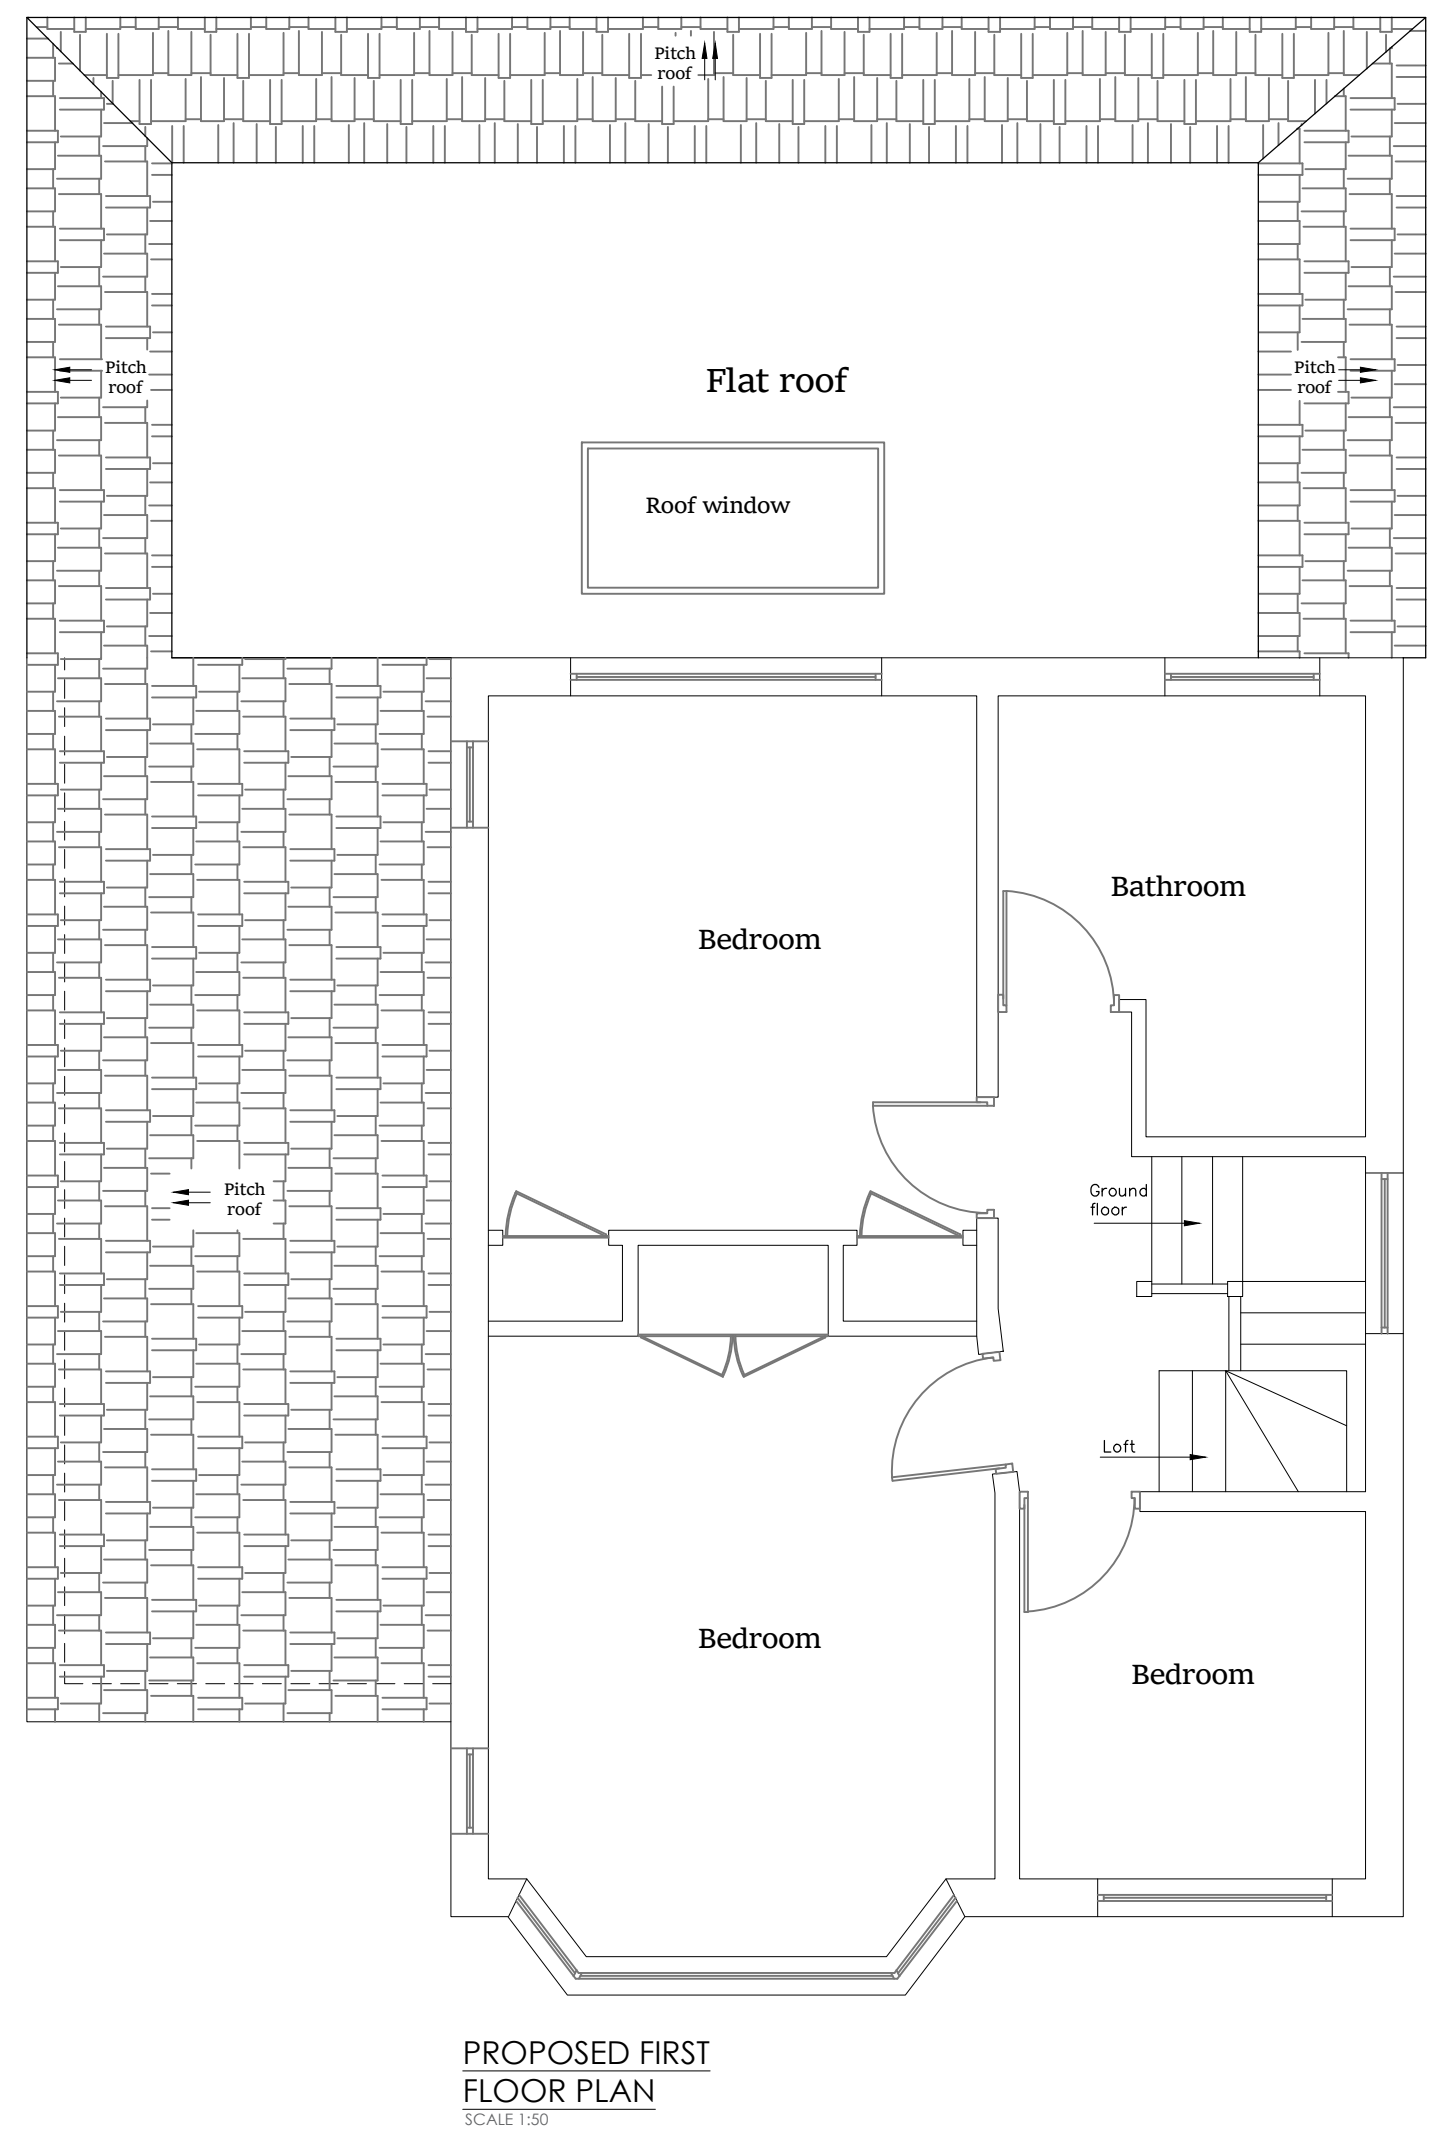


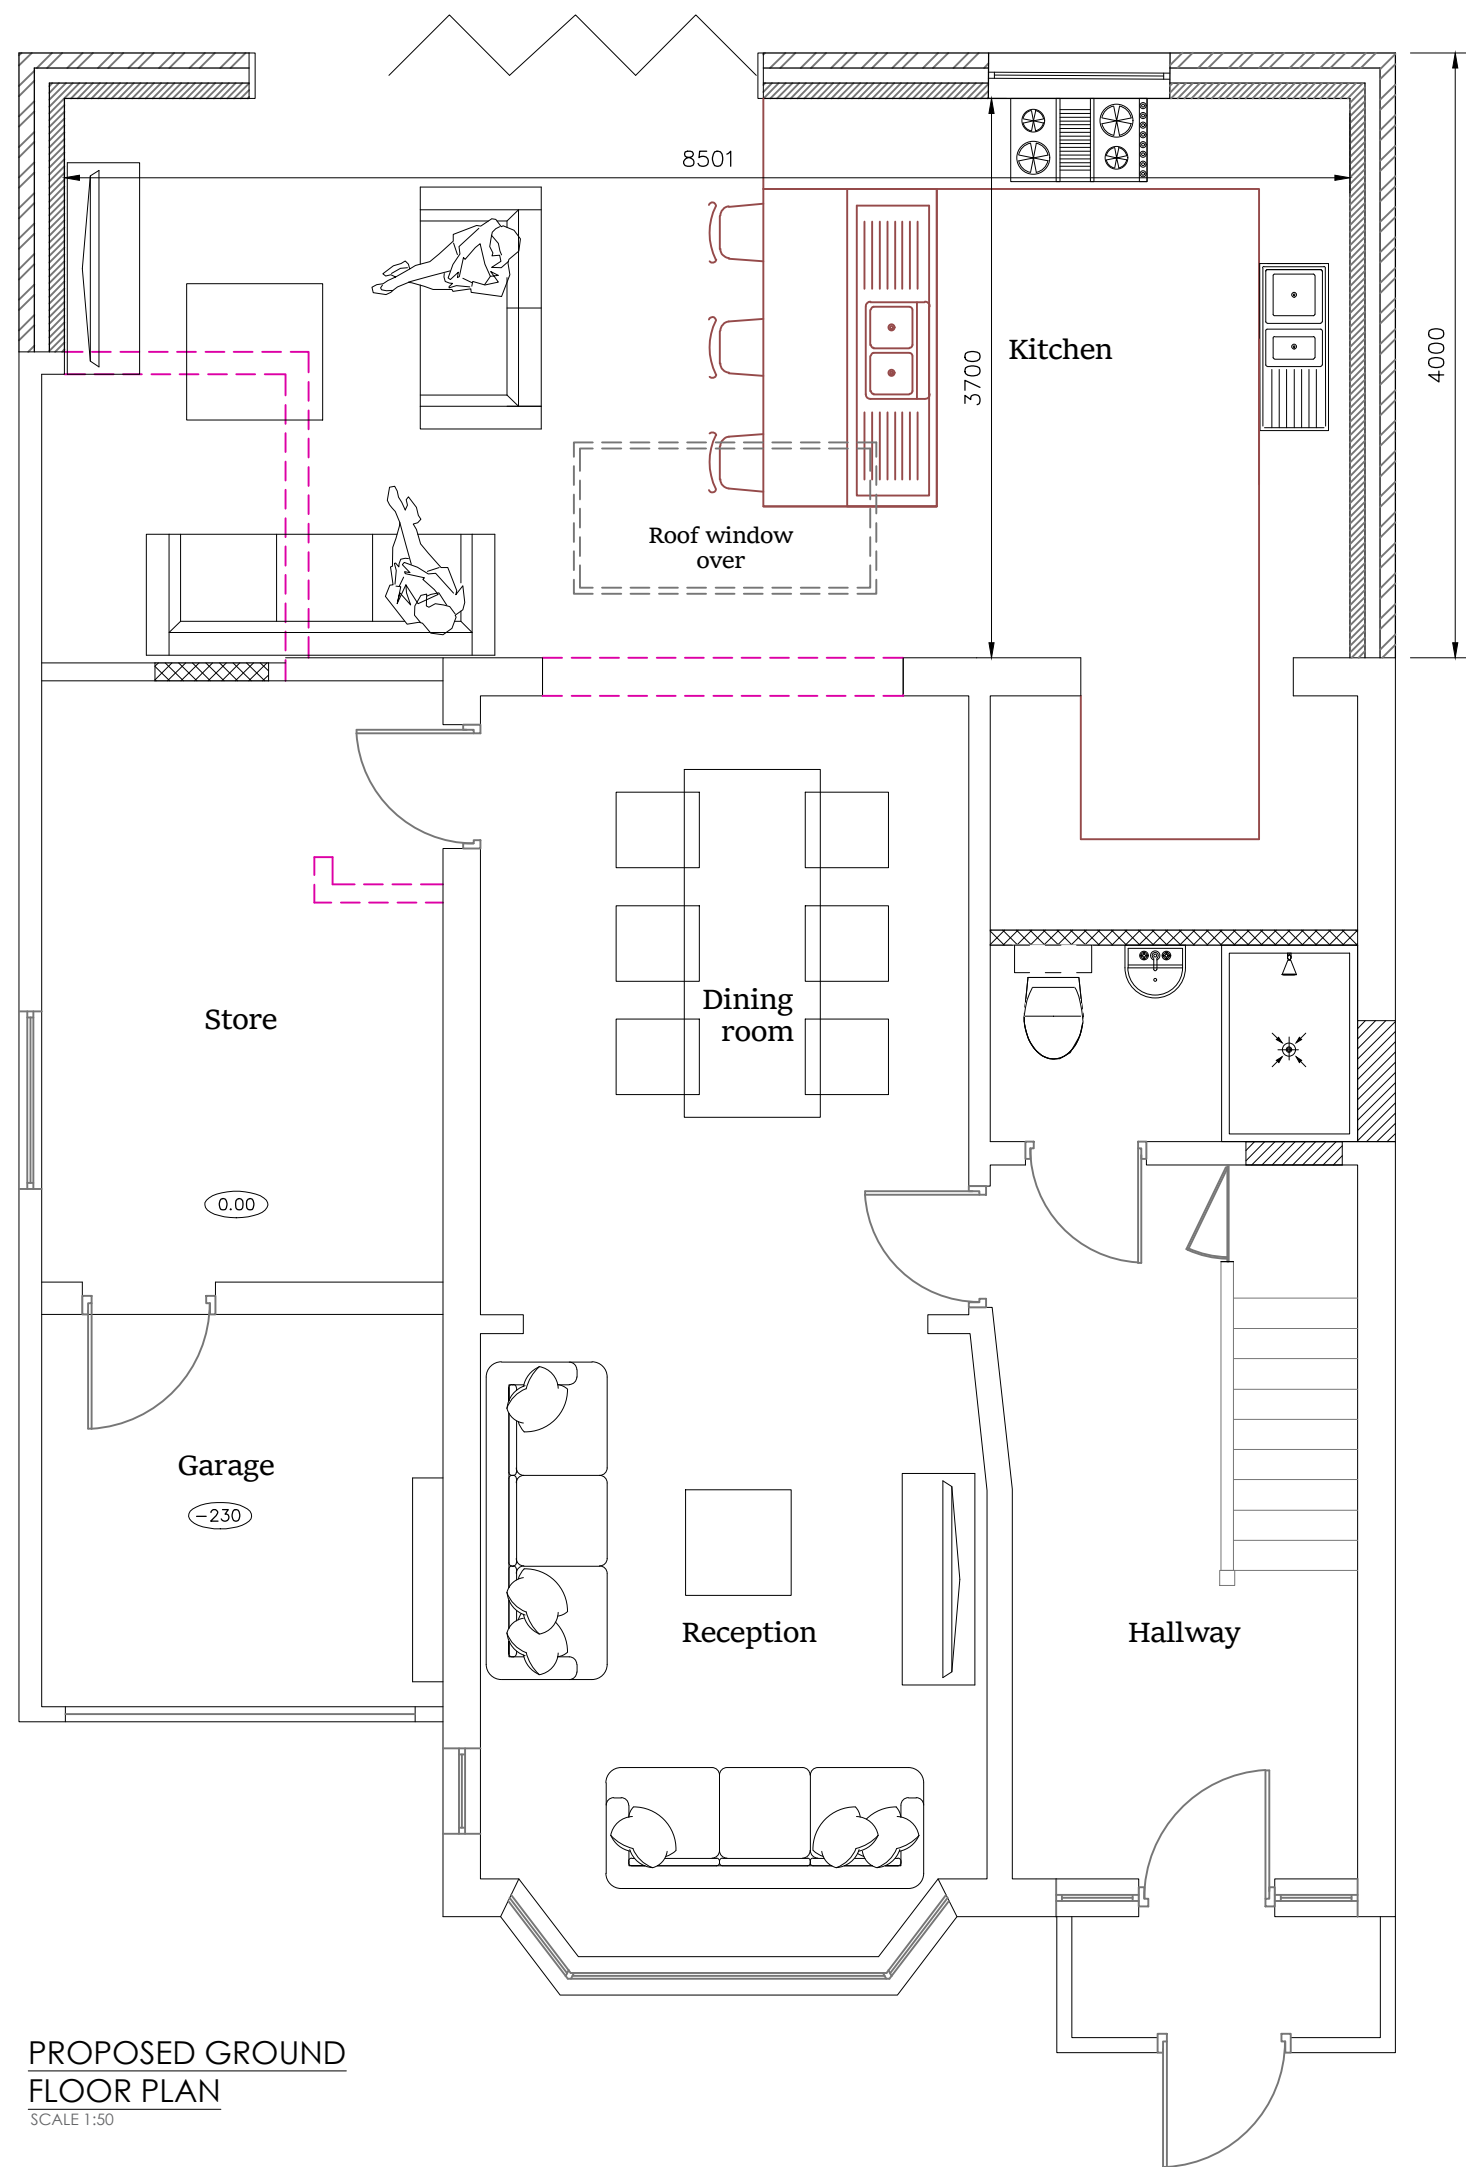

Do not scale off the drawings (scale only for planning purposes).

 07466103263 sathapalan@gmail.com	ARCH./CLIENT MR. R. KAVITHARASAN	Drawn SP
	Project Title 41 ST. GEORGES DRIVE UXBRIDGE UB10 8HP	Checked
	Drawing Title PROPOSED FLOOR PLANS	Scale 1: 50 Size A2
	Project No. 2041	Drawing No. PP-02 Rev. —