



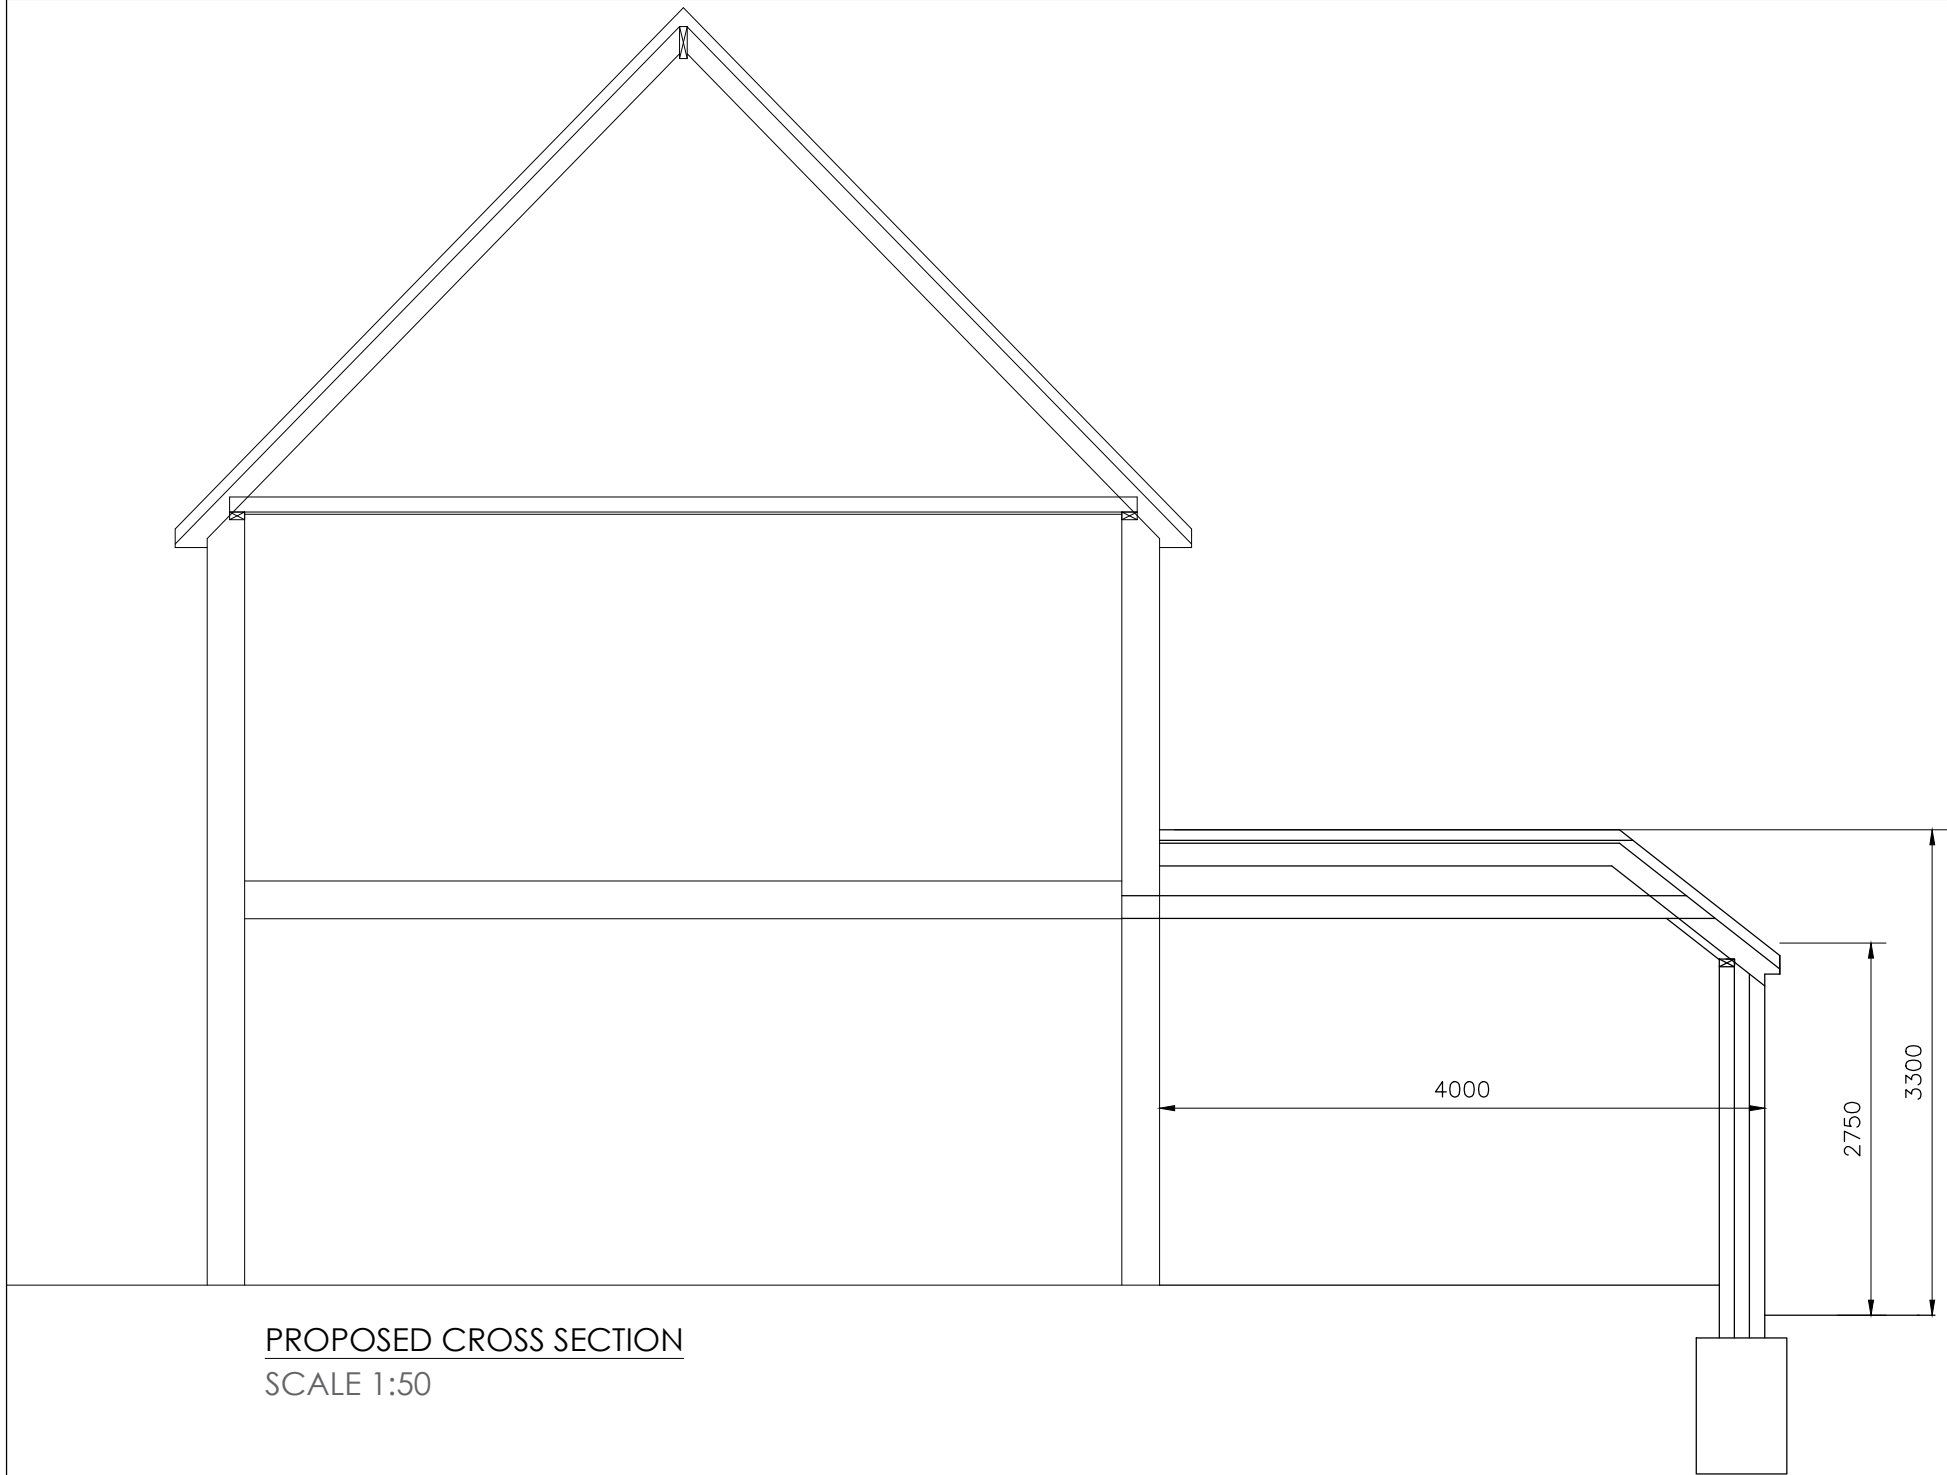

PROPOSED CROSS SECTION
SCALE 1:50

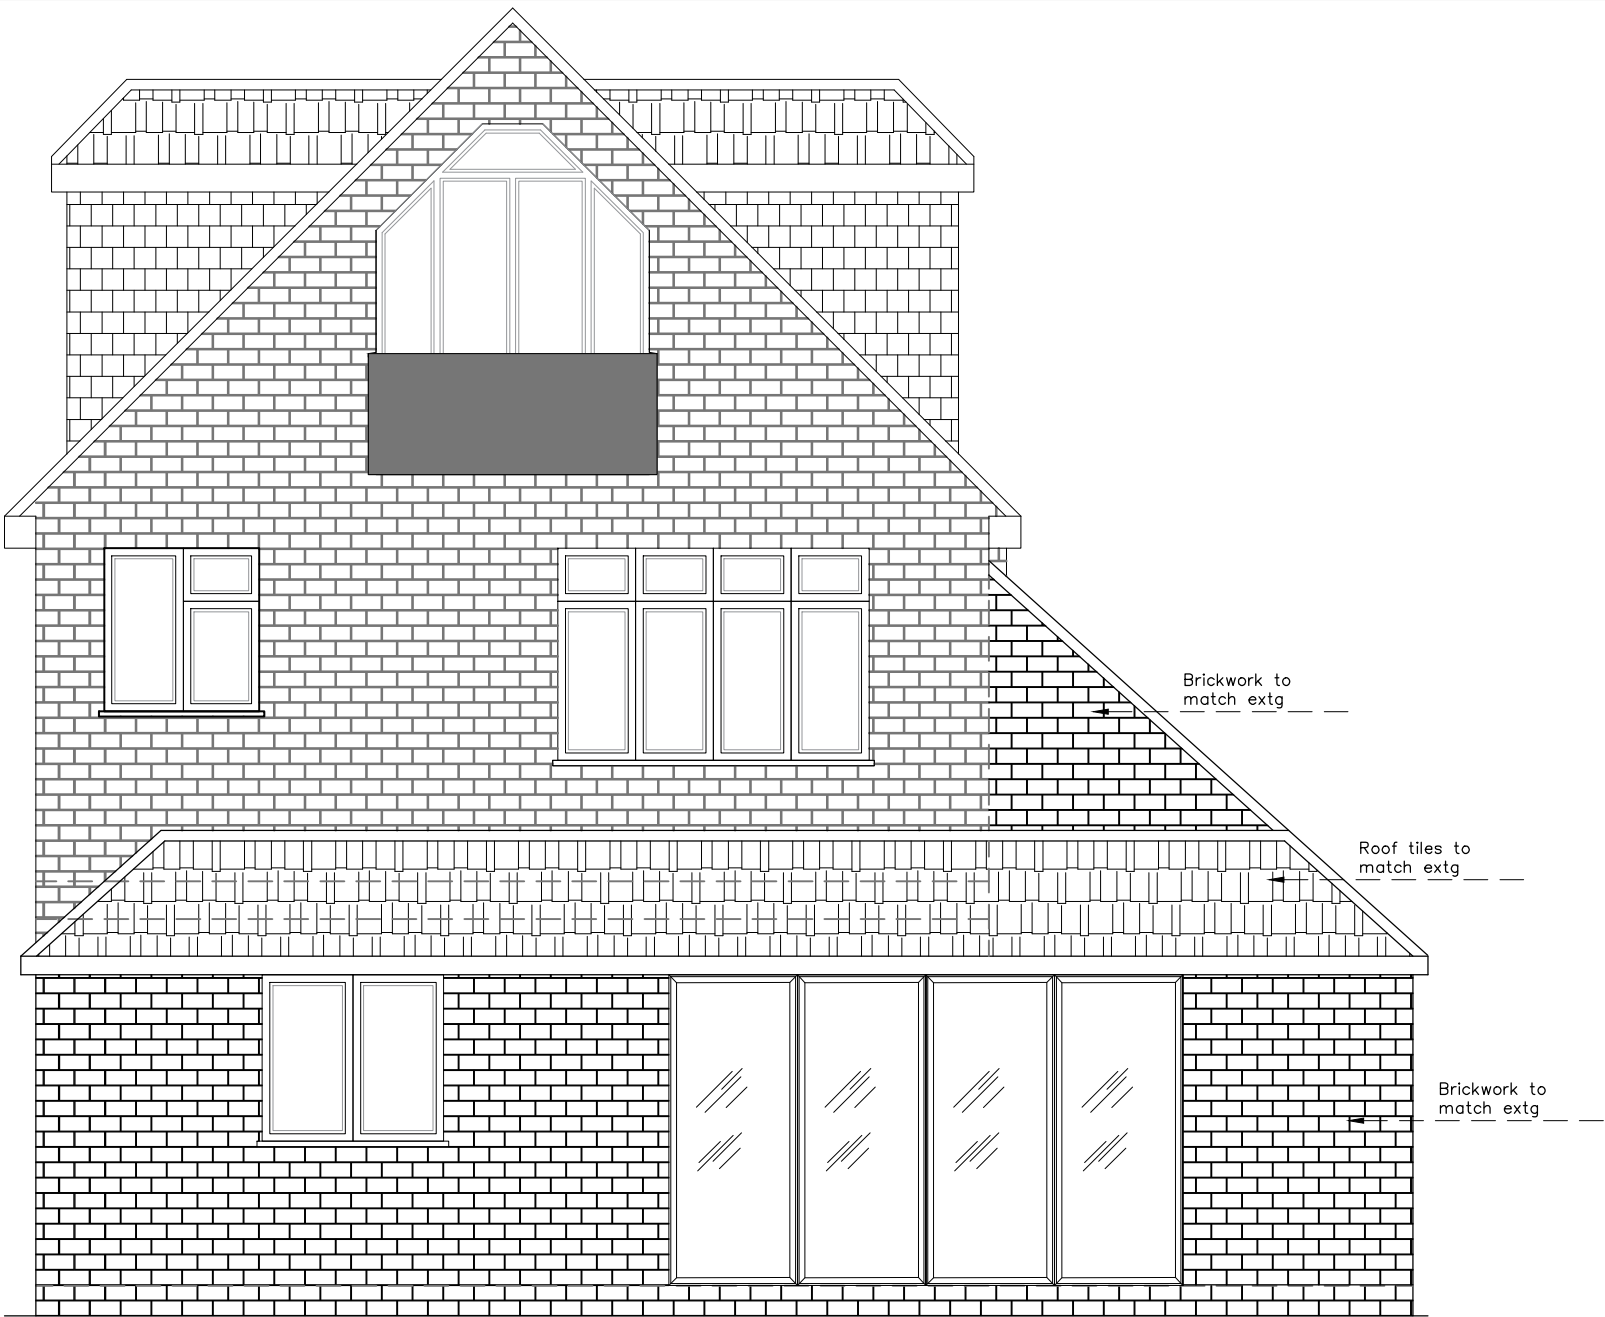


PROPOSED REAR ELEVATION
SCALE 1:50



Proposed garage roof to match neighbors garage roof.



Extg boundary wall to be replaced with new extension wall

 

Do not scale off the drawings (scale only for planning purposes).

 07466103263 sathapalan@gmail.com	ARCH./CLIENT MR R. KAVITHARASAN		Drawn SP	
	Project Title 41 ST. GEORGES DRIVE UXBRIDGE UB10 8HP		Checked	
	Drawing Title PROPOSED CROSS SECTION AND REAR ELEVATION		Scale 1: 50	Size A2
	Project No. 2041	Drawing No. PP-03	Rev. —	