



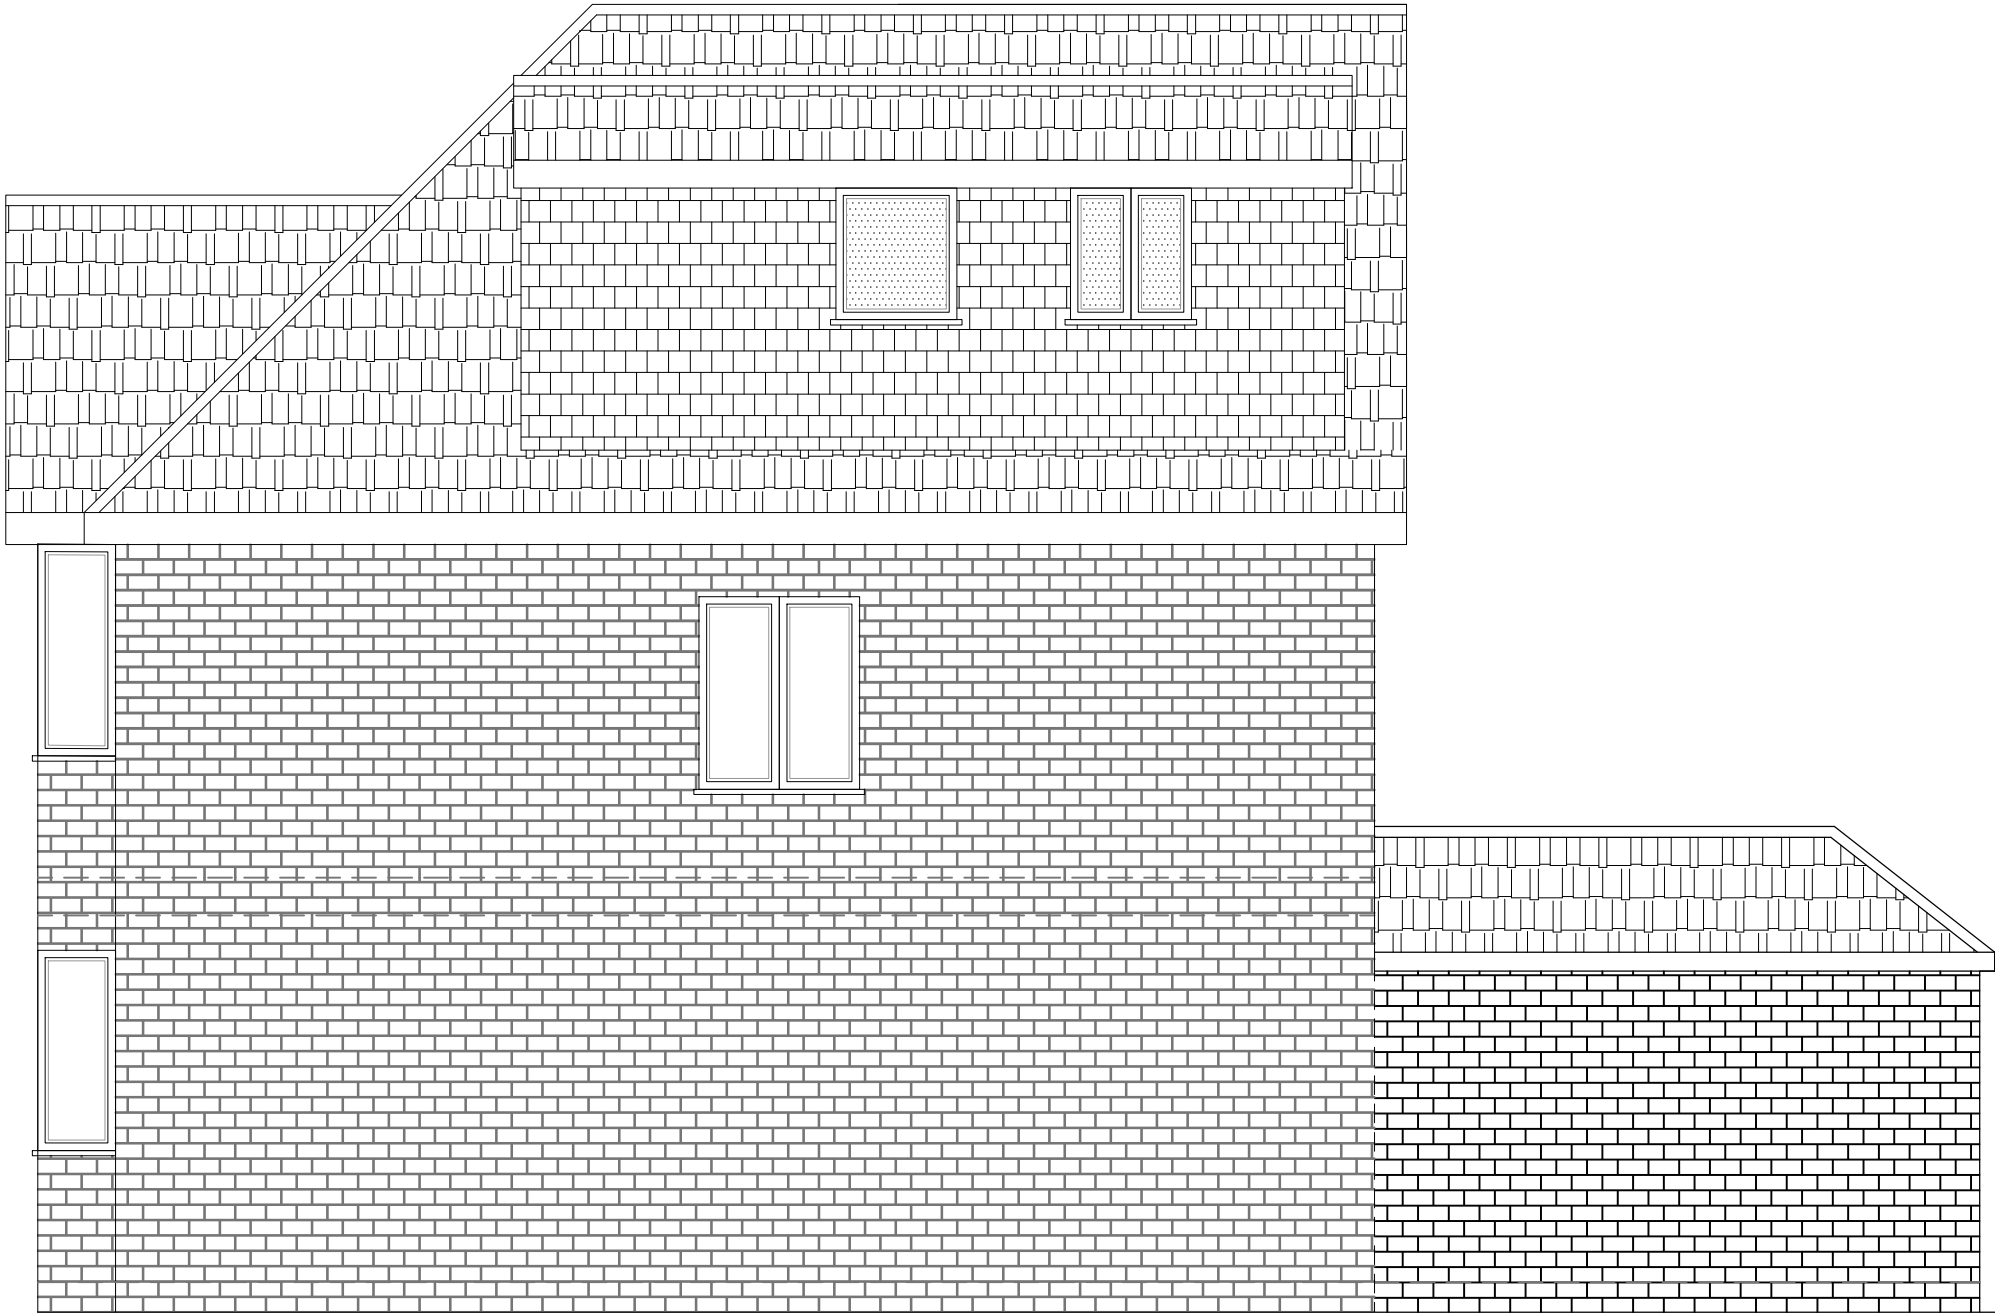


PROPOSED SIDE ELEVATION
SCALE 1:50



PROPOSED FRONT ELEVATION
SCALE 1:50

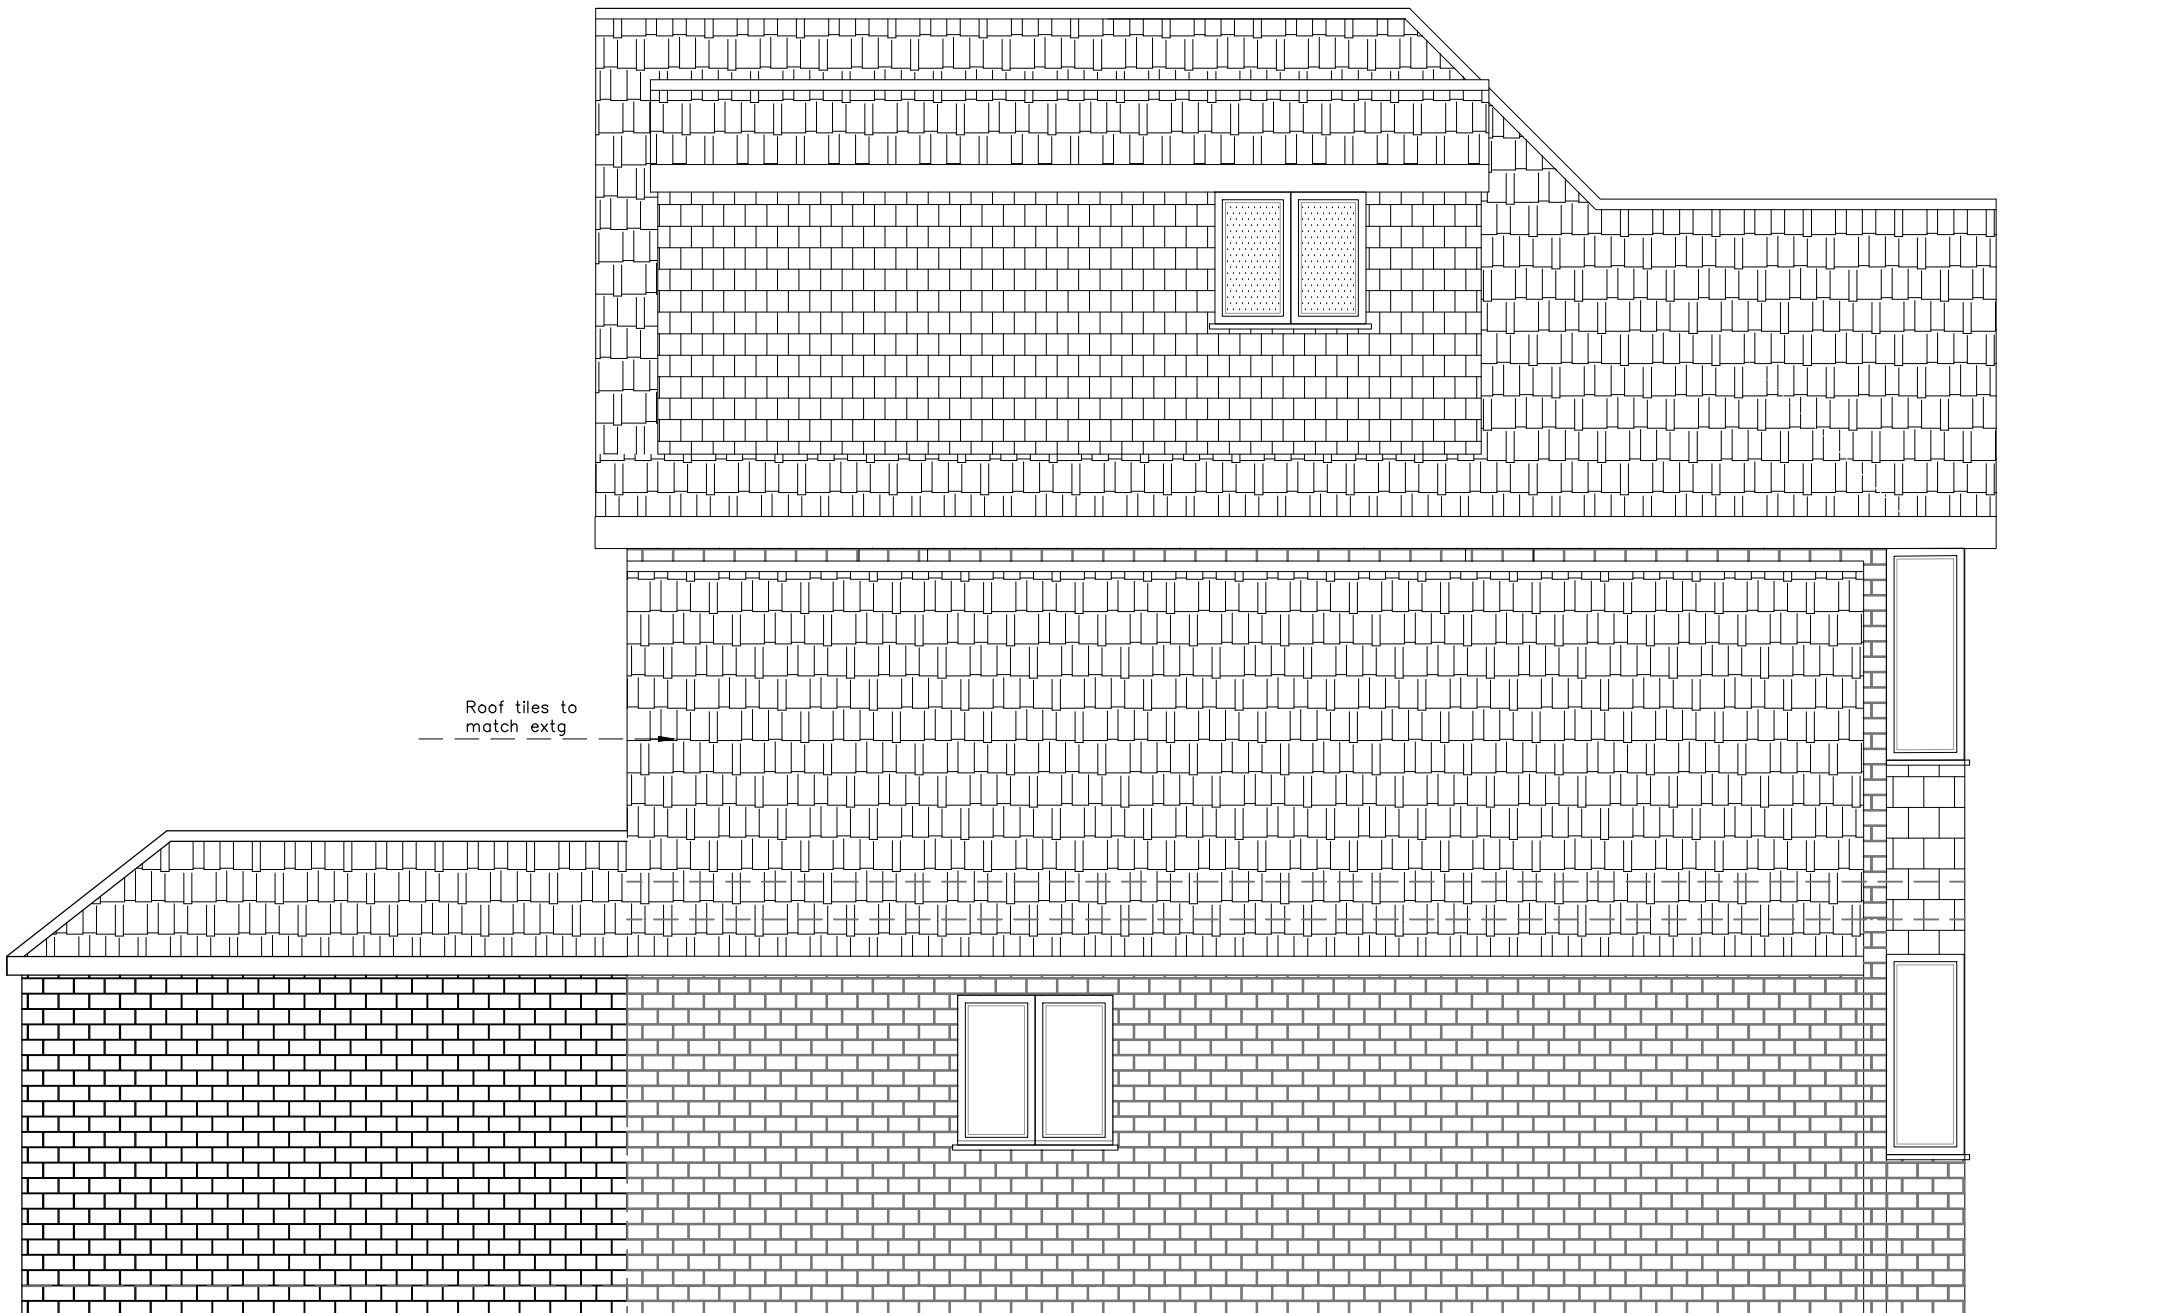

PROPOSED SIDE ELEVATION
SCALE 1:50

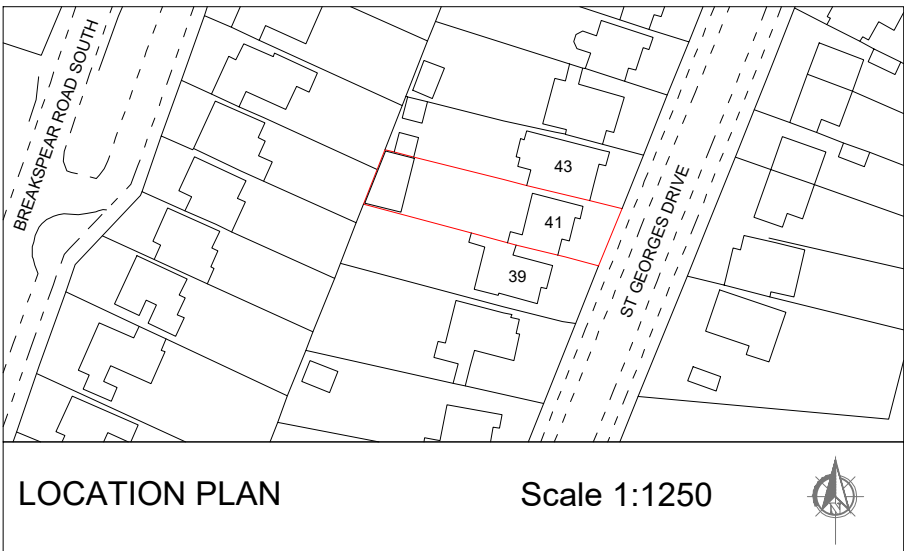

LOCATION PLAN
Scale 1:1250

0 10 20 30 40 50
Metre Scale 1:1250

1:50
0 1 2 3 4cm
0 1000 2000 3000 4000mm

Do not scale off the drawings (scale only for planning purposes).

 07466103263 sathapalan@gmail.com	ARCH./CLIENT MR R. KAVITHARASAN		Drawn SP	
	Project Title 41 ST. GEORGES DRIVE UXBRIDGE UB10 8HP		Checked	
	Drawing Title PROPOSED SIDE ELEVATION		Scale 1: 50	Size A2
	Project No. 2041	Drawing No. PP-04	Rev. -	

0 100mm WHEN PLOTTED TO SCALE 100