

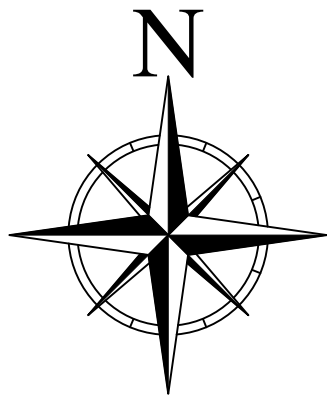


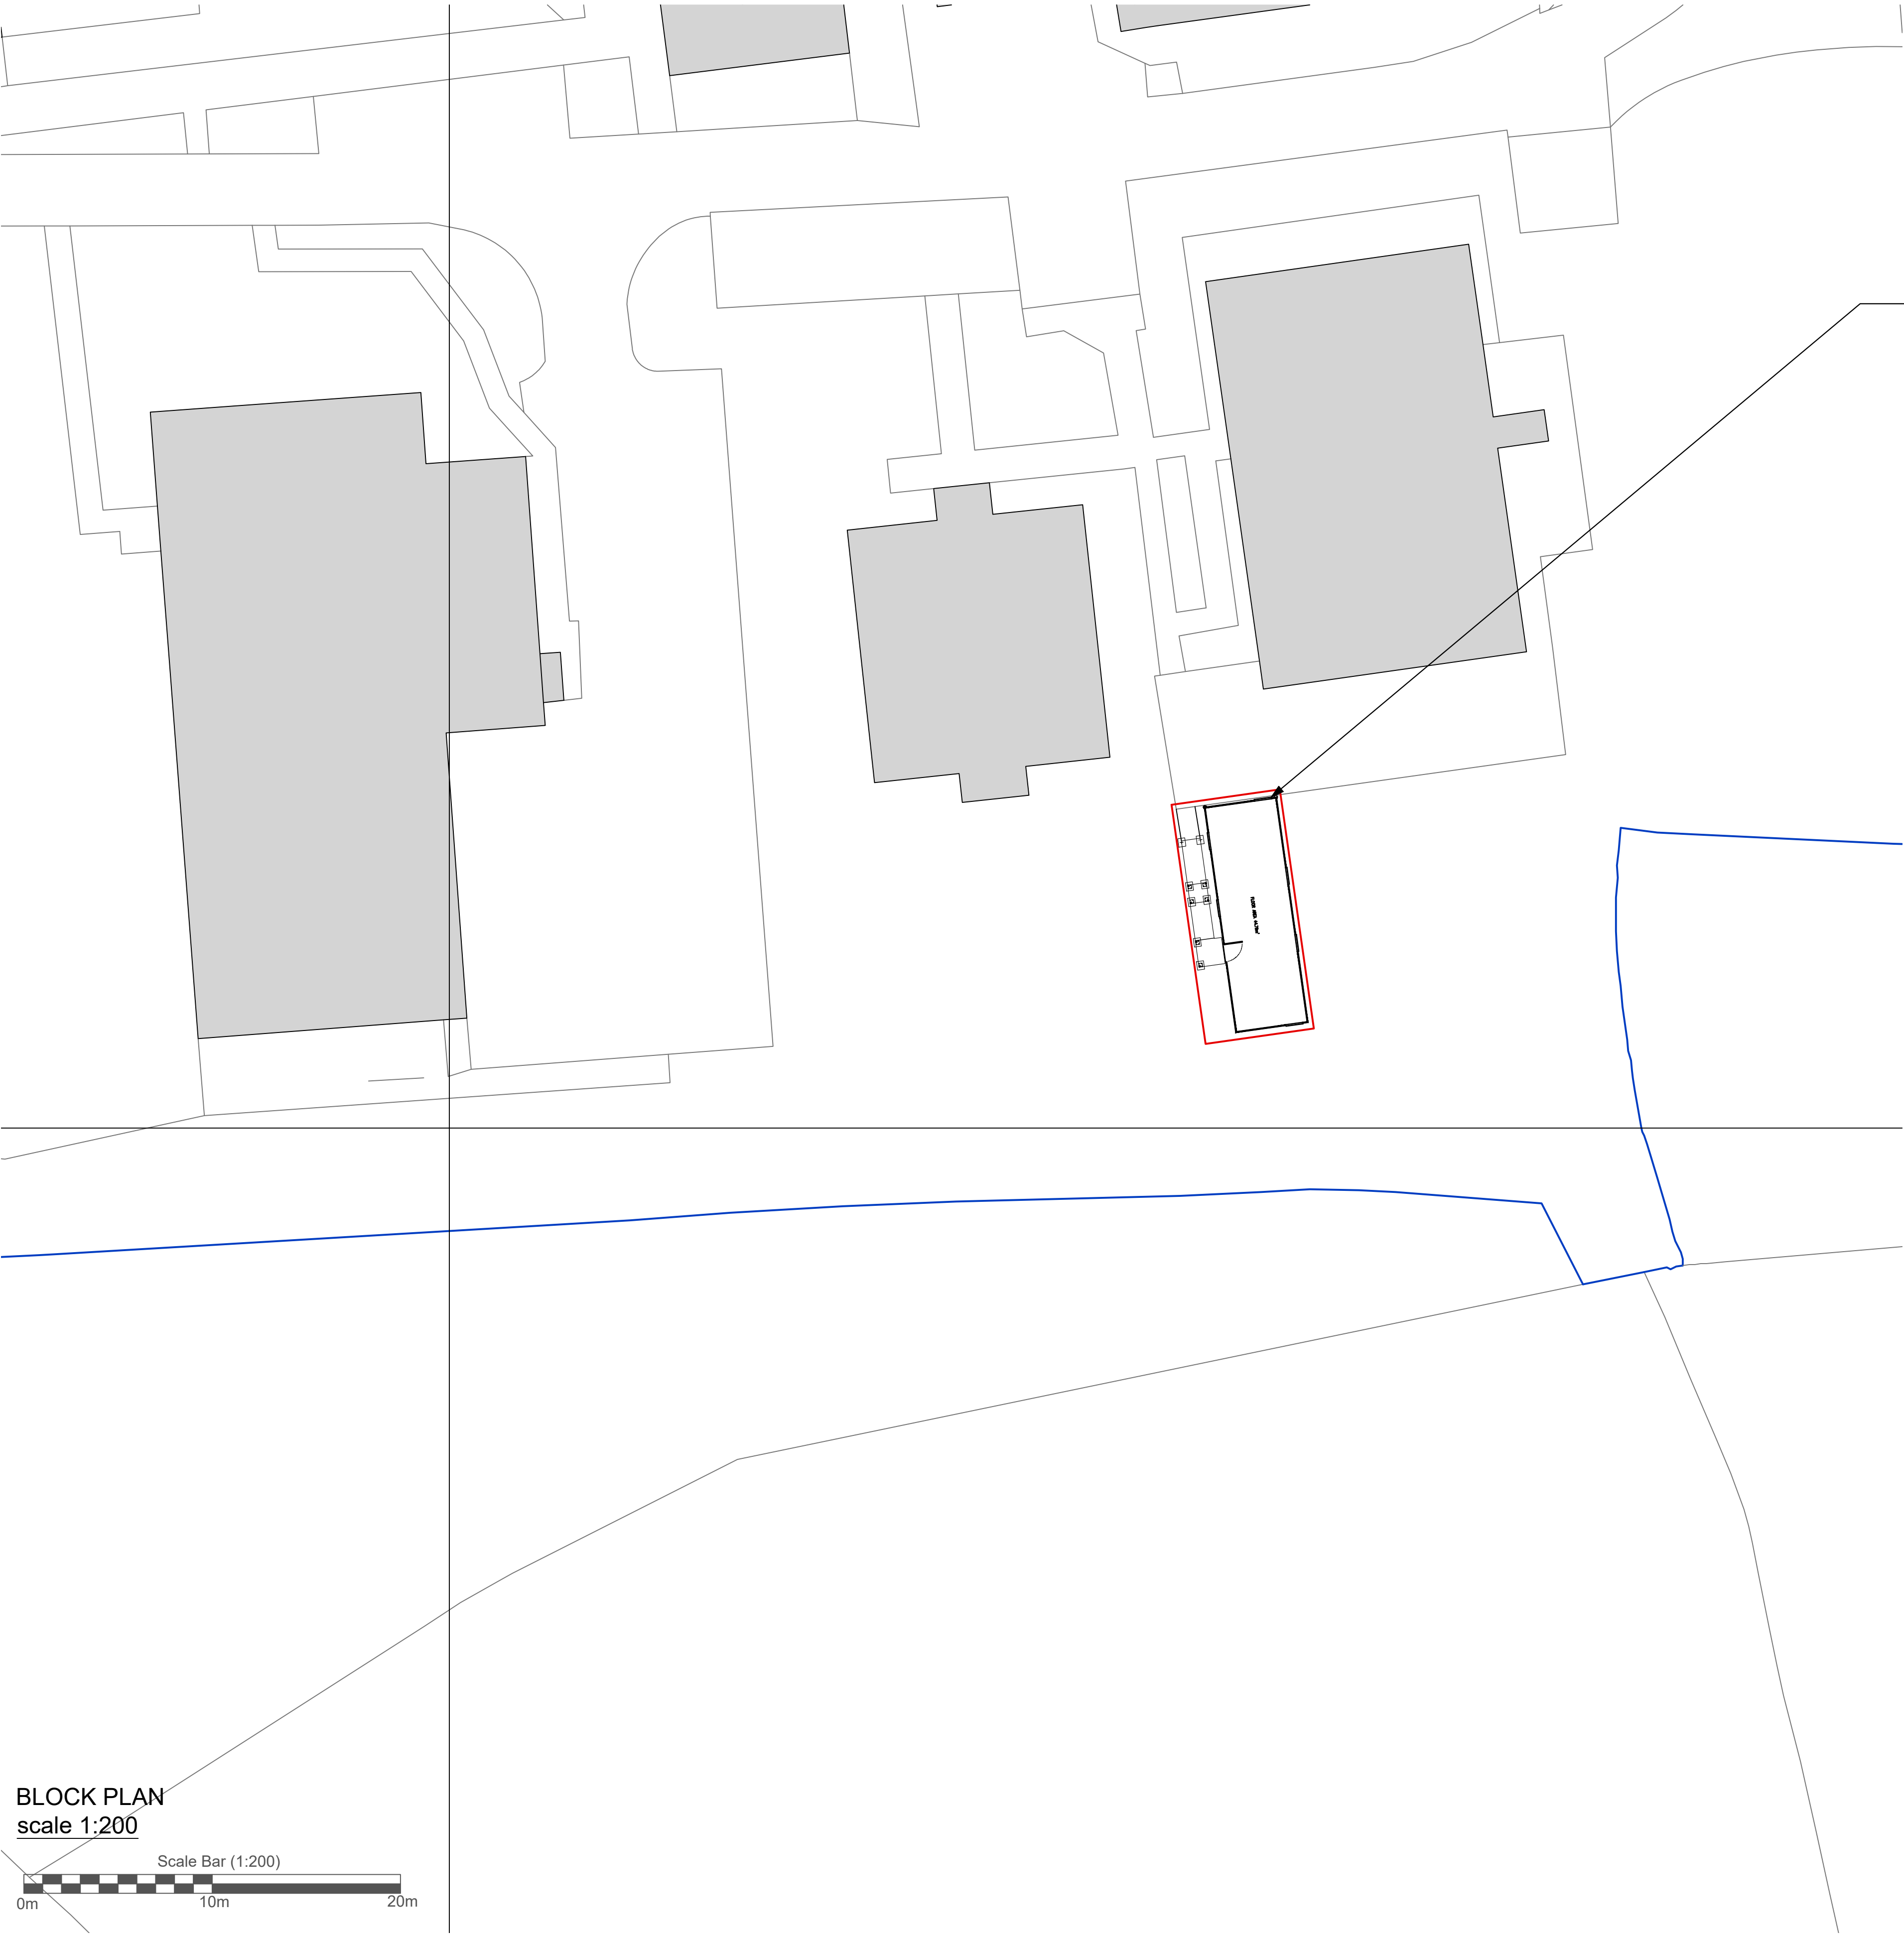

Proposed location of double storey Portakabin Building.

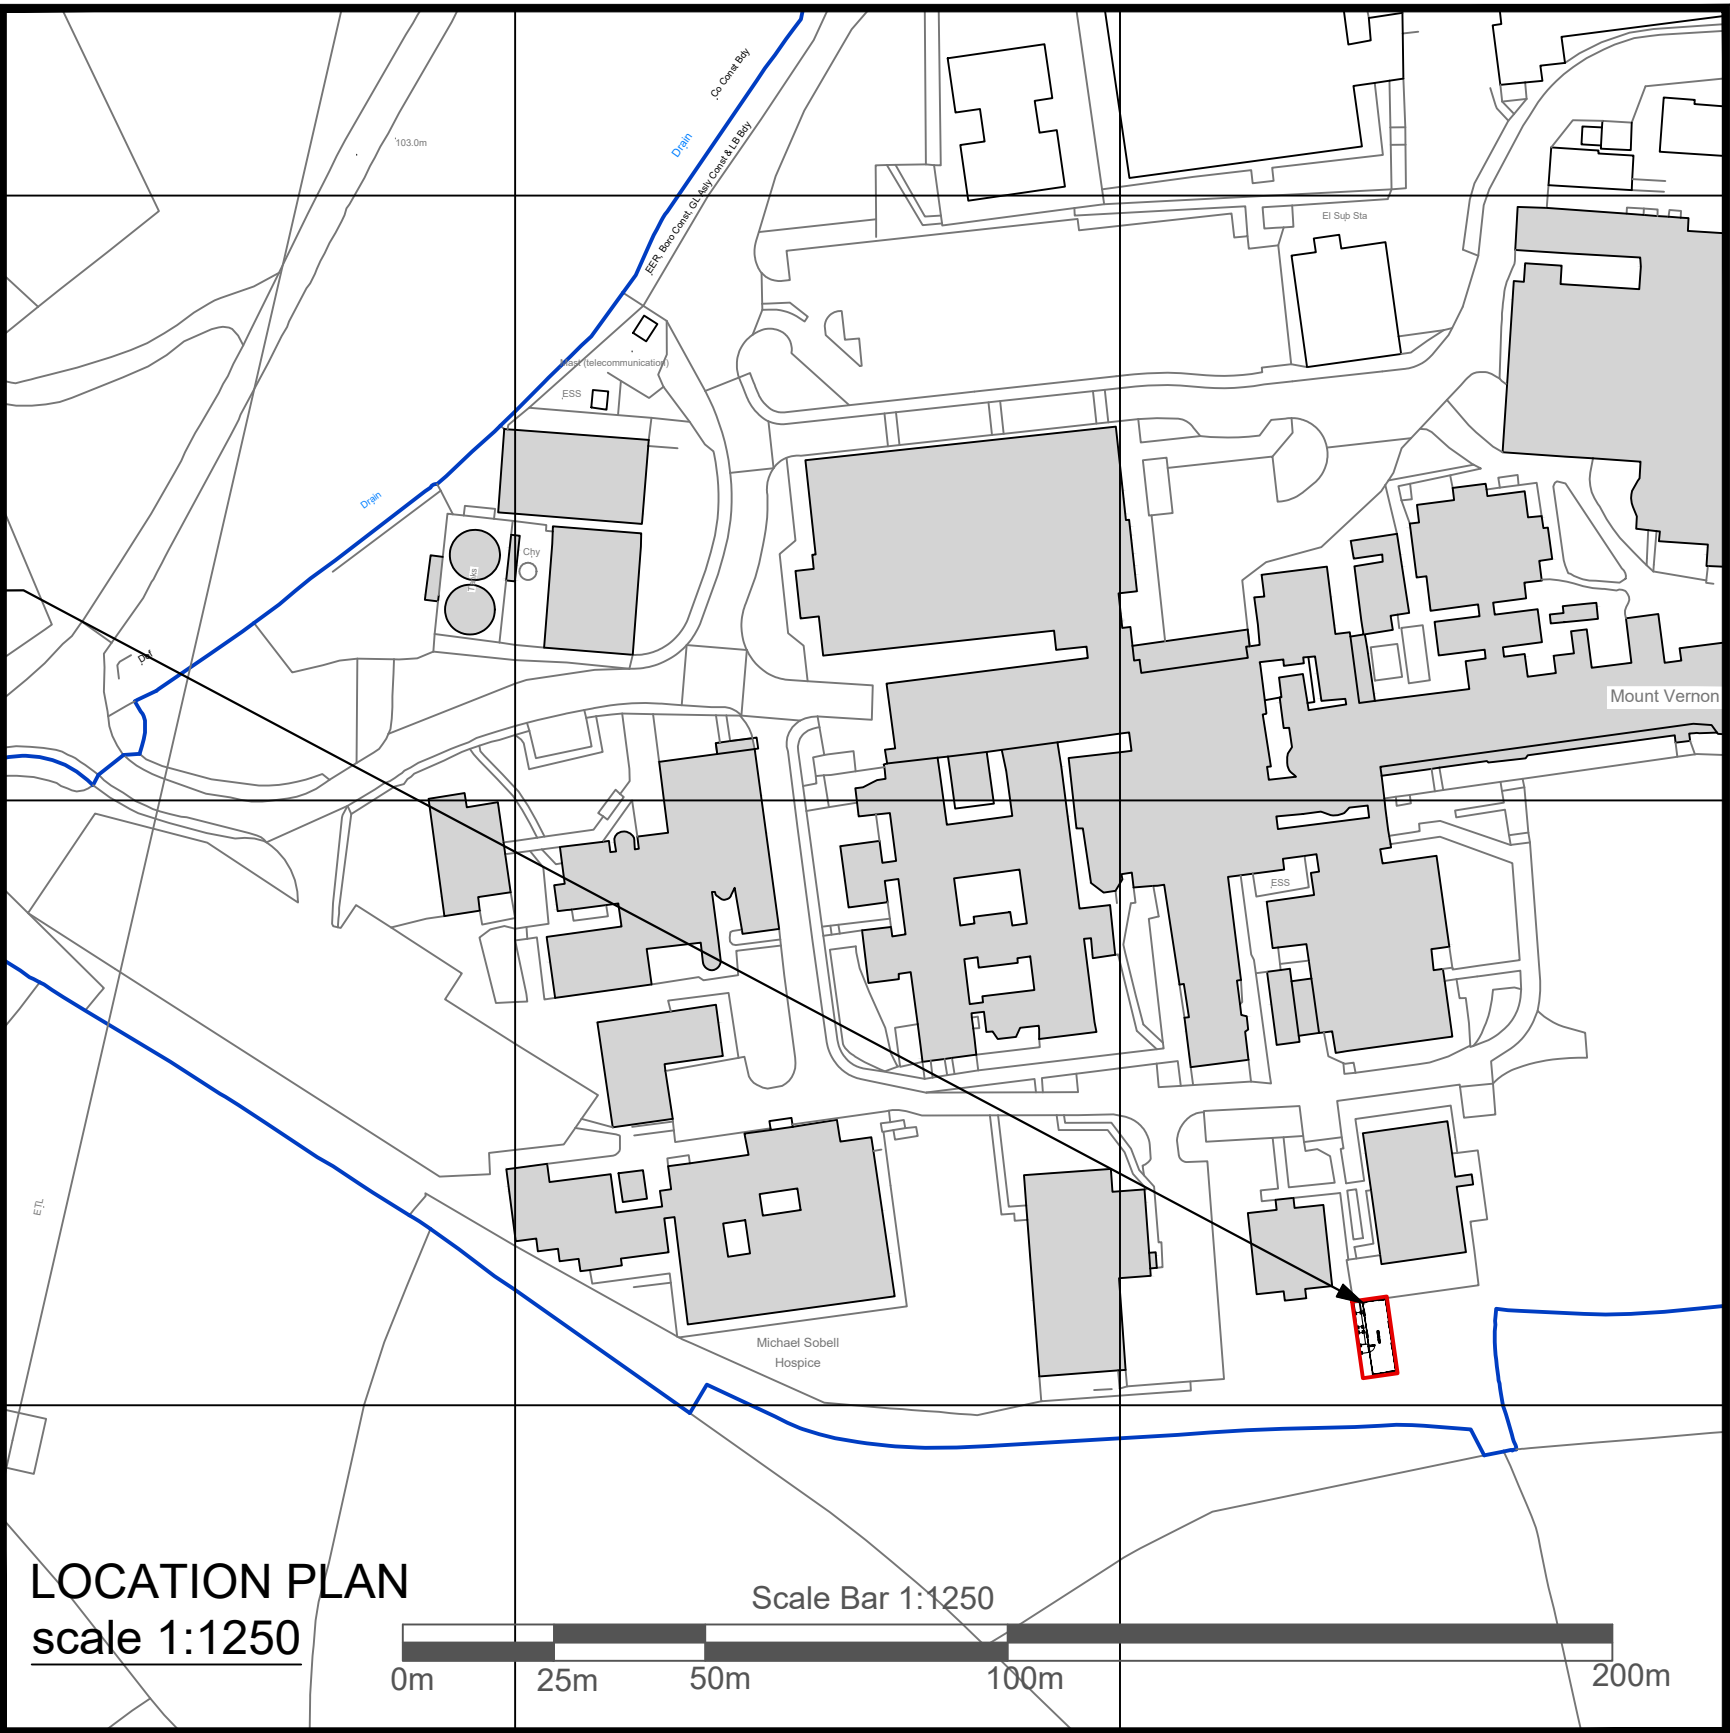

© Crown Copyright 2006
Reproduction in whole or in part is prohibited without the prior permission of Ordnance Survey.

Title

Proposed Block Plan

Mount Vernon Hospital
Rickmansworth Road
Northwood
HA6 2RN

Date: 16th December 2020

Scale : 1:200 & 1:1250 @ A1

Drawing Number
MVH220172944 UA

Rev.	Date	Notes	

NOTES:

- Site plan is based on existing Ordnance Survey information
- Responsibility is not accepted for errors made by others in scaling from this drawing. Contractors must check all dimensions on site. Discrepancies must be reported to the drawing owner before proceeding.

- KEY:**
- Application Boundary
 - Area owned by client but not in application
 - Existing fencing 1.8mH
 - Proposed foul drainage route
 - Proposed grey water drainage route
 - Proposed surface water drainage route
 - Proposed fencing

Portakabin Limited 2000
This drawing is the property of Portakabin Limited, it must not be copied or reproduced or divulged to anyone without written permission.