



ALL DIMENSIONS TO BE CHECKED ON SITE. ANY DISCREPANCIES MUST BE REPORTED TO THE ARCHITECT FOR VERIFICATION PRIOR TO COMMENCEMENT OF THE EFFECTED WORKS. IF IN DOUBT ASK. THIS DRAWING IS COPYRIGHT.

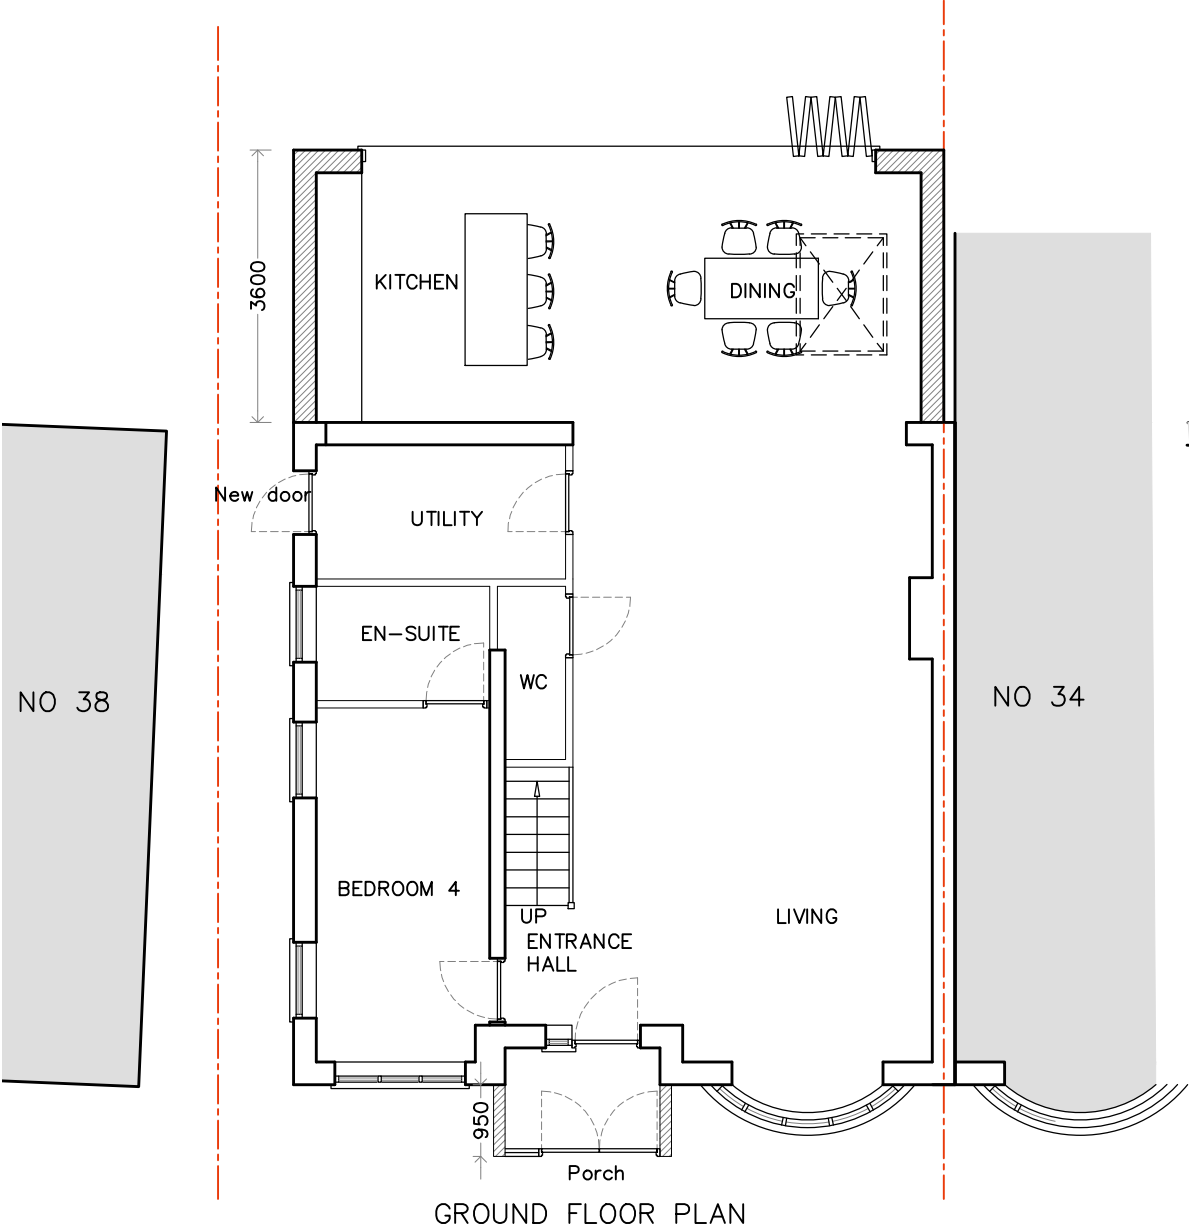

GROUND FLOOR PLAN

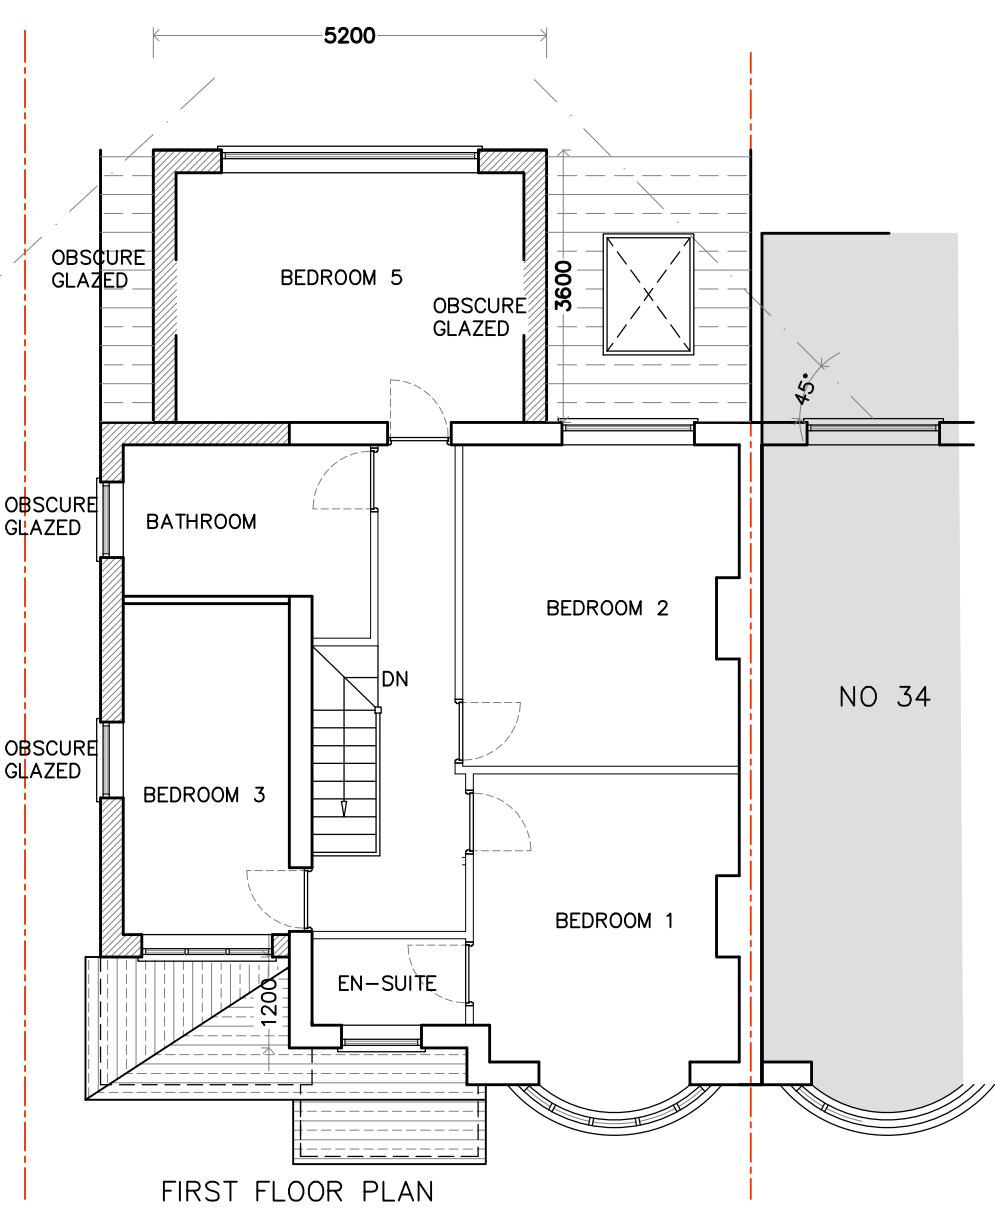

FIRST FLOOR PLAN

CREATIVE DESIGNS

SITE ADDRESS:
36 THE RISE UXBRIDGE UB10
OJL

DRAWING TITLE:
PROPOSED FLOOR PLANS

JOB NO/ DRAWING NO:
1072/ 104

REVISION NO:
P1 29.12.2020 Preliminary issue.
P2 21.01.2021 First Floor rear bedroom railing removed.
P3 24.02.2021 First Floor rear bedroom side windows removed.

SCALE: 1:100 @A3
SCALE — METRES
0 1 2 3 4 5

NORTH: